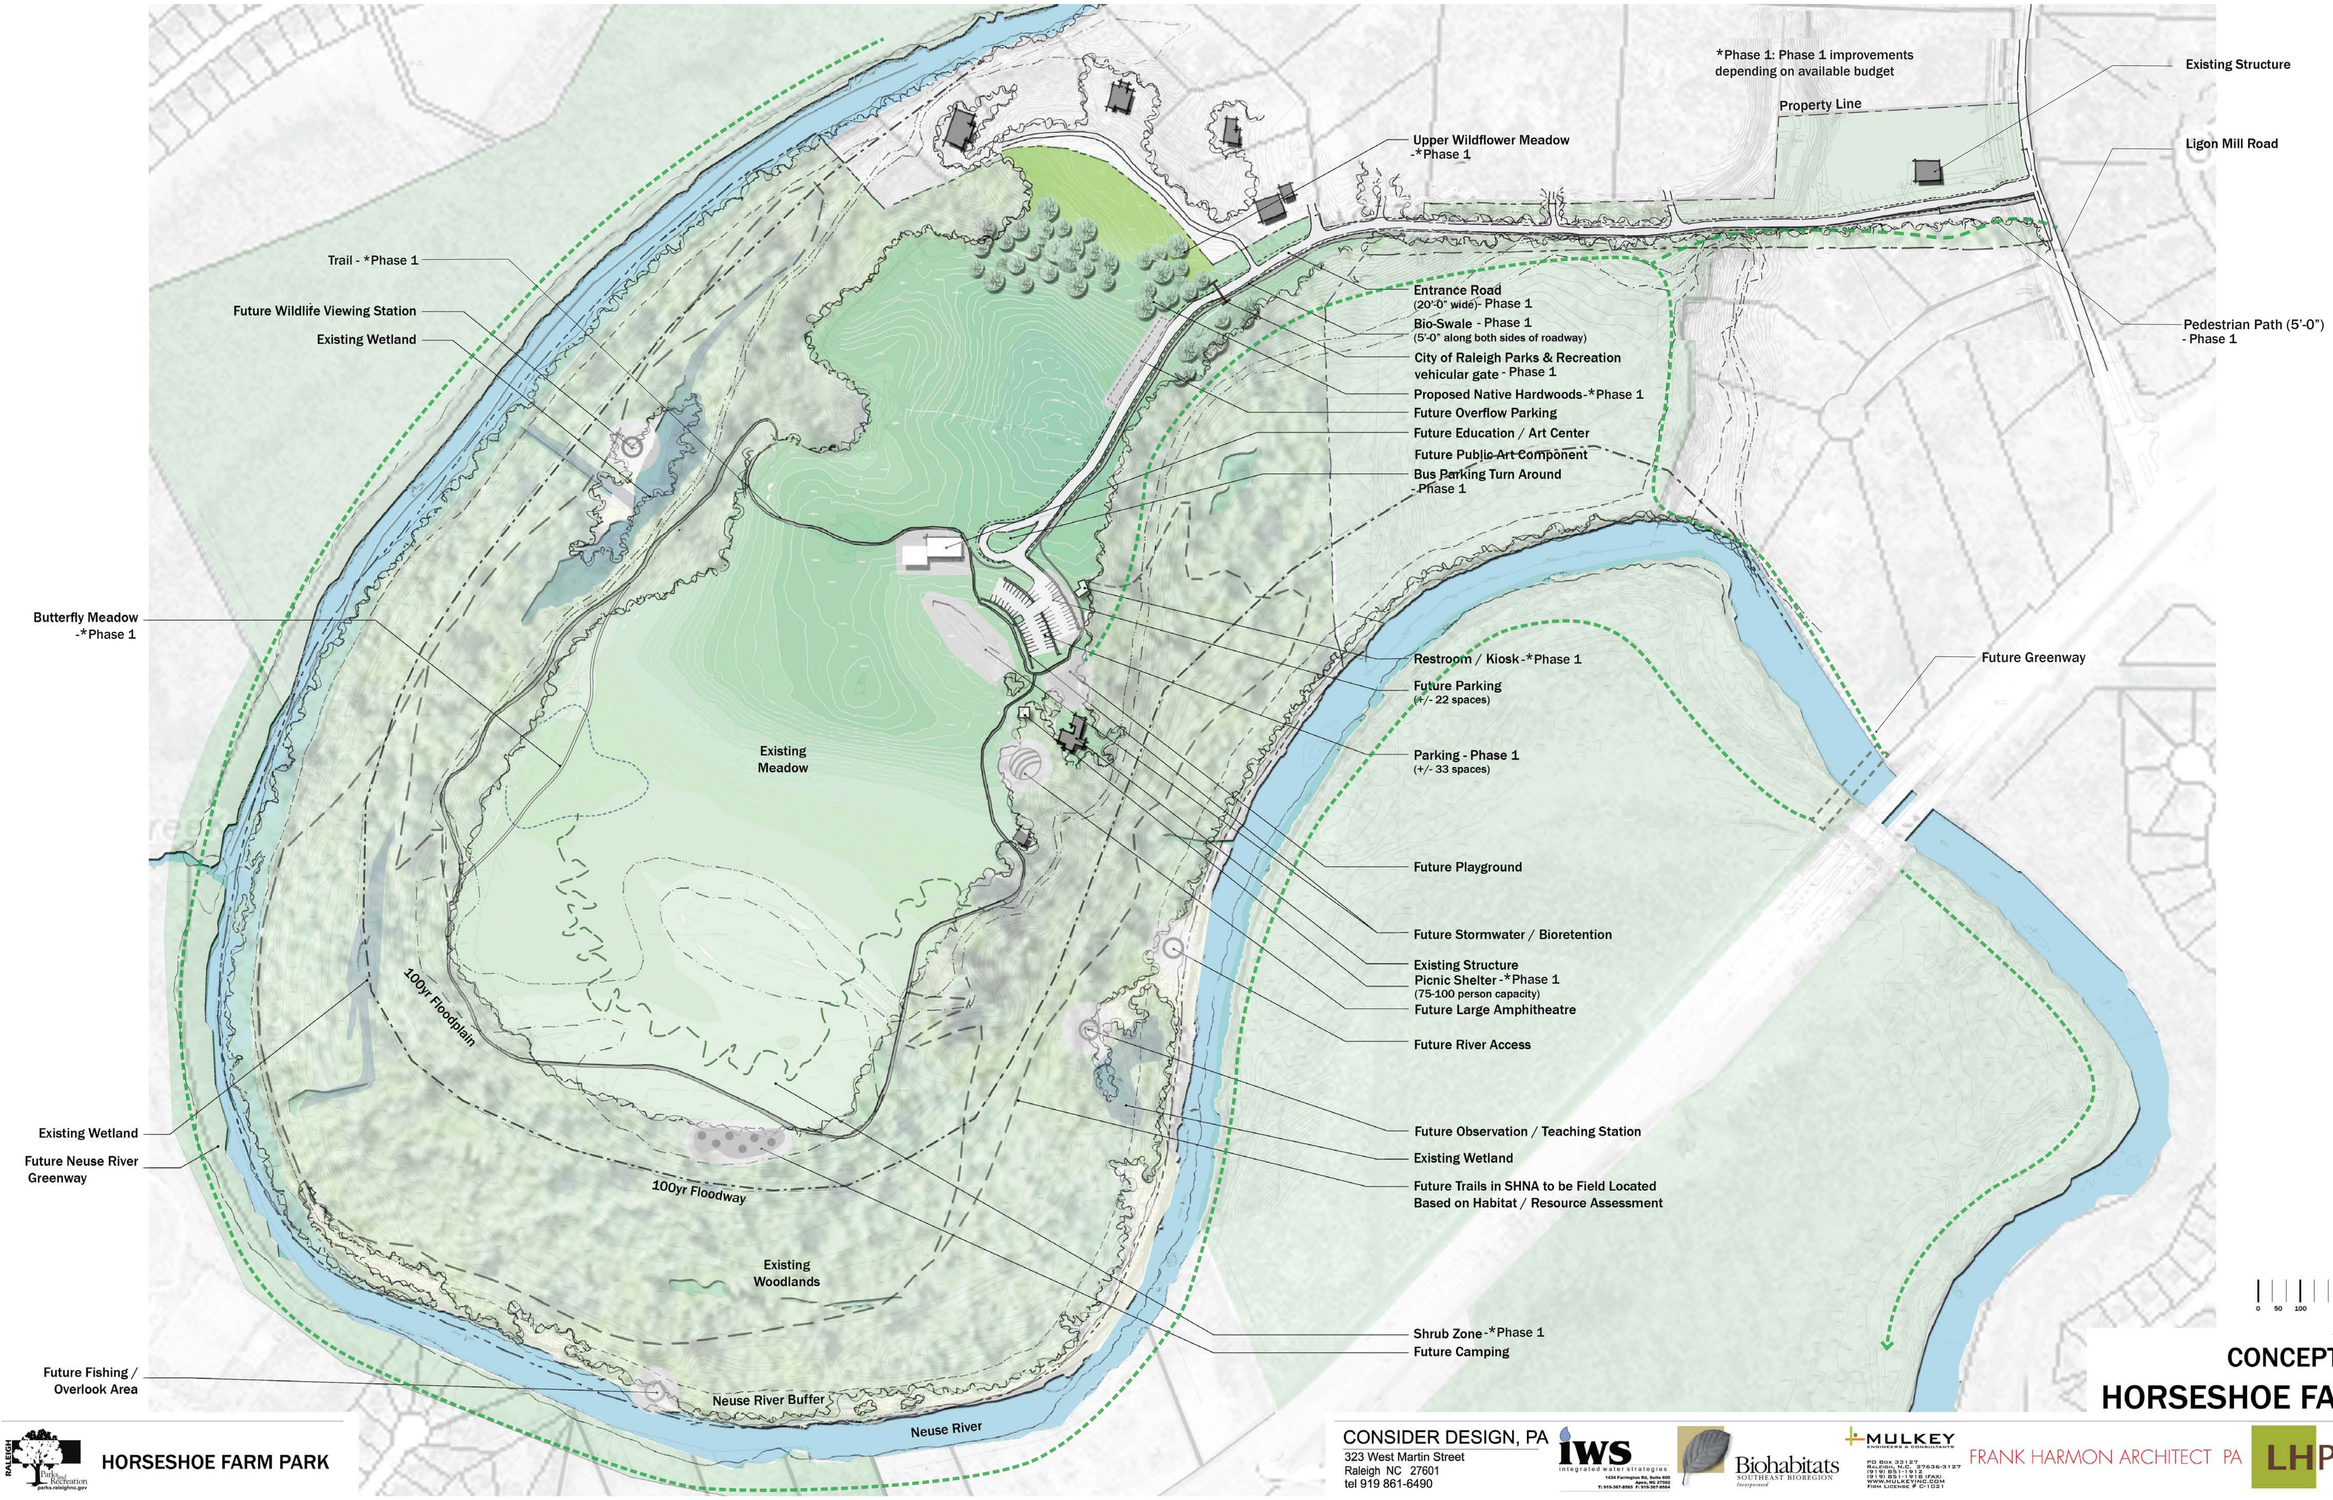

0 50 100 200 300

August 03, 2011

CONCEPT SKETCH - 2

HORSESHOE FARM PARK

RALEIGH Parks & Recreation parks.raleighnc.gov

HORSESHOE FARM PARK

CONSIDER DESIGN, PA
323 West Martin Street
Raleigh NC 27601
tel 919 861-6490

iws integrated water strategies
1434 Farrington Rd, Suite 200
Chapel Hill, NC 27517
T: 919-307-8866 F: 919-307-8864

Biohabitats SOUTHEAST BIOREGION Incorporated

MULKEY ENGINEERS & CONSULTANTS
PO Box 33127
Raleigh, NC 27636-3127
(919) 851-1912
(919) 851-1918 (FAX)
Firm License # C-1021

FRANK HARMON ARCHITECT PA

LHPA Lappas + Havener, PA