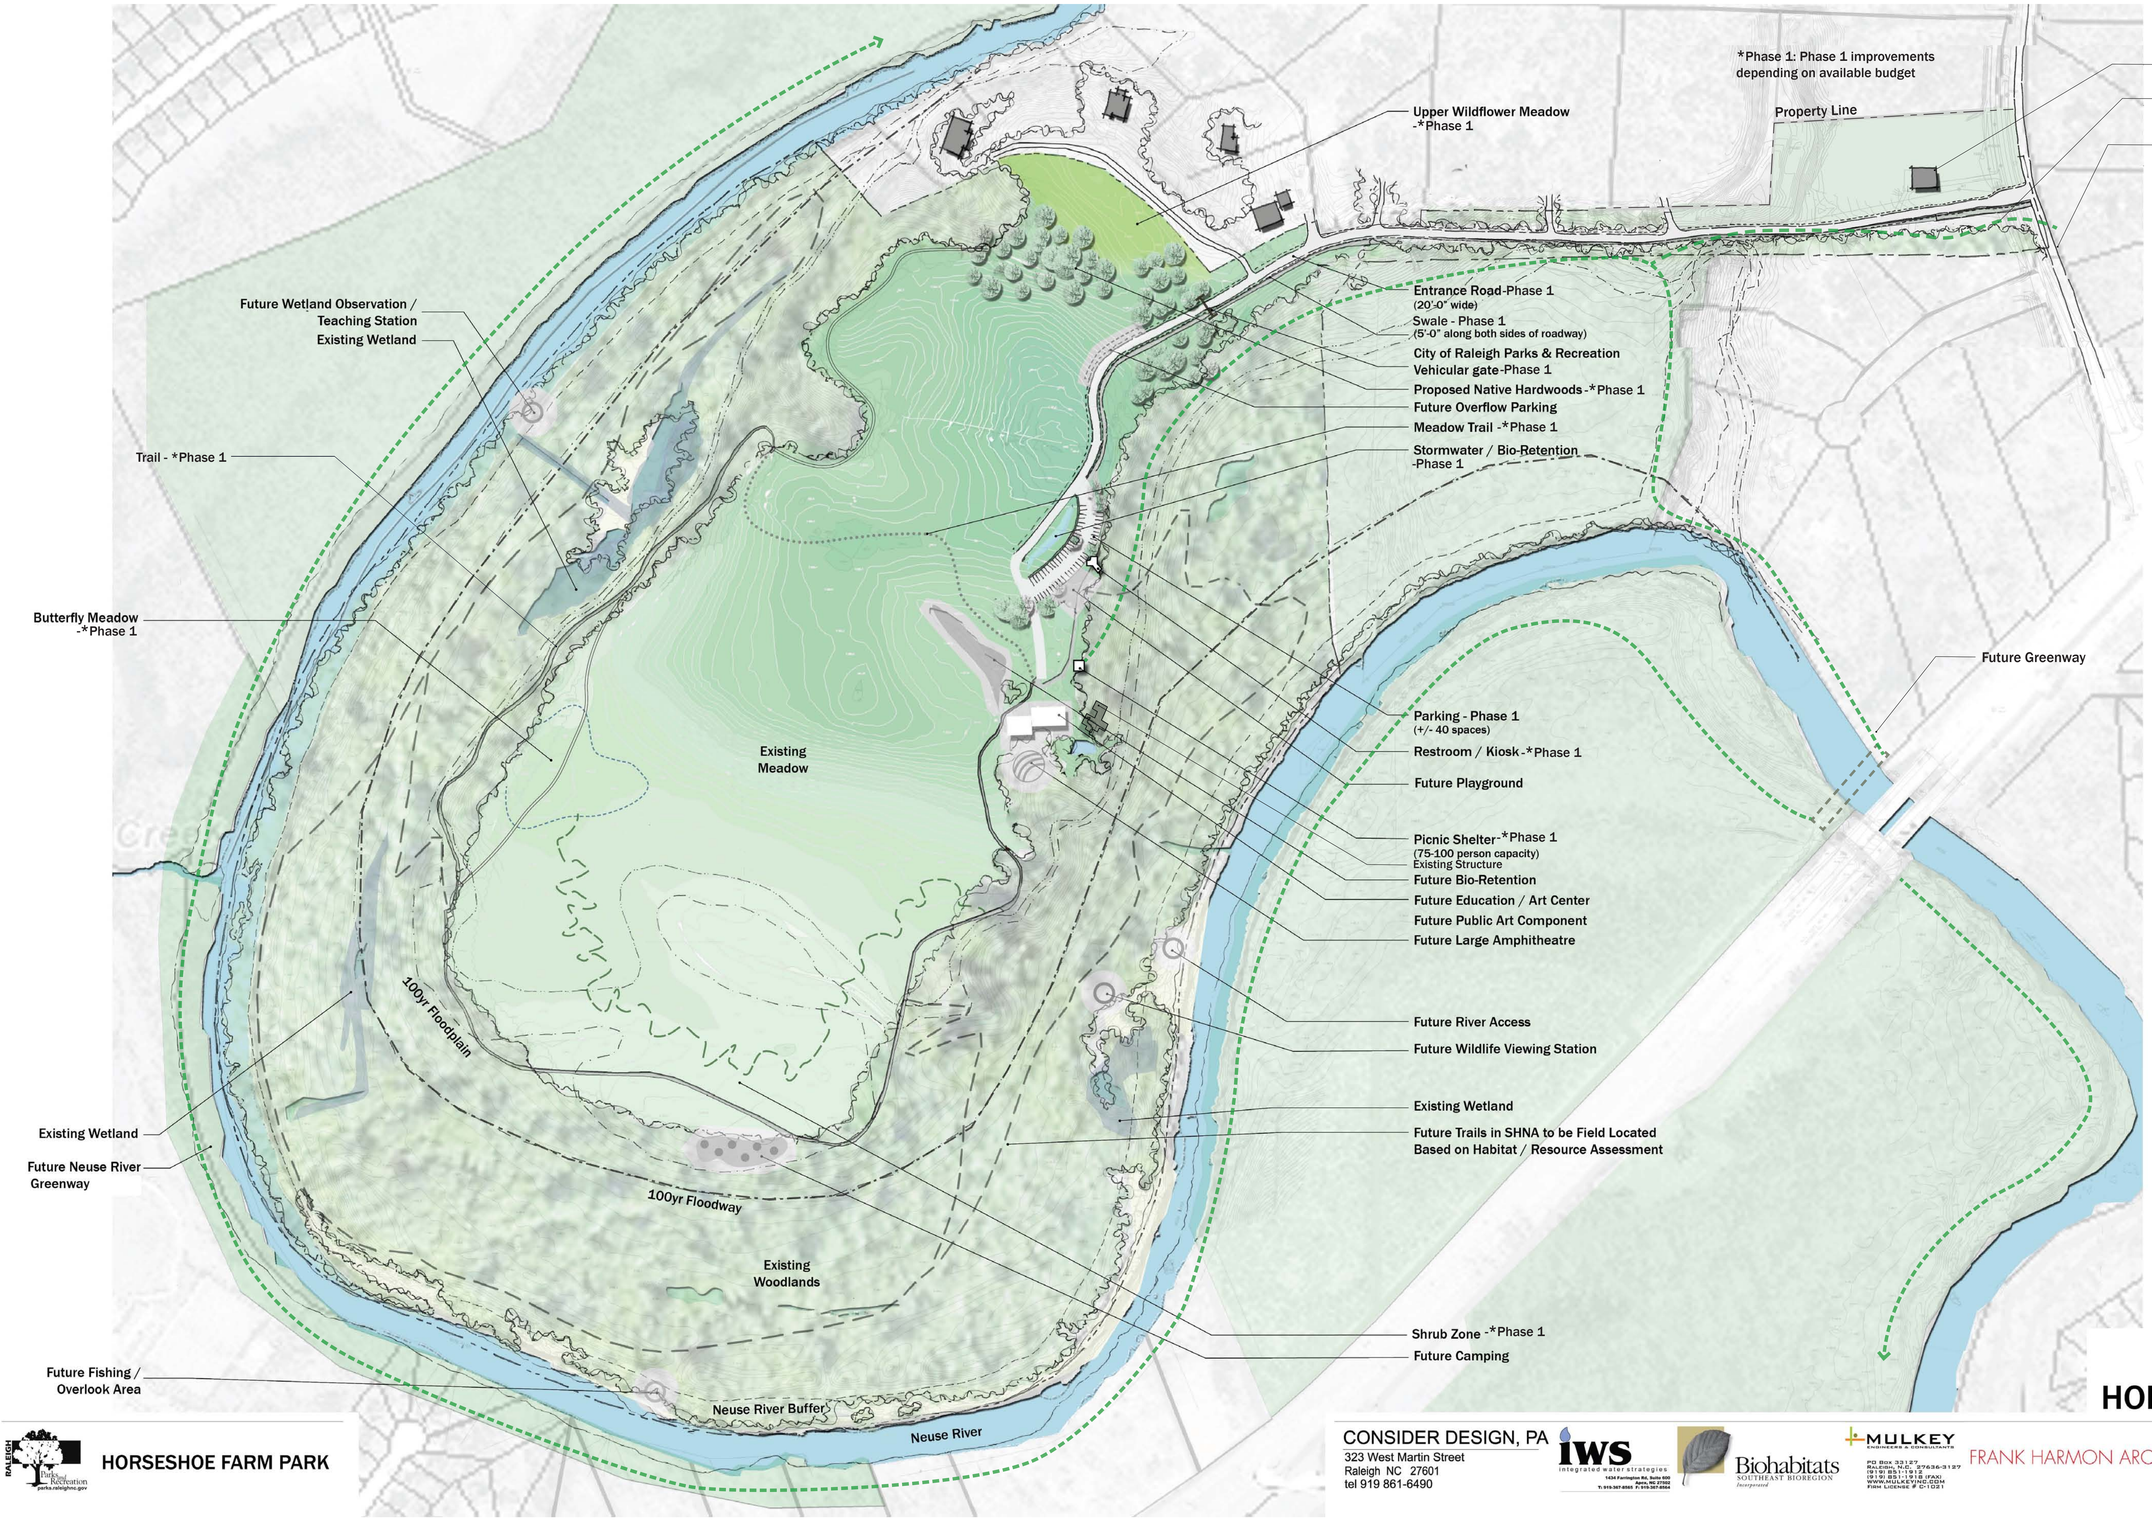

0 50 100 200 300

August 03, 2011

CONCEPT SKETCH - 3

HORSESHOE FARM PARK

RALEIGH Parks, Recreation & Cultural Resources

HORSESHOE FARM PARK

CONSIDER DESIGN, PA
323 West Martin Street
Raleigh NC 27601
tel 919 861-6490

IWS integrated water strategies
1434 Farmington Rd, Suite 600
Apex, NC 27502
T: 919-367-6565 F: 919-367-6564

Biohabitats SOUTHEAST BIOREGION Incorporated

MULKEY ENGINEERS & CONSULTANTS
PO Box 33127
Raleigh N.C. 27636-3127
(919) 851-1278
(919) 851-1918 (FAX)
WWW.MULKEYINC.COM
Firm License # C-1231

FRANK HARMON ARCHITECT PA

LHPA Lappas + Havener, PA Landscape Architecture