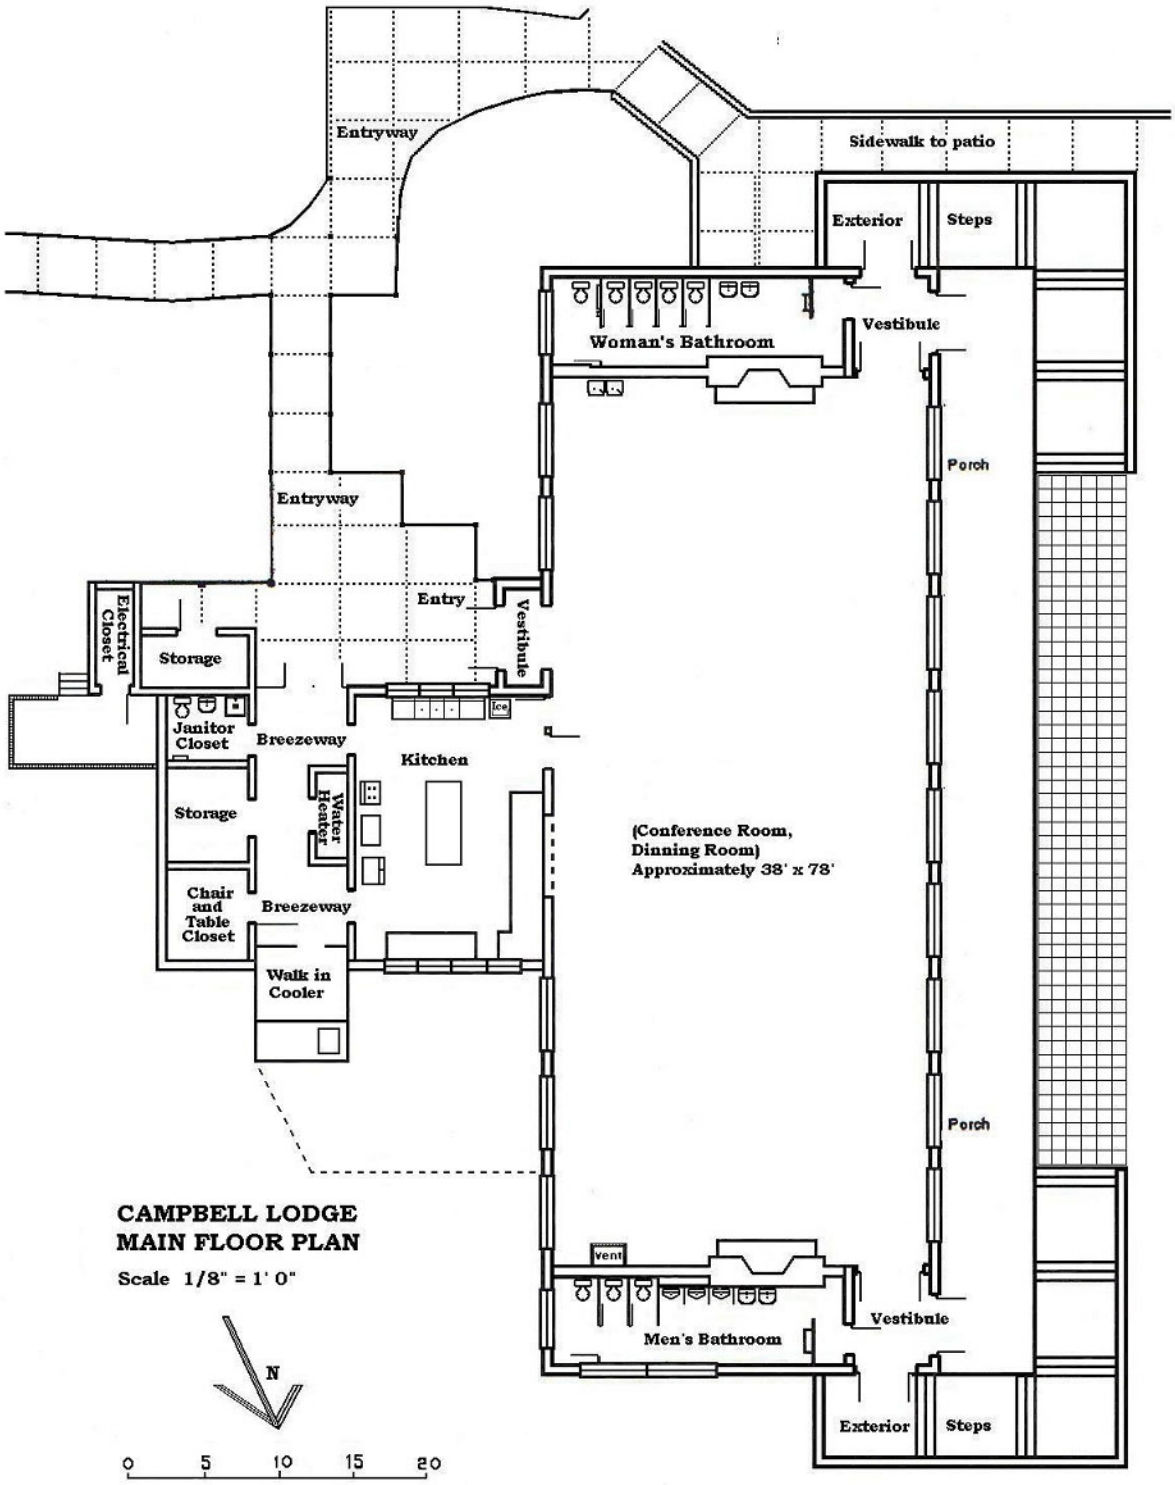
Entryway
Sidewalk to patio
Exterior
Steps
Woman's Bathroom
Vestibule
Porch
Entryway
Entry
Vestibule
Electrical Closet
Storage
Ice
Janitor Closet
Breezeway
Kitchen
Storage
Water Heater
(Conference Room, Dinning Room) Approximately 38' x 78'
Chair and Table Closet
Breezeway
Walk in Cooler
Porch
CAMPBELL LODGE
MAIN FLOOR PLAN
Scale 1/8" = 1' 0"
vent
Vestibule
Men's Bathroom
N
Exterior
Steps
0
5
10
15
20