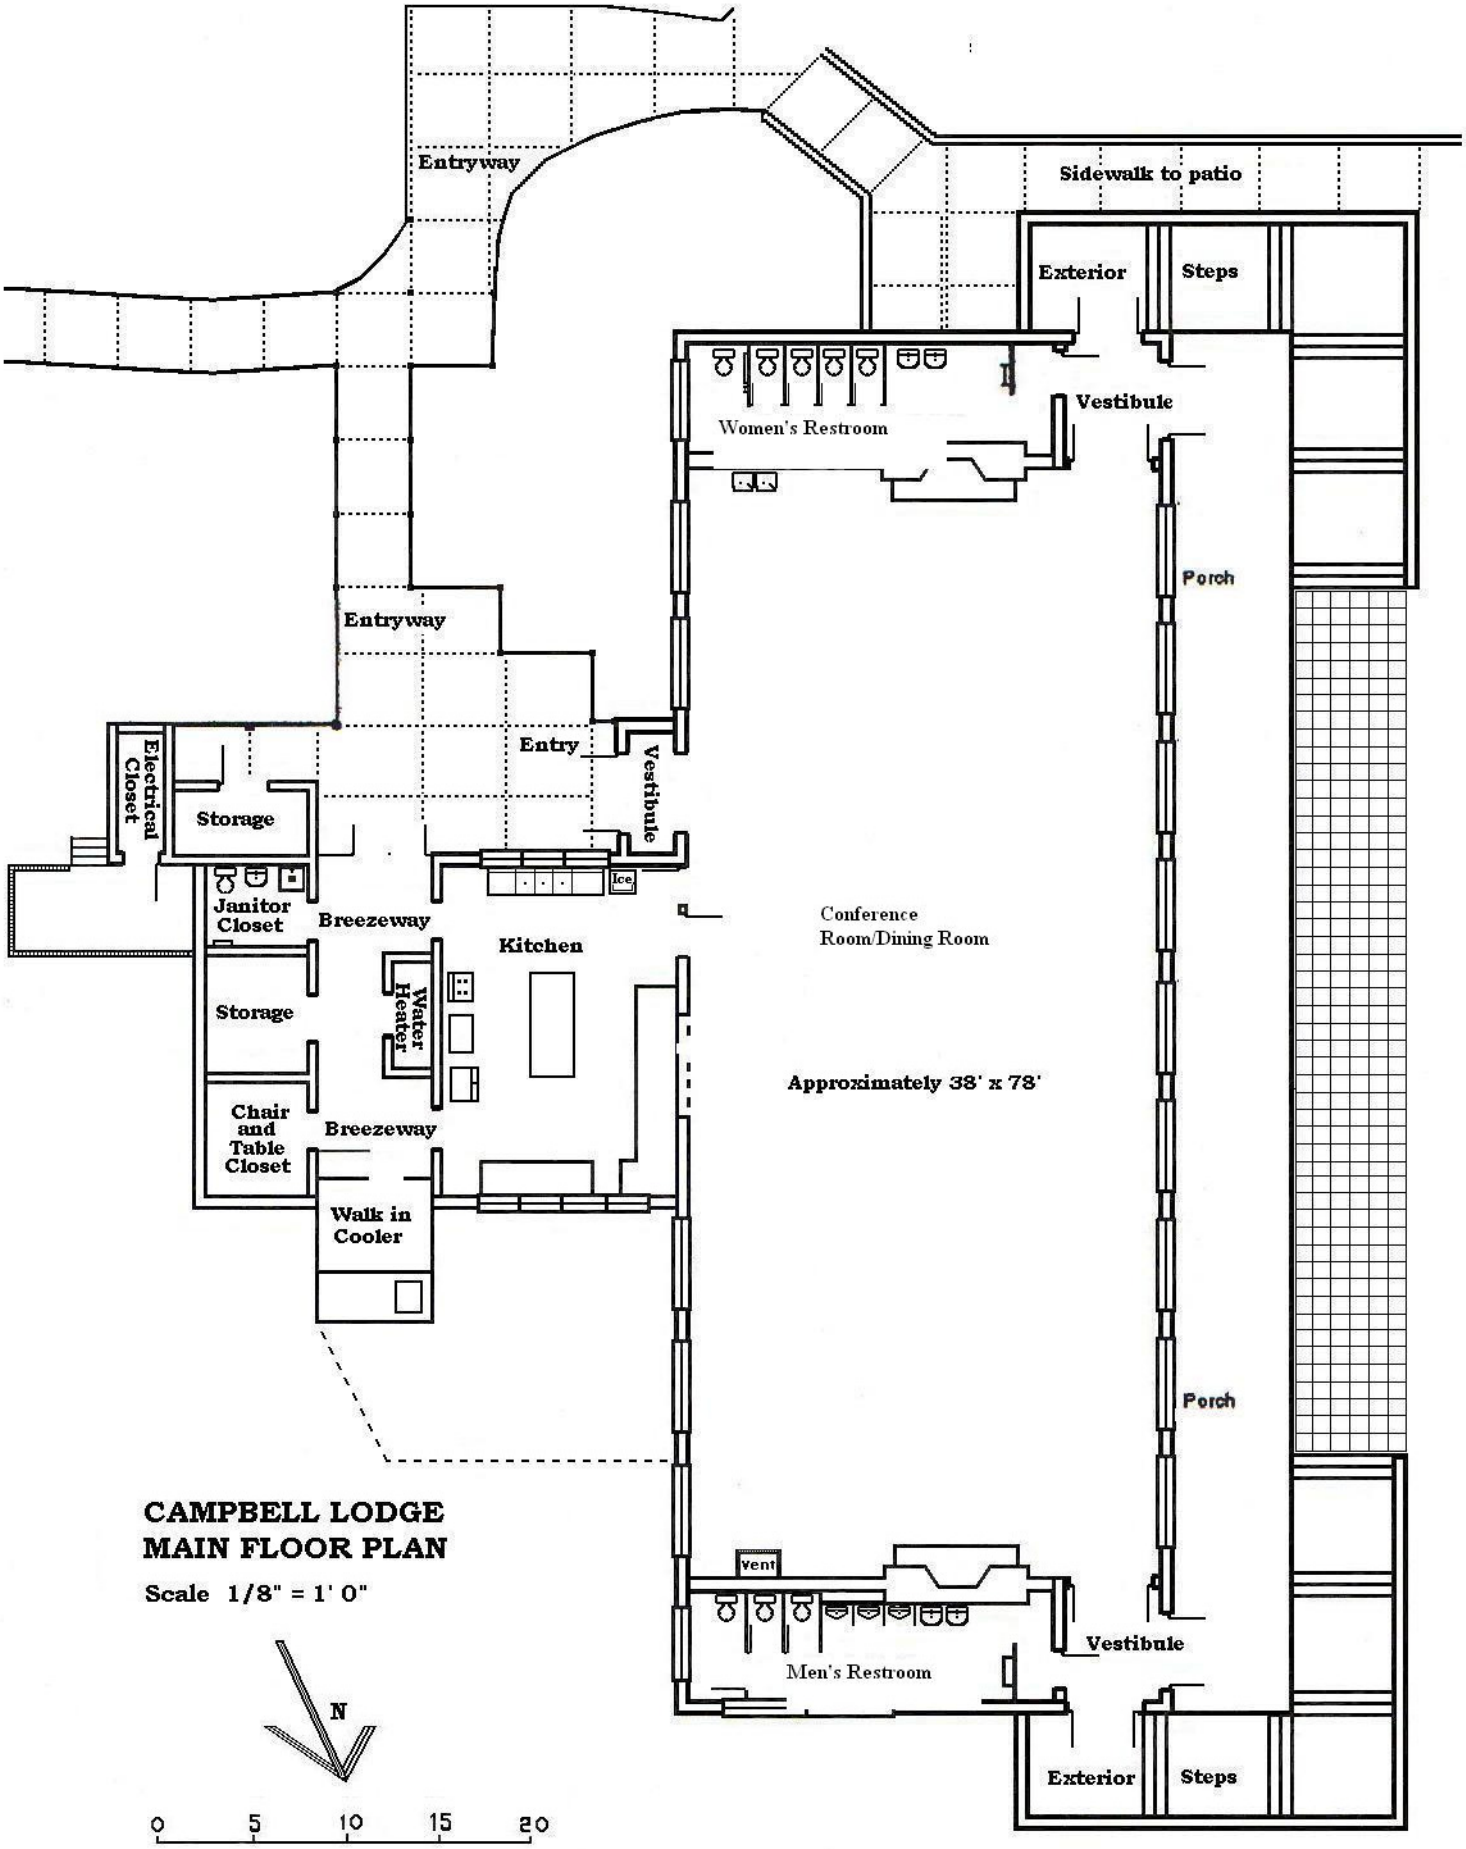

CAMPBELL LODGE
MAIN FLOOR PLAN

Scale 1/8" = 1' 0"