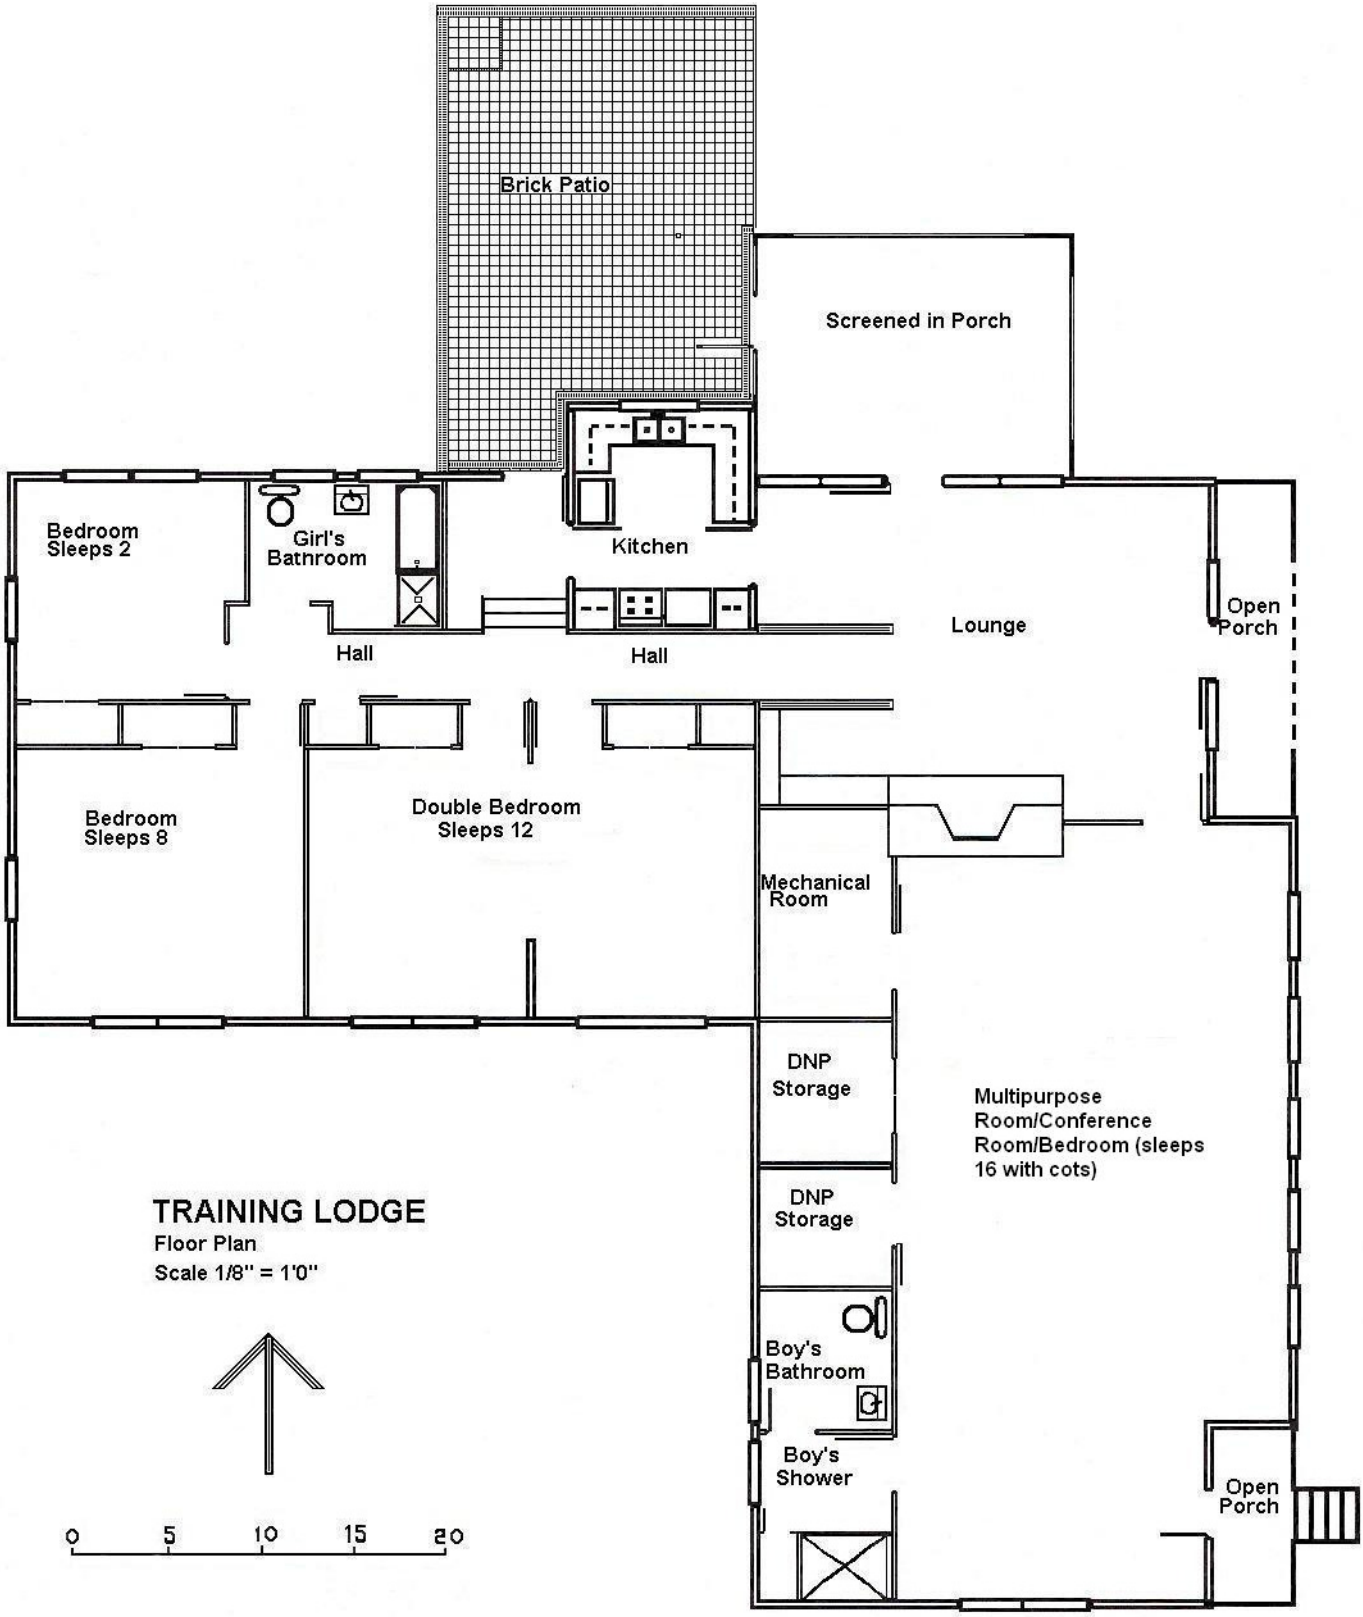

TRAINING LODGE

Floor Plan

Scale 1/8" = 1'0"