PU2014-2

Sewer Extension/Coronado Drive
City of Raleigh Public Utilities

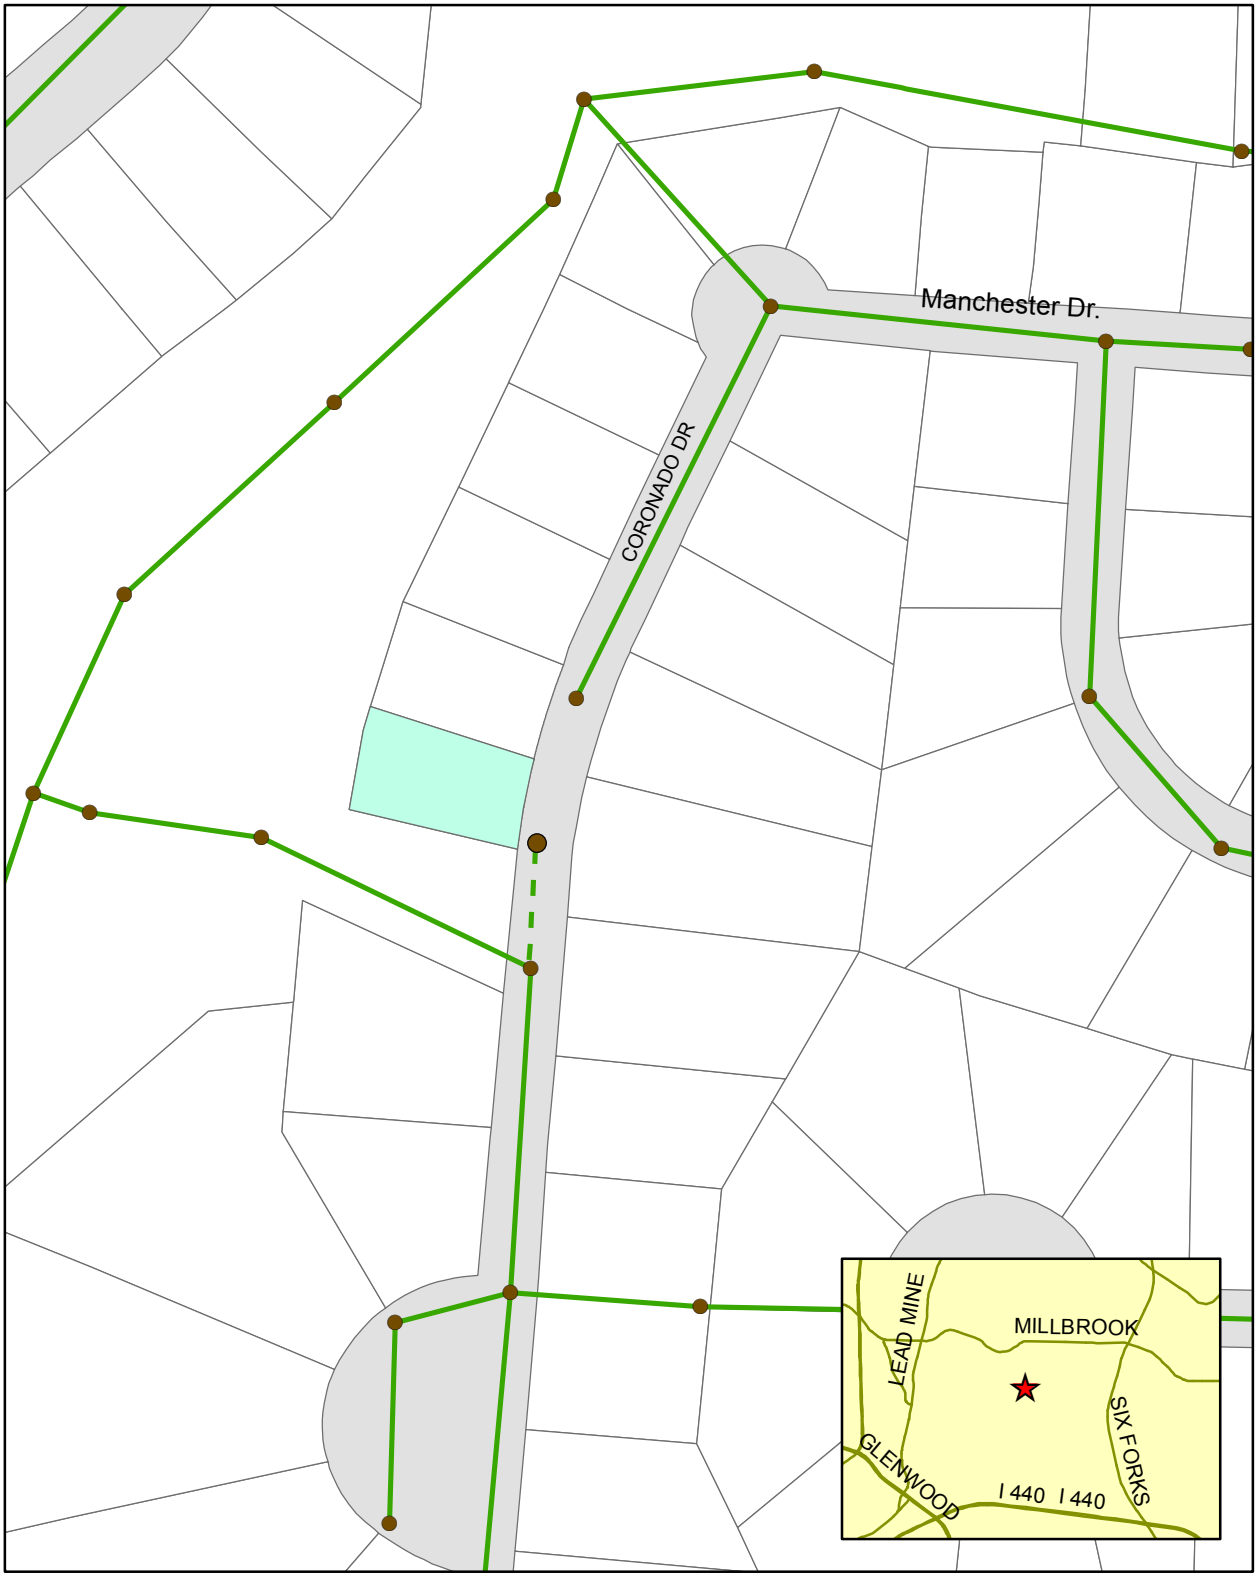

0 100 200 400
Feet

Legend

- Proposed Sewerline
- Existing Sewerline
- Parcels

January 2014