PU2014-1

Sewer Extension/Knollrock Drive
City of Raleigh Public Utilities

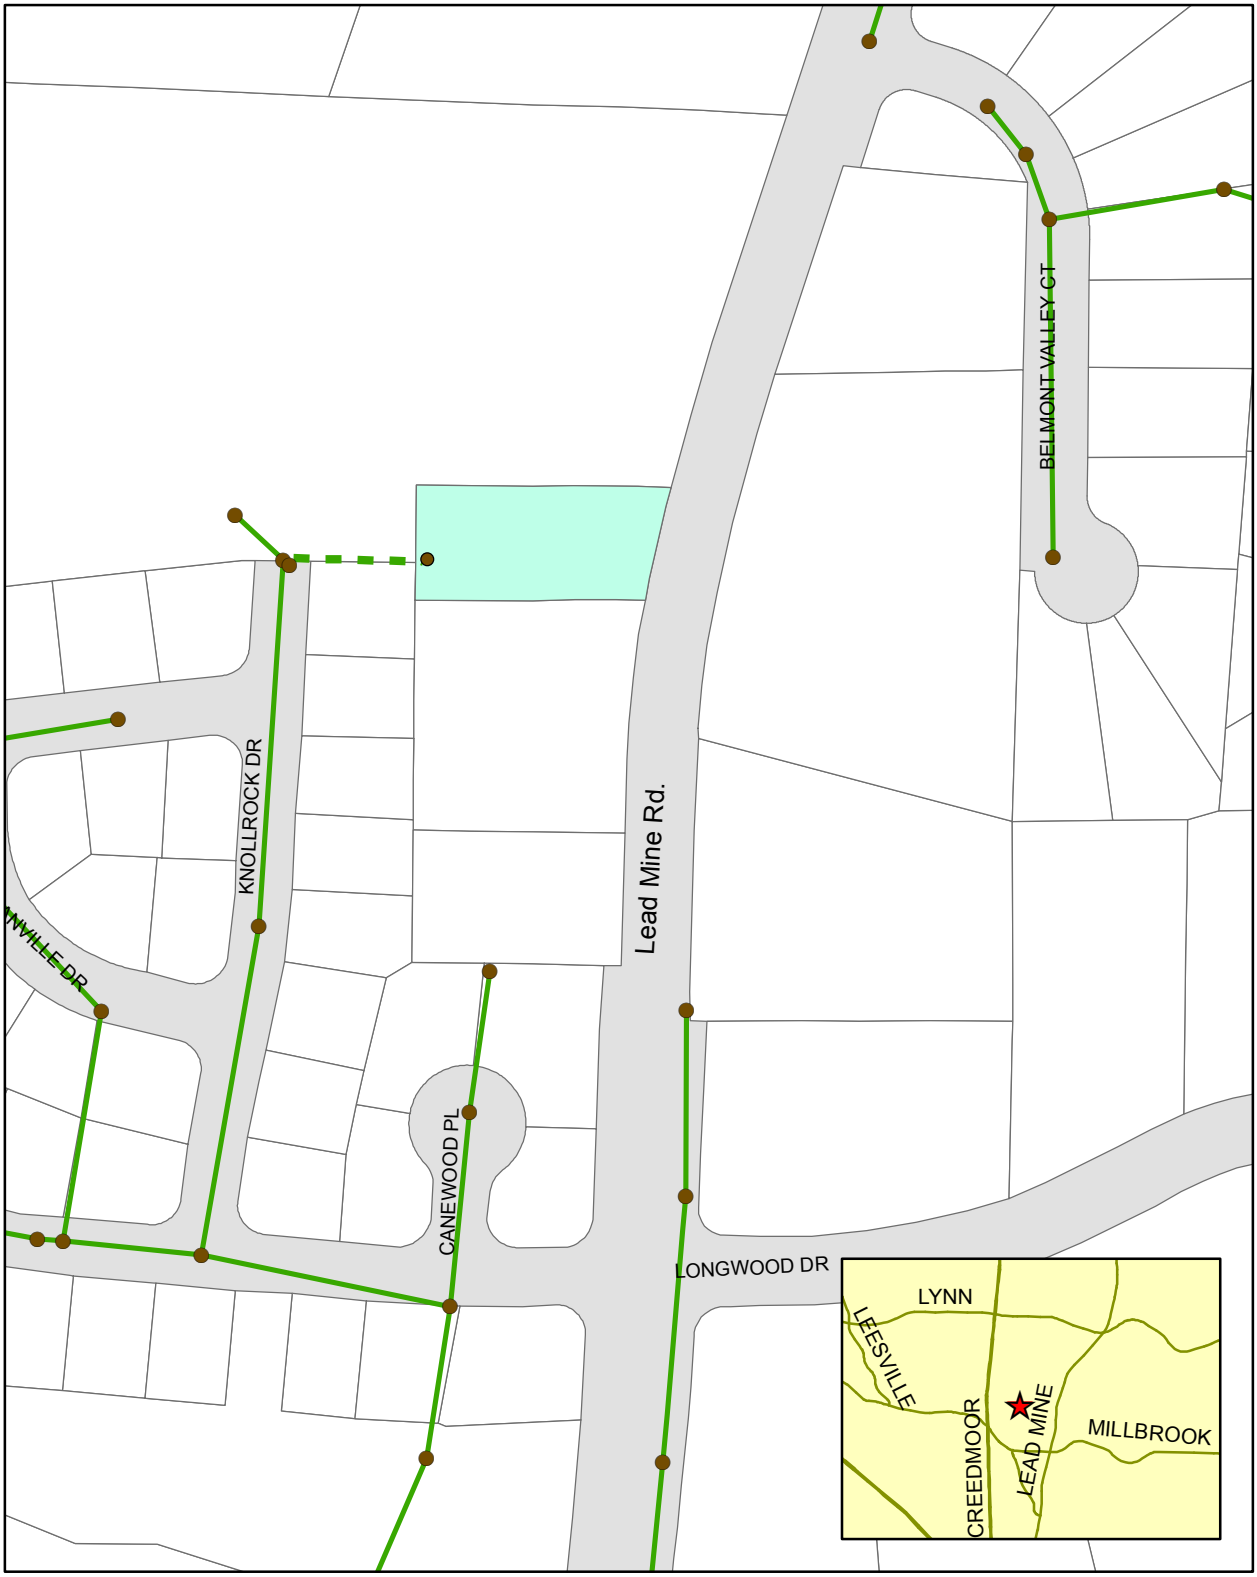

N
W E
S

0 100 200 400
Feet

Legend

- Proposed Sewerline
- Existing Sewerline
- Parcels

January 2014