BUCK JONES ROAD WIDENING PROJECT 90% DESIGN PUBLIC MEETING

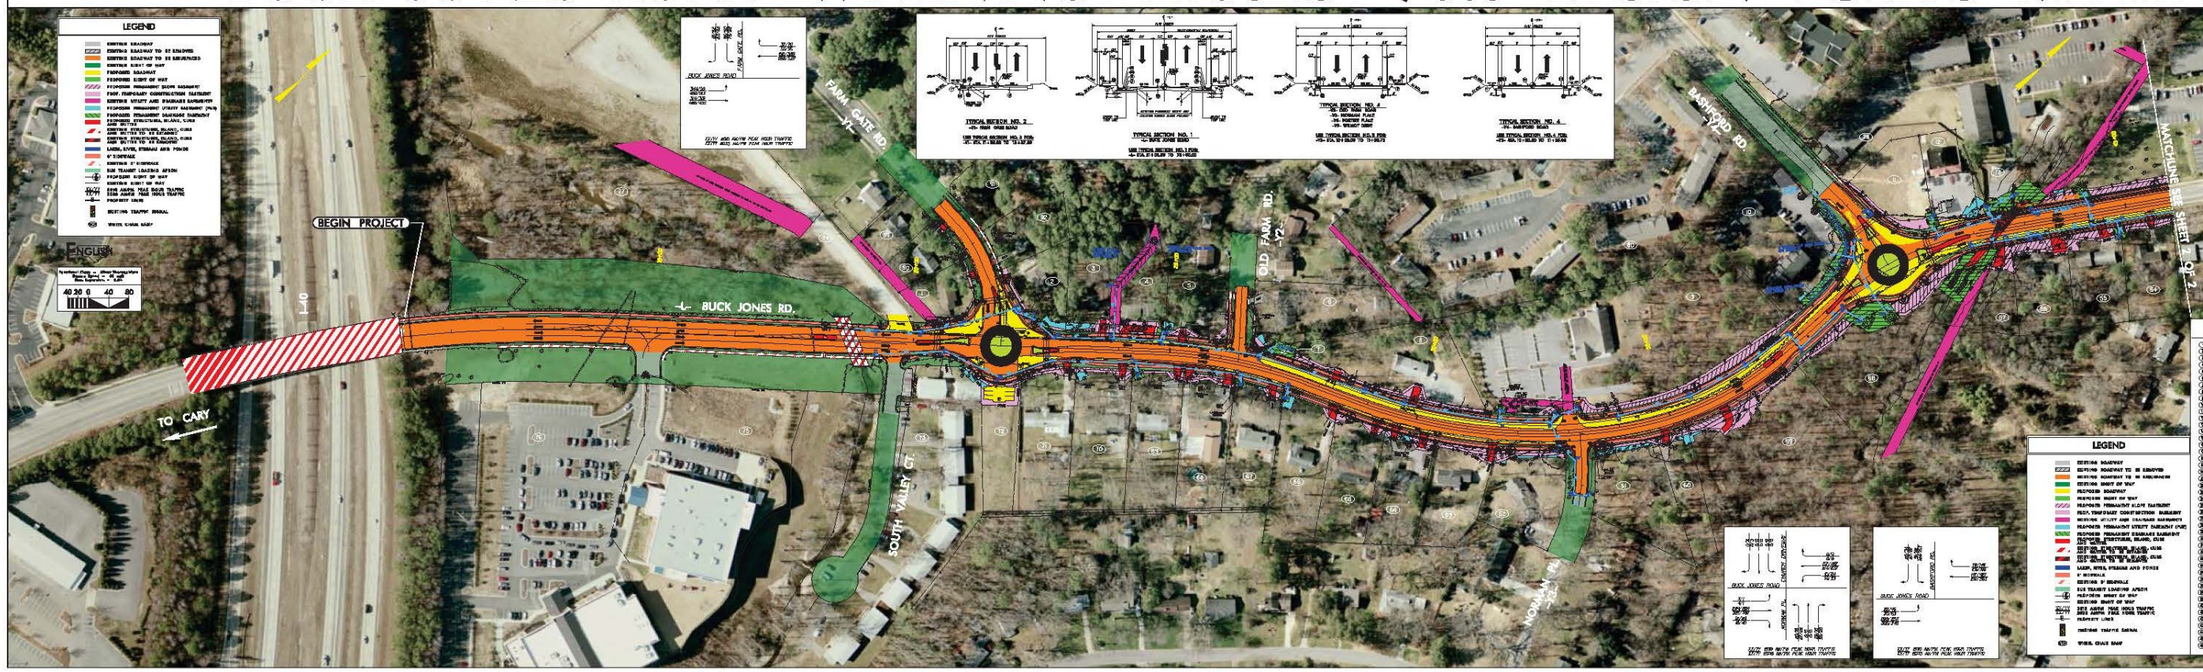
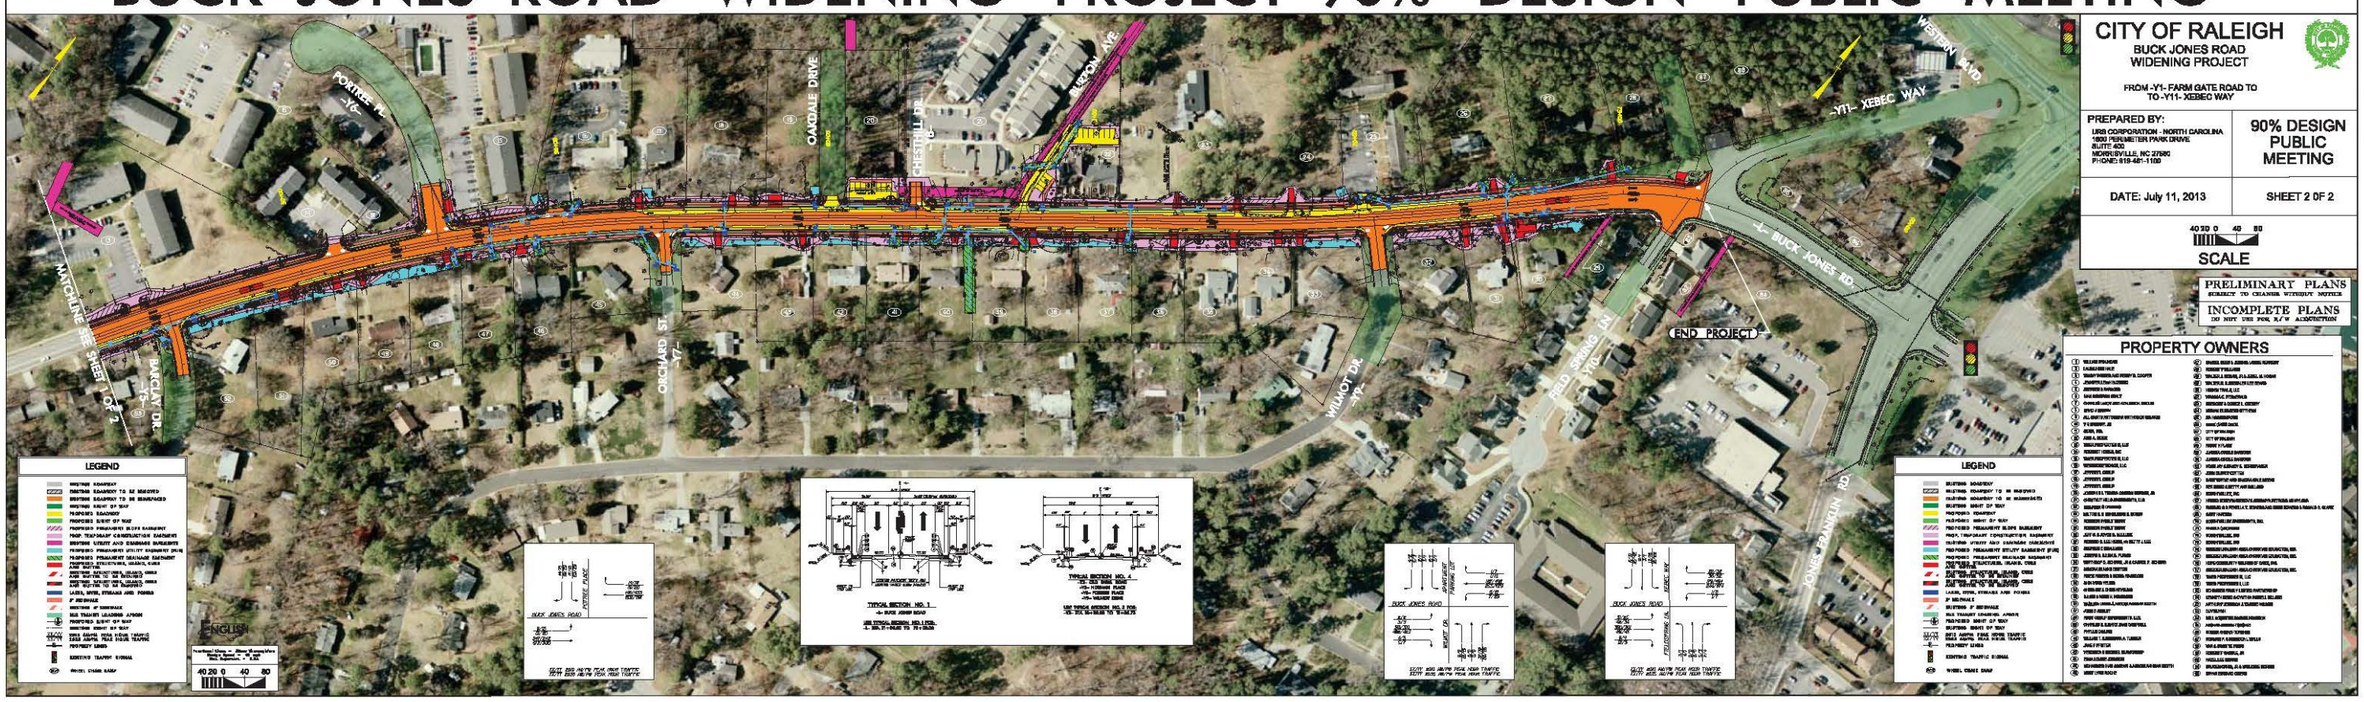
BUCK JONES ROAD WIDENING PROJECT 90% DESIGN PUBLIC MEETING