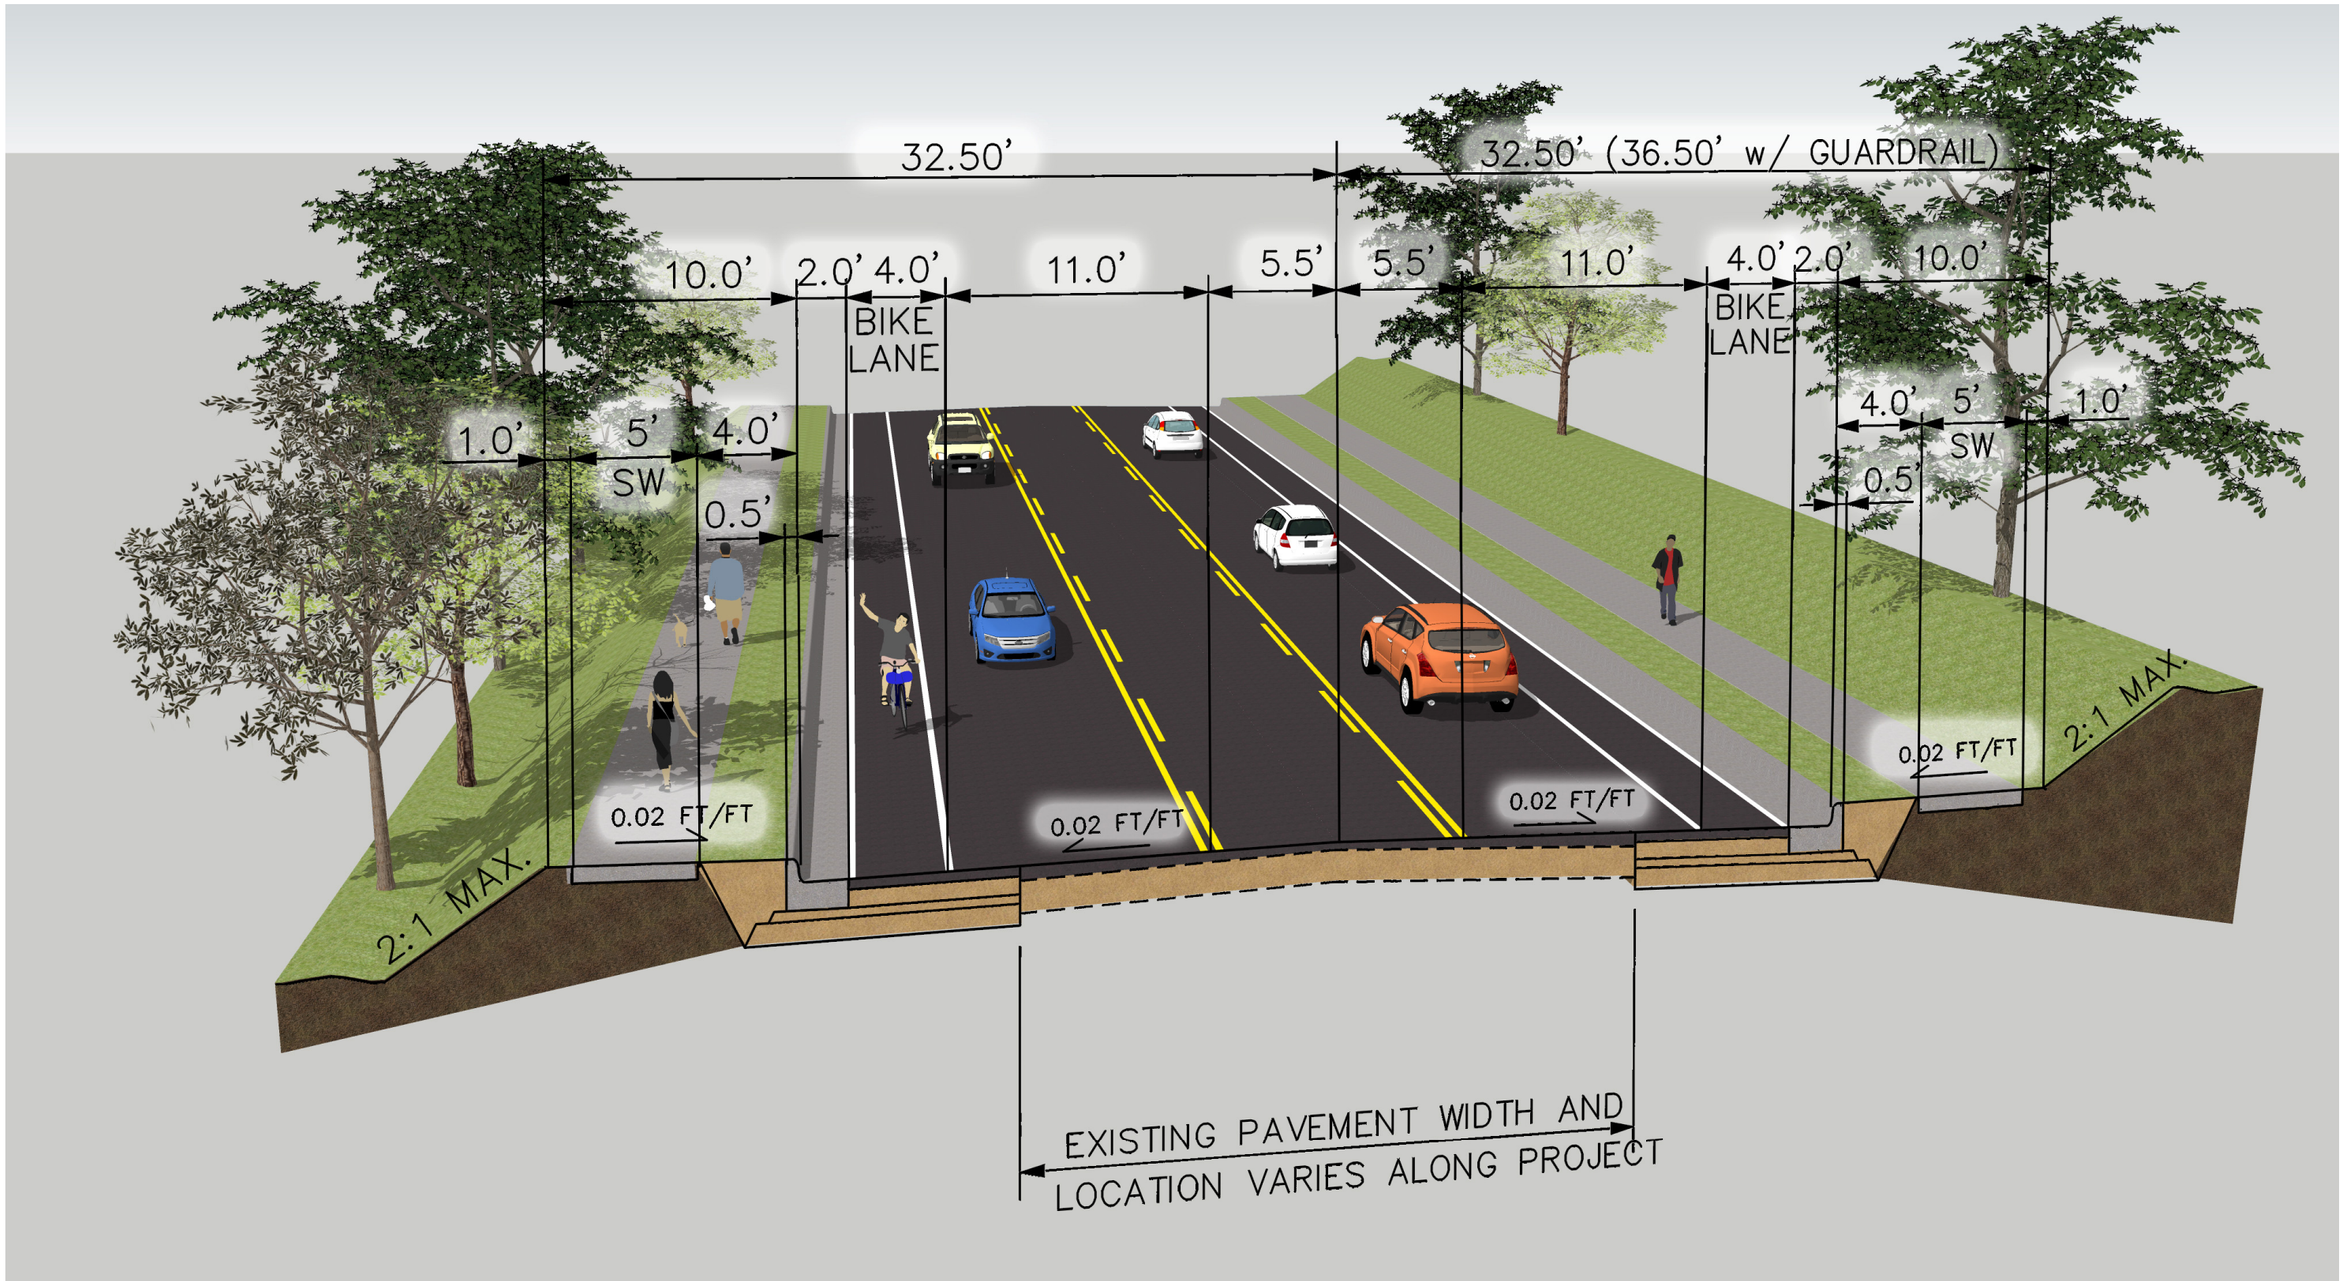CONCEPTUAL BUCK JONES ROAD TYPICAL SECTION