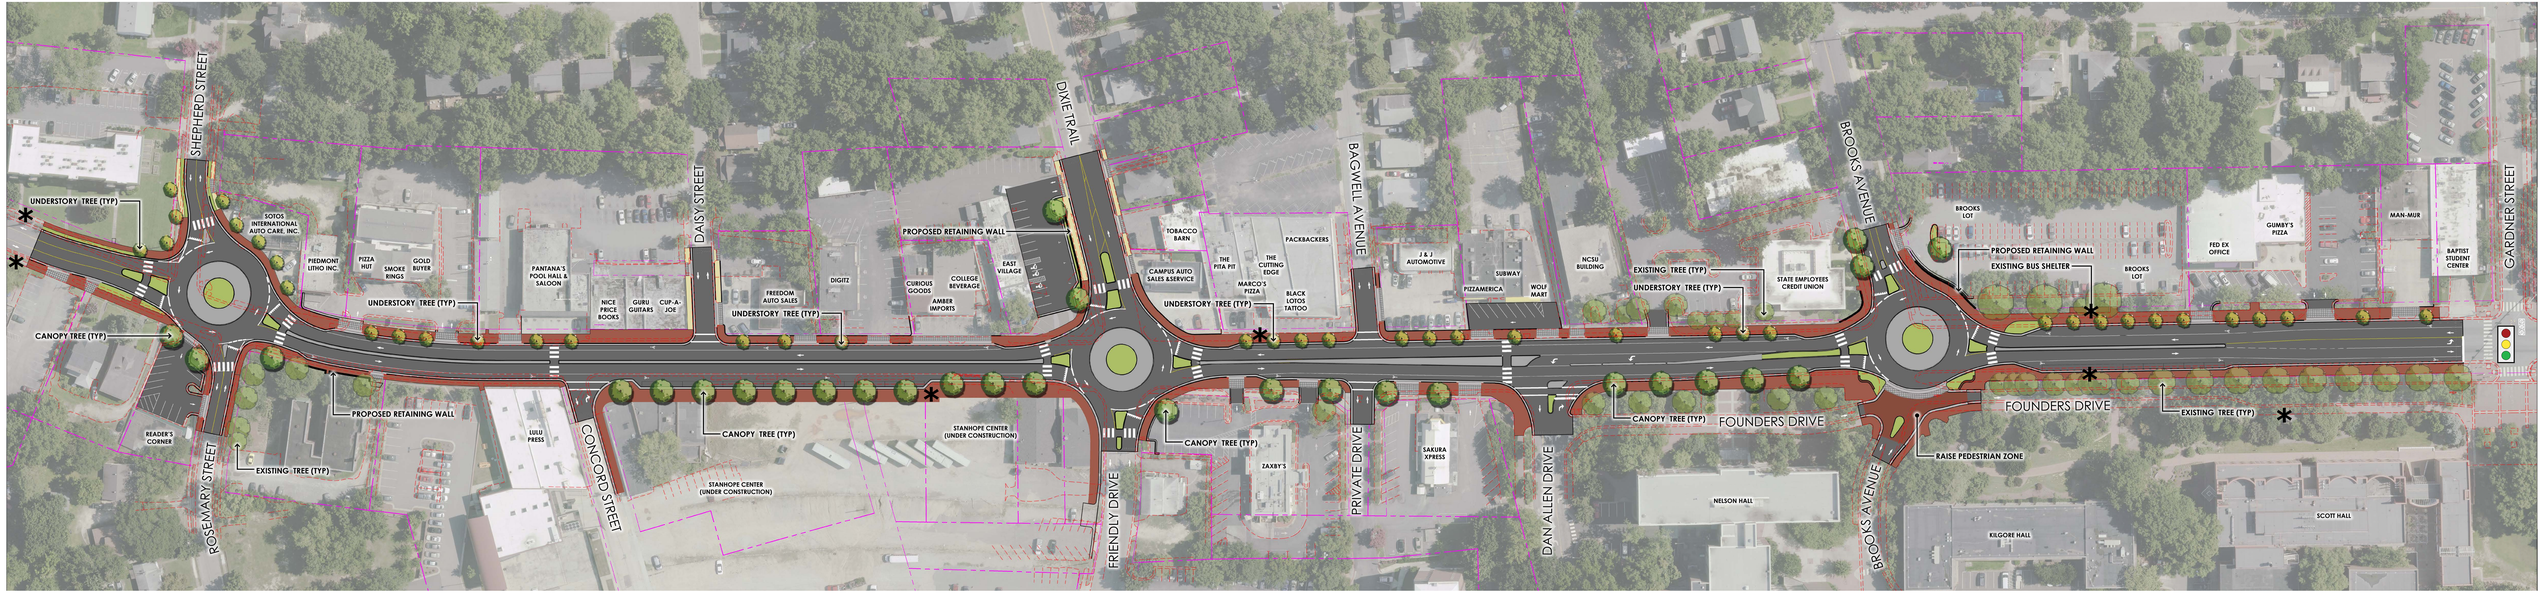

LEGEND

- PROPOSED ROAD
- PROPOSED LANDSCAPING
- PROPOSED CONCRETE SIDEWALK
- PROPOSED BRICK PAVERS
- PROPOSED/EXISTING BUS STOP
- EXISTING PROPERTY LINES
- EXISTING EDGE OF PAVEMENT/CURB
- EXISTING TRAFFIC SIGNAL TO REMAIN

TYPICAL SECTIONS

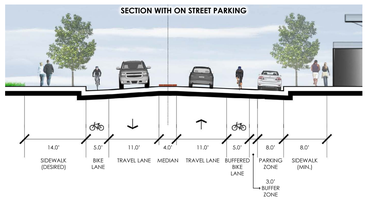

CORRIDOR PUBLIC MEETING - HILLSBOROUGH STREET STREETSCAPE, PHASE 2

ROSEMARY STREET/SHEPHERD STREET TO GARDNER STREET

MARCH 18, 2014

Kimley-Horn and Associates, Inc.

PRELIMINARY PLANS
DO NOT USE FOR CONSTRUCTION

N

0 20 40 80

TYPICAL SECTION

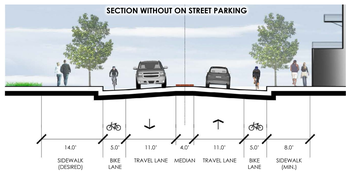

LEGEND

- PROPOSED ROAD
- PROPOSED LANDSCAPING
- PROPOSED CONCRETE SIDEWALK
- PROPOSED BRICK PAVERS
- PROPOSED/EXISTING BUS STOP
- EXISTING PROPERTY LINES
- EXISTING EDGE OF PAVEMENT/CURB
- EXISTING TRAFFIC SIGNAL TO REMAIN