TRAILWOOD DRIVE
65% CORRIDOR
PUBLIC MEETING MAP

WETHERILL ENGINEERING

CITY OF RALEIGH NORTH CAROLINA

PUBLIC WORKS DEPARTMENT

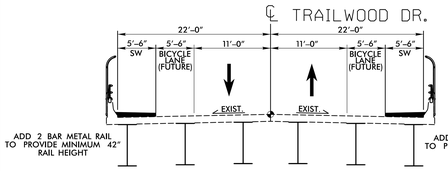

TYPICAL SECTION ON BRIDGE

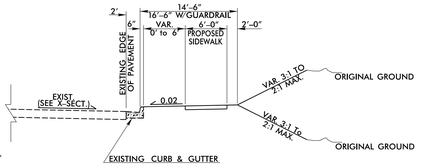

TYPICAL SECTION EXISTING CURB LOCATIONS

NAD 83/2011

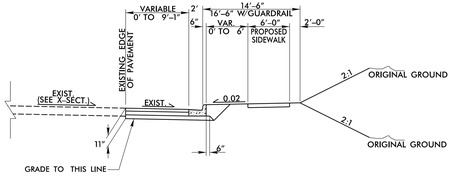

TYPICAL SECTION PROPOSED CURB LOCATIONS

LEGEND

- EXISTING RIGHT OF WAY
- PROPOSED RIGHT OF WAY
- PERMANENT EASEMENTS
- TEMPORARY EASEMENTS
- PERMANENT UTILITY EASEMENTS
- PROPOSED CURB & GUTTER, SIDEWALK
- EXISTING CURB & GUTTER & BRIDGE
- EXISTING ROADWAY
- PROPOSED ROADWAY
- EXISTING TRAFFIC SIGNAL
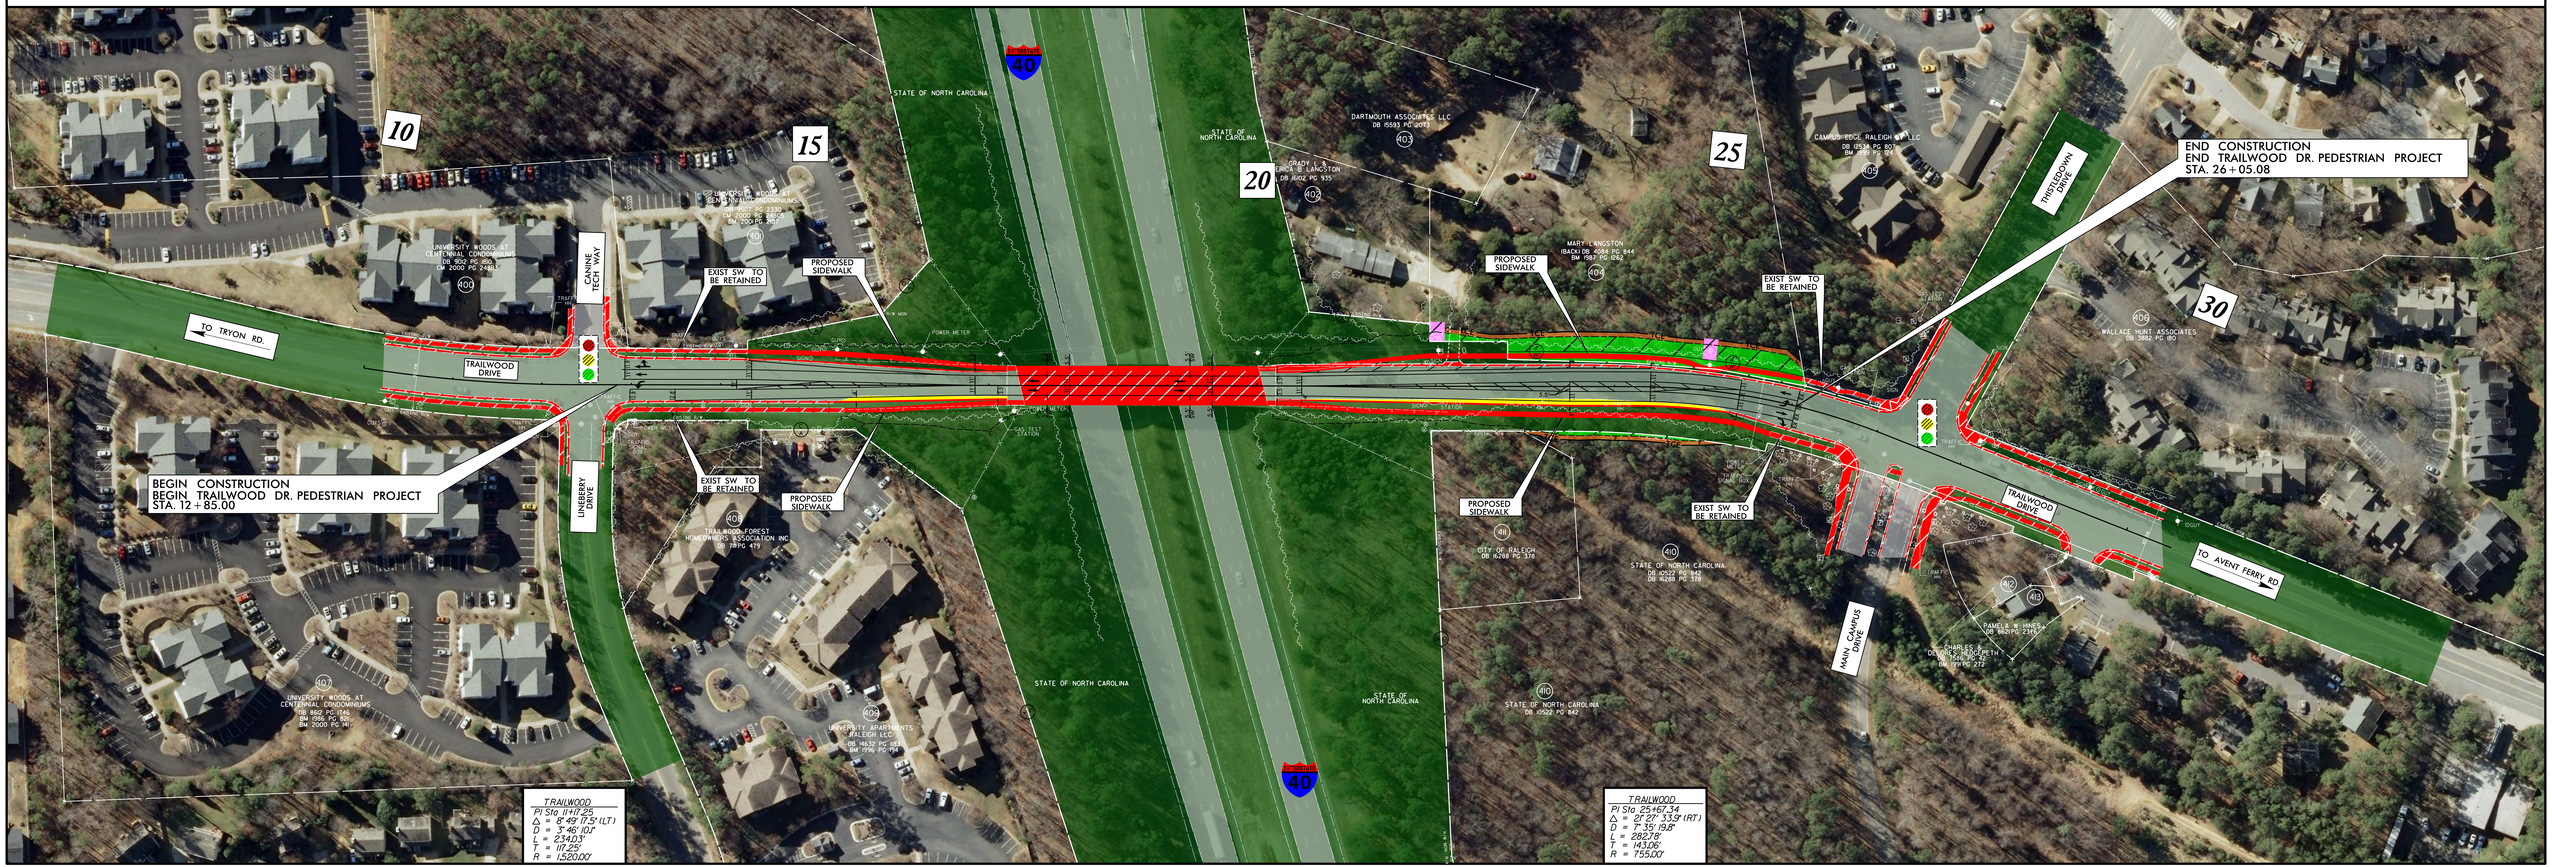
40' 0' 40' 80'
20'
SCALE