Milburnie Road Traffic Calming
DRAFT Schematic Design

Location A

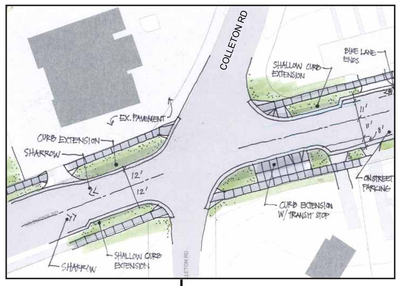

Location B

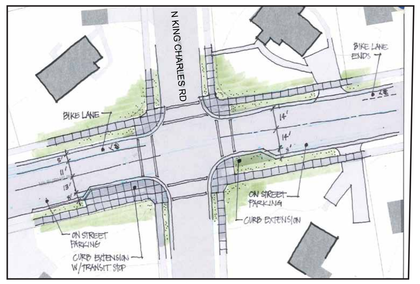

Location C

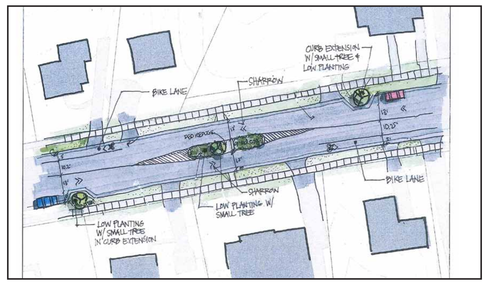

Location D

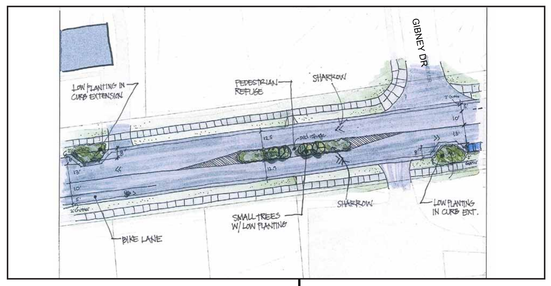

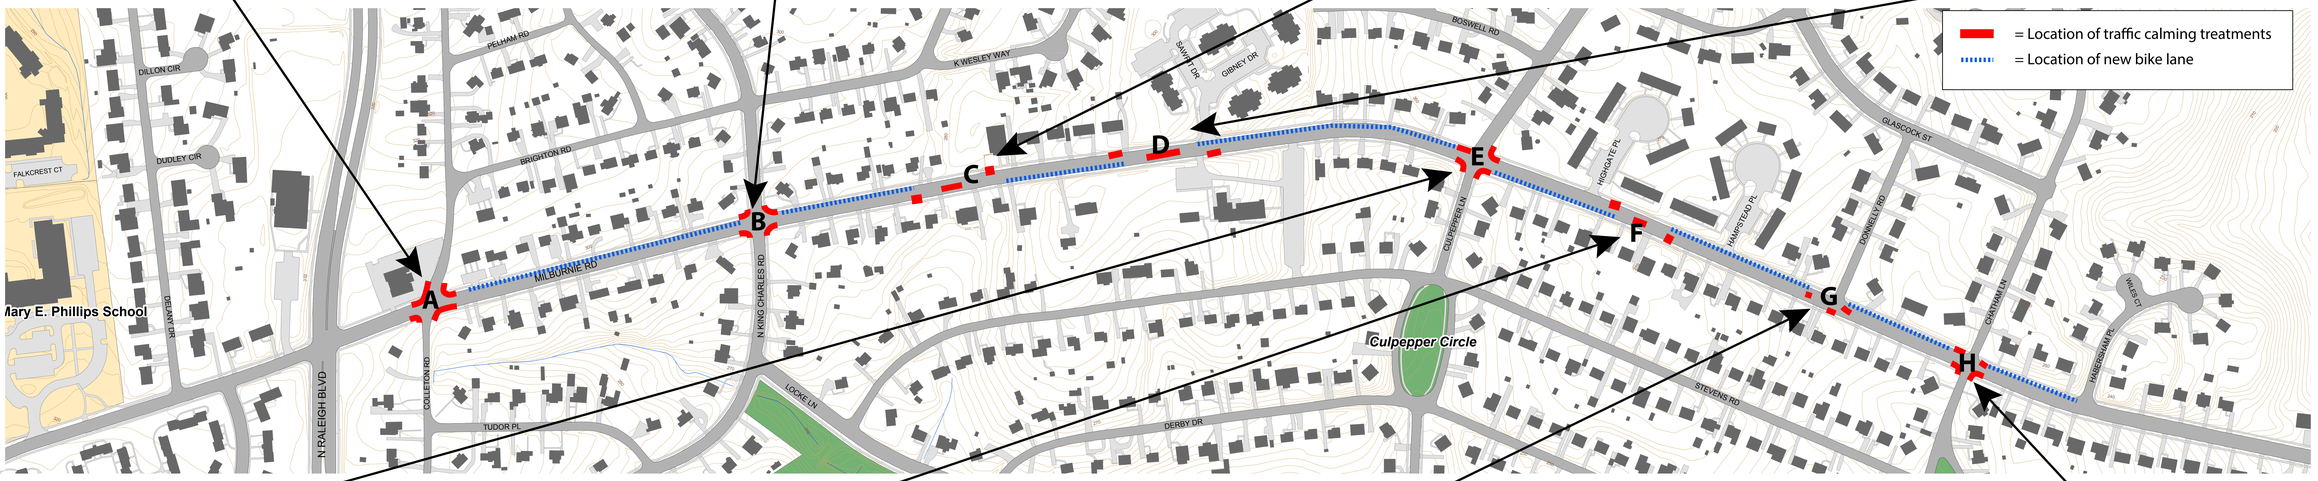

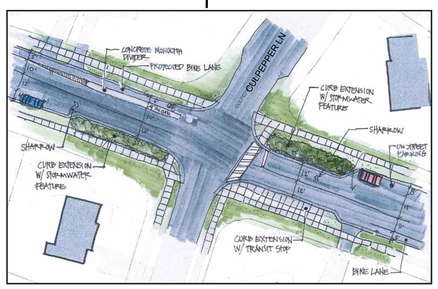

Location E

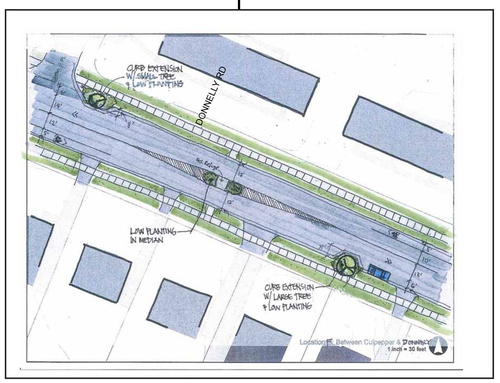

Location F

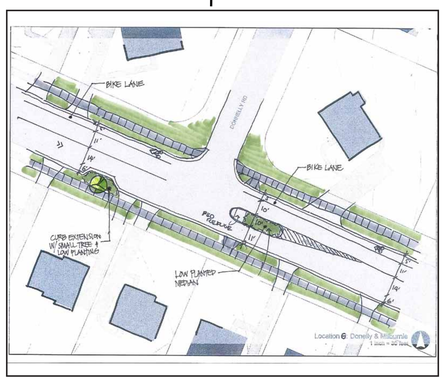

Location G

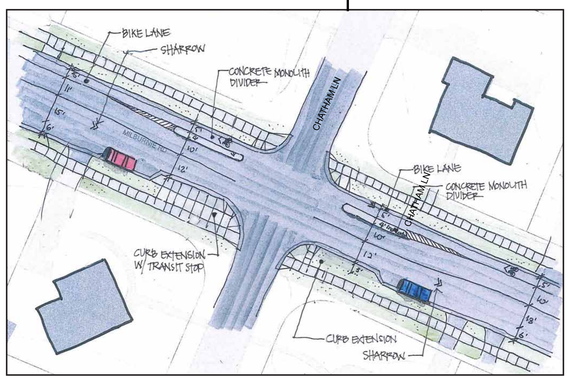

Location H

Plan Scale - 1" = 150'
Scetch Scale - NTS

02/4/14

0 125 250 500 750 1,000 Feet

RALEIGH URBAN DESIGN CENTER
An Office of Planning and Development