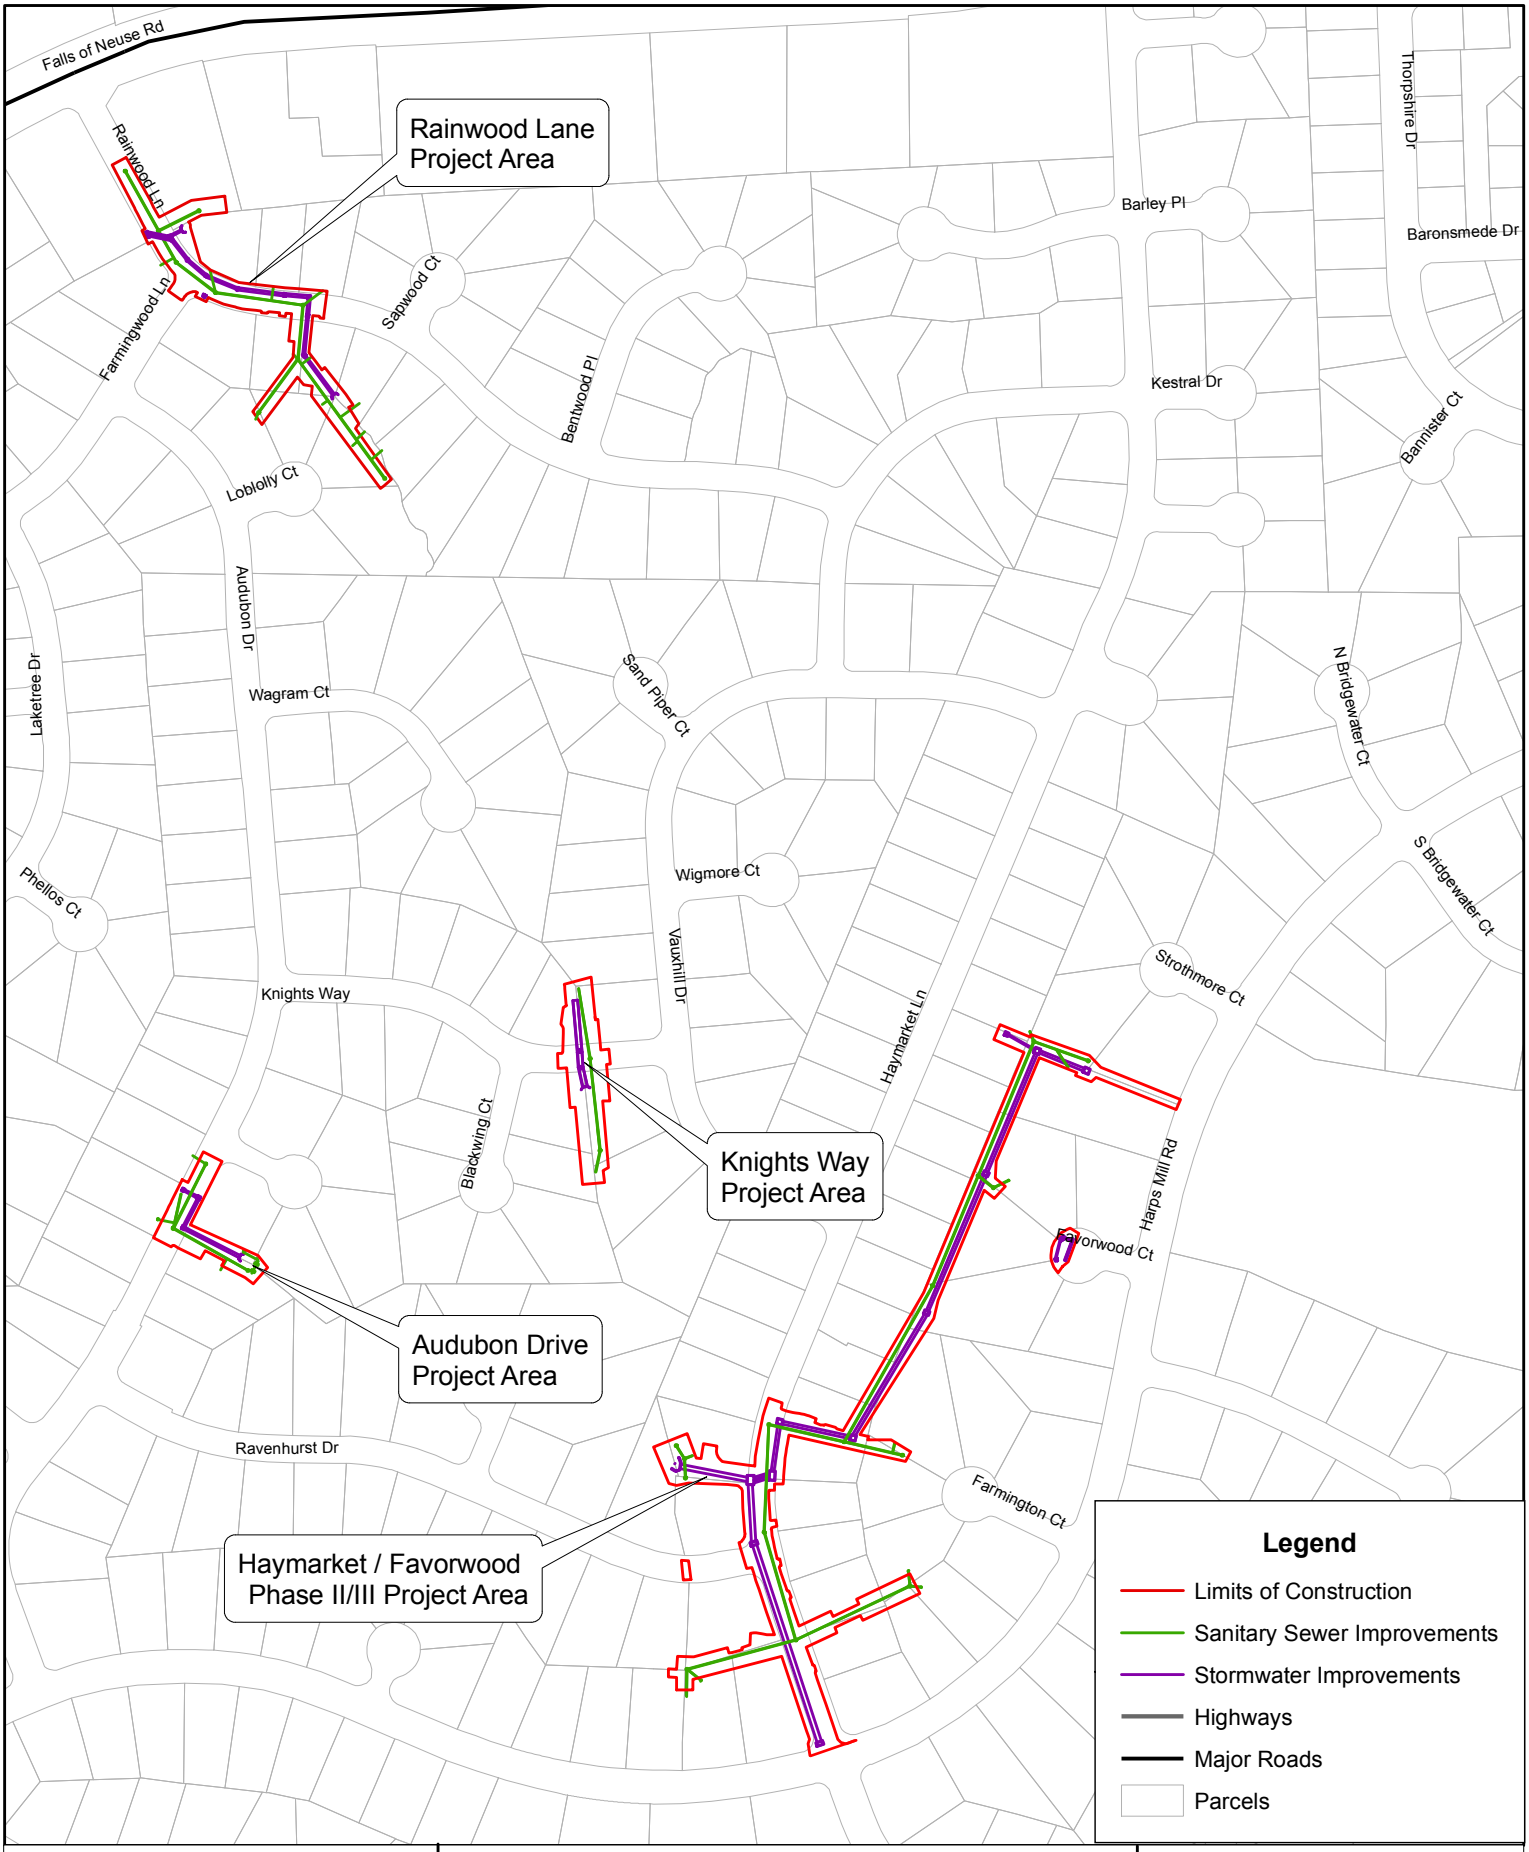

Brown AND Caldwell

July 2011

Exhibit 1
City of Raleigh
North Ridge Phase II
Stormwater Improvement Project Layouts

0 175 350 Feet

1 inch = 350 feet