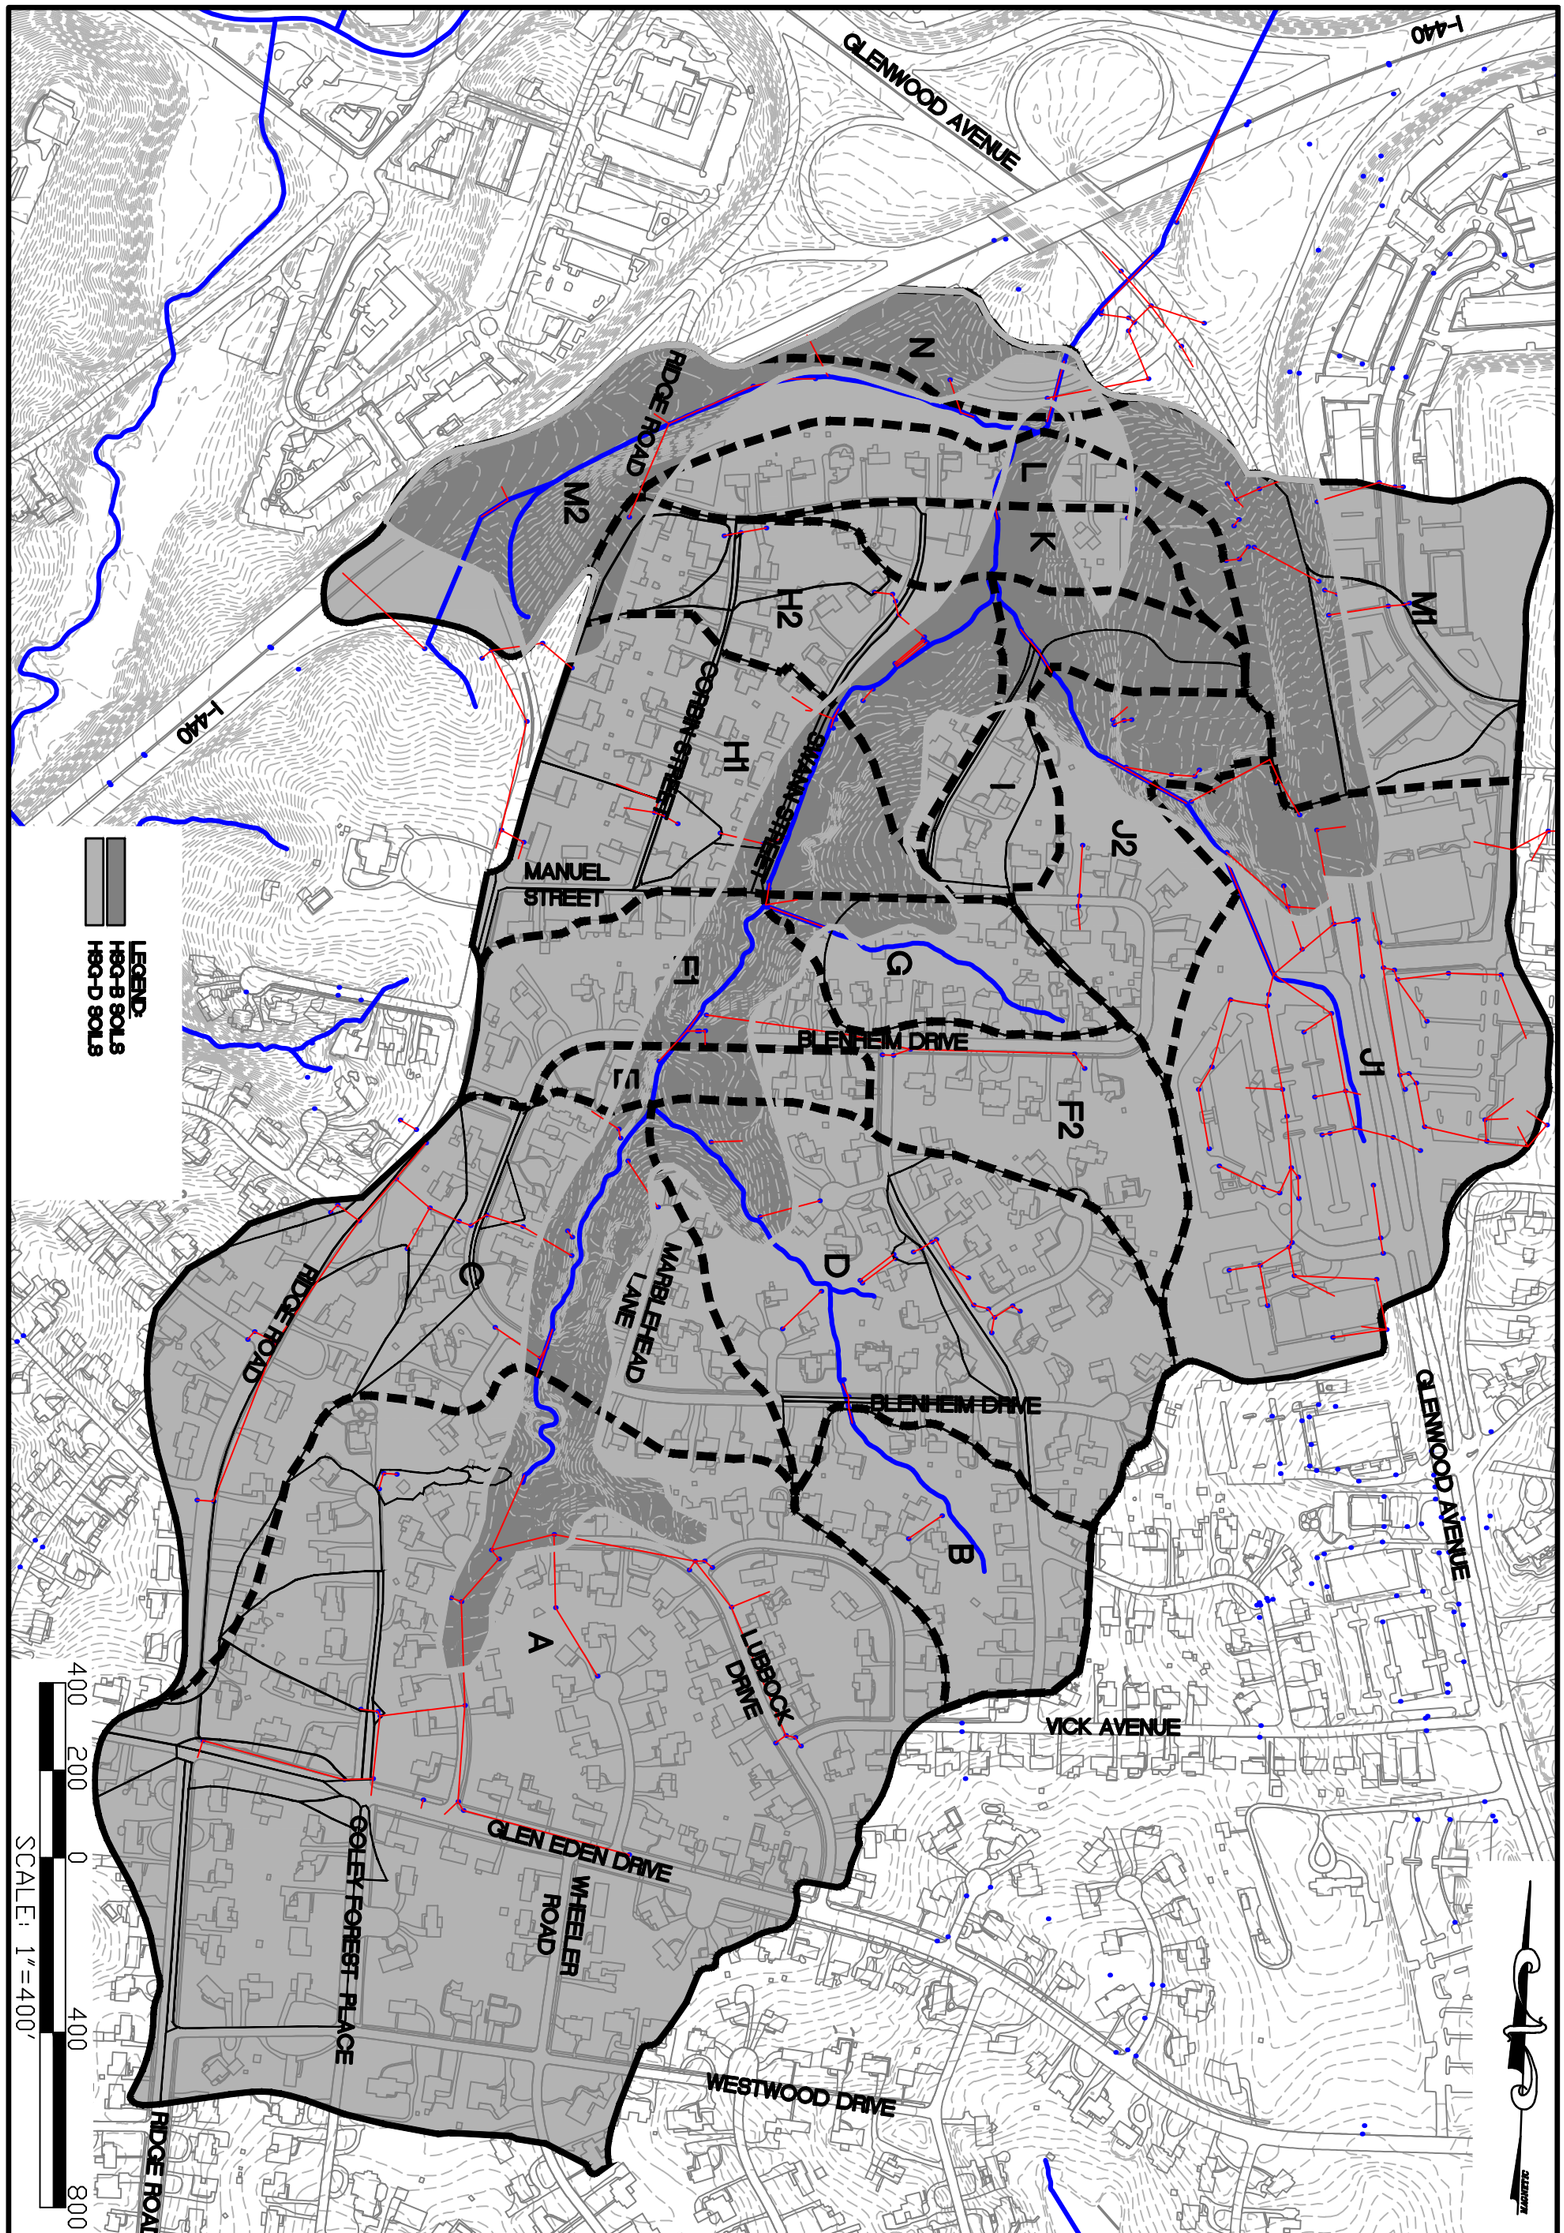

SWANN STREET
OVERALL
HYDROLOGIC SOIL GROUPS (HSG) EXHIBIT
CITY OF RALEIGH, NORTH CAROLINA

SHEET NO. SOILS
SCALE: 1"=400'
DWG NAME: Soils Exhibit
PROJECT NAME: Swann Street
DATE: 9-28-2012
REVISIONS:

WARD CONSULTING ENGINEERS, P.C.
FIRM LICENSE NO: C-2619
8368 Six Forks Rd, Suite 104 (919) 870-0526
Raleigh, NC 27613 FAX (919) 870-5359

CITY OF RALEIGH PUBLIC WORKS
DEPARTMENT STORMWATER SERVICES
222 WEST HARGETT STREET
RALEIGH, NORTH CAROLINA 27602