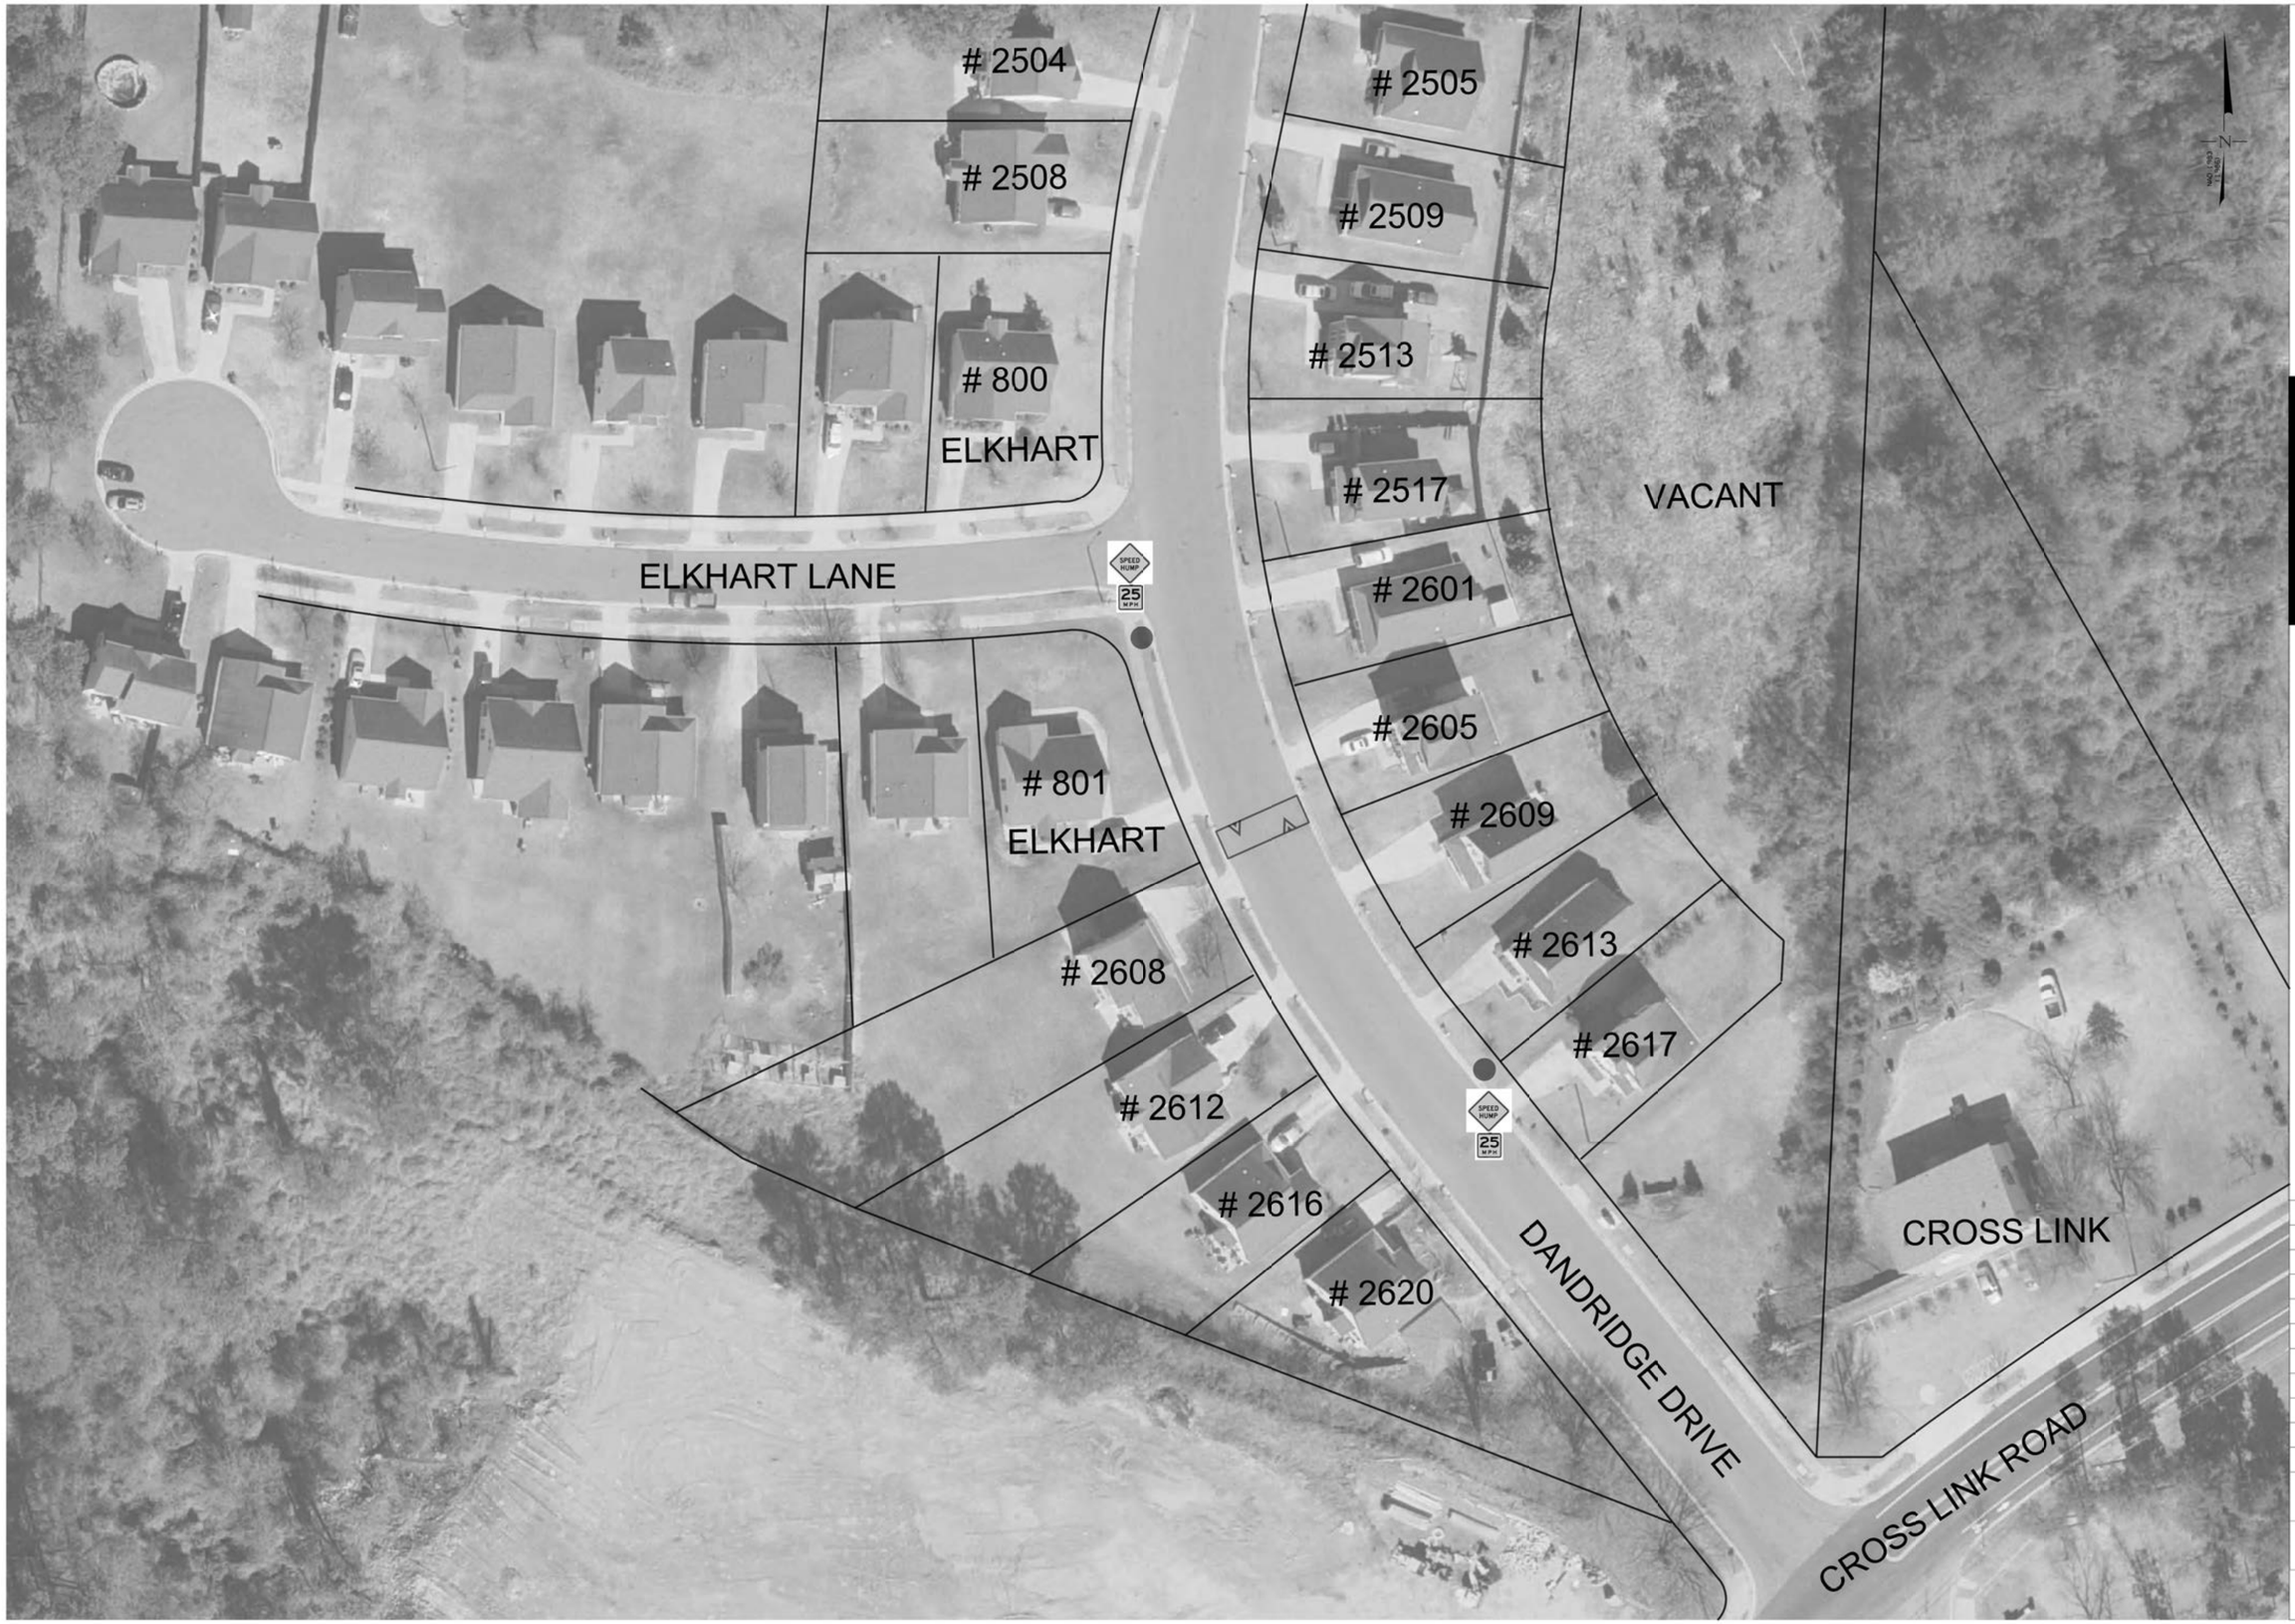

CITY OF RALEIGH

PUBLIC WORKS DEPARTMENT

DANDRIDGE DRIVE

2014 TRAFFIC CALMING PROJECT

CROSS LINK ROAD to BUNCHE DRIVE

DATE:	
DRAWN BY:	T FIORELLO
CHECKED BY:	

REVISIONS

NO.	DATE

SCALES

HSCALE:

VSCALE: N/A

PROJECT

2014 TRAFFIC CALMING PROJECTS

SHEET NO.

SHEET 13 of 23

DRAWING NO.

DANDRIDGE CALMING 1

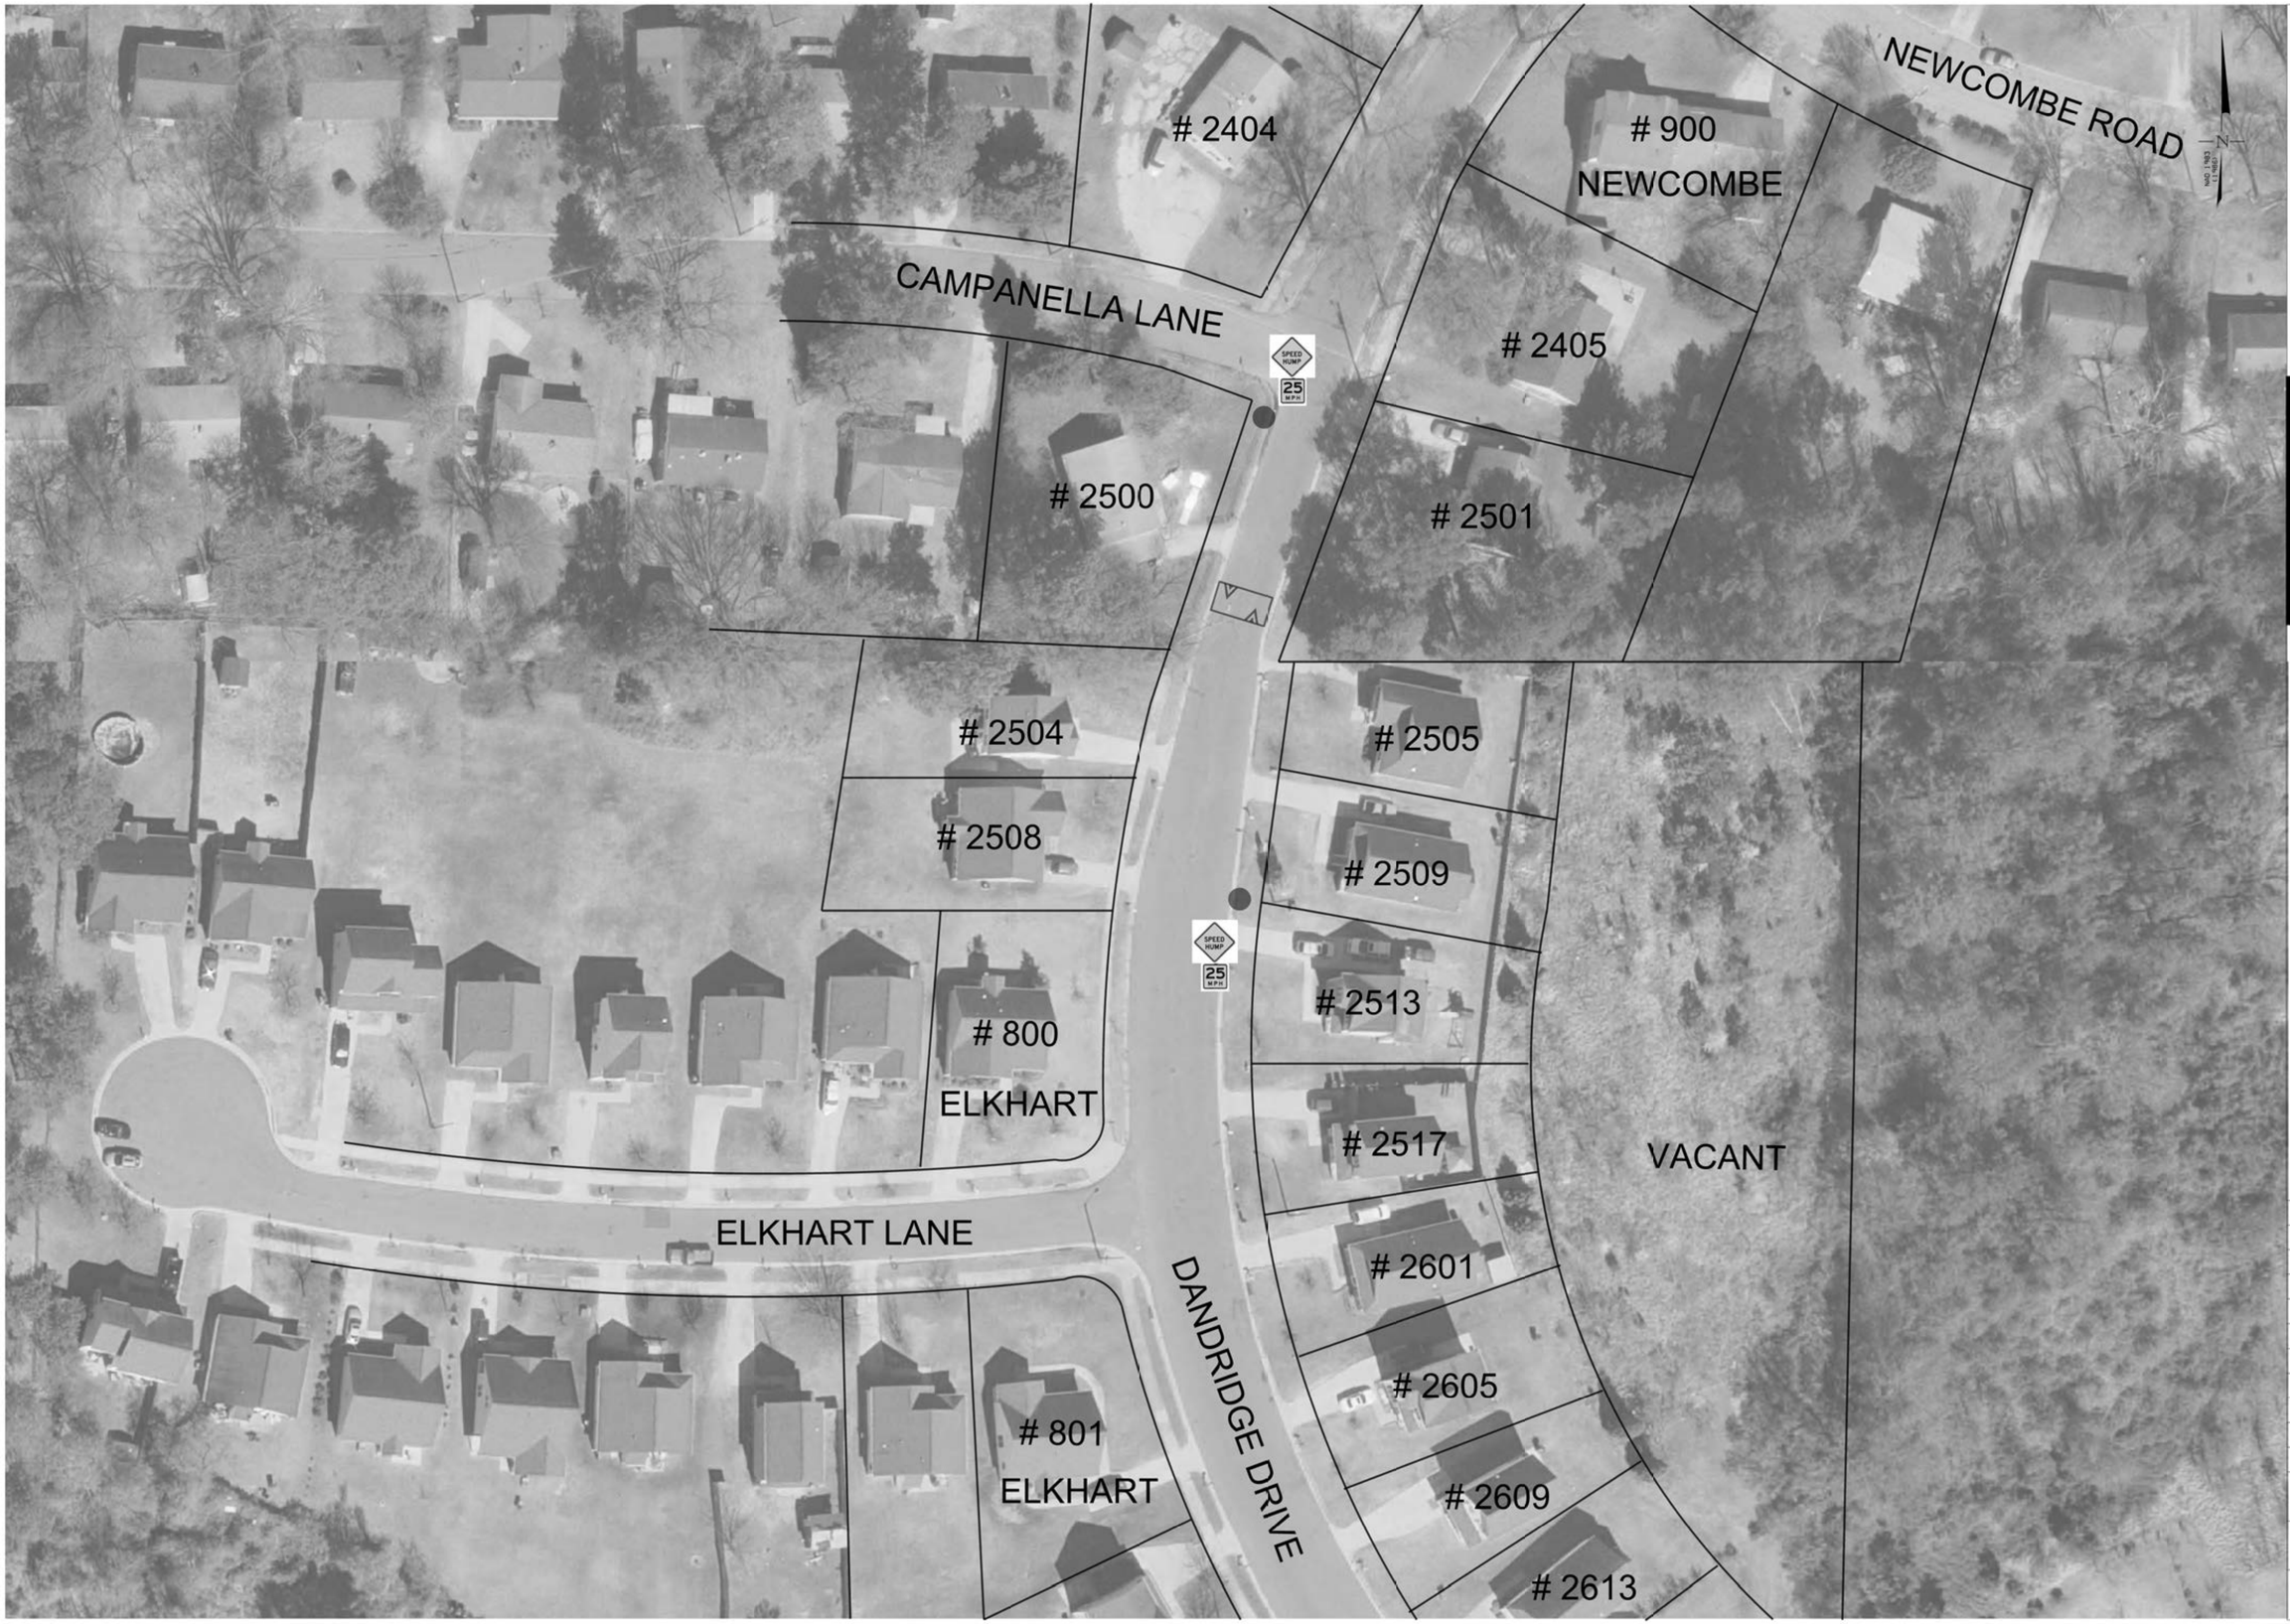

CITY OF RALEIGH

PUBLIC WORKS DEPARTMENT

DANDRIDGE DRIVE

2014 TRAFFIC CALMING PROJECT

CROSS LINK ROAD to BUNCHE DRIVE

DATE:

DRAWN BY: T FIORELLO

CHECKED BY:

REVISIONS

NO.	DATE

SCALES

HSCALE:

VSCALE: N/A

PROJECT

2014 TRAFFIC CALMING PROJECTS

SHEET NO.

SHEET 14 of 28

DRAWING NO.

DANDRIDGE CALMING 2

CITY OF RALEIGH

PUBLIC WORKS DEPARTMENT

DANDRIDGE DRIVE

2014 TRAFFIC CALMING PROJECT

CROSS LINK ROAD to BUNCHE DRIVE

DATE:	
DRAWN BY:	T FIORELLO
CHECKED BY:	

REVISIONS

NO.	DATE

SCALES

HSCALE:

VSCALE: N/A

PROJECT

2014 TRAFFIC CALMING PROJECTS

SHEET NO.

SHEET 14 of 28

DRAWING NO.

DANDRIDGE CALMING 3

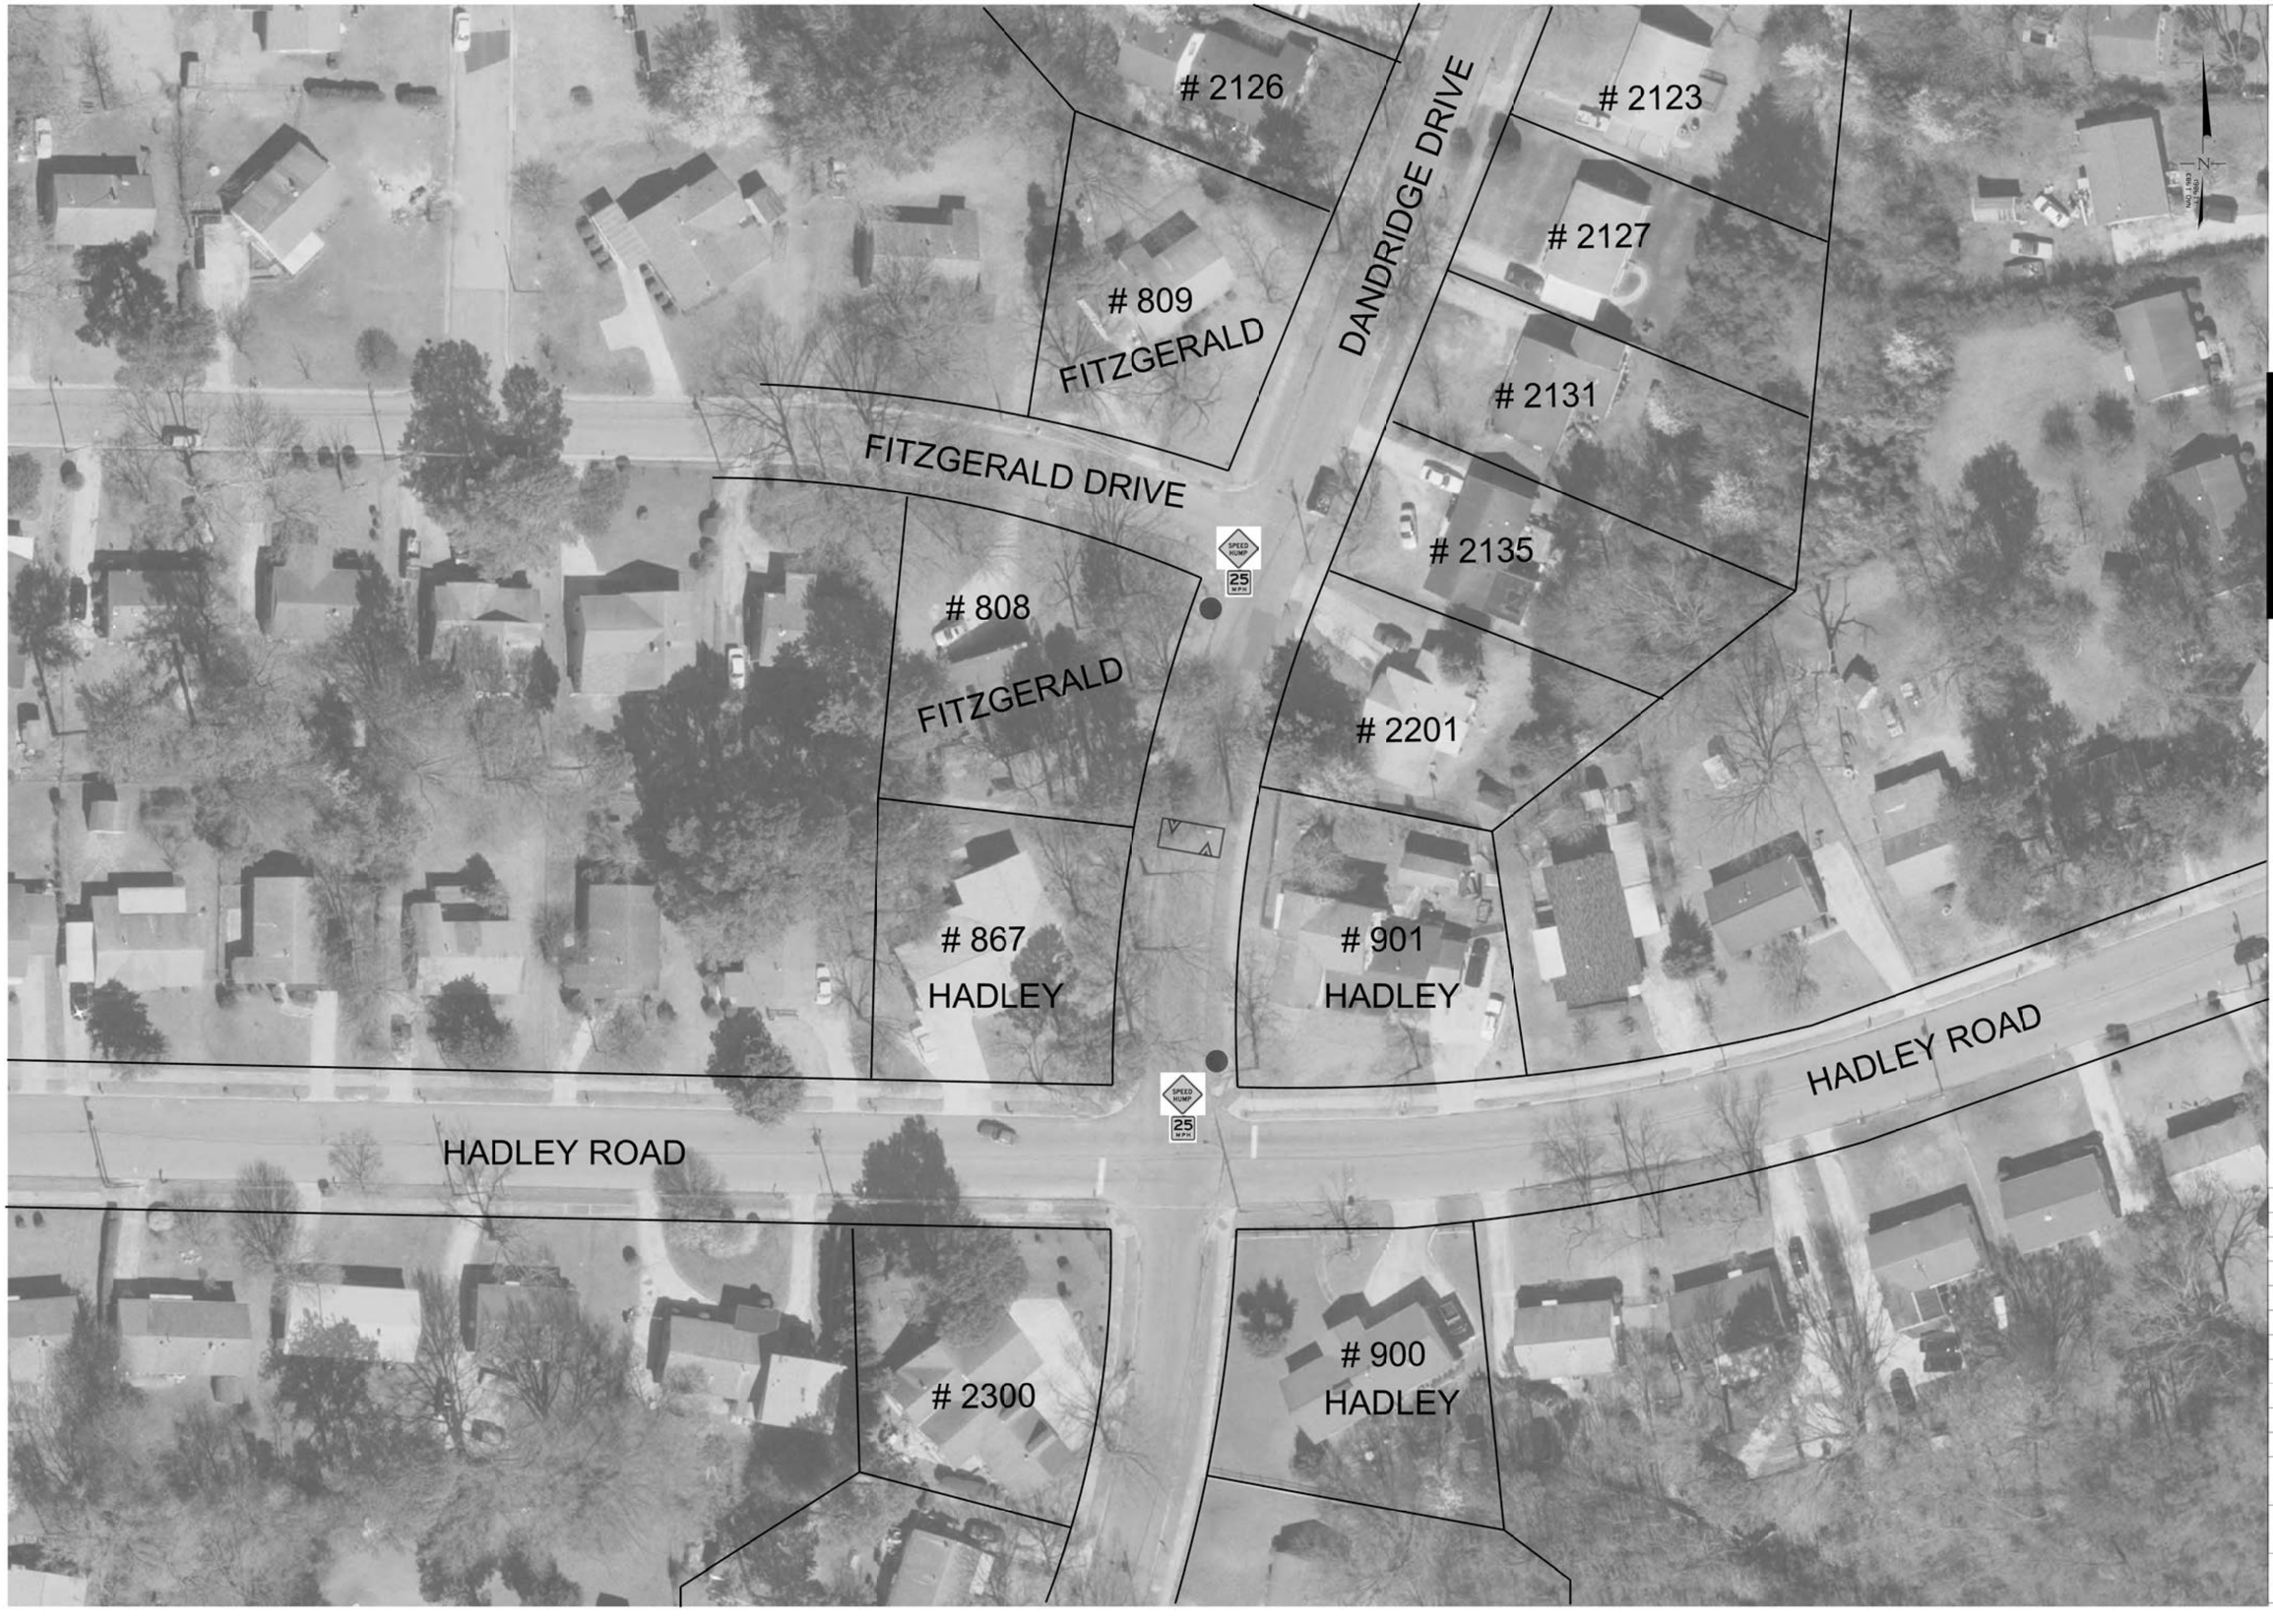

CITY OF RALEIGH

PUBLIC WORKS DEPARTMENT

DANDRIDGE DRIVE

2014 TRAFFIC CALMING PROJECT

CROSS LINK ROAD to BUNCHE DRIVE

DATE:

DRAWN BY: T FIORELLO

CHECKED BY:

REVISIONS

NO.	DATE

SCALES

HSCALE:

VSCALE: N/A

PROJECT

2014 TRAFFIC CALMING PROJECTS

SHEET NO.

SHEET 16 of 28

DRAWING NO.

DANDRIDGE CALMING 4

CITY OF RALEIGH

PUBLIC WORKS DEPARTMENT

DANDRIDGE DRIVE

2014 TRAFFIC CALMING PROJECT

CROSS LINK ROAD to BUNCHE DRIVE

DATE:	
DRAWN BY:	T FIORELLO
CHECKED BY:	

REVISIONS

NO.	DATE

SCALES

HSCALE:

VSCALE: N/A

PROJECT

2014 TRAFFIC CALMING PROJECTS

SHEET NO.

SHEET 17 of 28

DRAWING NO.

DANDRIDGE CALMING 5