LOCATION A

LOCATION B

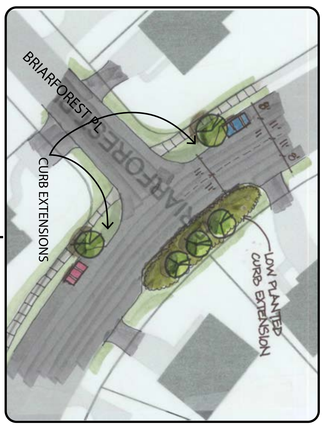

LOCATION C

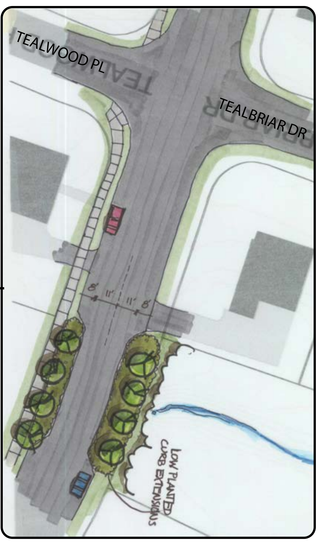

LOCATION D

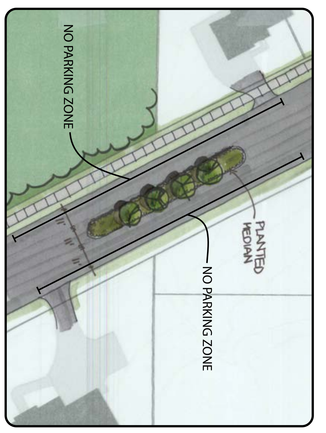

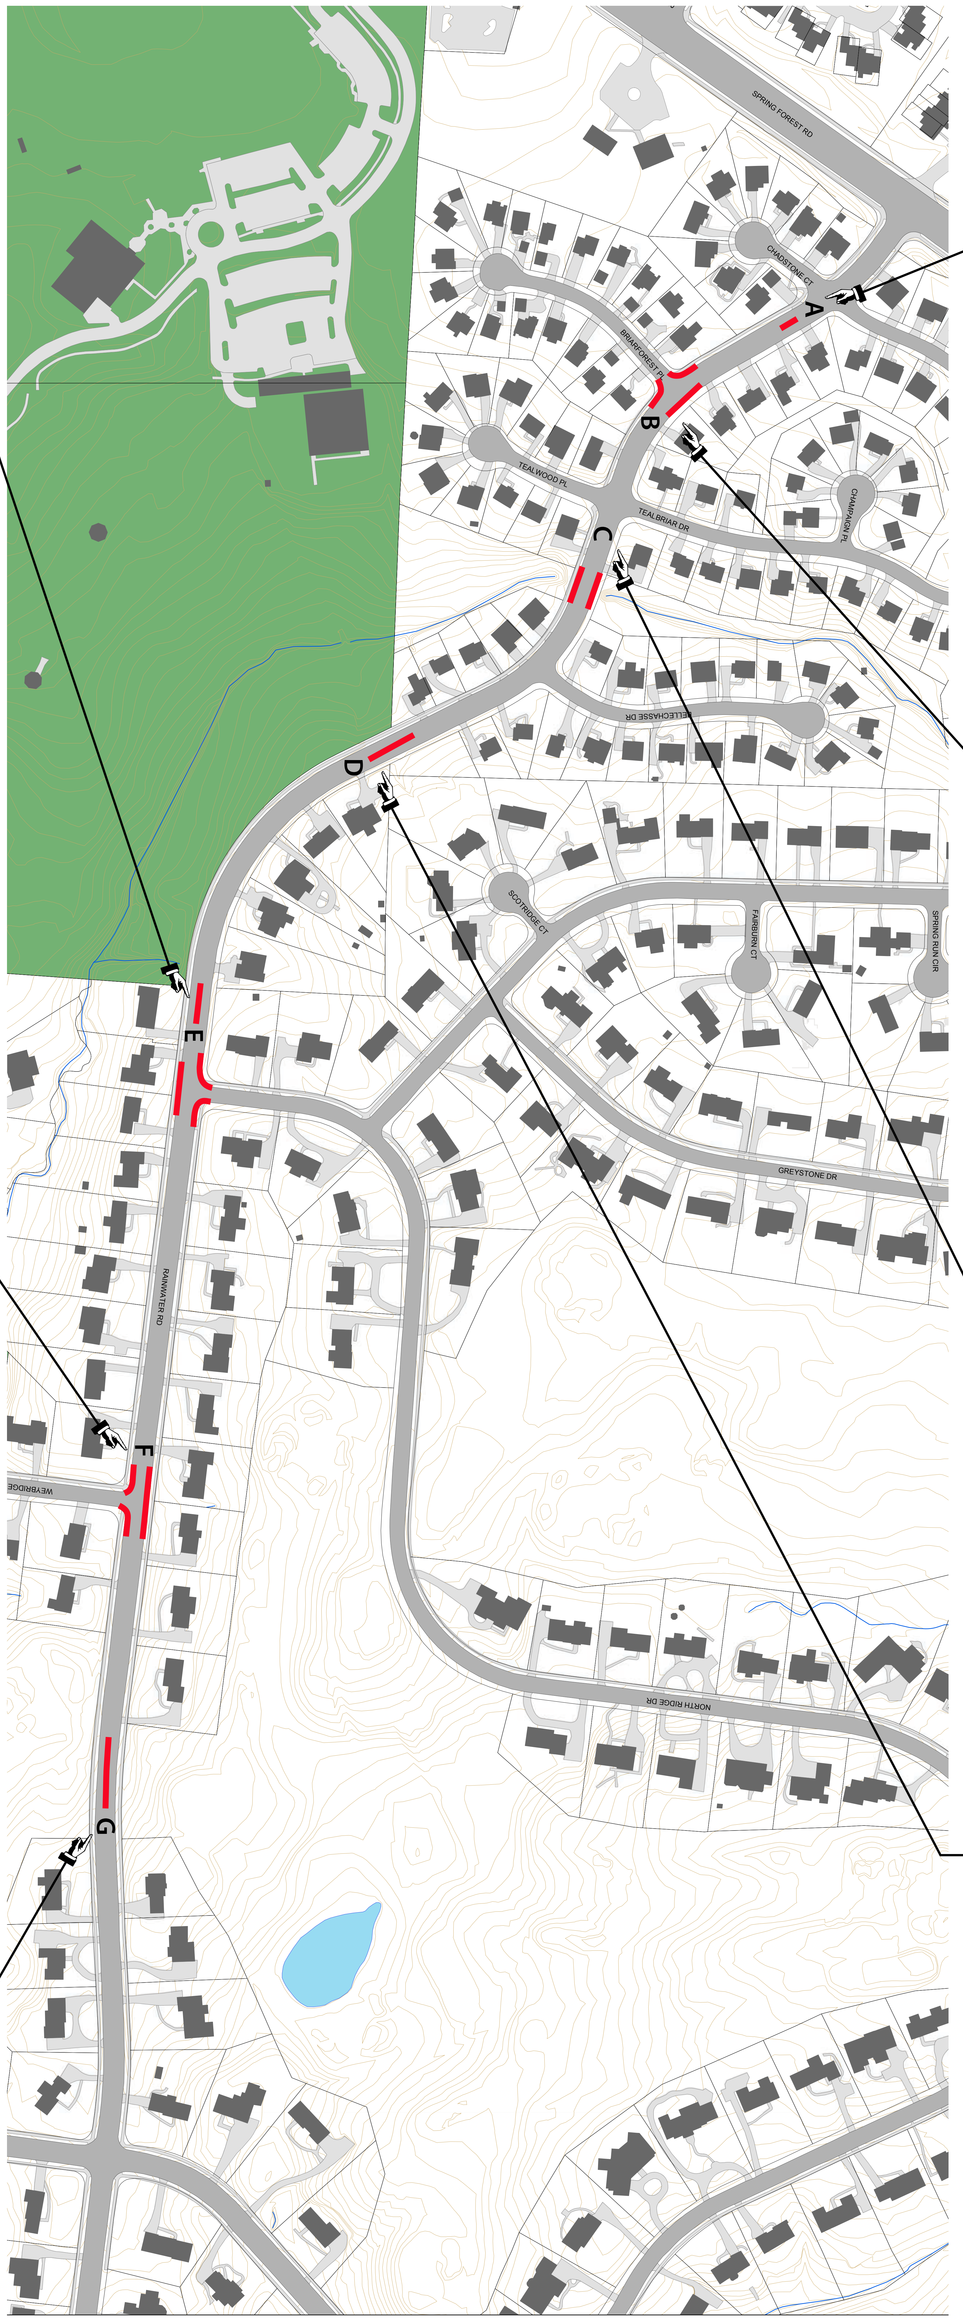

LOCATION E

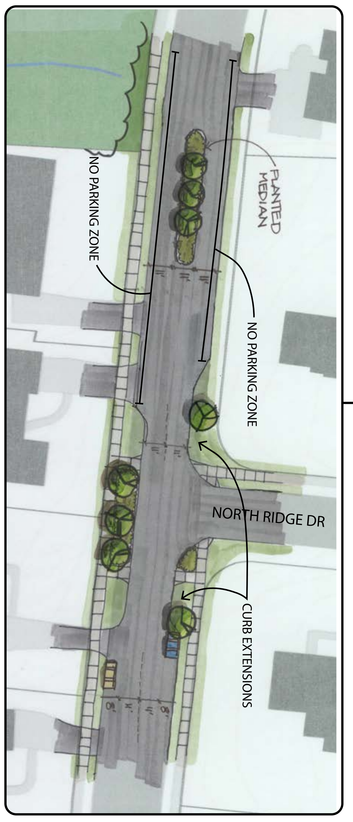

LOCATION F

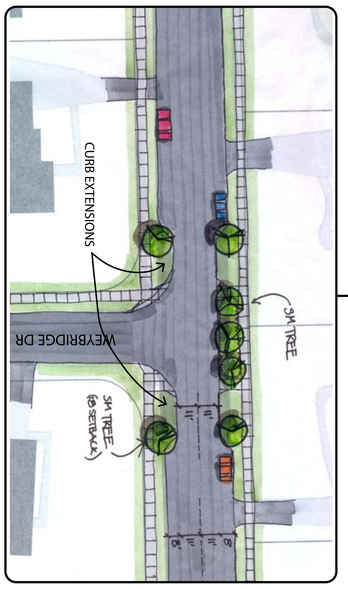

LOCATION G

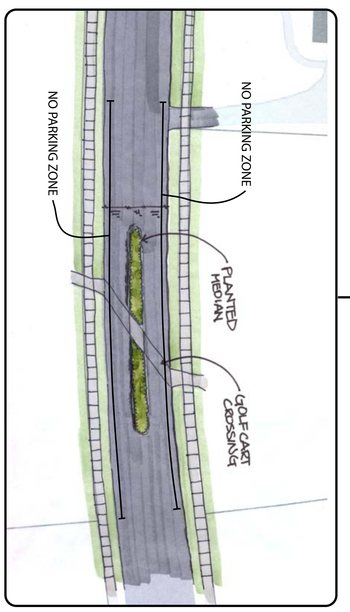

Rainwater Road Planimetric

05/04/12 Scale - 1" = 100'

SKETCH PLAN SCALE 1" = 30'

0 100 200 400 600 Feet

RALEIGH URBAN DESIGN CENTER
A Division of the Department of City Planning