Rainwater Road Schematic Design

DRAFT

07/23/2012 **Scale - 1" = 100'**

SKETCH PLAN SCALE 1" = 30'

0 100 200 400 600 Feet

RALEIGH URBAN DESIGN CENTER
A Division of the Department of City Planning

= Location of traffic calming treatments
= Location of proposed sidewalk
= Proposed sidewalks

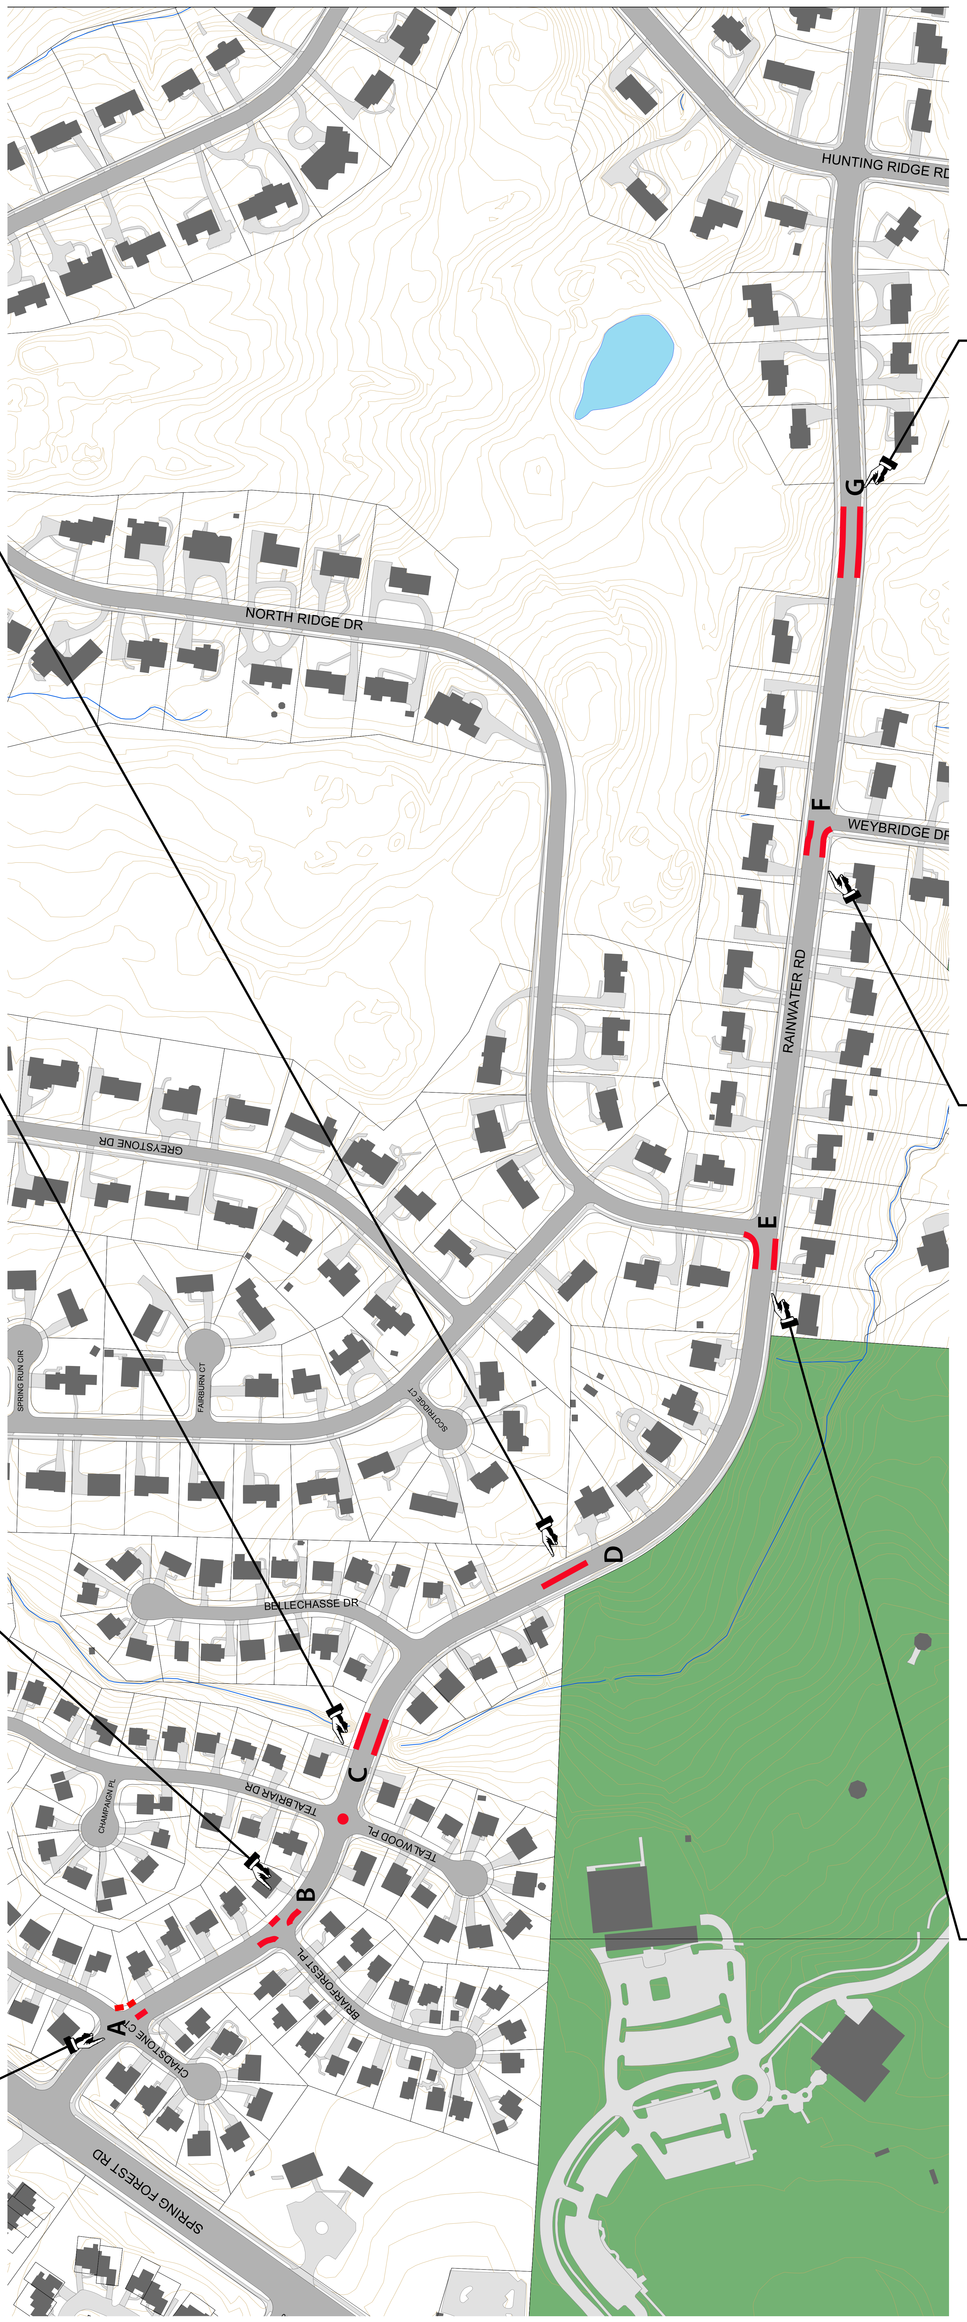

LOCATION A

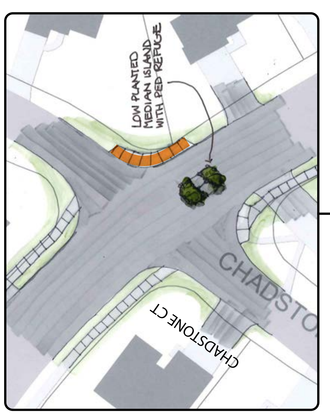

LOCATION B

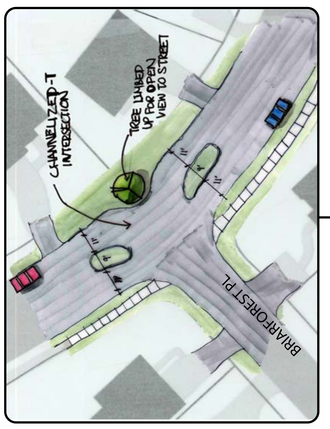

LOCATION C

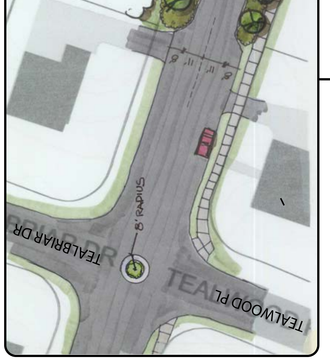

LOCATION D

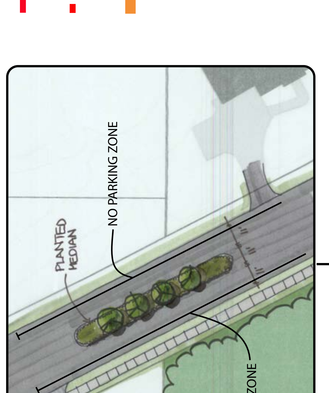

LOCATION E

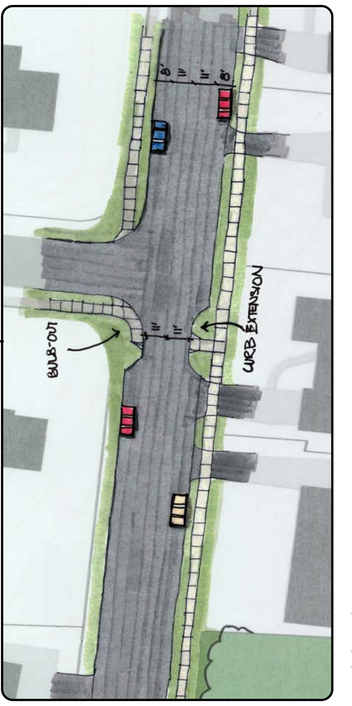

LOCATION F

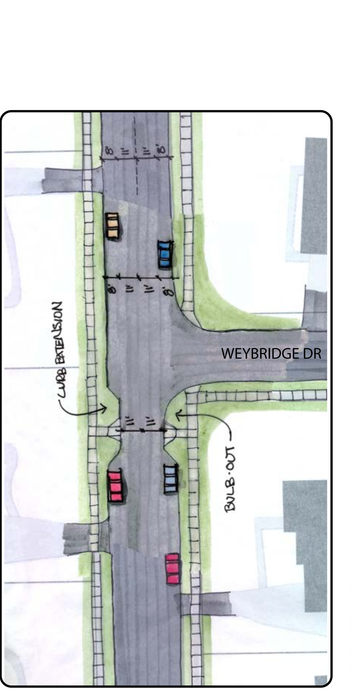
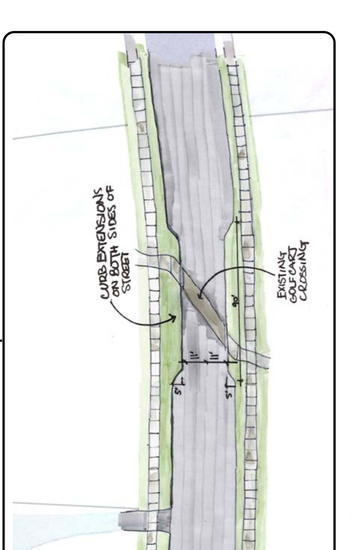
LOCATION G