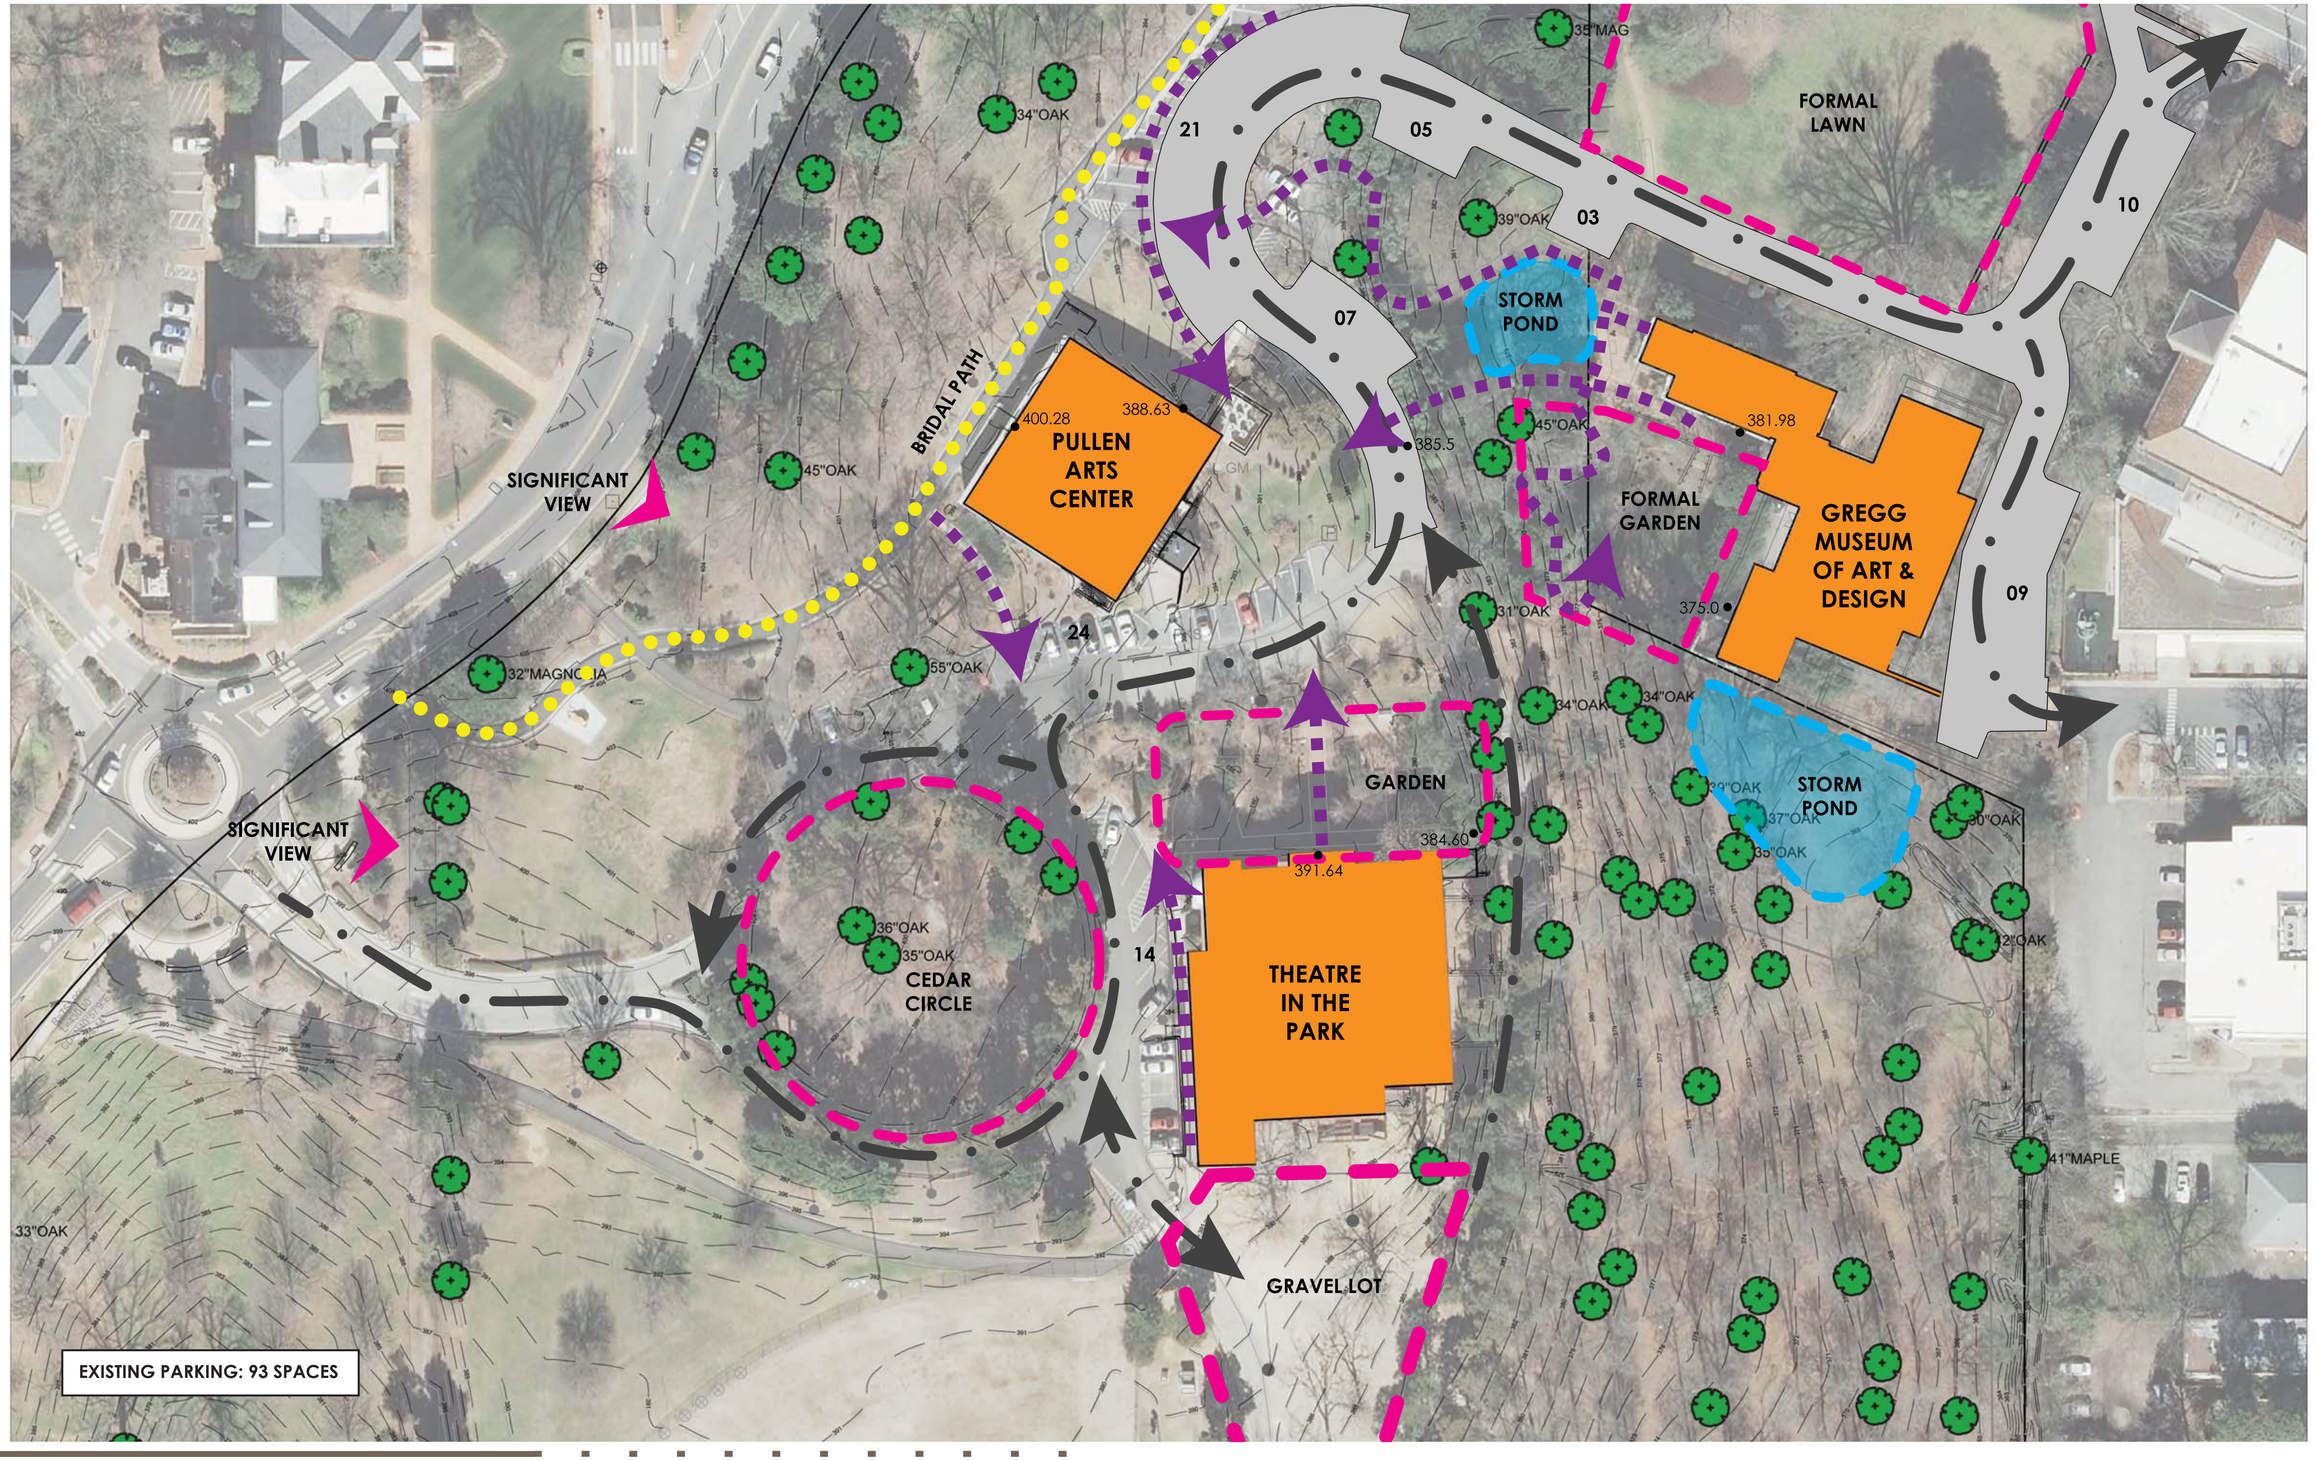

PULLEN ARTS CENTER & NORTH PULLEN PARK IMPROVEMENTS PROJECT

Parks, Recreation and Cultural Resources
parks.raleighnc.gov

DHM DESIGN

CLEARSCAPES
ARCHITECTURE + ART

EXISTING CONDITIONS DIAGRAM

JANUARY 2015

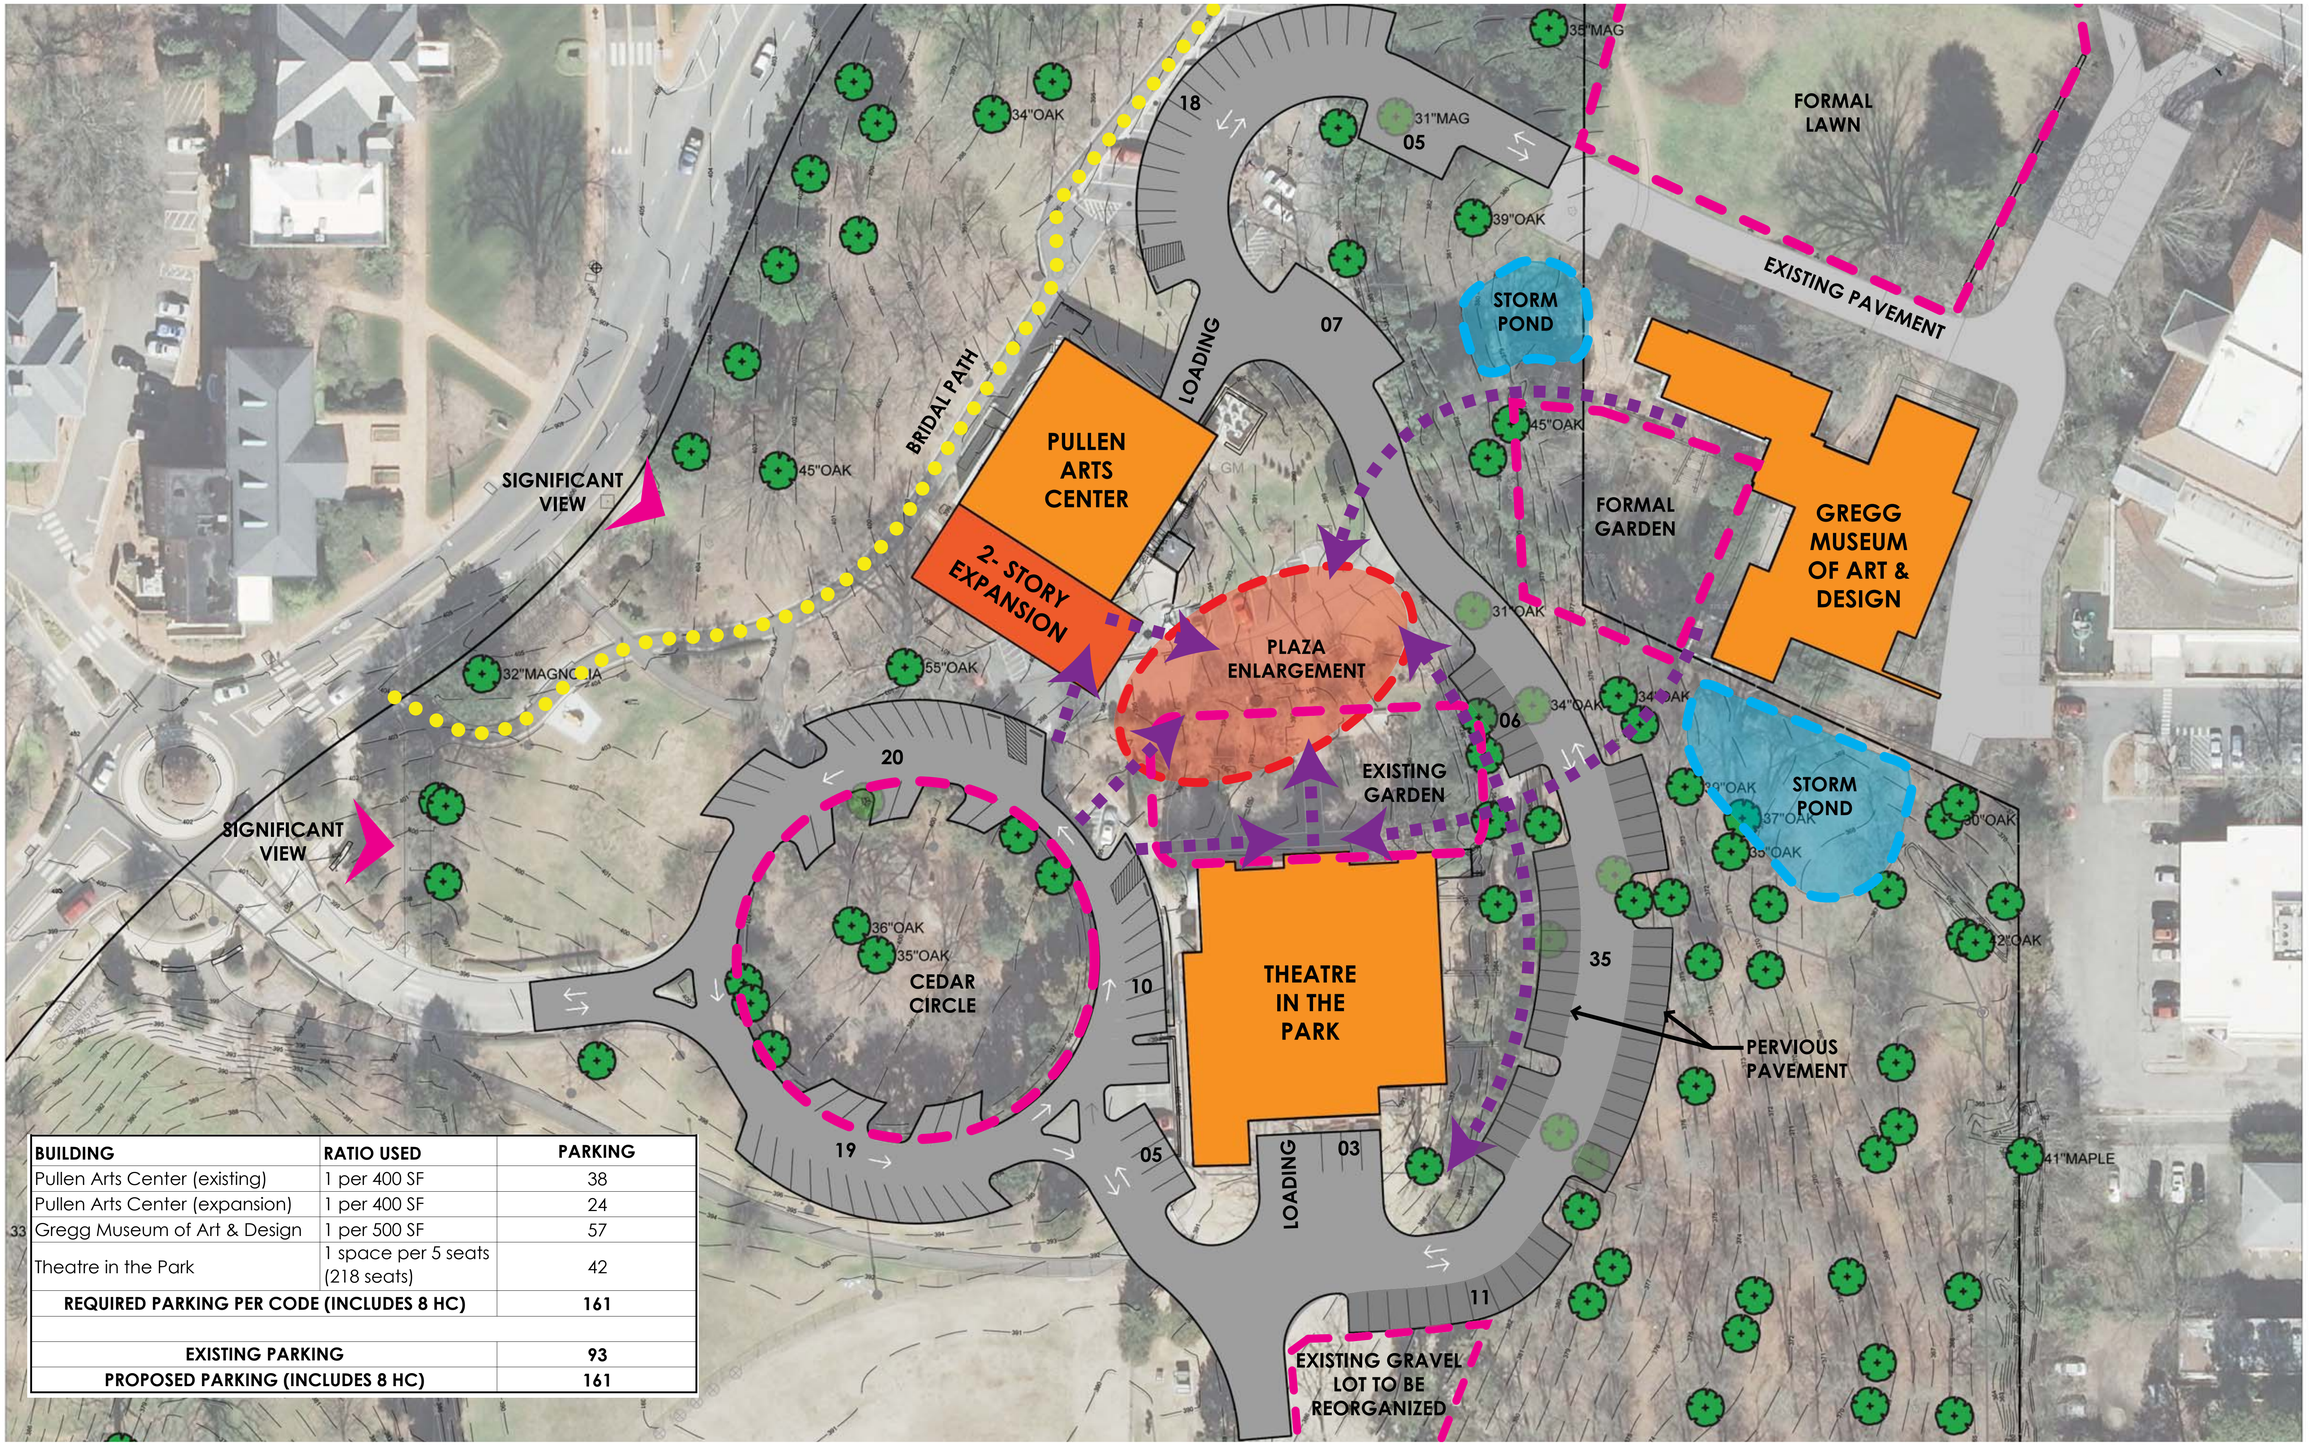

BUILDING	RATIO USED	PARKING
Pullen Arts Center (existing)	1 per 400 SF	38
Pullen Arts Center (expansion)	1 per 400 SF	24
Gregg Museum of Art & Design	1 per 500 SF	57
Theatre in the Park	1 space per 5 seats (218 seats)	42
REQUIRED PARKING PER CODE (INCLUDES 8 HC)		**161**
EXISTING PARKING		**93**
PROPOSED PARKING (INCLUDES 8 HC)		**161**

PULLEN ARTS CENTER & NORTH PULLEN PARK IMPROVEMENTS PROJECT

RALEIGH Parks, Recreation and Cultural Resources parks.raleighnc.gov

DHM DESIGN

CLEARSCAPES ARCHITECTURE + ART

CONCEPTUAL SITE DIAGRAM

JANUARY 2015

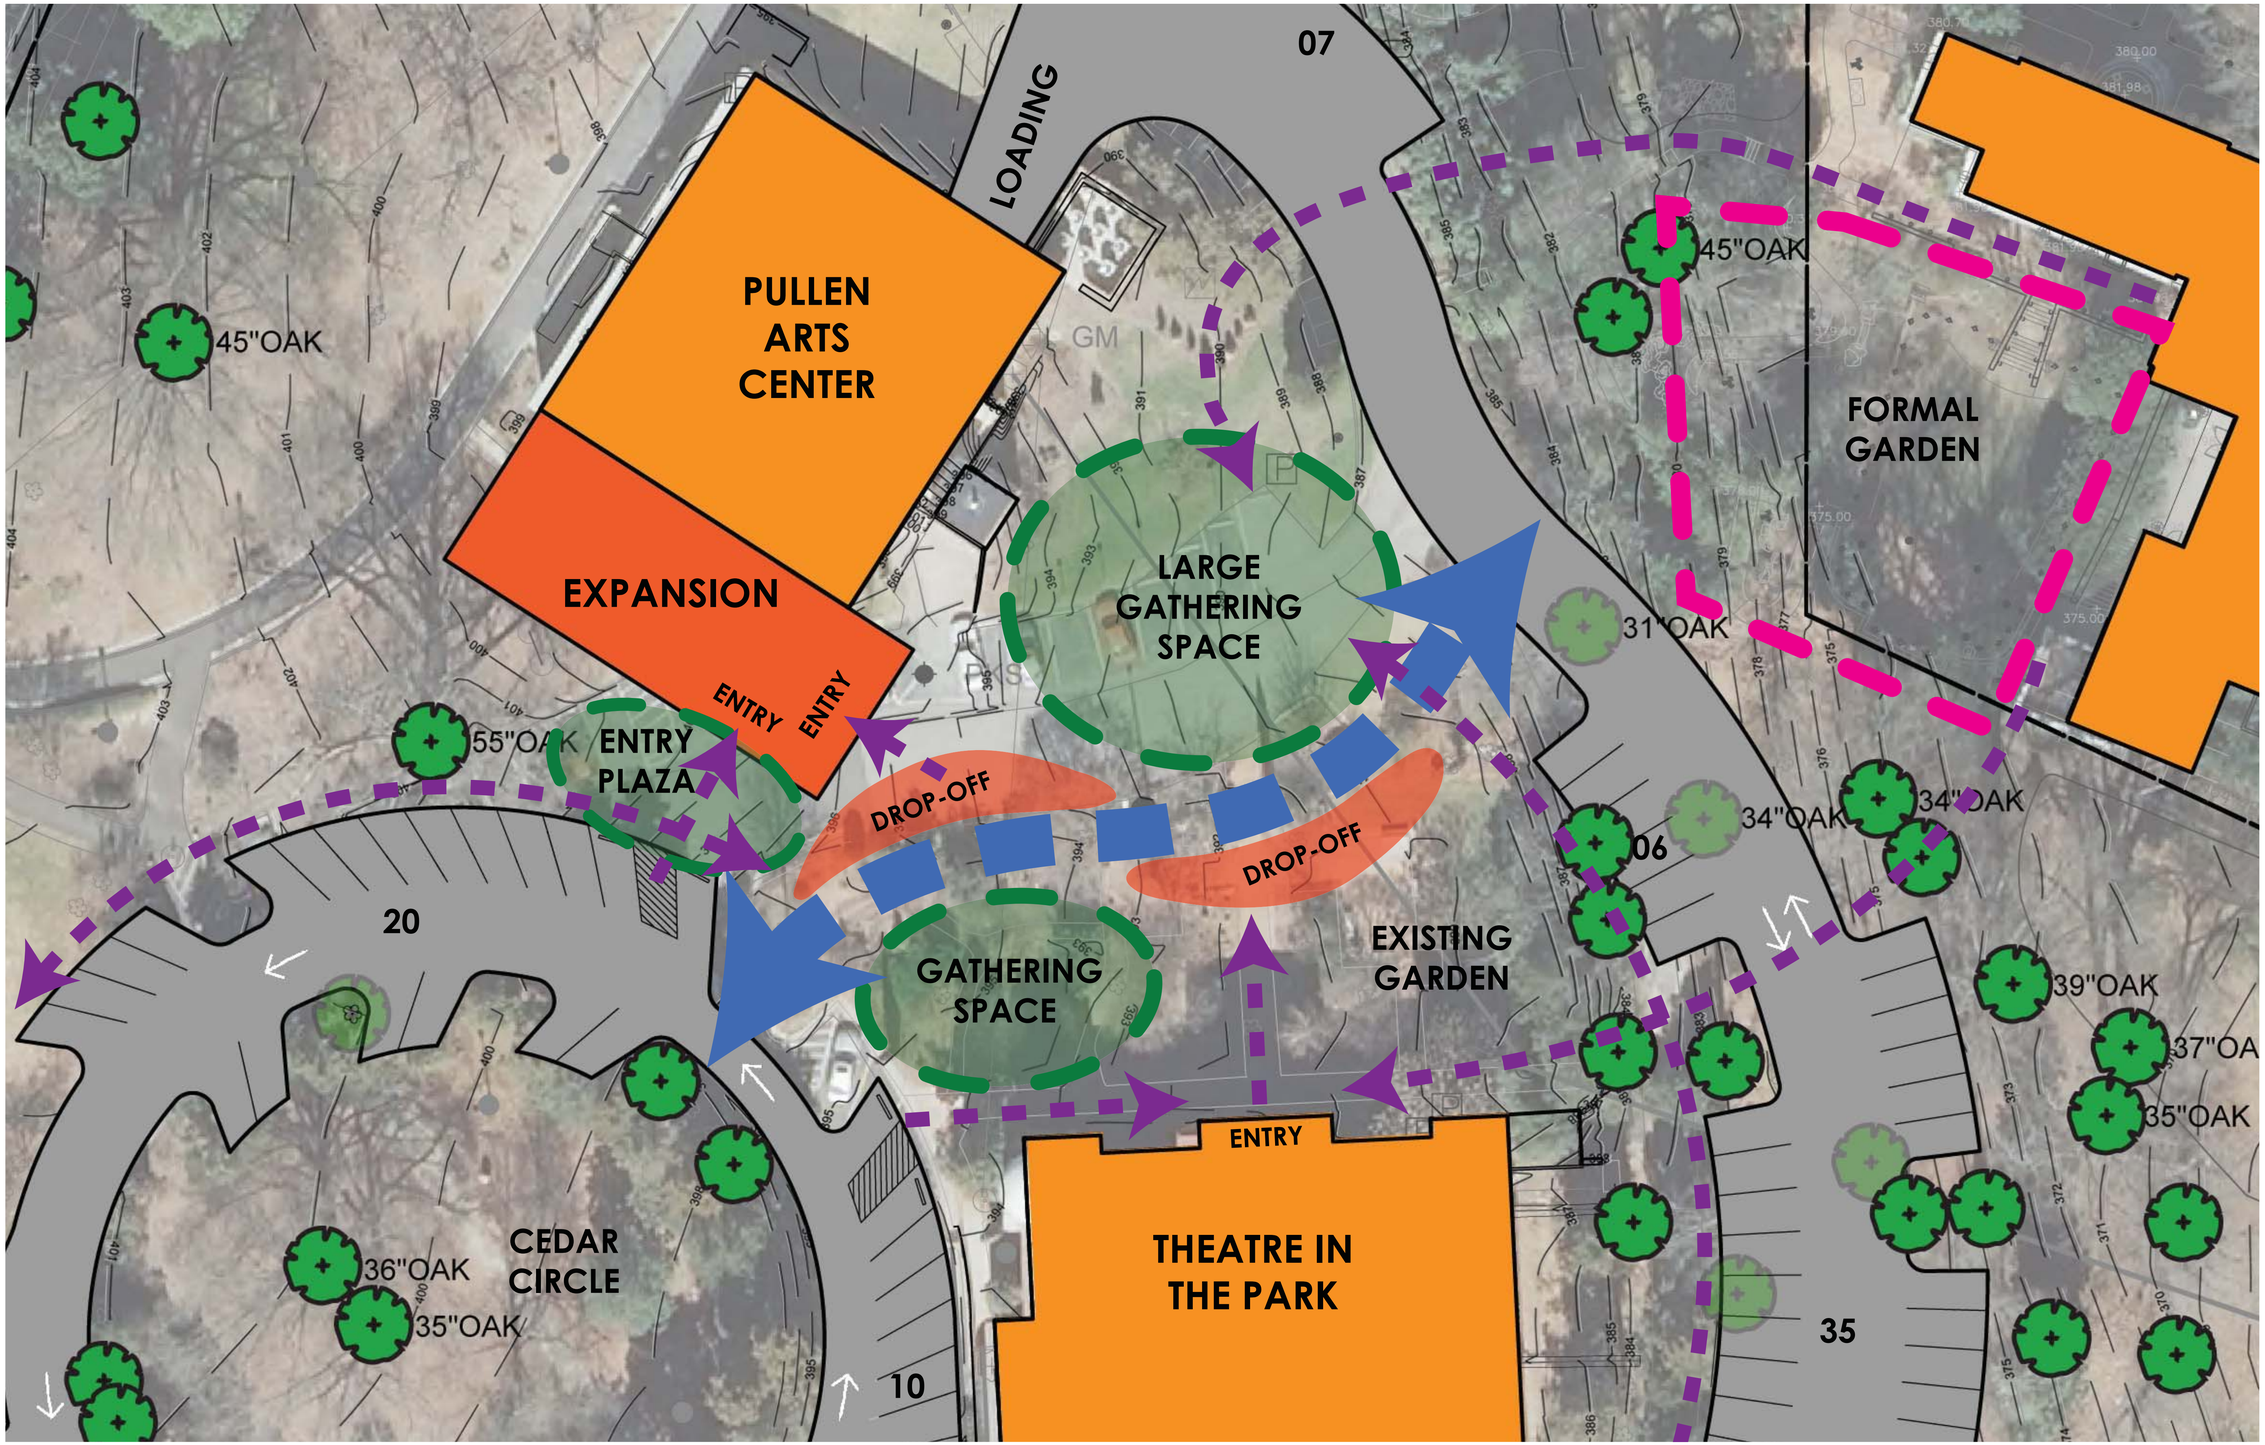

PULLEN ARTS CENTER & NORTH PULLEN PARK IMPROVEMENTS PROJECT

Parks, Recreation and Cultural Resources
parks.raleighnc.gov

DHM DESIGN

CLEARSCAPES
ARCHITECTURE + ART

PLAZA CONCEPT #1 ENLARGEMENT

JANUARY 2015

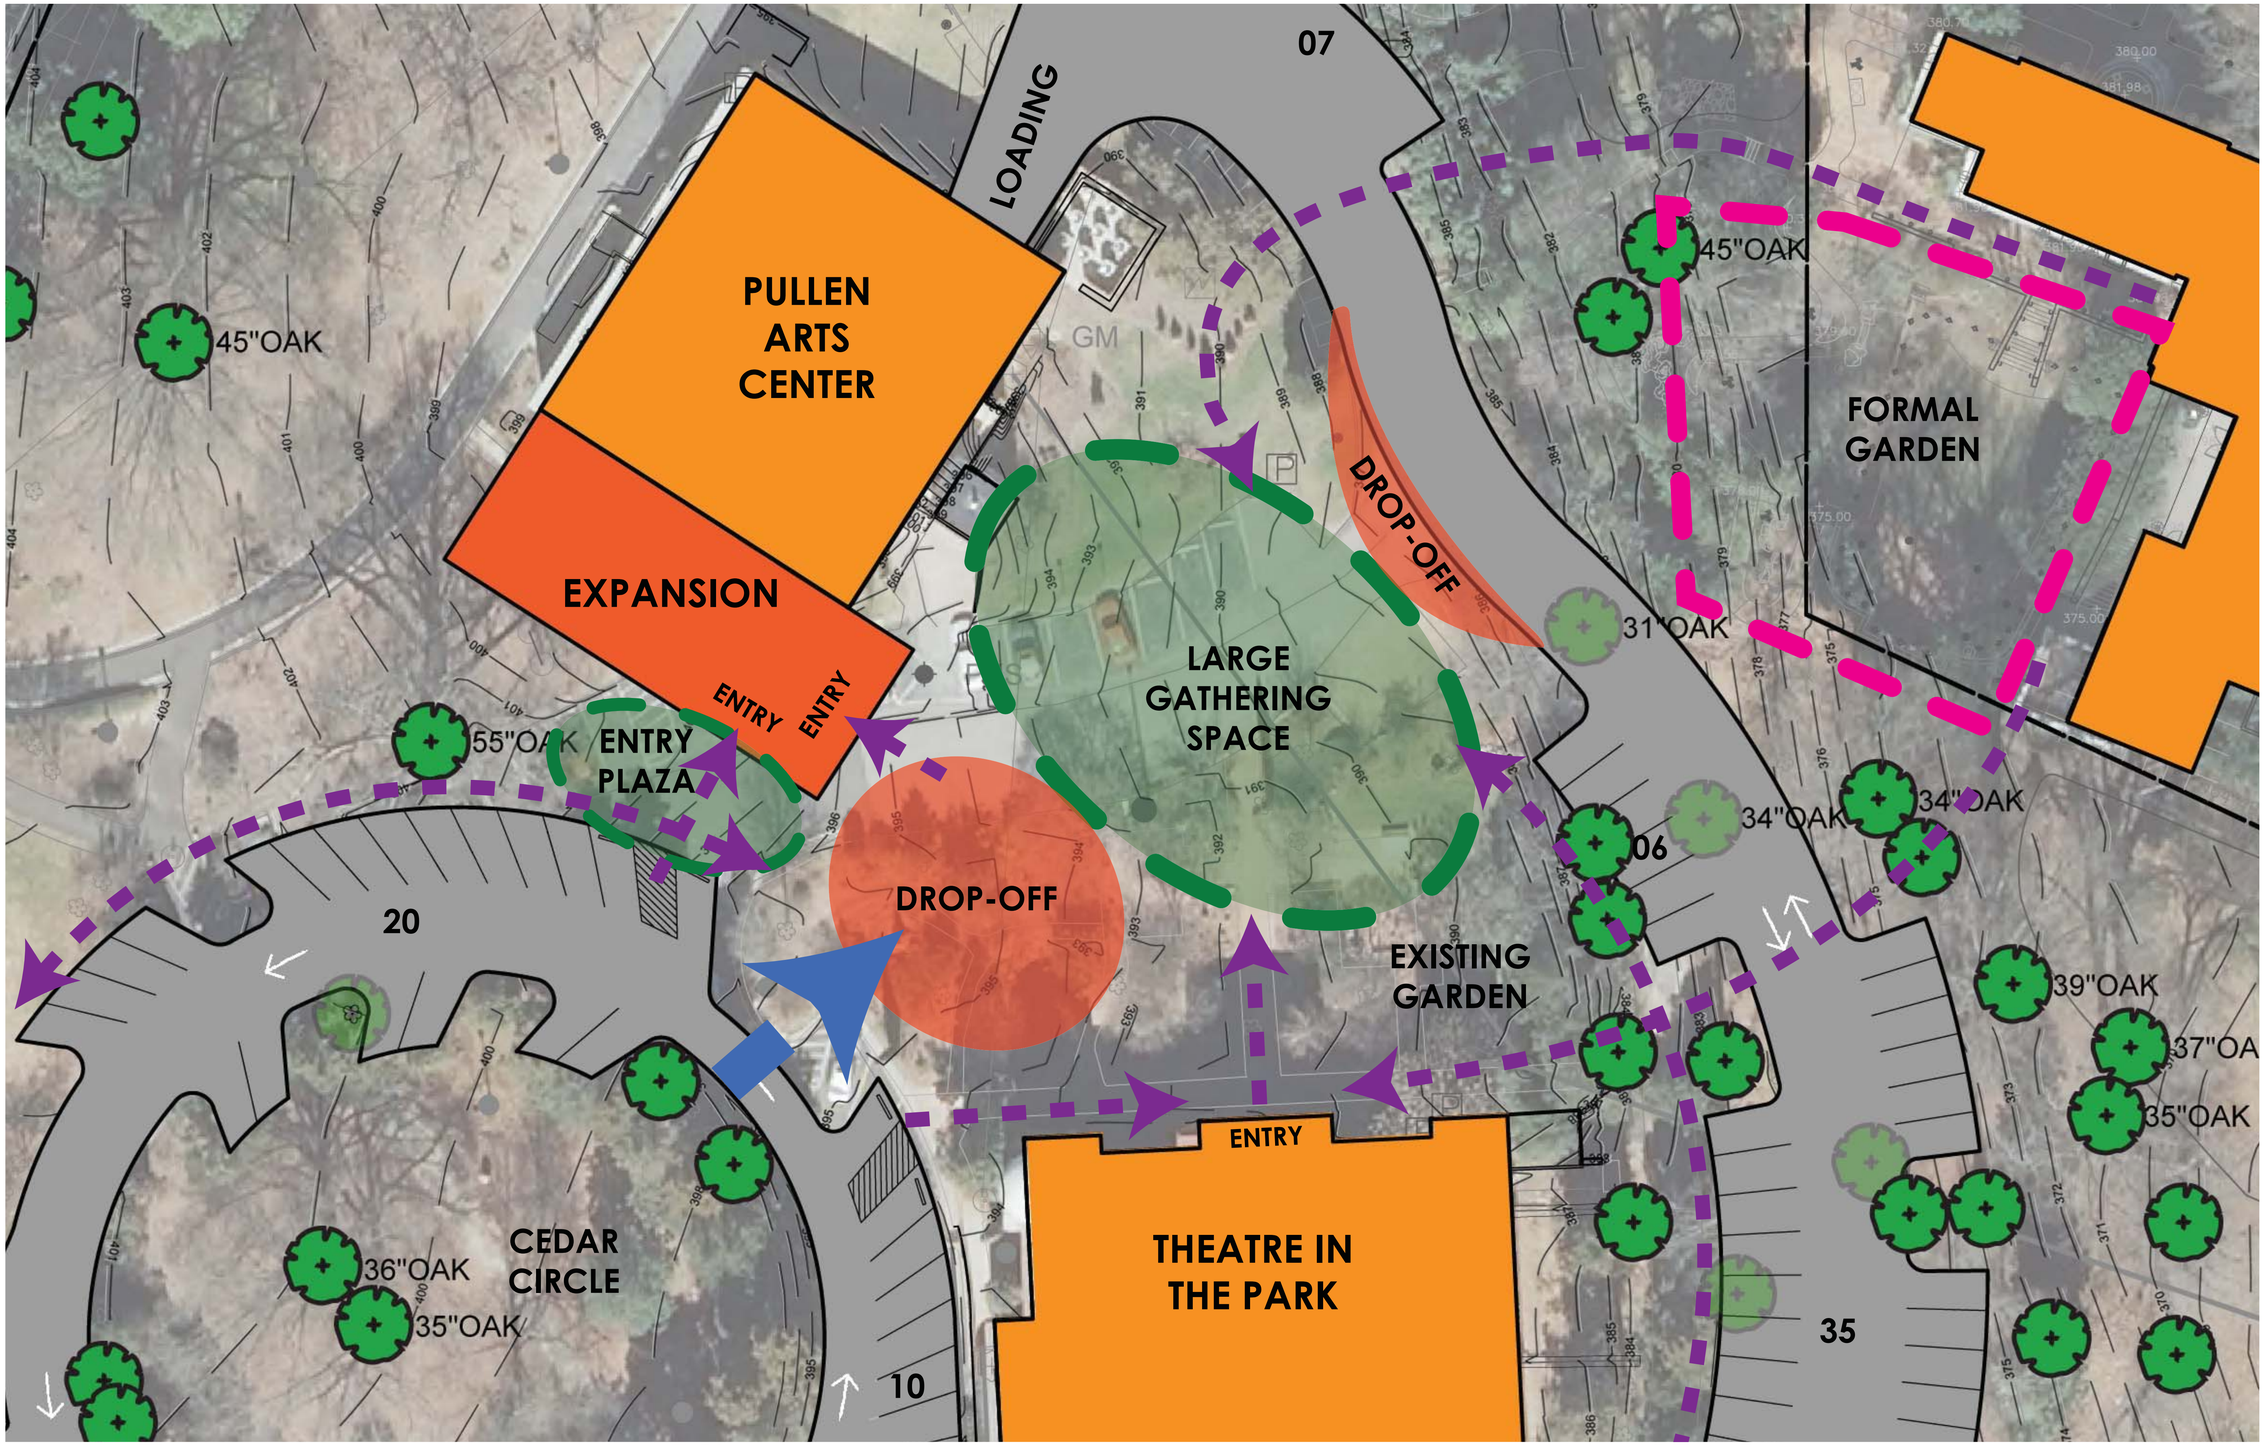

PULLEN ARTS CENTER & NORTH PULLEN PARK IMPROVEMENTS PROJECT

Parks, Recreation and Cultural Resources
parks.raleighnc.gov

DHM DESIGN

CLEARSCAPES
ARCHITECTURE + ART

PLAZA CONCEPT #2 ENLARGEMENT

JANUARY 2015

SIDE VEHICULAR DROP-OFF

CENTRAL VEHICULAR DROP-OFF

DRIVEABLE PLAZA

COMMENTS

FORMAL ALLÉE

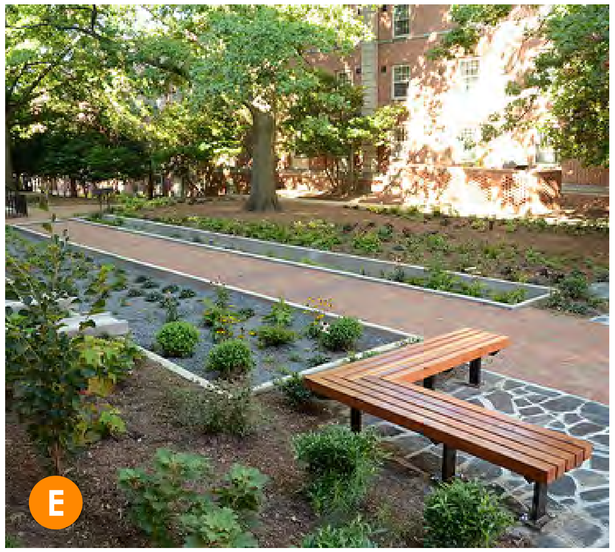

INTEGRATED WITH PLANTINGS

FLEXIBLE PATHWAYS

PULLEN ARTS CENTER & NORTH PULLEN PARK IMPROVEMENTS PROJECT

RALEIGH Parks, Recreation and Cultural Resources parks.raleighnc.gov

DHM DESIGN

CLEARSCAPES ARCHITECTURE + ART

MOVEMENT THROUGH SPACE

JANUARY 2015

INTEGRATED ECOLOGY

iNTEGRATED SEATING

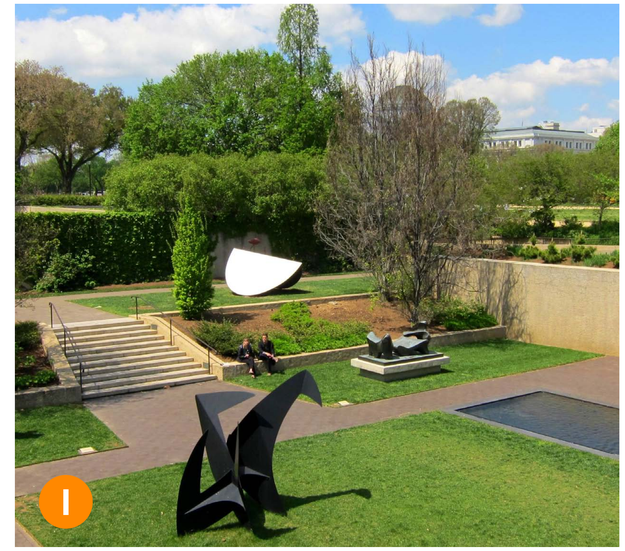

ART DISPLAYS

COMMENTS

MONUMENTAL

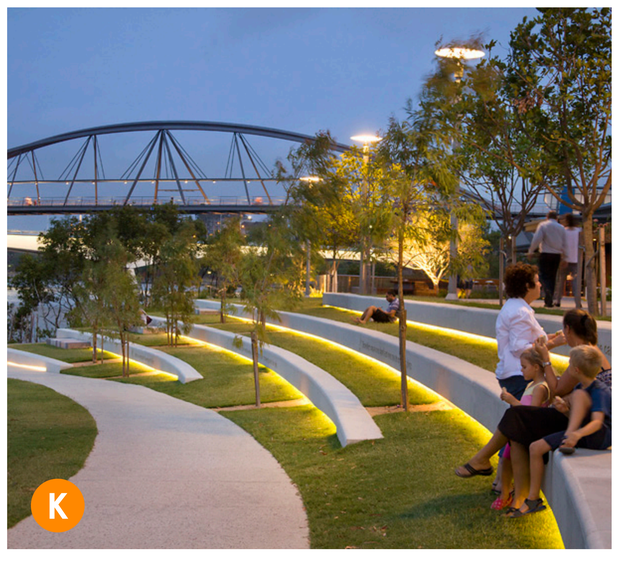

CONTEMPORARY

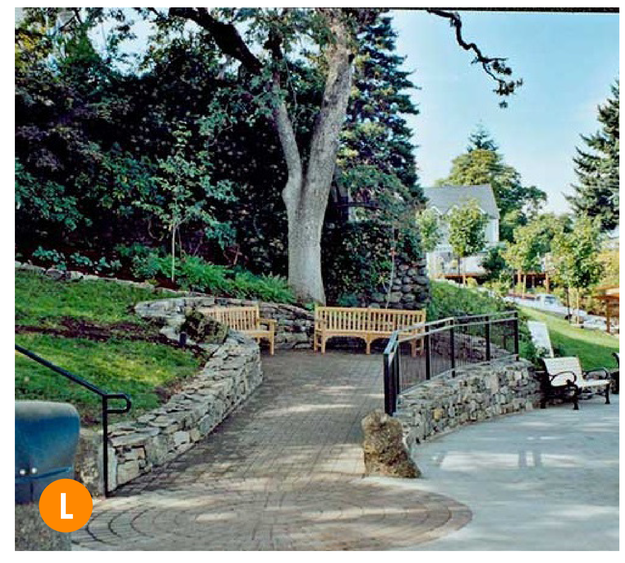

SEATING NOOKS

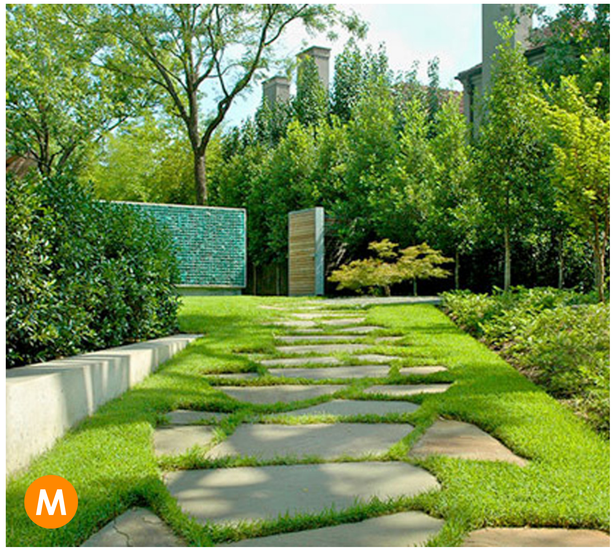

STEPPING STONES

RECTILINEAR FORM

TRADITIONAL MATERIALS

COMMENTS

NATURAL SURFACES

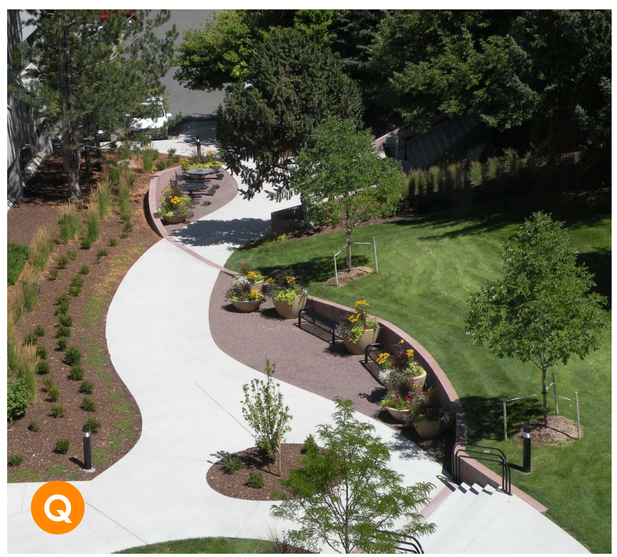

MIXED MATERIALS

CONTEMPORARY MATERIALS