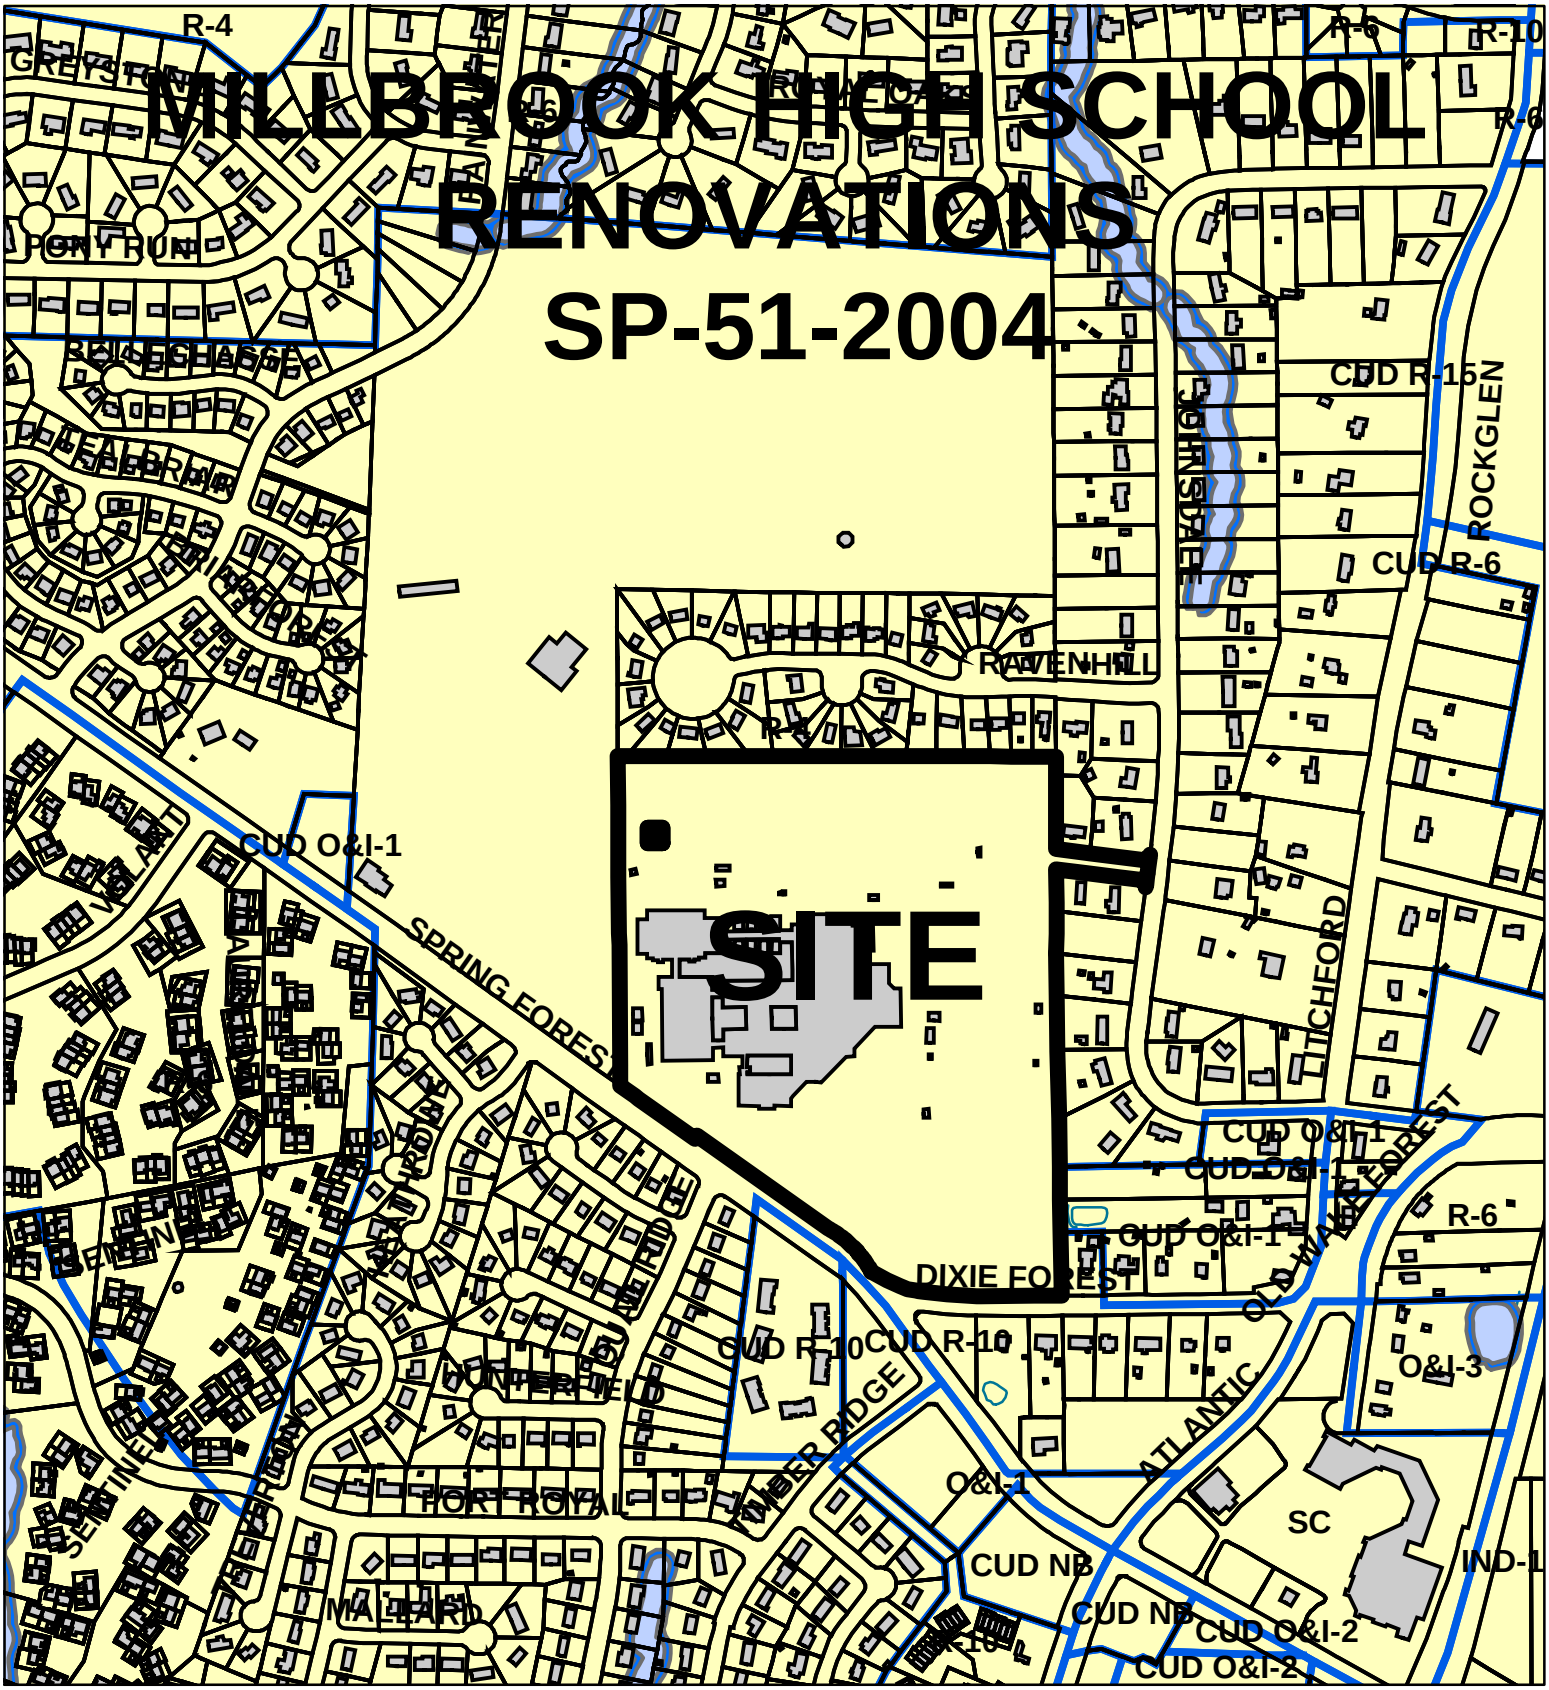

SP-51-04 MILLBROOK HIGH SCHOOL RENOVATIONS, 42.07 ACRES, 381,158 S.F. RENOVATION, ZONED R-4, NORTH PLANNING DISTRICT, NORTH CAC, PLANNER: E. HODGE (919) 890-3130, APPLICANT CONTACT MCNEELY & ASSOCIATES (919)782-9677, MARSH DRAINAGE BASIN

N

0 255 510 1,020 1,530 2,040 Feet