J D BYRIDER PROJECT
SP-65-2008

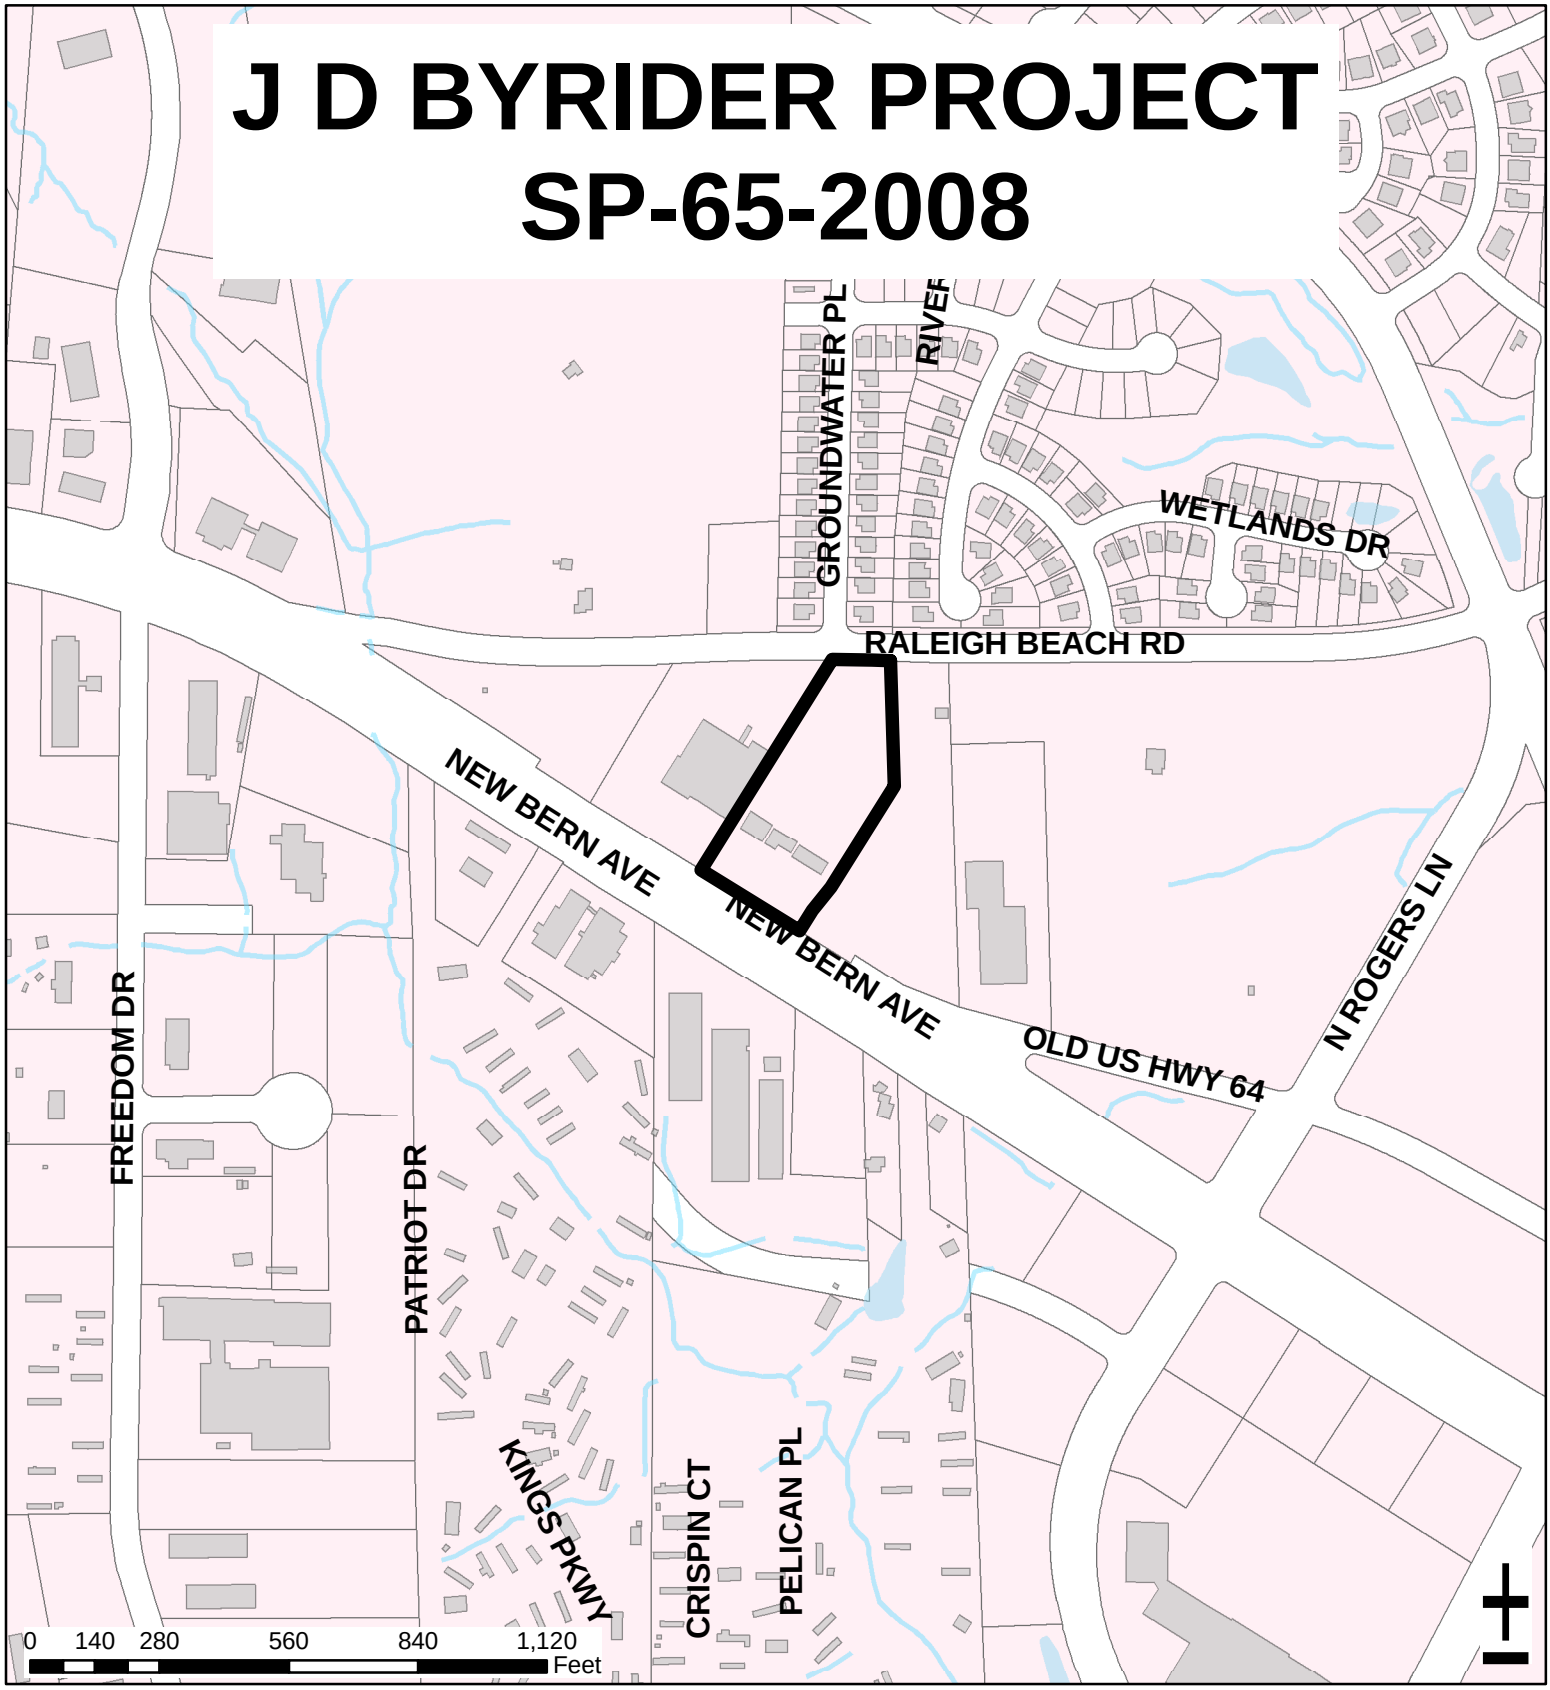

Zoning:	**TD SHOD-4**	Acres:	**3.089**
Planning District:	**Southeast**	Proposed Sq. Ft.:	**12,020**
CAC:	**Southeast**	Planner:	**Meade Bradshaw**
Drainage Basin:	**Crabtree Creek**	Phone:	**(919) 516-2664**
		Applicant Contact:	**McIntyre & Associates**
		Phone:	**(919) 876-0145**

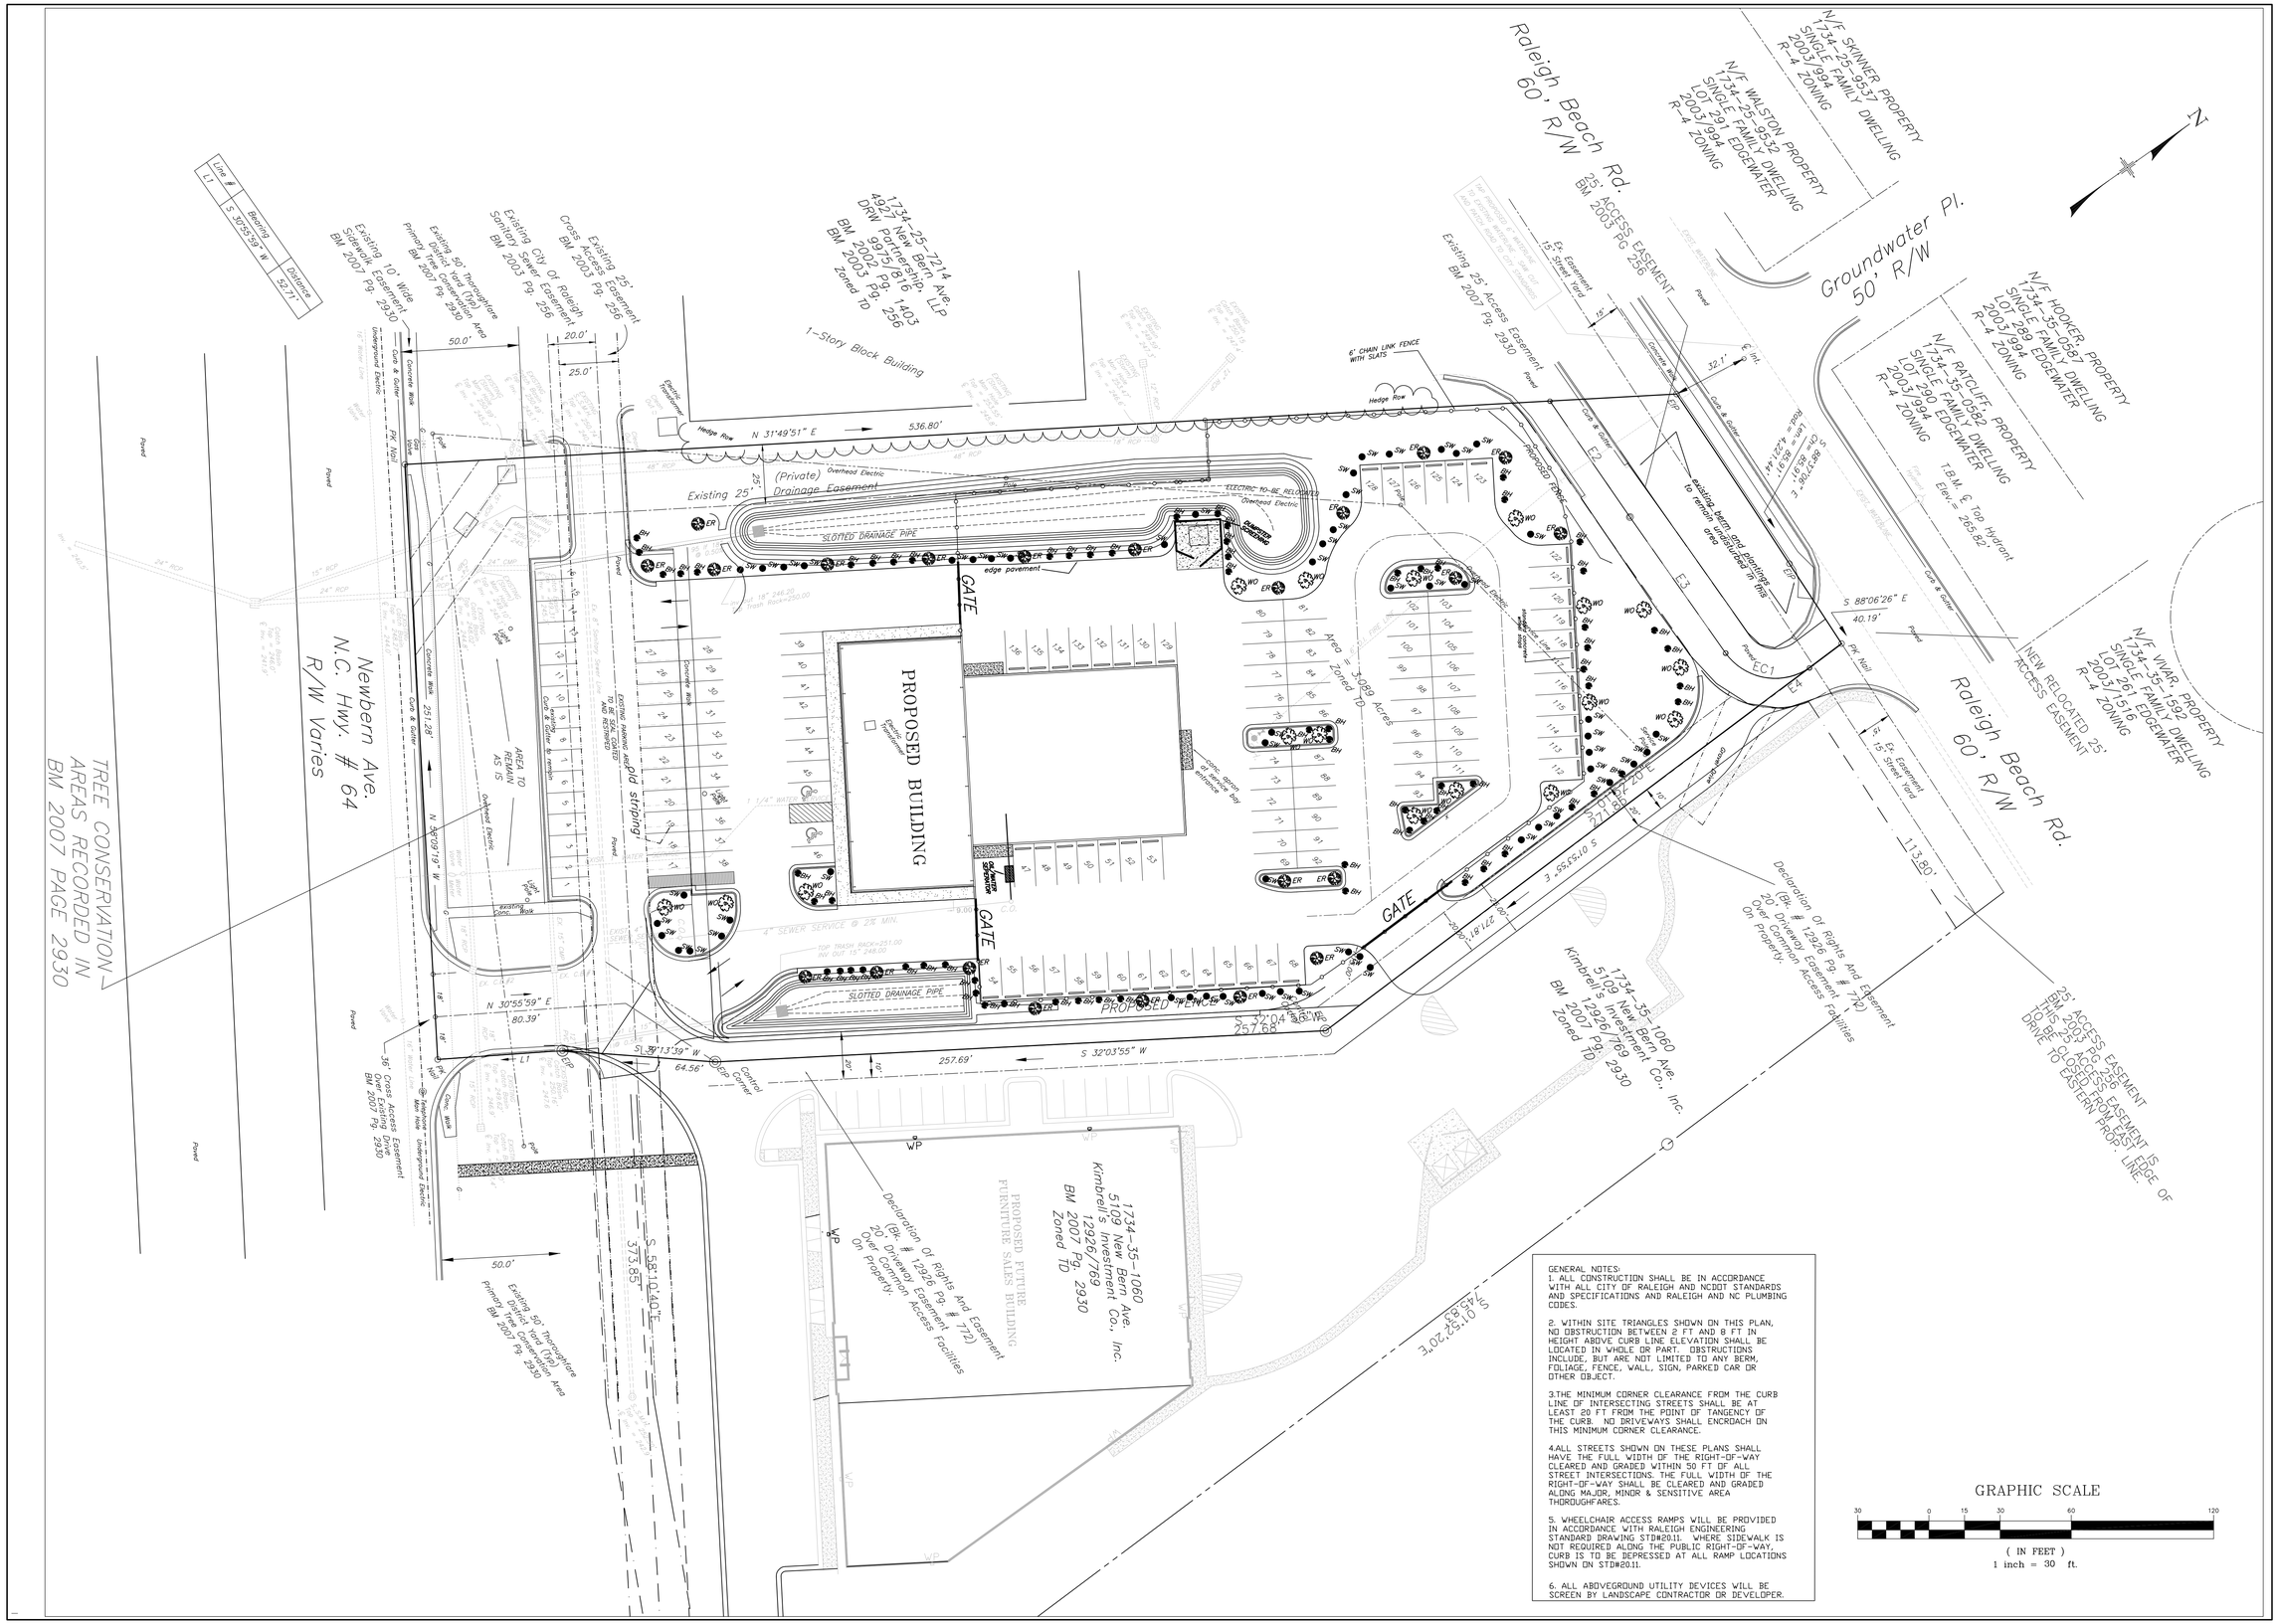

McIntyre & Associates, PLLC
Engineering & Land Planners
4932-B Windy Hill Drive
Raleigh, NC 27609
(919) 427-5227 (Office)
(919) 876-0699 (Fax)

JD BYRIDER PROJECT
NEW BERN AVE/HWY 64
SITE LAYOUT PLAN for CITY
RALEIGH, NC

REVISIONS

CLIENT
DODSON & CHATMAN CONSTRUCTION
3246 ANTHONY COURT SOUTH
BURLINGTON, NC 27215
336-229-0539

DRAWN GMM
CHECKED GMM
APPROVED GMM
START DATE
JOB CODE

DRAWING No.
E-1