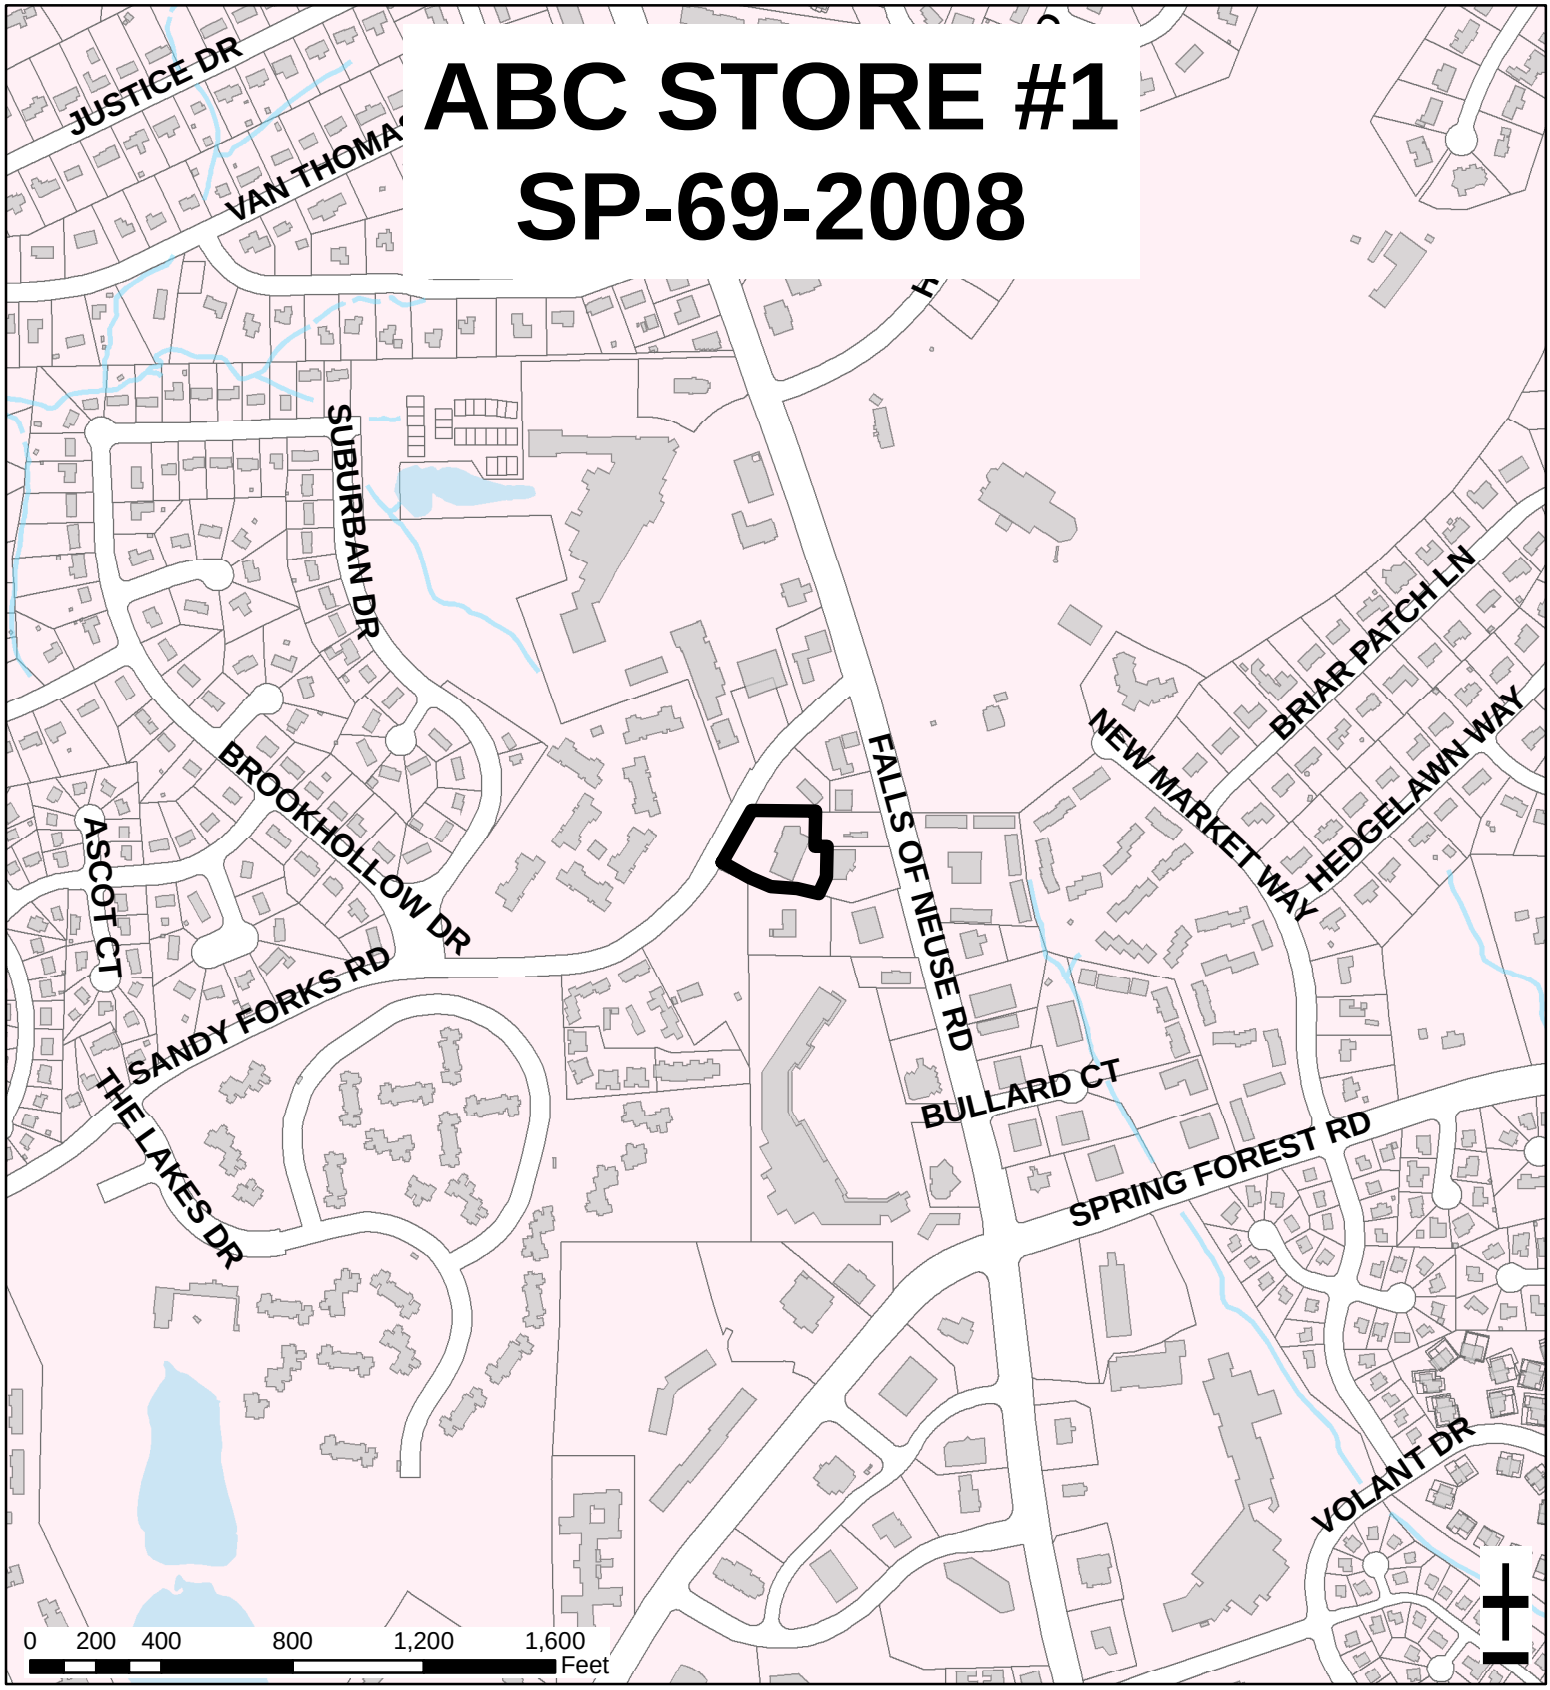

Zoning:	**SC**	Acres:	**1.353**
Planning District:	**North**	Proposed Sq. Ft.:	**8,865**
CAC:	**North**	Planner:	**Meade Bradshaw**
Drainage Basin:	**Marsh Creek**	Phone:	**(919) 516-2664**
		Applicant Contact:	**Chandler Engineering PA**
		Phone:	**(919) 552-4845**

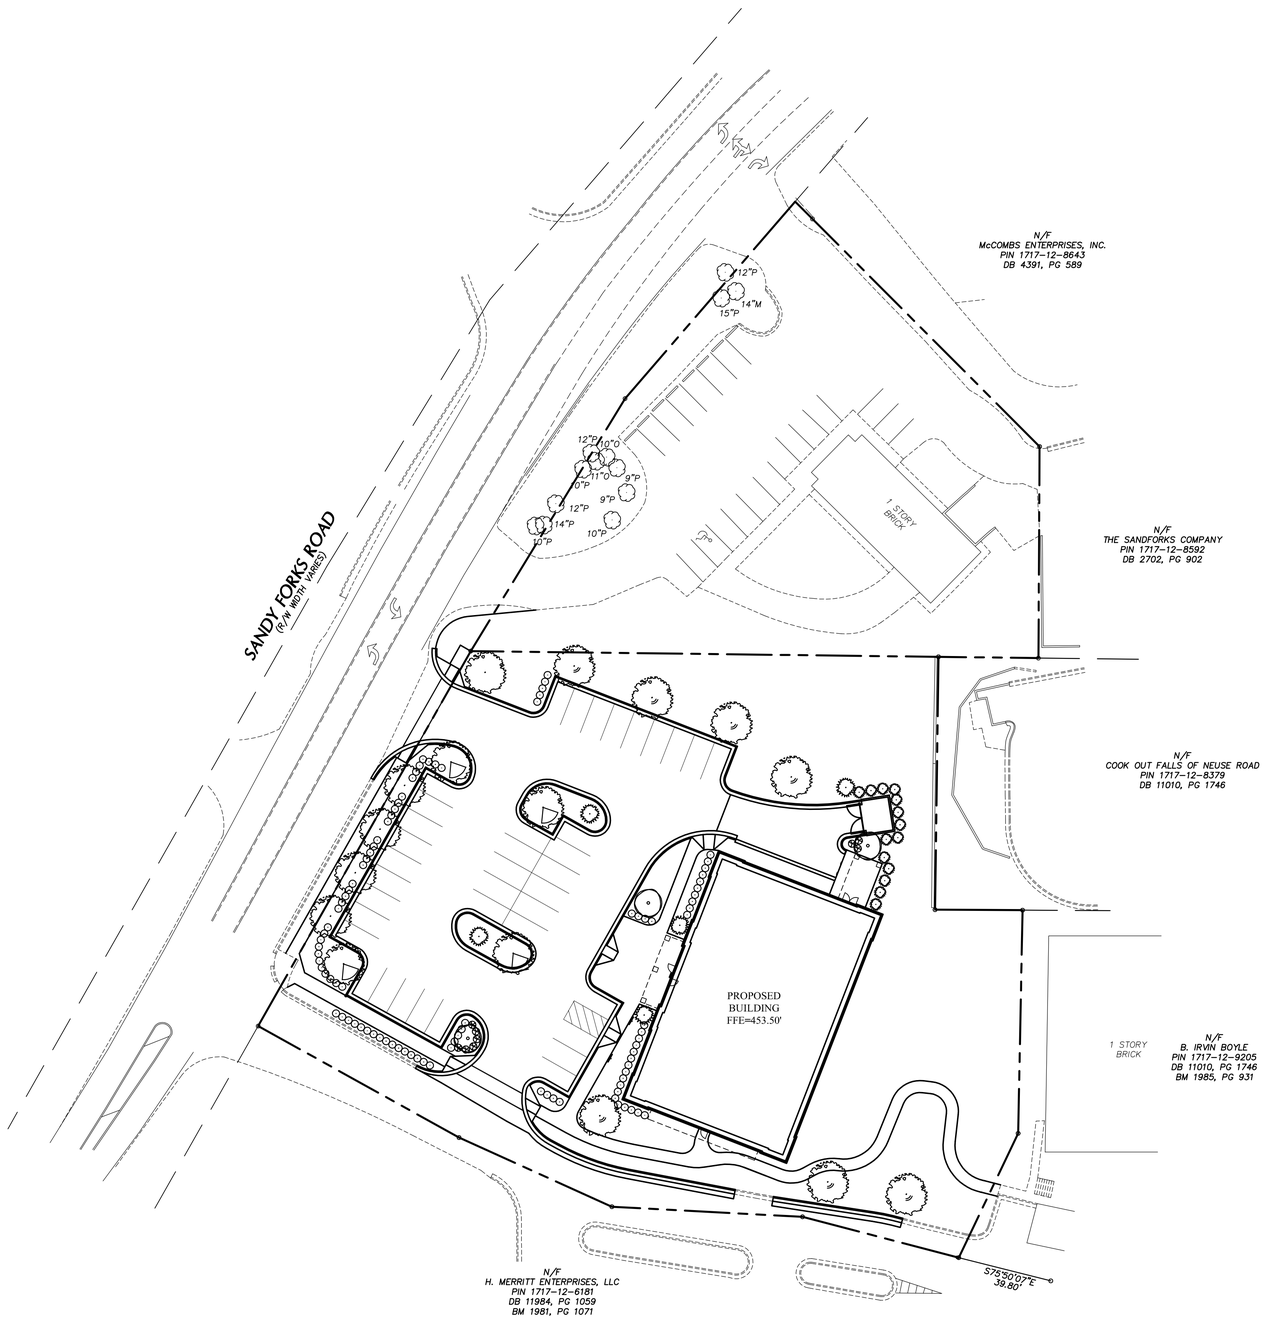

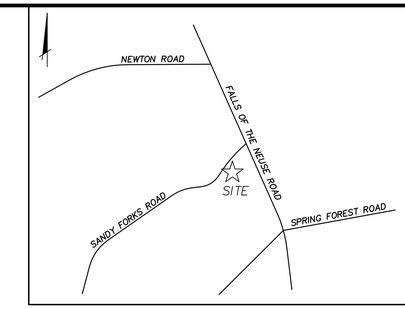

VICINITY MAP
N.T.S.

GRAPHIC SCALE

30 0 15 30 60 120

(IN FEET)
1 inch = 30 ft.

chandler engineering pa
309 S. Fuquay Avenue, Fuquay-Varina, NC 27526
Phone: 919-552-4645 Fax: 919-552-6962

SEALS

NORTH CAROLINA PROFESSIONAL SEAL 026466 ENGINEER JAMES FILLMORE CHANDLER, JR.

REVISIONS

DATE	COMMENTS

CONSTRUCTION DOCUMENT

ABC STORE #1
7112 SANDY FORKS ROAD
RALEIGH, WAKE COUNTY, NORTH CAROLINA

REVIEWED BY:	JFC
DESIGNED BY:	CE
DRAWN BY:	TSG
DATE:	8/6/08
PROJECT NUMBER:	07-067

AUGUST 2008