GARLAND DRIVE DUPLEX
SP-97-2008

Zoning:	**R-10**	Acres:	**0.52**
Planning District:	**Southwest**	Proposed Sq. Ft.:	**1,439**
CAC:	**West**	Planner:	**James Marapoti**
Drainage Basin:	**Bushy Branch**	Phone:	**(919) 516-2642**
		Applicant Contact:	**Aiken & Yelle Associates, PA**
		Phone:	**(919) 877-9992**

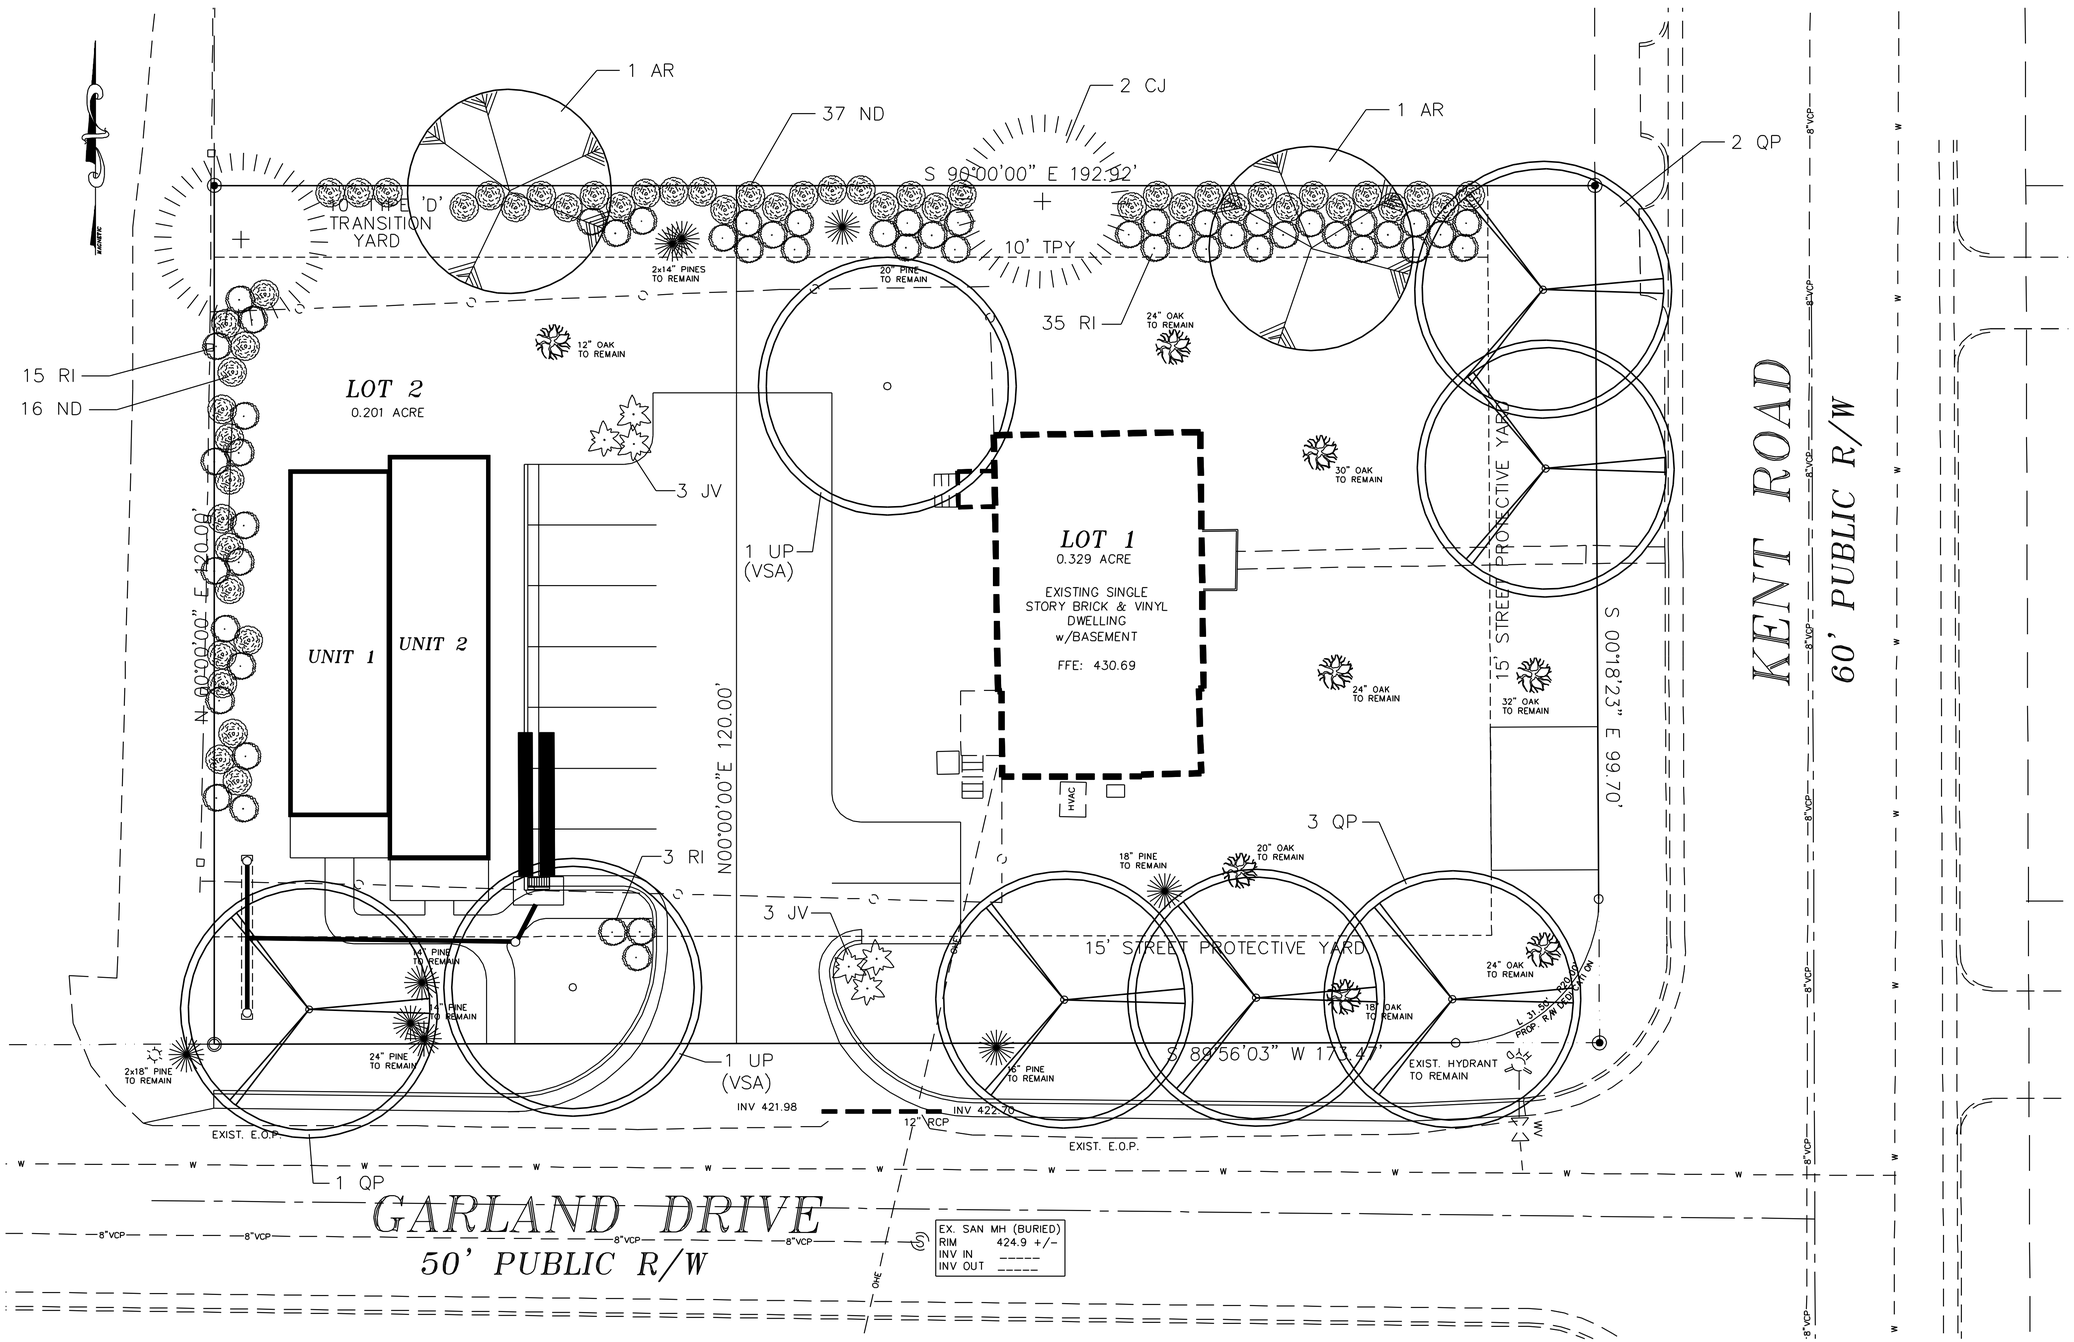

GRAPHIC SCALE

20 0 10 20 40 80

(IN FEET)
1 inch = 20 ft.

SHEET 1 OF 1

Aiken & Yelle Associates, PA
Professional Engineers & Land Surveyors
3755 Benson Drive
Raleigh, North Carolina 27609
919-877-9992 Fax 919-877-9979
email: AYES@BELLSOUTH.NET

AYES

DRAWN BY: CPS
CHECKED BY: HAY
SCALE: 1"=20'
DATE: 09-15-03
REVISIONS:

BASIC LAYOUT PLAN (CHARACTER)

GARLAND DRIVE DUPLEX
RALEIGH, NORTH CAROLINA

PDF Creator - PDF4Free v2.0 http://www.pdf4free.com