FALLON PARRISH
S-9-2008

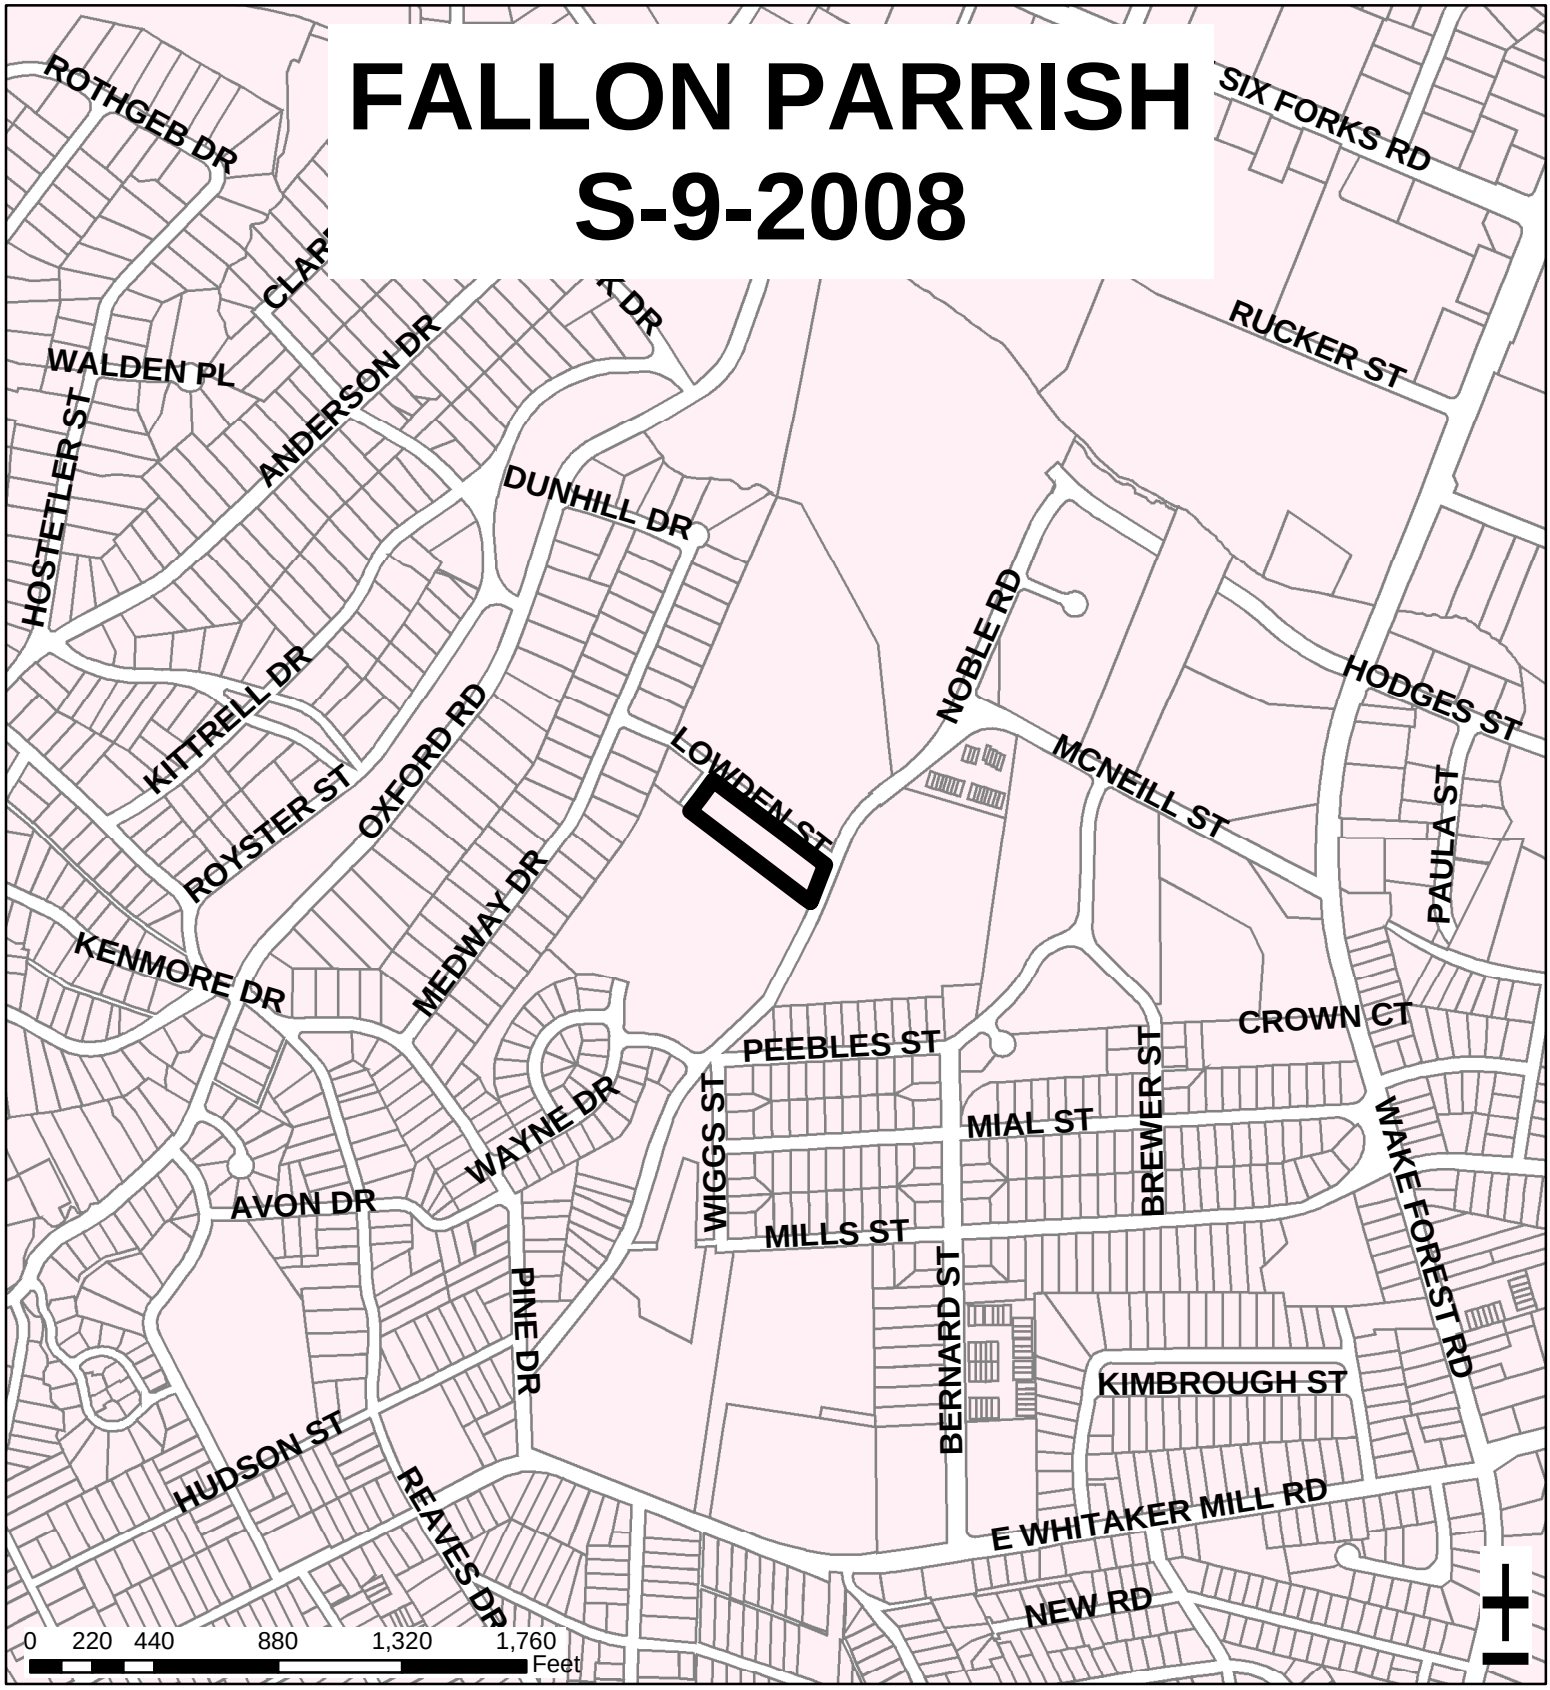

Zoning:	**R-10 CUD**	Acres:	**1.6**
Planning District:	**University**	Number of Lots:	**16**
CAC:	**Five Points**	Planner:	**Jacque Baker**
Drainage Basin:	**Crabtree Creek**	Phone:	**(919) 516-2630**
		Applicant Contact:	**John A. Edwards & Company**
		Phone:	**(919) 828-4428**

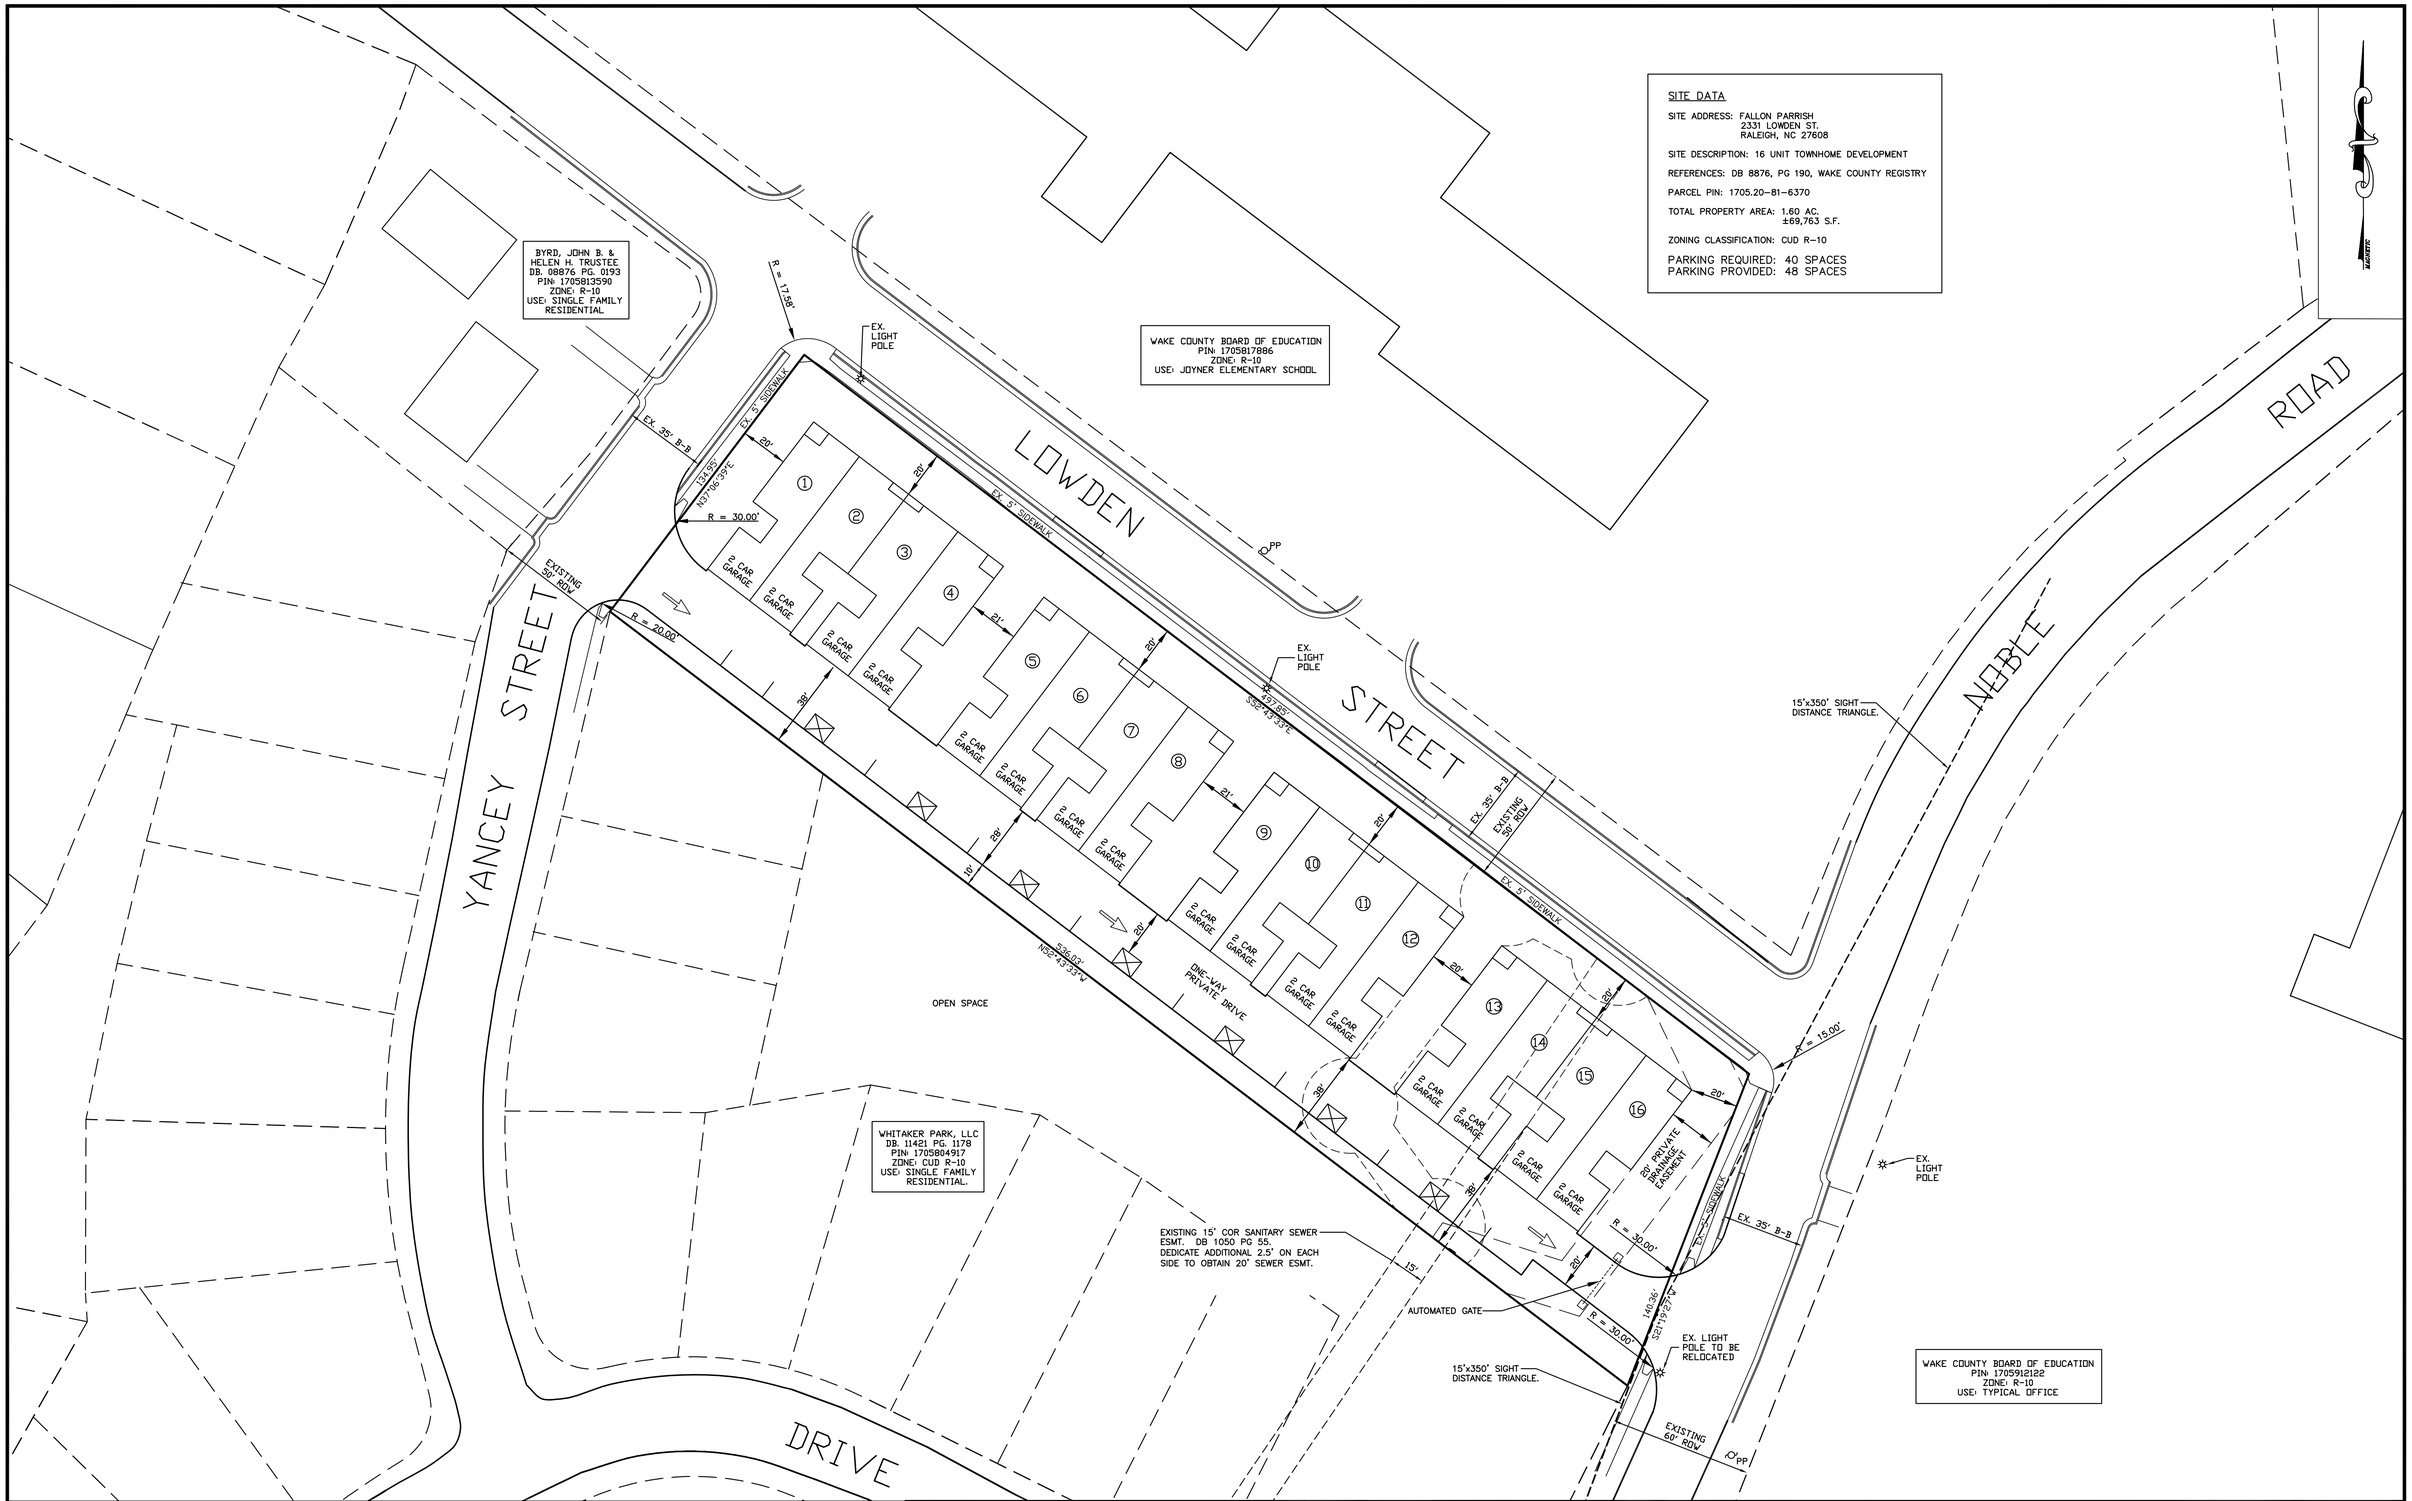

DATE	REVISION	BY

JOHN A. EDWARDS & COMPANY
Consulting Engineers
333 Wade Ave., Raleigh, NC 27605
Phone (919) 828-4428
FAX (919) 828-4711
E-mail info@jaeco.com

SCALE: 1" = 30'	DATE: 2-13-08
FLD. BK. & PAGE	DRAWN BY: ARA
FILE NO:	CHECKED BY: JAE, JR.

FALLON PARRISH

RALEIGH NORTH CAROLINA

PRELIMINARY SITE PLAN

SHEET 3 OF

X:\dwgs2007\MARK WARD\FALLON PARRISH\PP MASTER 12-12-07.dwg, 2/13/2008 2:34:27 PM, PDFCreator