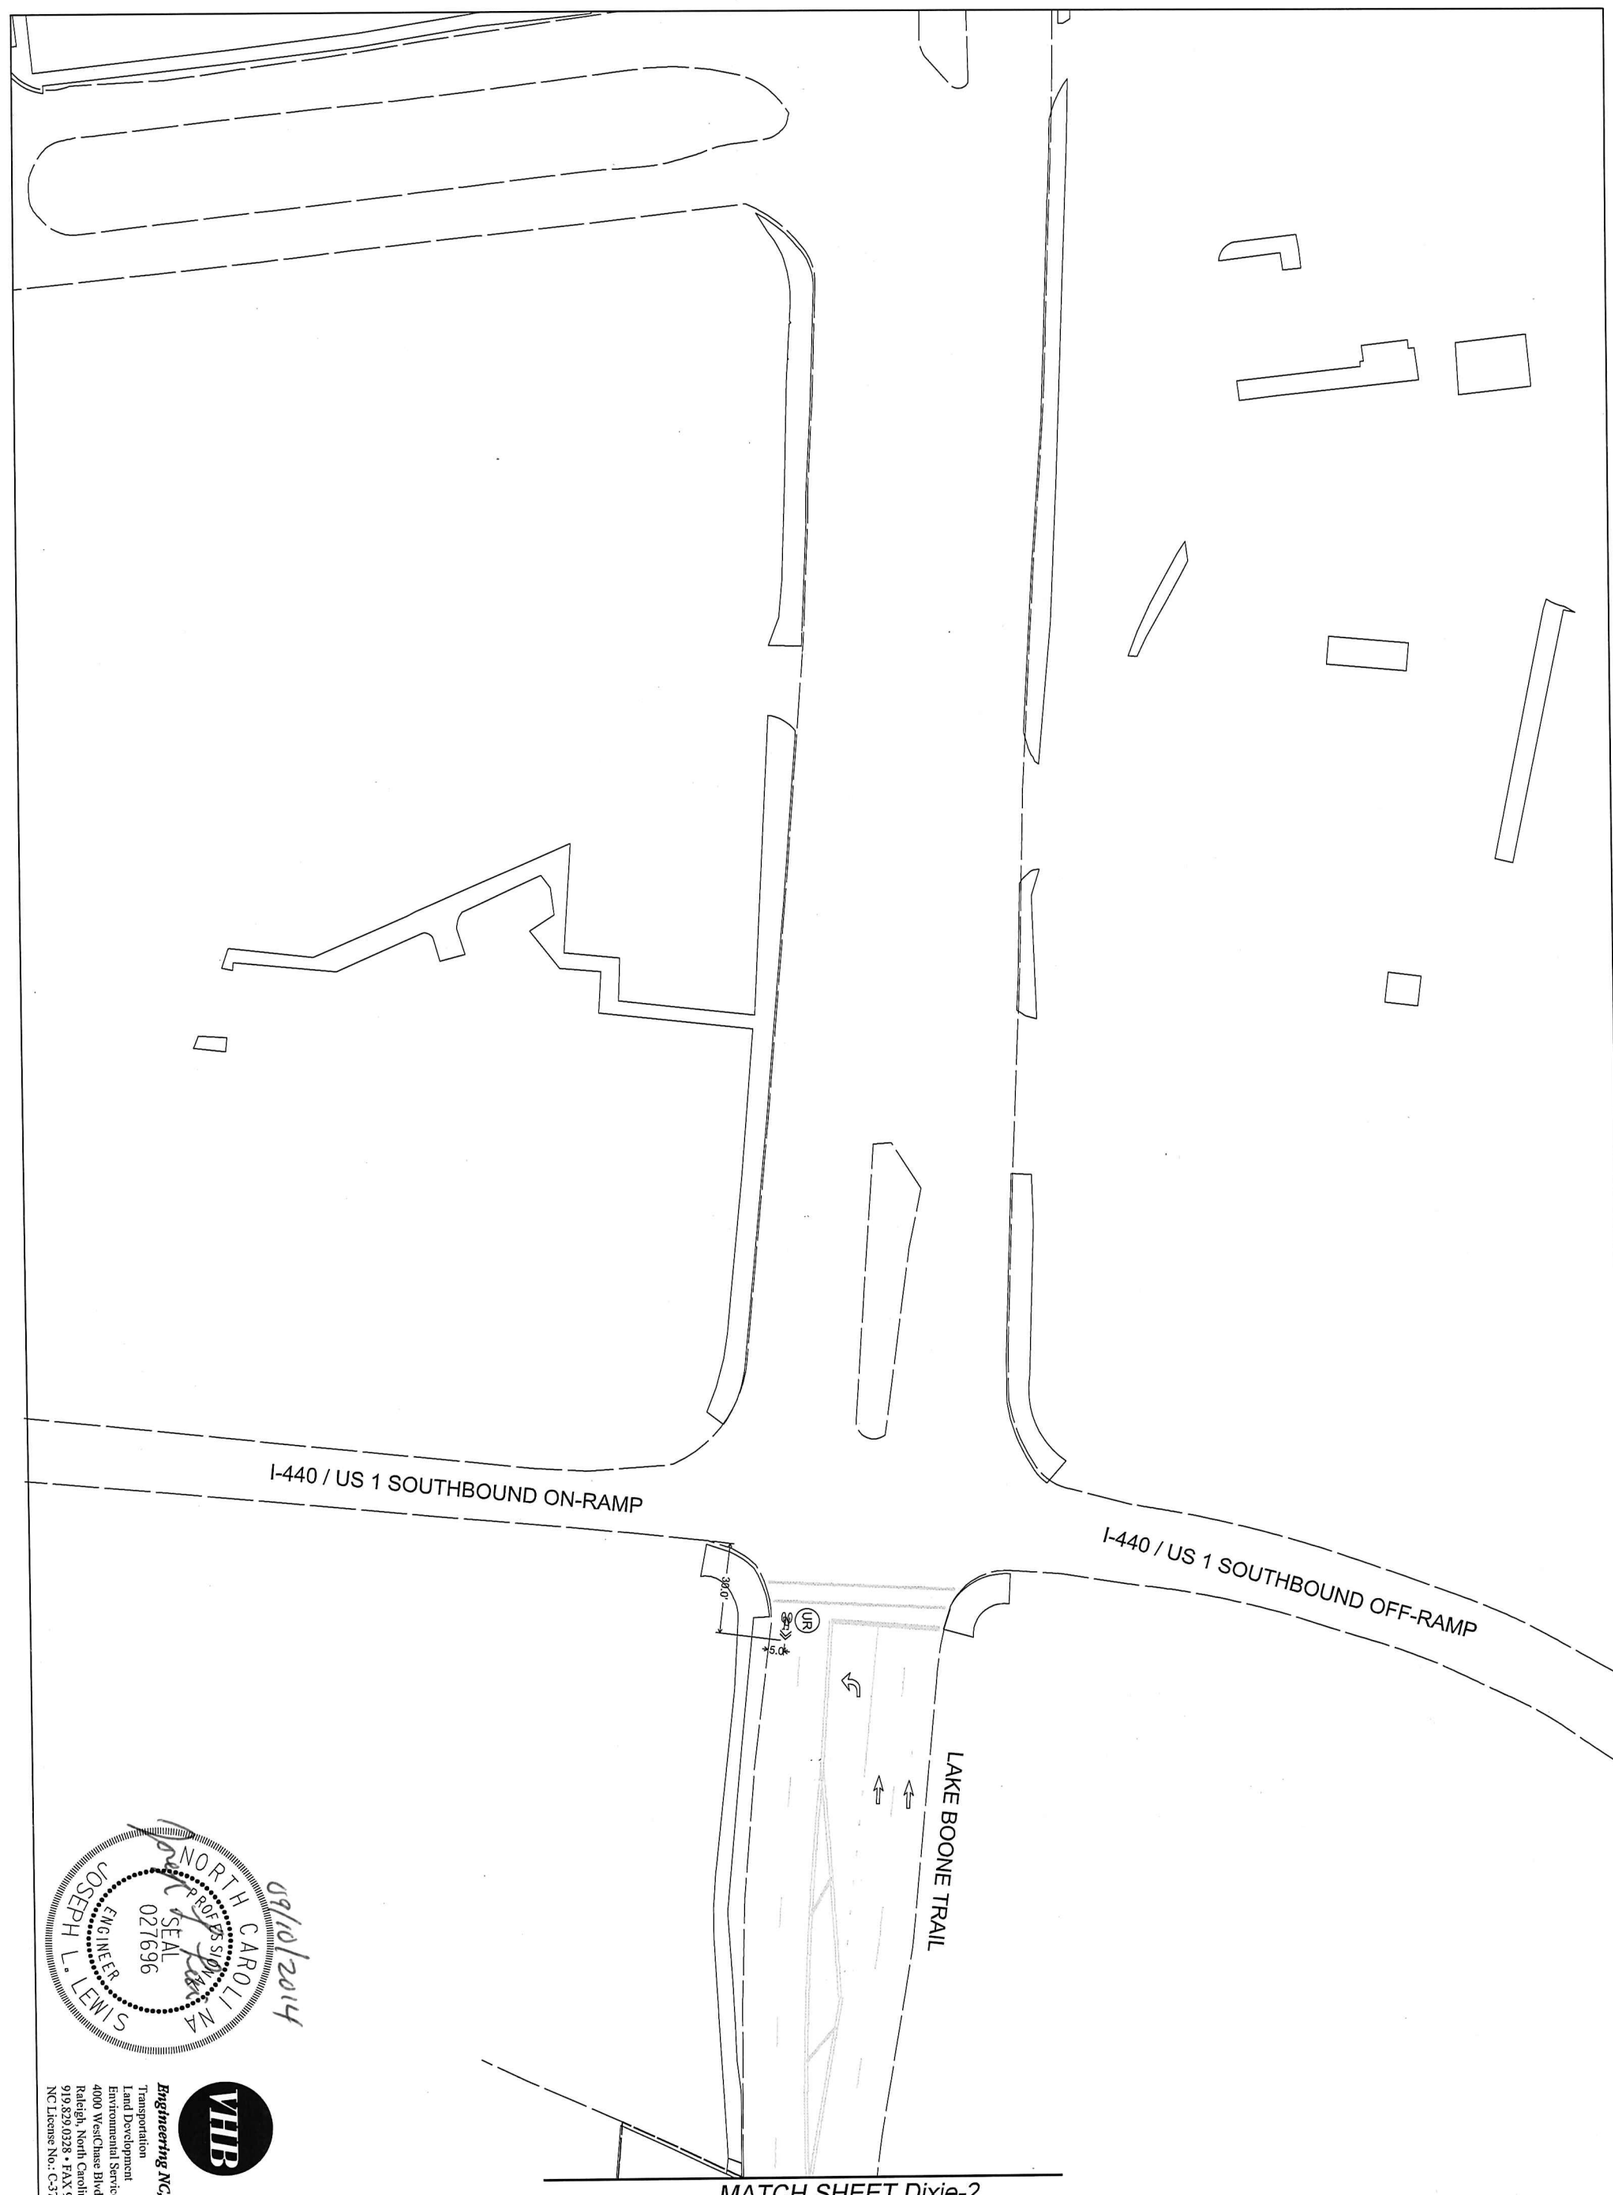

NORTH CAROLINA PROFESSIONAL ENGINEER SEAL 027696 JOSEPH L. LEWIS

09/10/2014

VHB

Engineering NC, P.C.

Transportation
Land Development
Environmental Services
4000 WestChase Blvd. Suite 530
Raleigh, North Carolina 27607
919.829.0328 • FAX 919.829.0329
NC License No.: C-3705

DATE	SEPTEMBER 2014
CADD TECH	BRF
CHECKED BY	JL

REVISIONS

NO.	DATE

SCALES
H/SCALE 1"=50'
V/SCALE
PROJECT
VHB 38139.00
SHEET NO
Dixie-1
DRAWING NO

Proposed Bicycle Facilities

Pavement Marking Plan

DIXIE TRAIL/
LAKE BOONE TRAIL
I-440 Ramp to Hillsborough Street

CITY OF RALEIGH
PUBLIC WORKS DEPARTMENT

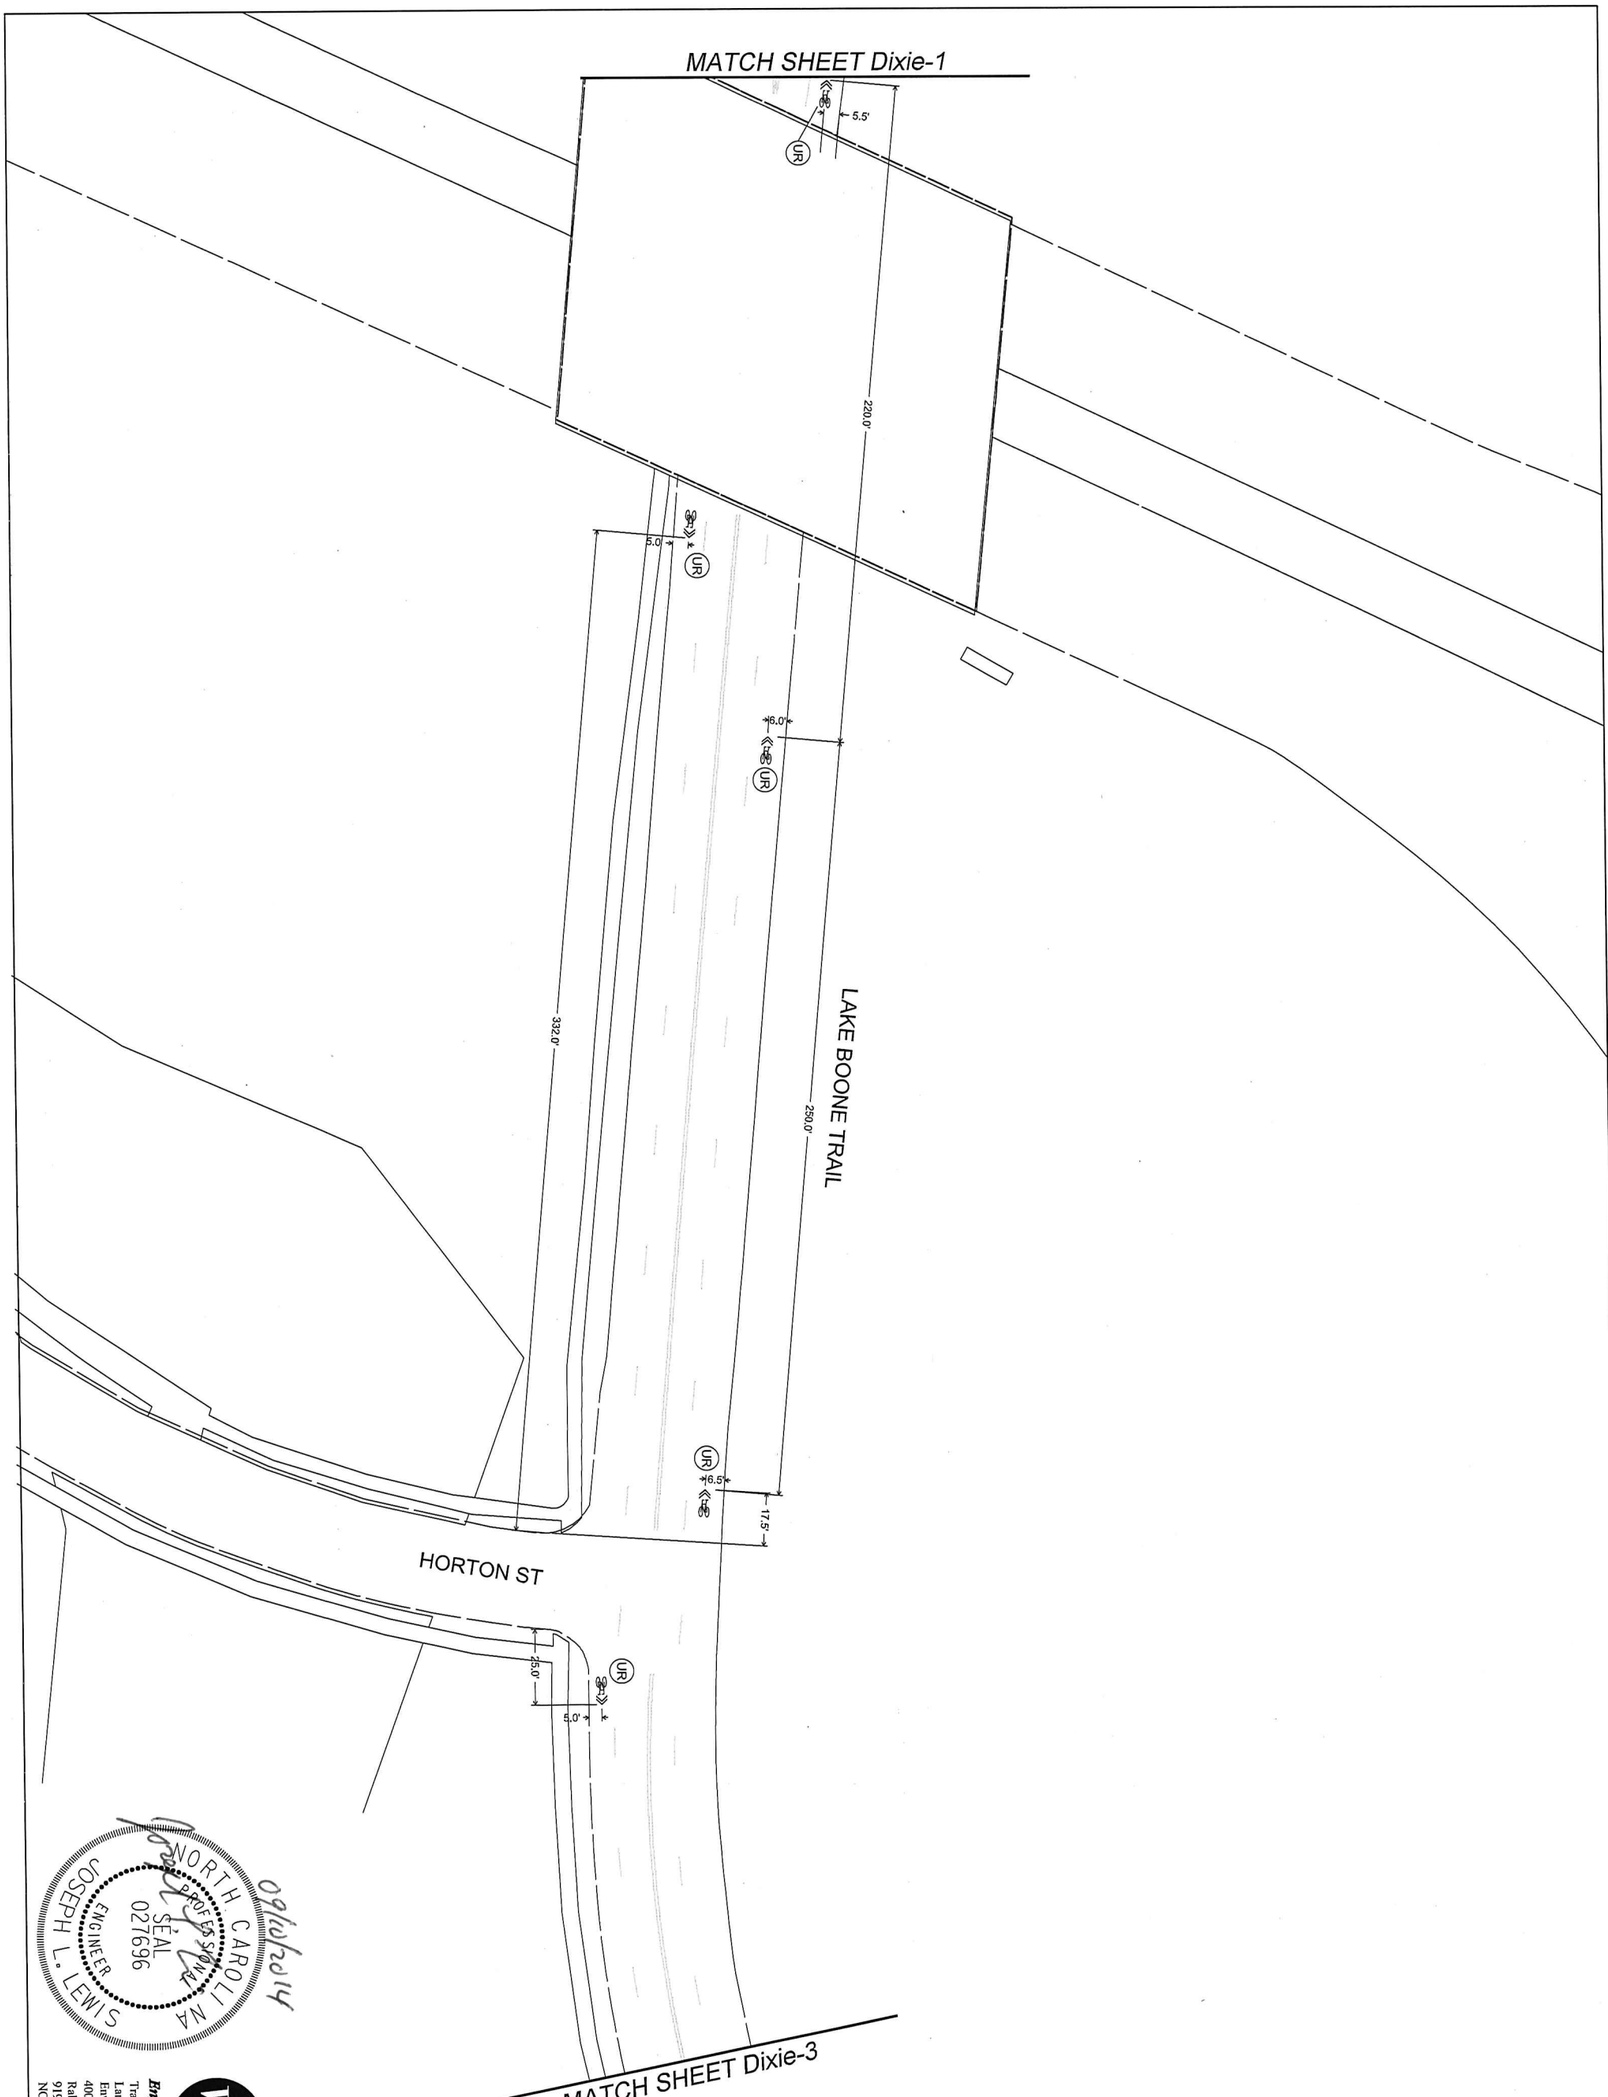

NORTH CAROLINA
PROFESSIONAL
SEAL
027696
ENGINEER
JOSEPH L. LEWIS
09/10/2014

Engineering NC, P.C.
Transportation
Land Development
Environmental Services
4000 WestChase Blvd. Suite 530
Raleigh, North Carolina 27607
919.829.0328 • FAX 919.829.0329
NC License No.: C-3705

DATE: SEPTEMBER 2014
CADD TECH: BDP
CHECKED BY: JLL

REVISIONS

NO.	DATE

SCALES
H:SCALE 1"=50'
V:SCALE

PROJECT
VHB 39139.00

SHEET NO.
Dixie-2

DRAWING NO.

Proposed Bicycle Facilities

Pavement Marking Plan

DIXIE TRAIL/ LAKE BOONE TRAIL

I-440 Ramp to Hillsborough Street

CITY OF RALEIGH
PUBLIC WORKS DEPARTMENT

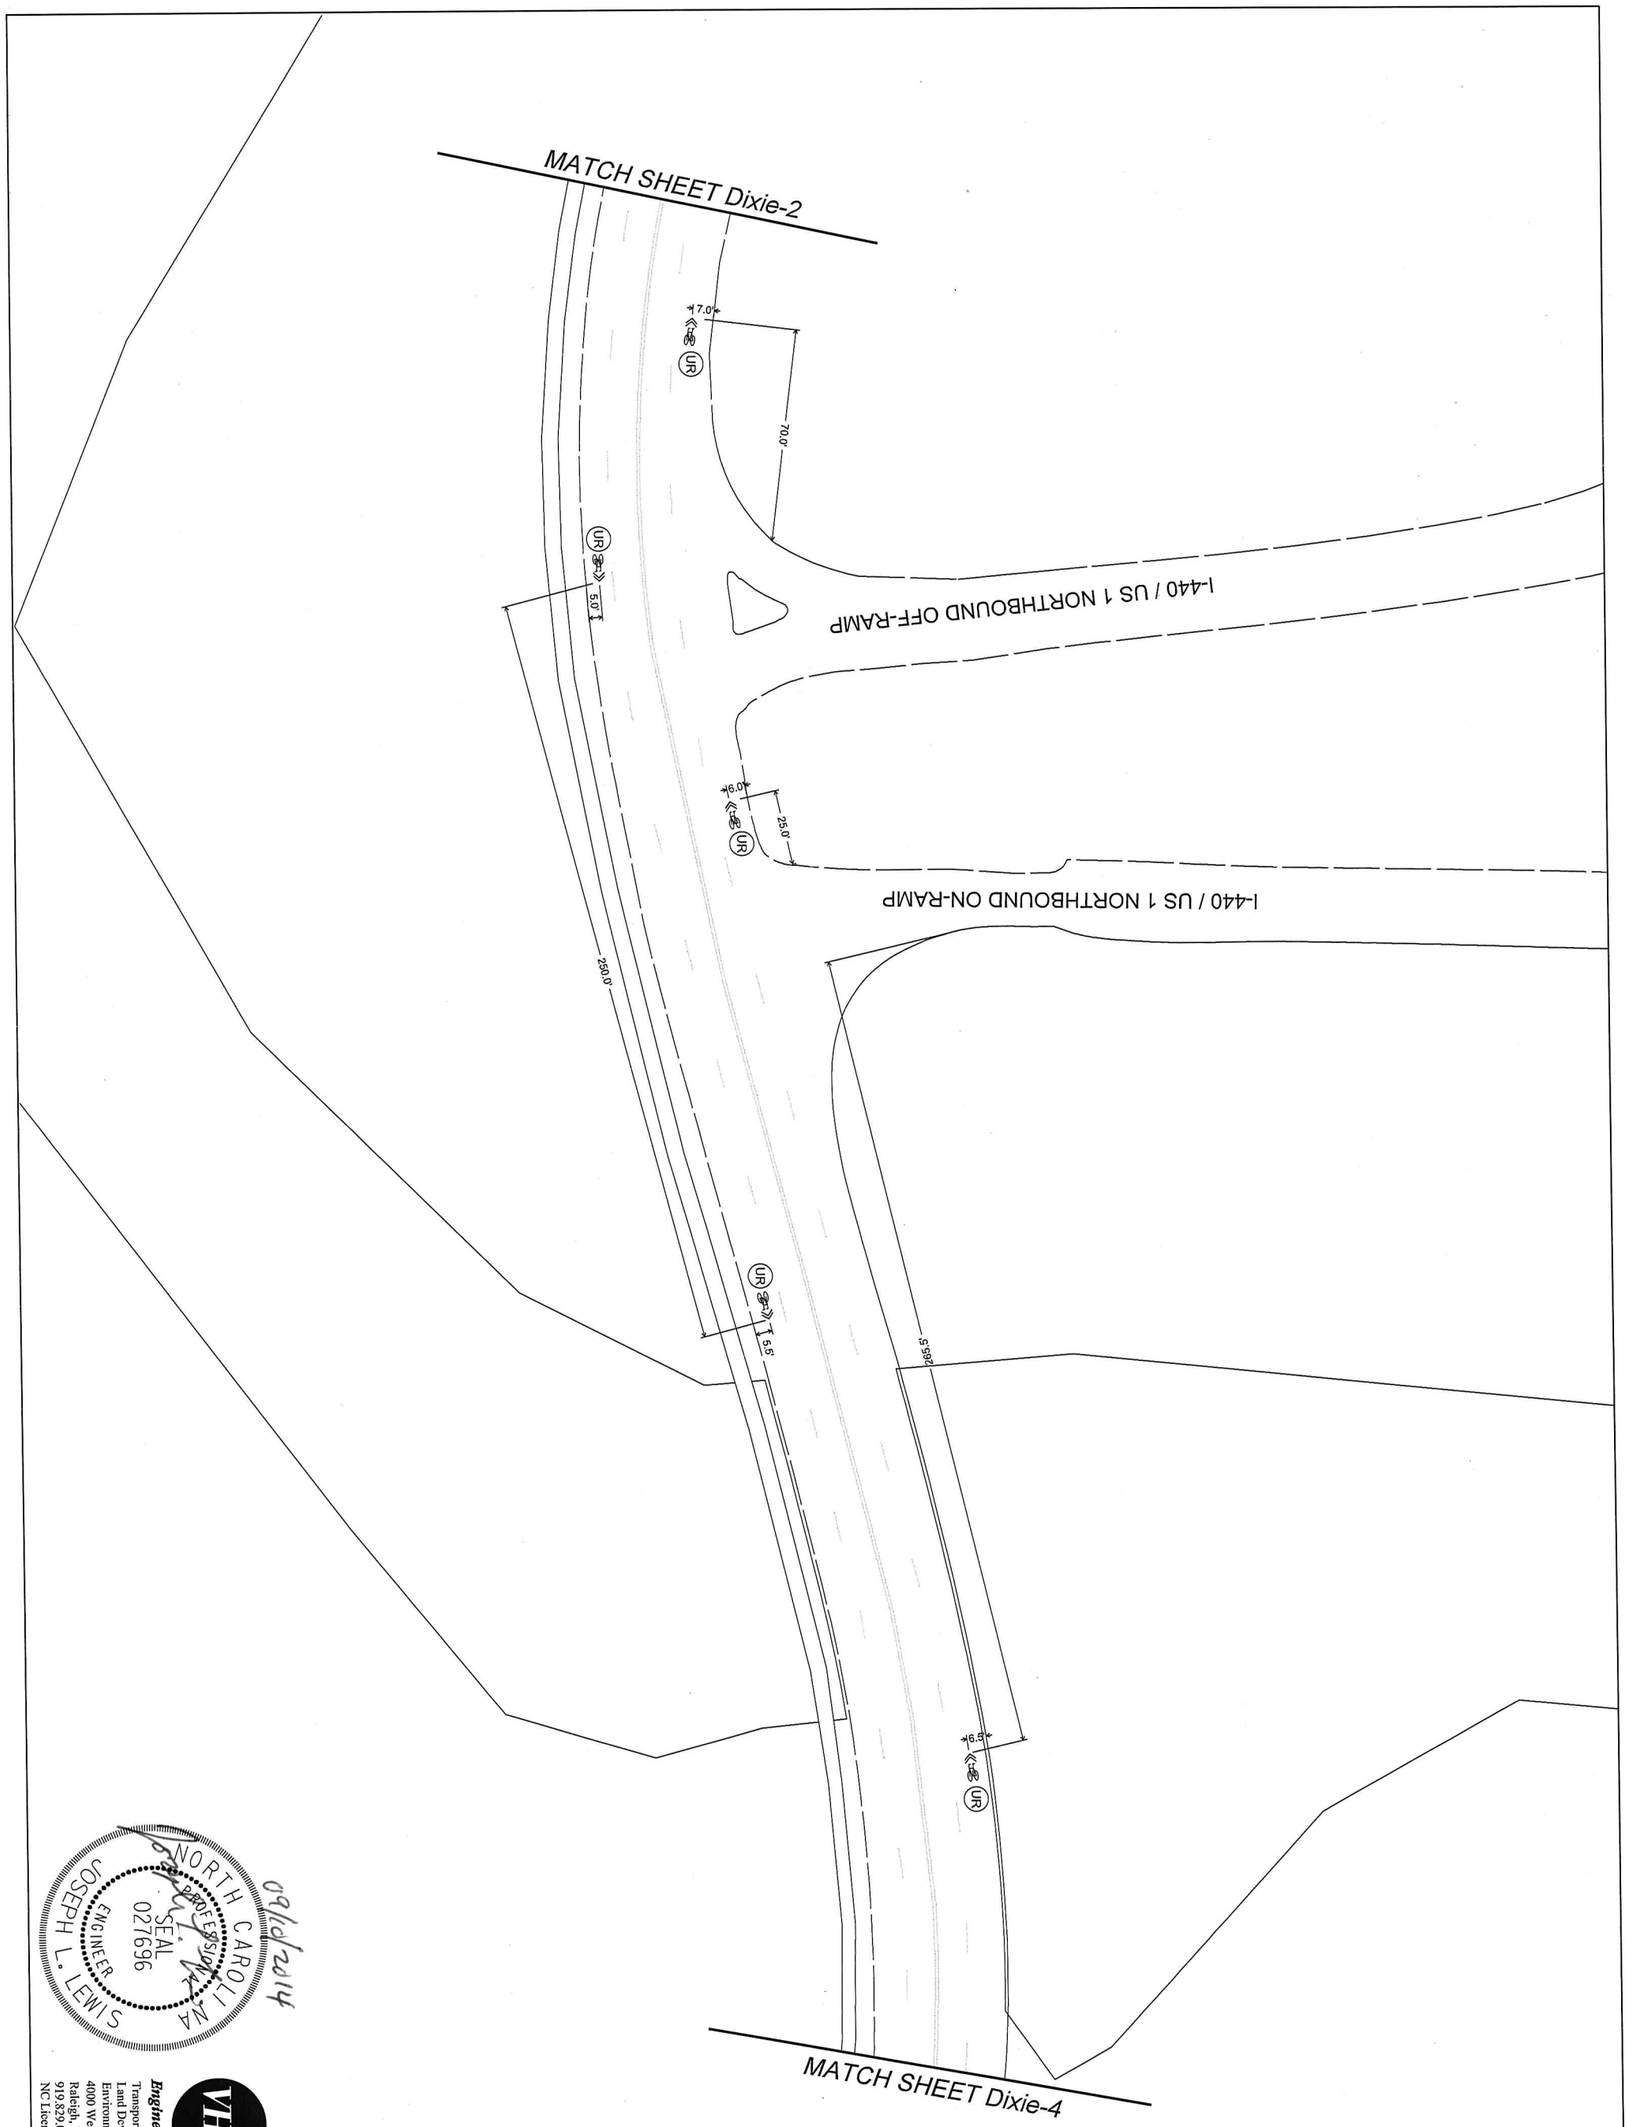

09/09/2014

NORTH CAROLINA PROFESSIONAL SEAL 027696 ENGINEER JOSEPH L. LEWIS

Engineering NC, P.C.
Transportation
Land Development
Environmental Services
4000 WestChase Blvd. Suite 530
Raleigh, North Carolina 27607
919.829.0328 • FAX 919.829.0329
NC License No.: C-3705

DATE:	SEPTEMBER 2014
CADD TECH:	BPF
CHECKED BY:	JLL
REVISIONS NO.	DATE
SCALES HSCALE 1"=50' VSCALE	
PROJECT VHB 38139.00	
SHEET NO. Dixie-3	
DRAWING NO.	

Proposed Bicycle Facilities

Pavement Marking Plan

DIXIE TRAIL/ LAKE BOONE TRAIL

I-440 Ramp to Hillsborough Street

CITY OF RALEIGH
PUBLIC WORKS DEPARTMENT

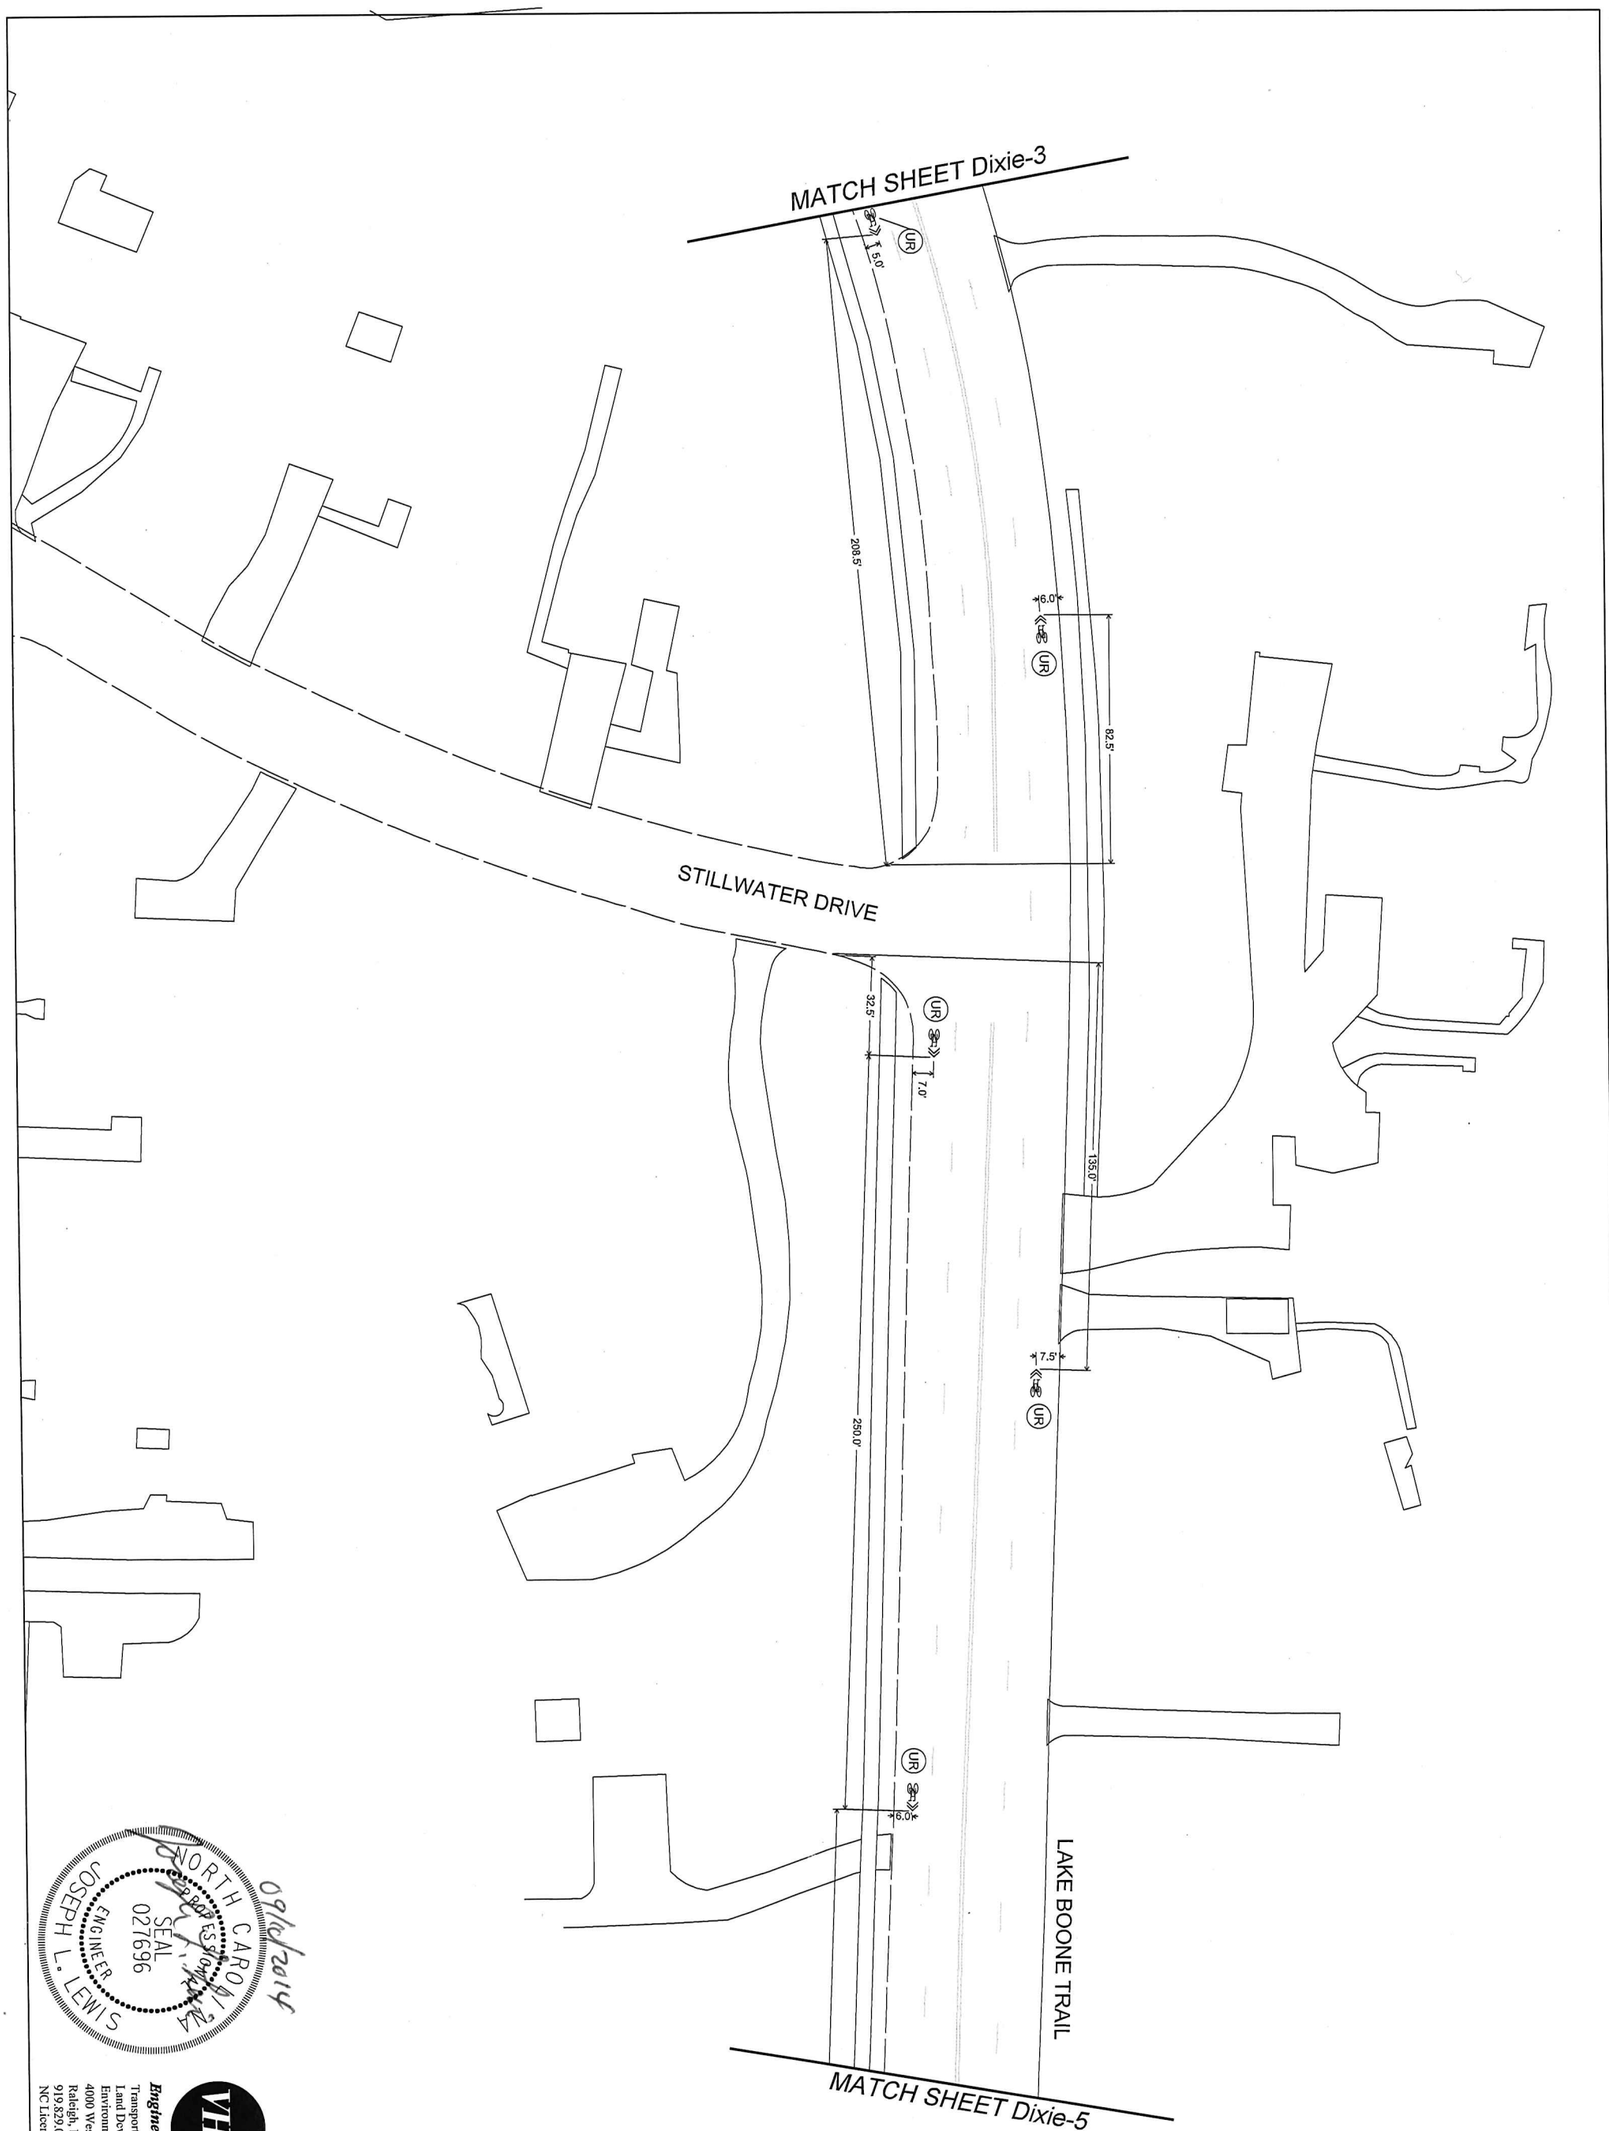

NORTH CAROLINA
PROFESSIONAL
SEAL
027696
ENGINEER
JOSEPH L. LEWIS

09/10/2014

Engineering NC, P.C.
Transportation
Land Development
Environmental Services
4000 WestChase Blvd. Suite 530
Raleigh, North Carolina 27607
919.829.0328 • FAX 919.829.0329
NC License No.: C-3705

DATE:	SEPTEMBER 2014
CADD TECH:	BRF
CHECKED BY:	JLL

REVISIONS

NO.	DATE

SCALES
H/SCALE: 1"=50'
V/SCALE:

PROJECT
V#B 38139.00

SHEET NO
Dixie-4

DRAWING NO

Proposed Bicycle Facilities

Pavement Marking Plan

DIXIE TRAIL/ LAKE BOONE TRAIL

I-440 Ramp to Hillsborough Street

CITY OF RALEIGH
PUBLIC WORKS DEPARTMENT

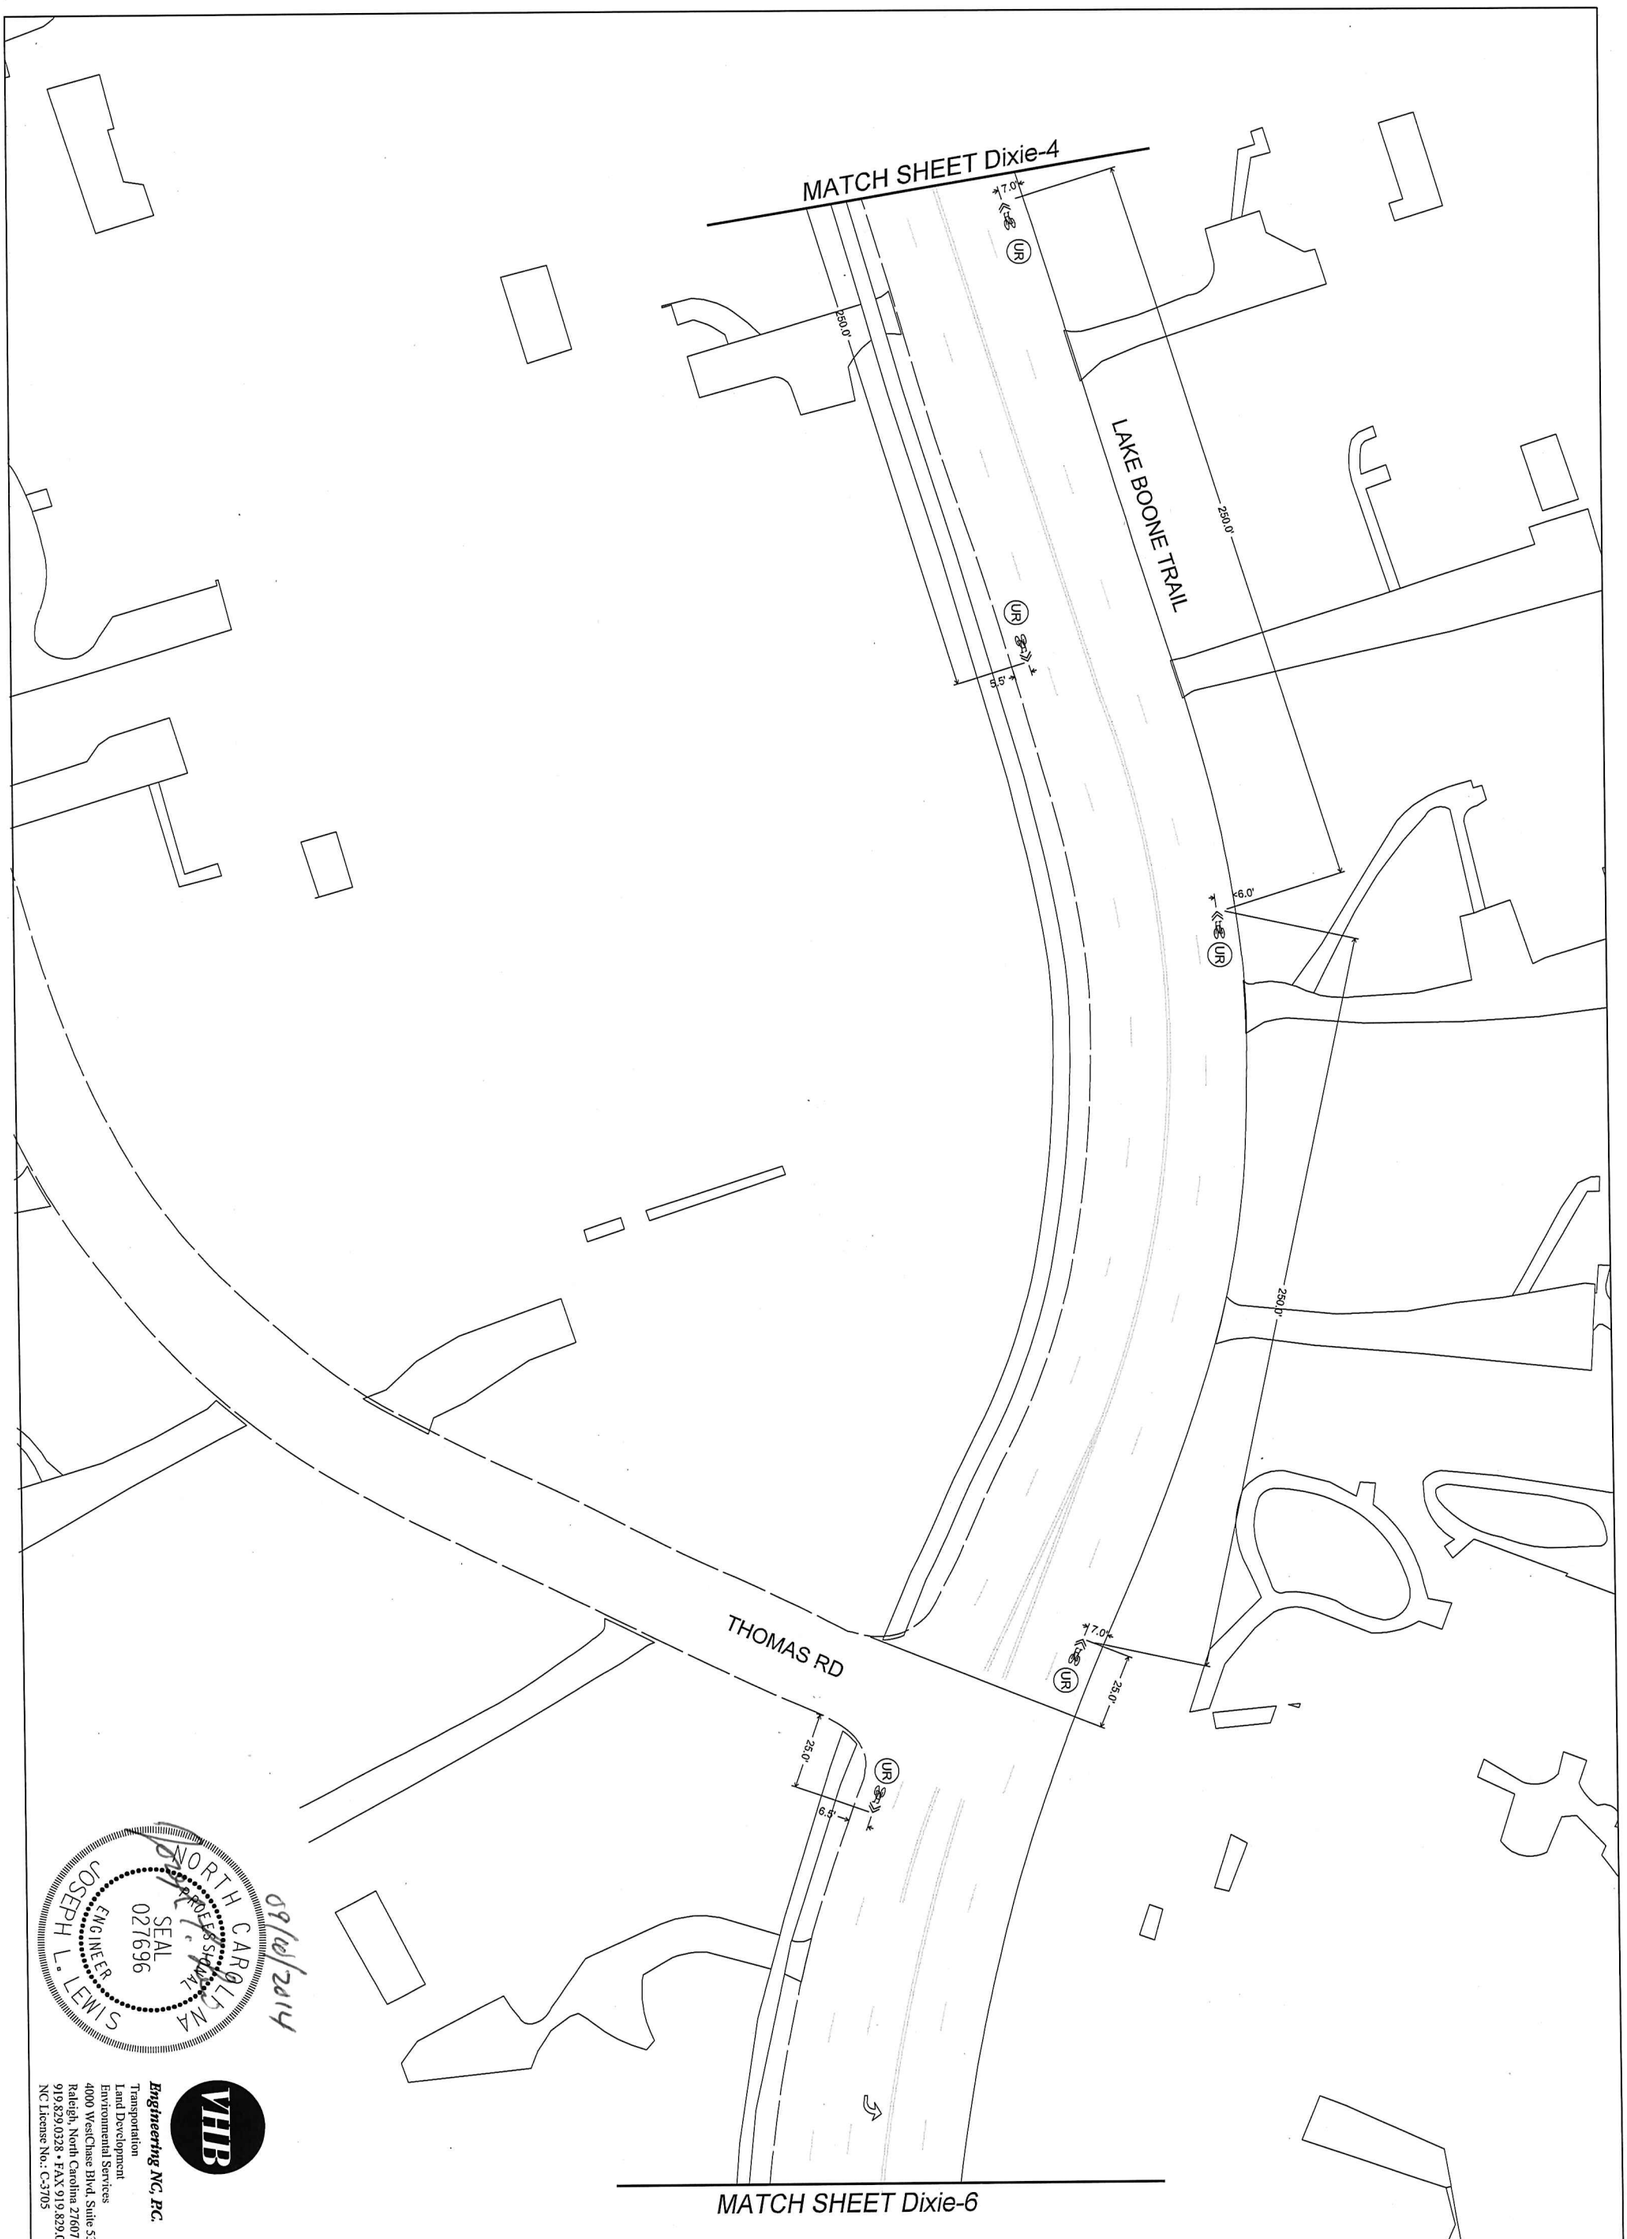

NORTH CAROLINA
PROFESSIONAL
SEAL
027696
ENGINEER
JOSEPH L. LEWIS

9/18/2014

Engineering NC, P.C.
Transportation
Land Development
Environmental Services
4000 WestChase Blvd, Suite 530
Raleigh, North Carolina 27607
919.829.0328 • FAX 919.829.0329
NC License No.: C-3705

DATE:	SEPTEMBER 2014
CADD TECH:	BBP
CHECKED BY:	AL

REVISIONS	
NO.	DATE

SCALES
H/SCALE 1"=50'
V/SCALE
PROJECT
VHB 39139.00
SHEET NO.
Dixie-5
DRAWING NO.

Proposed Bicycle Facilities
Pavement Marking Plan

DIXIE TRAIL/
LAKE BOONE TRAIL
I-440 Ramp to Hillsborough Street

CITY OF RALEIGH
PUBLIC WORKS DEPARTMENT

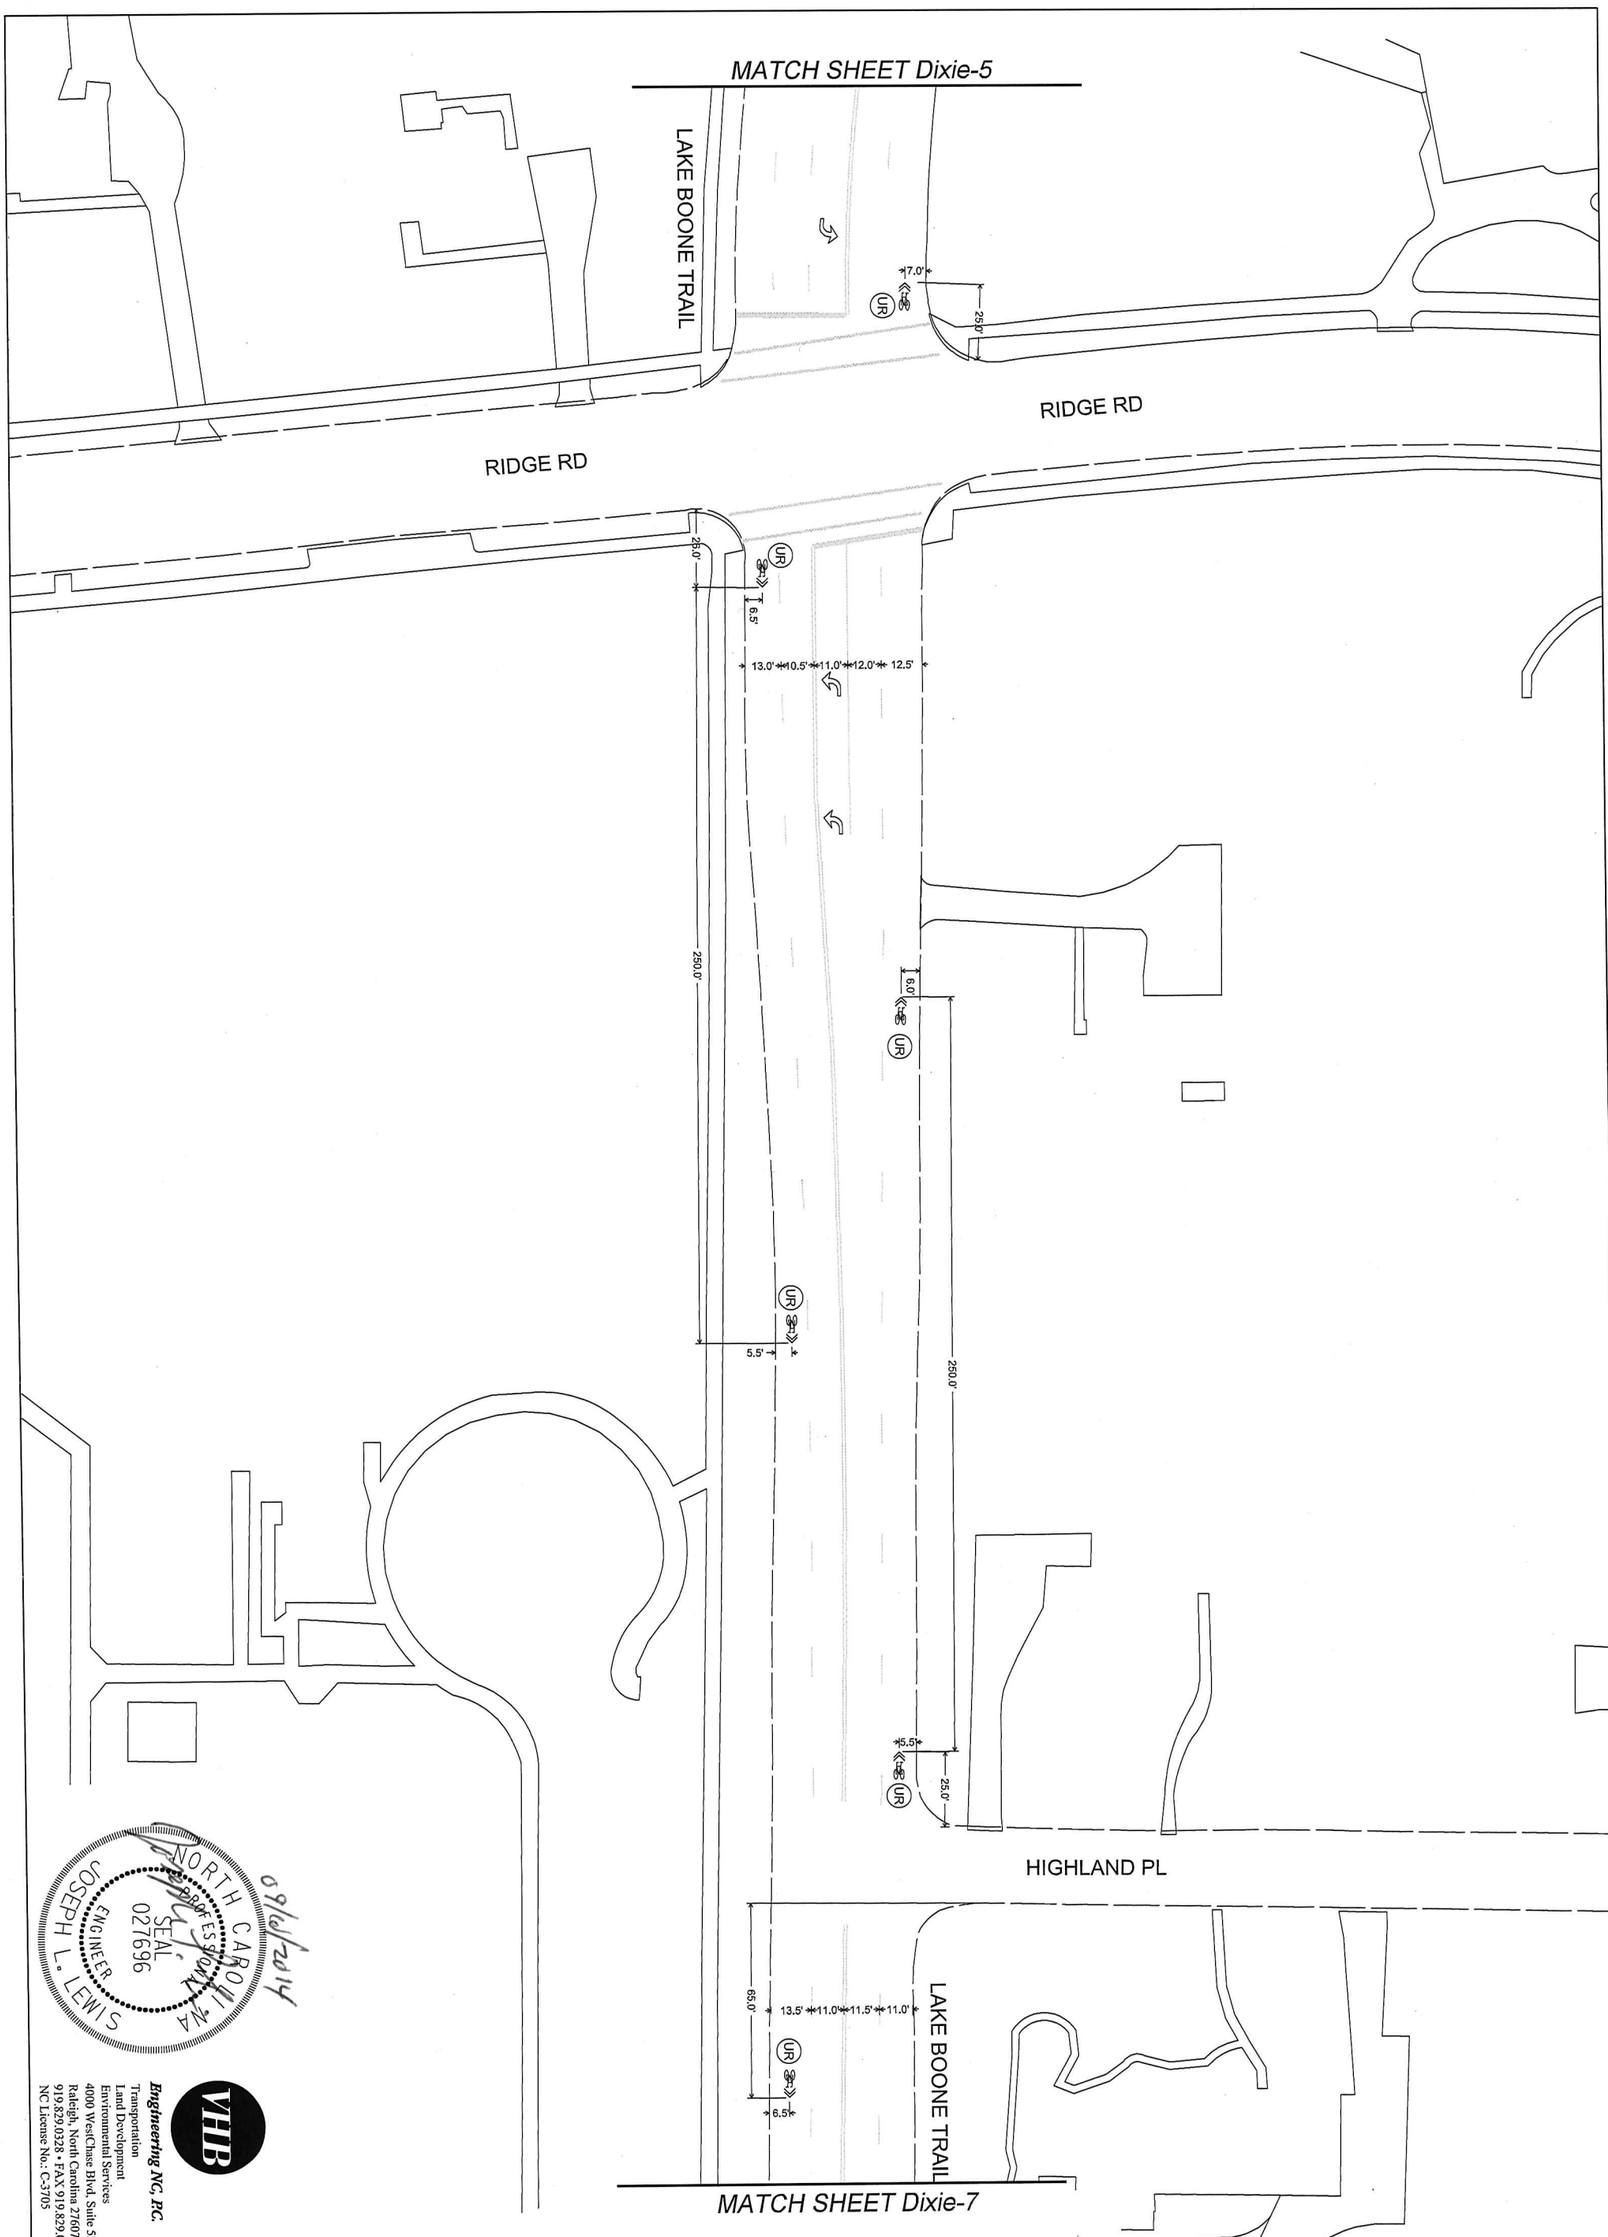

NORTH CAROLINA
PROFESSIONAL
SEAL
027696
ENGINEER
JOSEPH L. LEWIS

9/18/2014

VHB

Engineering NC, P.C.

Transportation
Land Development
Environmental Services
4000 WestChase Blvd. Suite 530
Raleigh, North Carolina 27607
919.829.0328 • FAX 919.829.0339
NC License No.: C-3705

DATE:	SEPTEMBER 2014
CADD TECH:	BRP
CHECKED BY:	AL

REVISIONS	
NO.	DATE

SCALES	
HSCALE 1"=50'	
VSCALE	
PROJECT	
VHB 39139.00	
SHEET NO.	
Dixie-6	
DRAWING NO.	

Proposed Bicycle Facilities

Pavement Marking Plan

DIXIE TRAIL/ LAKE BOONE TRAIL

I-440 Ramp to Hillsborough Street

CITY OF RALEIGH
PUBLIC WORKS DEPARTMENT

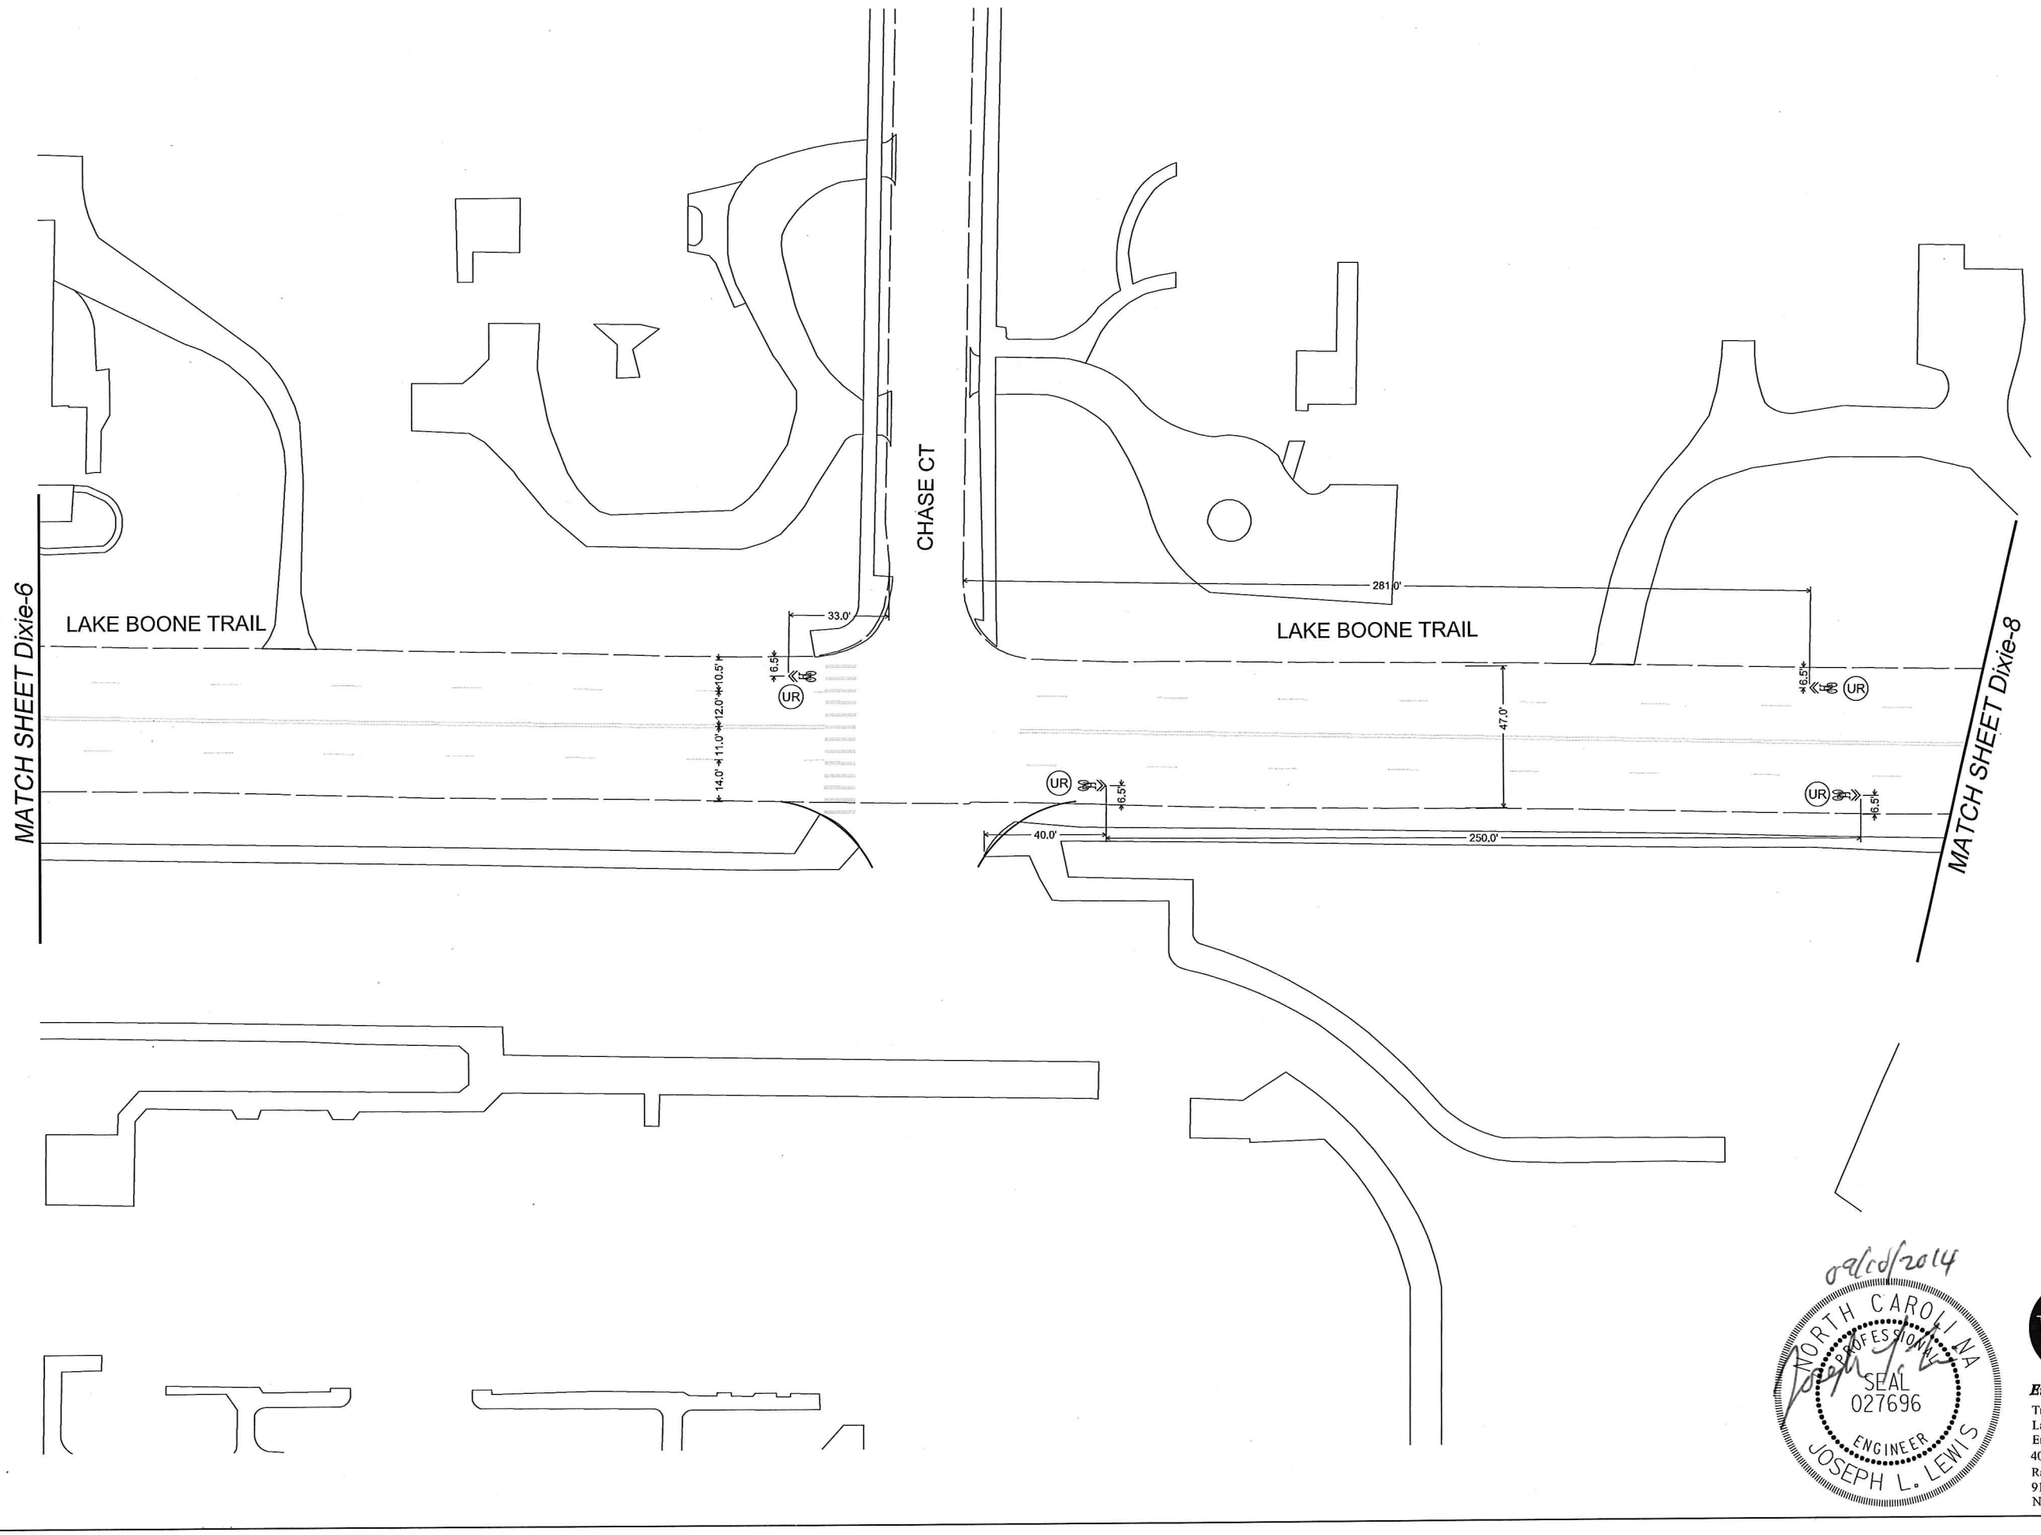

CITY OF RALEIGH
PUBLIC WORKS DEPARTMENT

DIXIE TRAIL/
LAKE BOONE TRAIL
I-440 Ramp to Hillsborough Street

Proposed Bicycle Facilities
Pavement Marking Plan

DATE:	SEPTEMBER 2014
CADD TECH:	BRP
CHECKED BY:	JLL

REVISIONS

NO.	DATE

SCALES
HSCALE 1"=50'
VSCALE

PROJECT
VHB 38139.00

SHEET NO.
Dixie-7

DRAWING NO.

9/10/2014
NORTH CAROLINA
PROFESSIONAL
SEAL
027696
ENGINEER
JOSEPH L. LEWIS

VHB
Engineering NC, P.C.
Transportation
Land Development
Environmental Services
4000 WestChase Blvd. Suite 530
Raleigh, North Carolina 27607
919.829.0328 • FAX 919.829.0329
NC License No.: C-3705

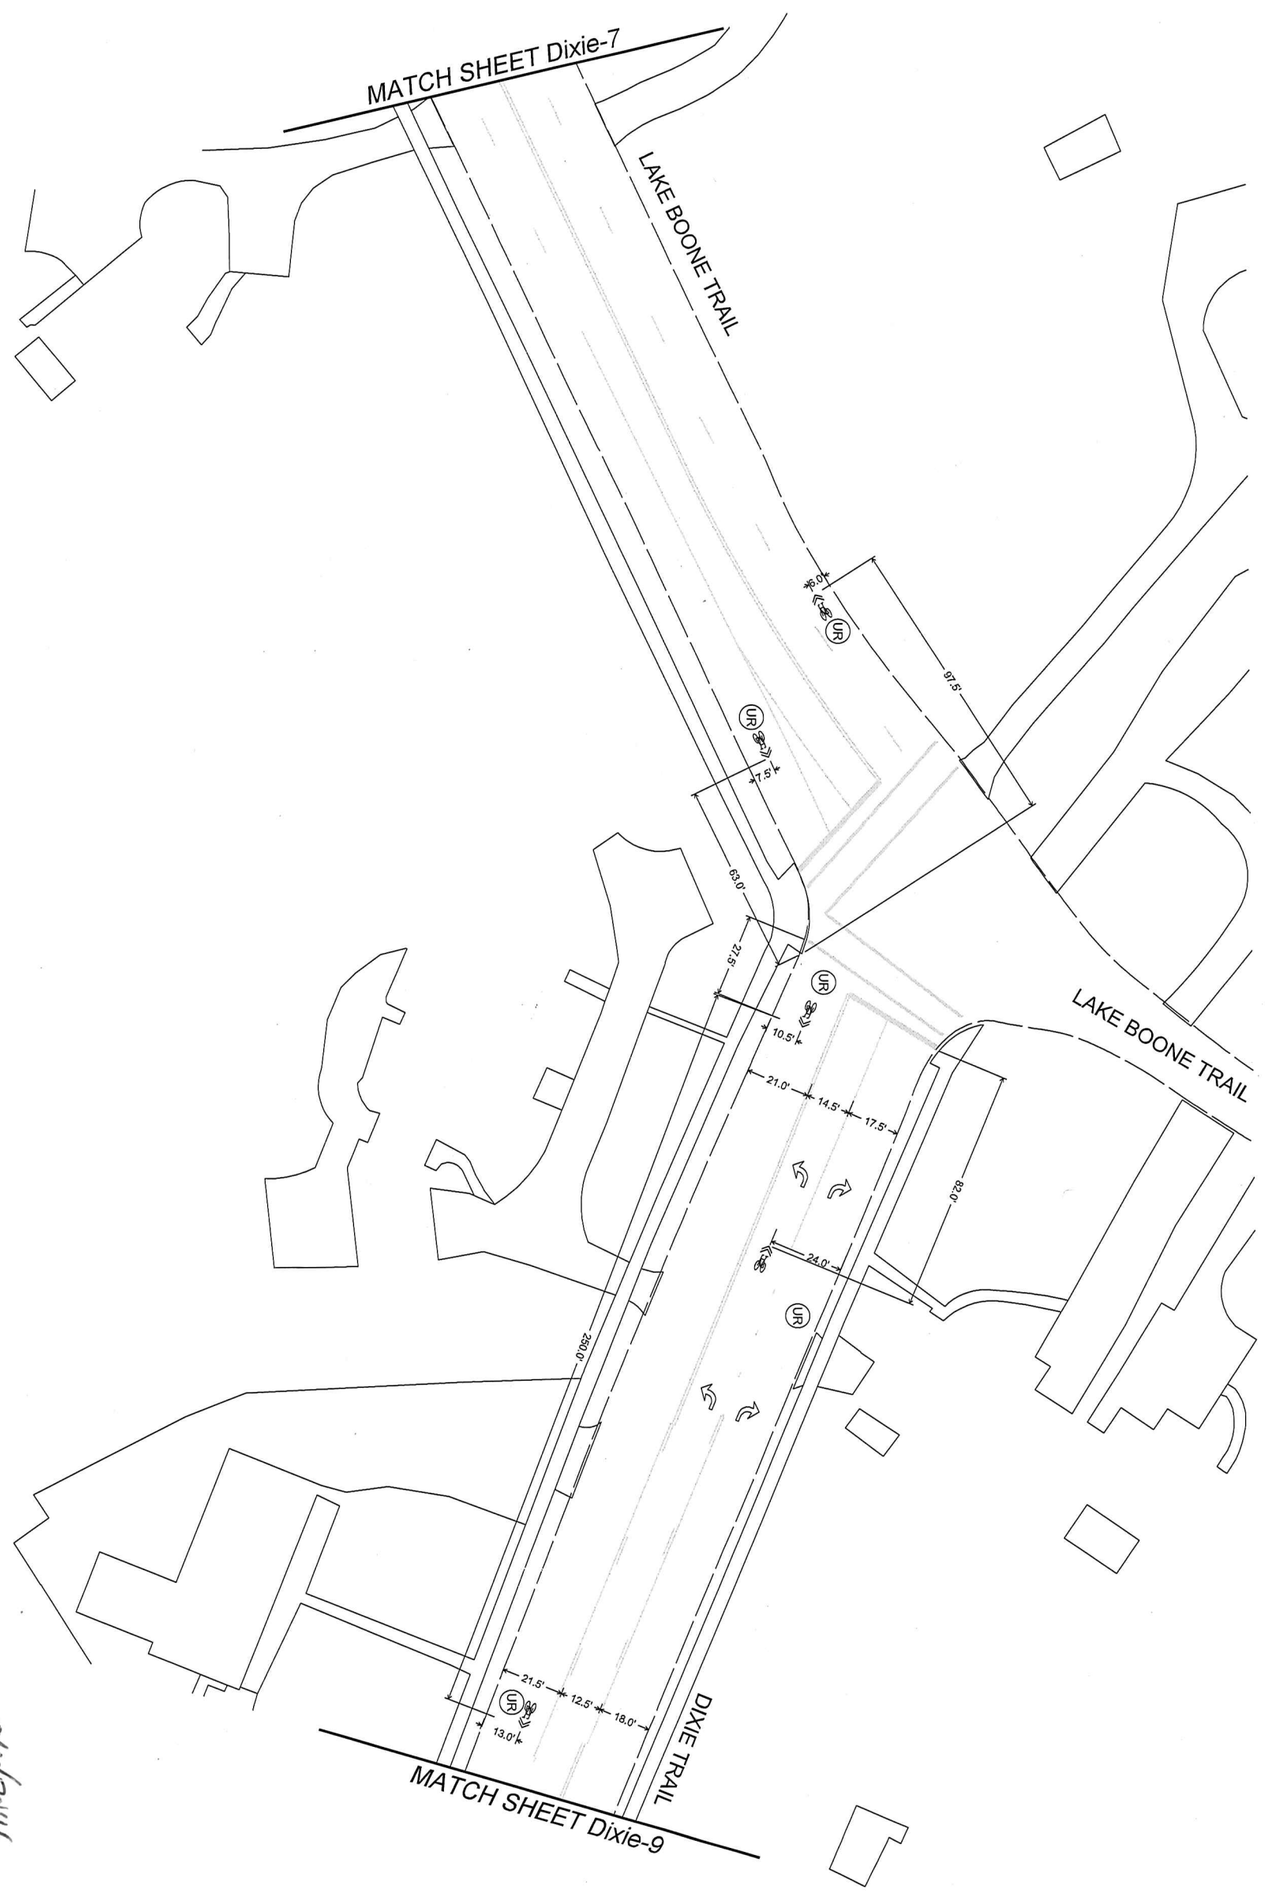

NORTH CAROLINA PROFESSIONAL ENGINEER SEAL 027696 JOSEPH L. LEWIS

09/24/14

VHB ***Engineering NC, P.C.***

Transportation
Land Development
Environmental Services
4000 WestChase Blvd, Suite 530
Raleigh, North Carolina 27607
919.829.0328 • FAX 919.829.0329
NC License No.: C-3705

DATE:	SEPTEMBER 2014
CADD TECH:	BRP
CHECKED BY:	
REVISIONS	
NO.	DATE
SCALES	
HSCALE: 1"=50'	
VSCALE:	
PROJECT	
VHB 38129.00	
SHEET NO.	
Dixie-8	
DRAWING NO.	

Proposed Bicycle Facilities

Pavement Marking Plan

DIXIE TRAIL/
LAKE BOONE TRAIL
I-440 Ramp to Hillsborough Street

CITY OF RALEIGH
PUBLIC WORKS DEPARTMENT

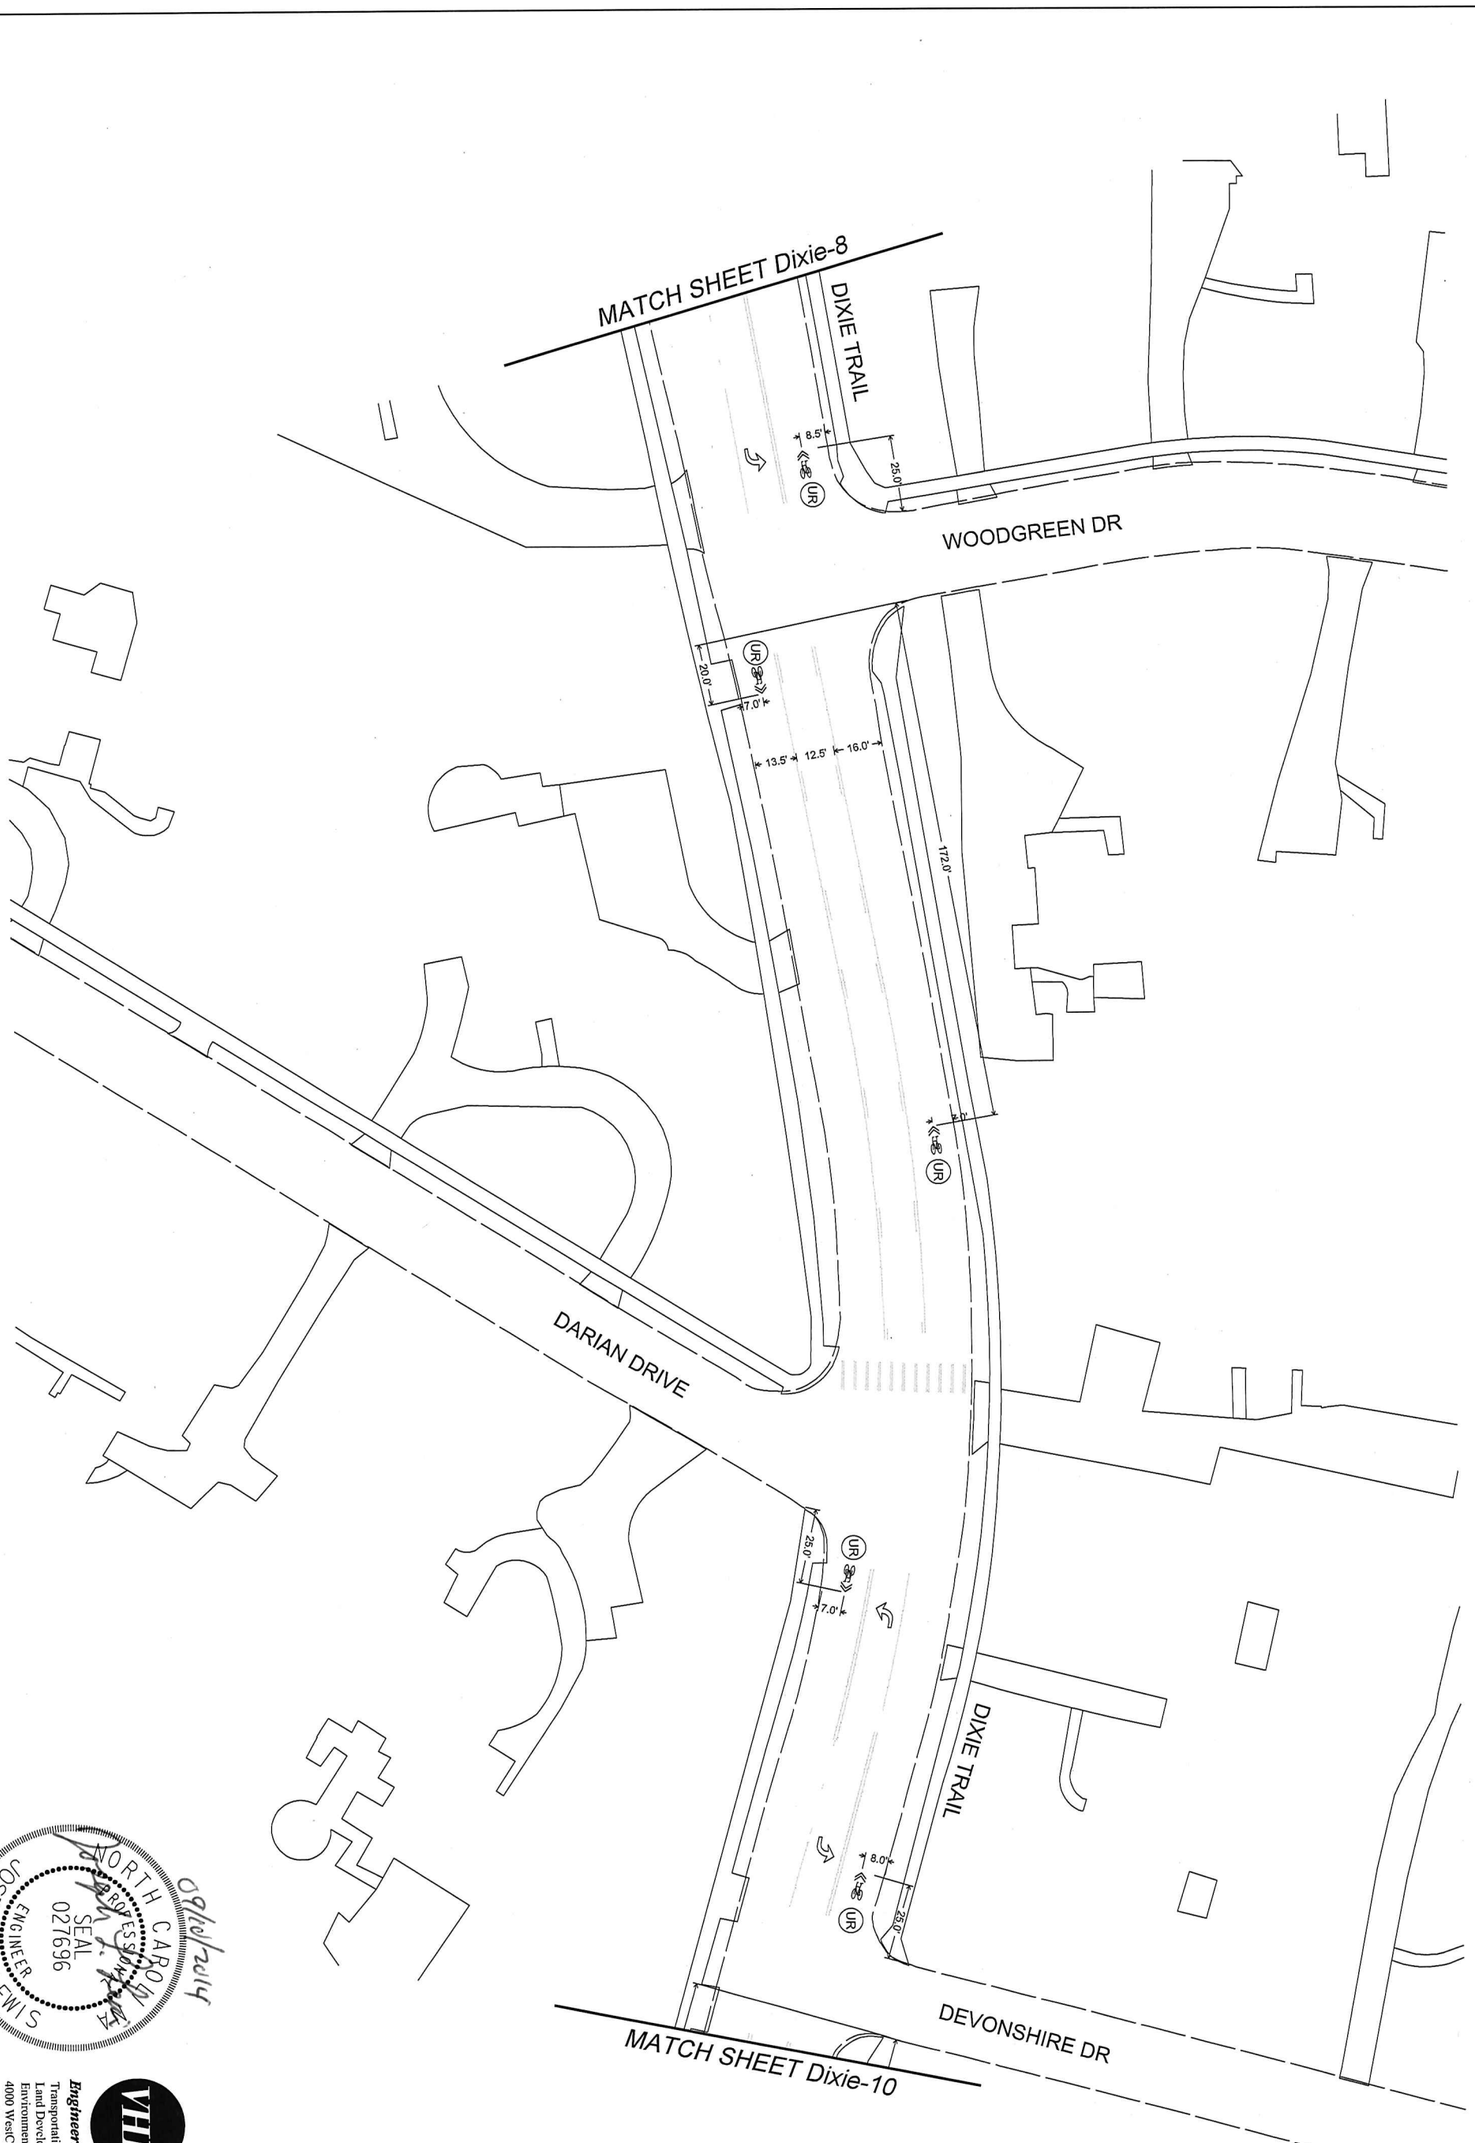

NORTH CAROLINA PROFESSIONAL ENGINEER SEAL 027696 JOSEPH L. LEWIS

08/01/2014

Engineering NC, P.C.
Transportation
Land Development
Environmental Services
4000 WestChase Blvd. Suite 530
Raleigh, North Carolina 27607
919.829.0328 • FAX 919.829.0329
NC License No.: C-3705

DATE:	SEPTEMBER 2014
CADD TECH:	BKP
CHECKED BY:	JLL

REVISIONS

NO.	DATE

SCALES	
HSCALE 1"=50'	
VSCALE	
PROJECT	
VHB 38139.00	
SHEET NO	
Dixie-9	
DRAWING NO	

Proposed Bicycle Facilities

Pavement Marking Plan

DIXIE TRAIL/ LAKE BOONE TRAIL

I-440 Ramp to Hillsborough Street

CITY OF RALEIGH

PUBLIC WORKS DEPARTMENT

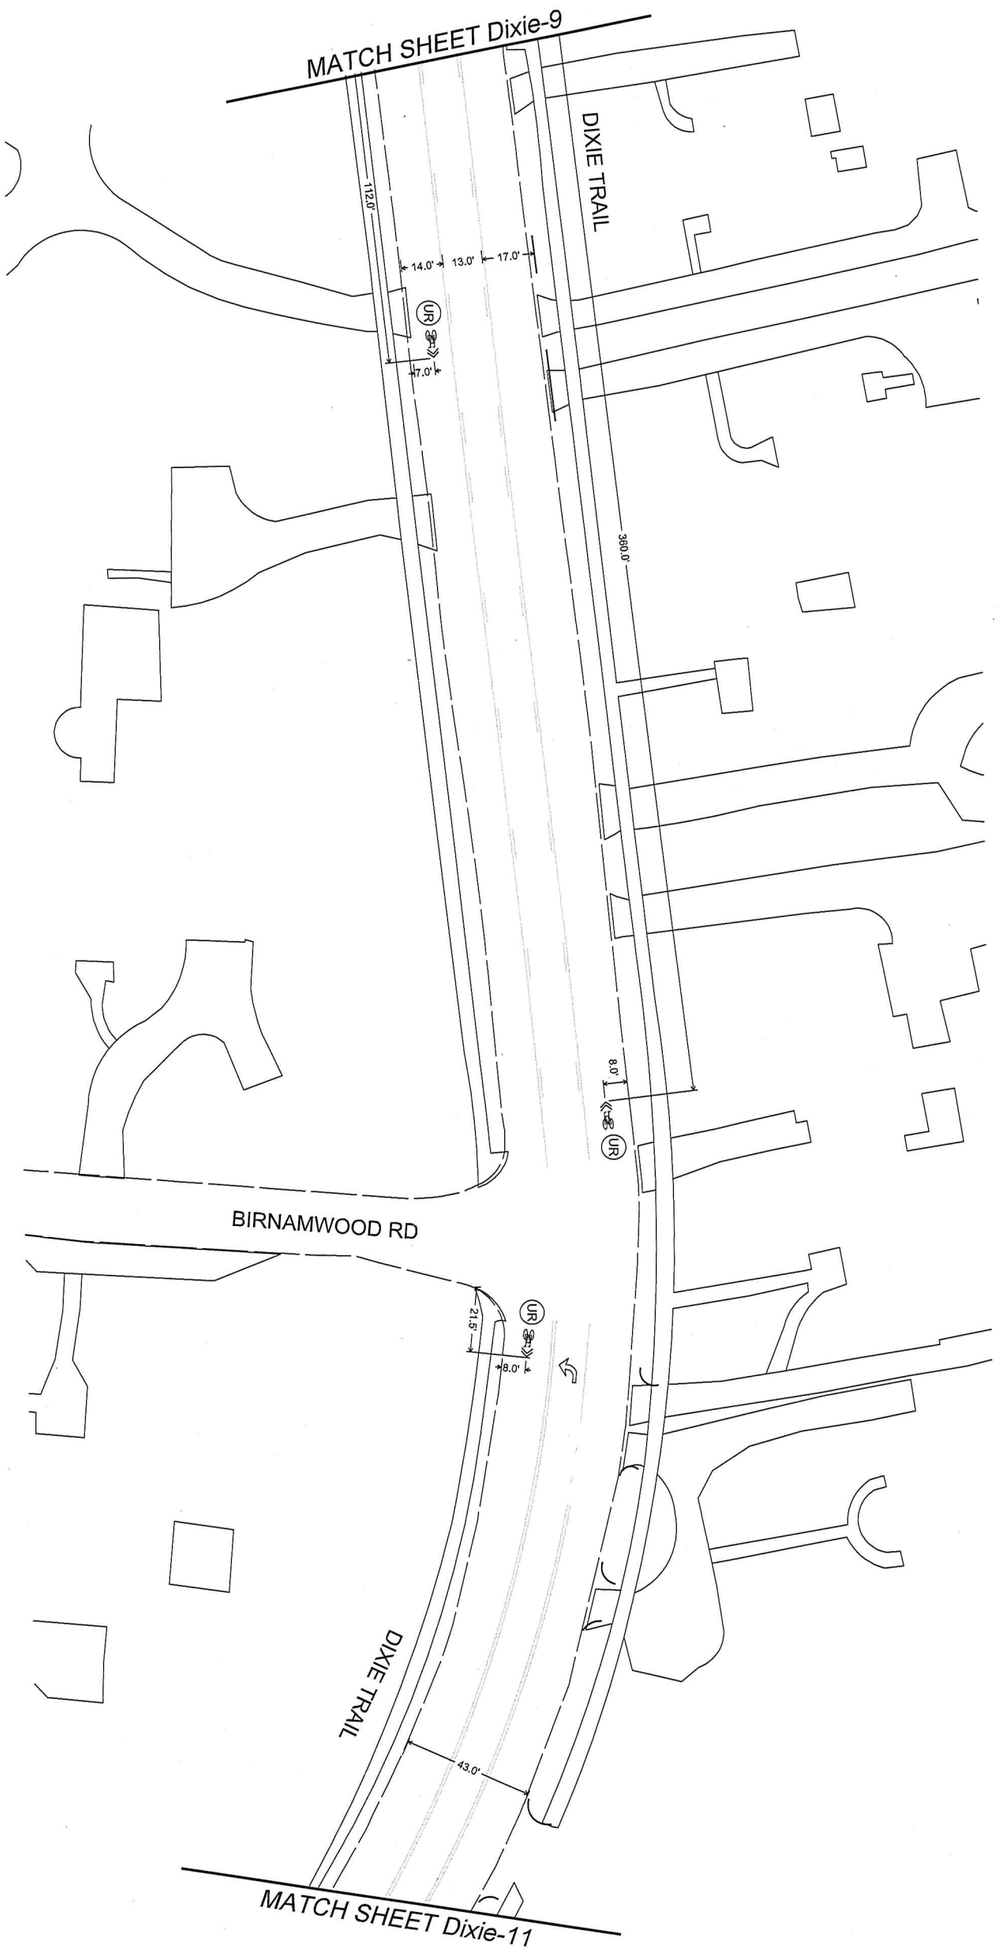

09/11/2014

NORTH CAROLINA PROFESSIONAL SEAL 027696 ENGINEER JOSEPH L. LEWIS

Engineering NC, PC.
Transportation
Land Development
Environmental Services
4000 WestChase Blvd, Suite 530
Raleigh, North Carolina 27607
919.829.0328 • FAX 919.829.0329
NC License No.: C-3705

DATE	SEPTEMBER 2014
CADD TECH	BRP
CHECKED BY:	
REVISIONS	JLL
NO.	DATE
SCALES	
HSCALE 1"=50'	
VSCALE	
PROJECT	
VHB 38139.00	
SHEET NO	
Dixie-10	
DRAWING NO	

Proposed Bicycle Facilities

Pavement Marking Plan

DIXIE TRAIL/
LAKE BOONE TRAIL
I-440 Ramp to Hillsborough Street

CITY OF RALEIGH
PUBLIC WORKS DEPARTMENT

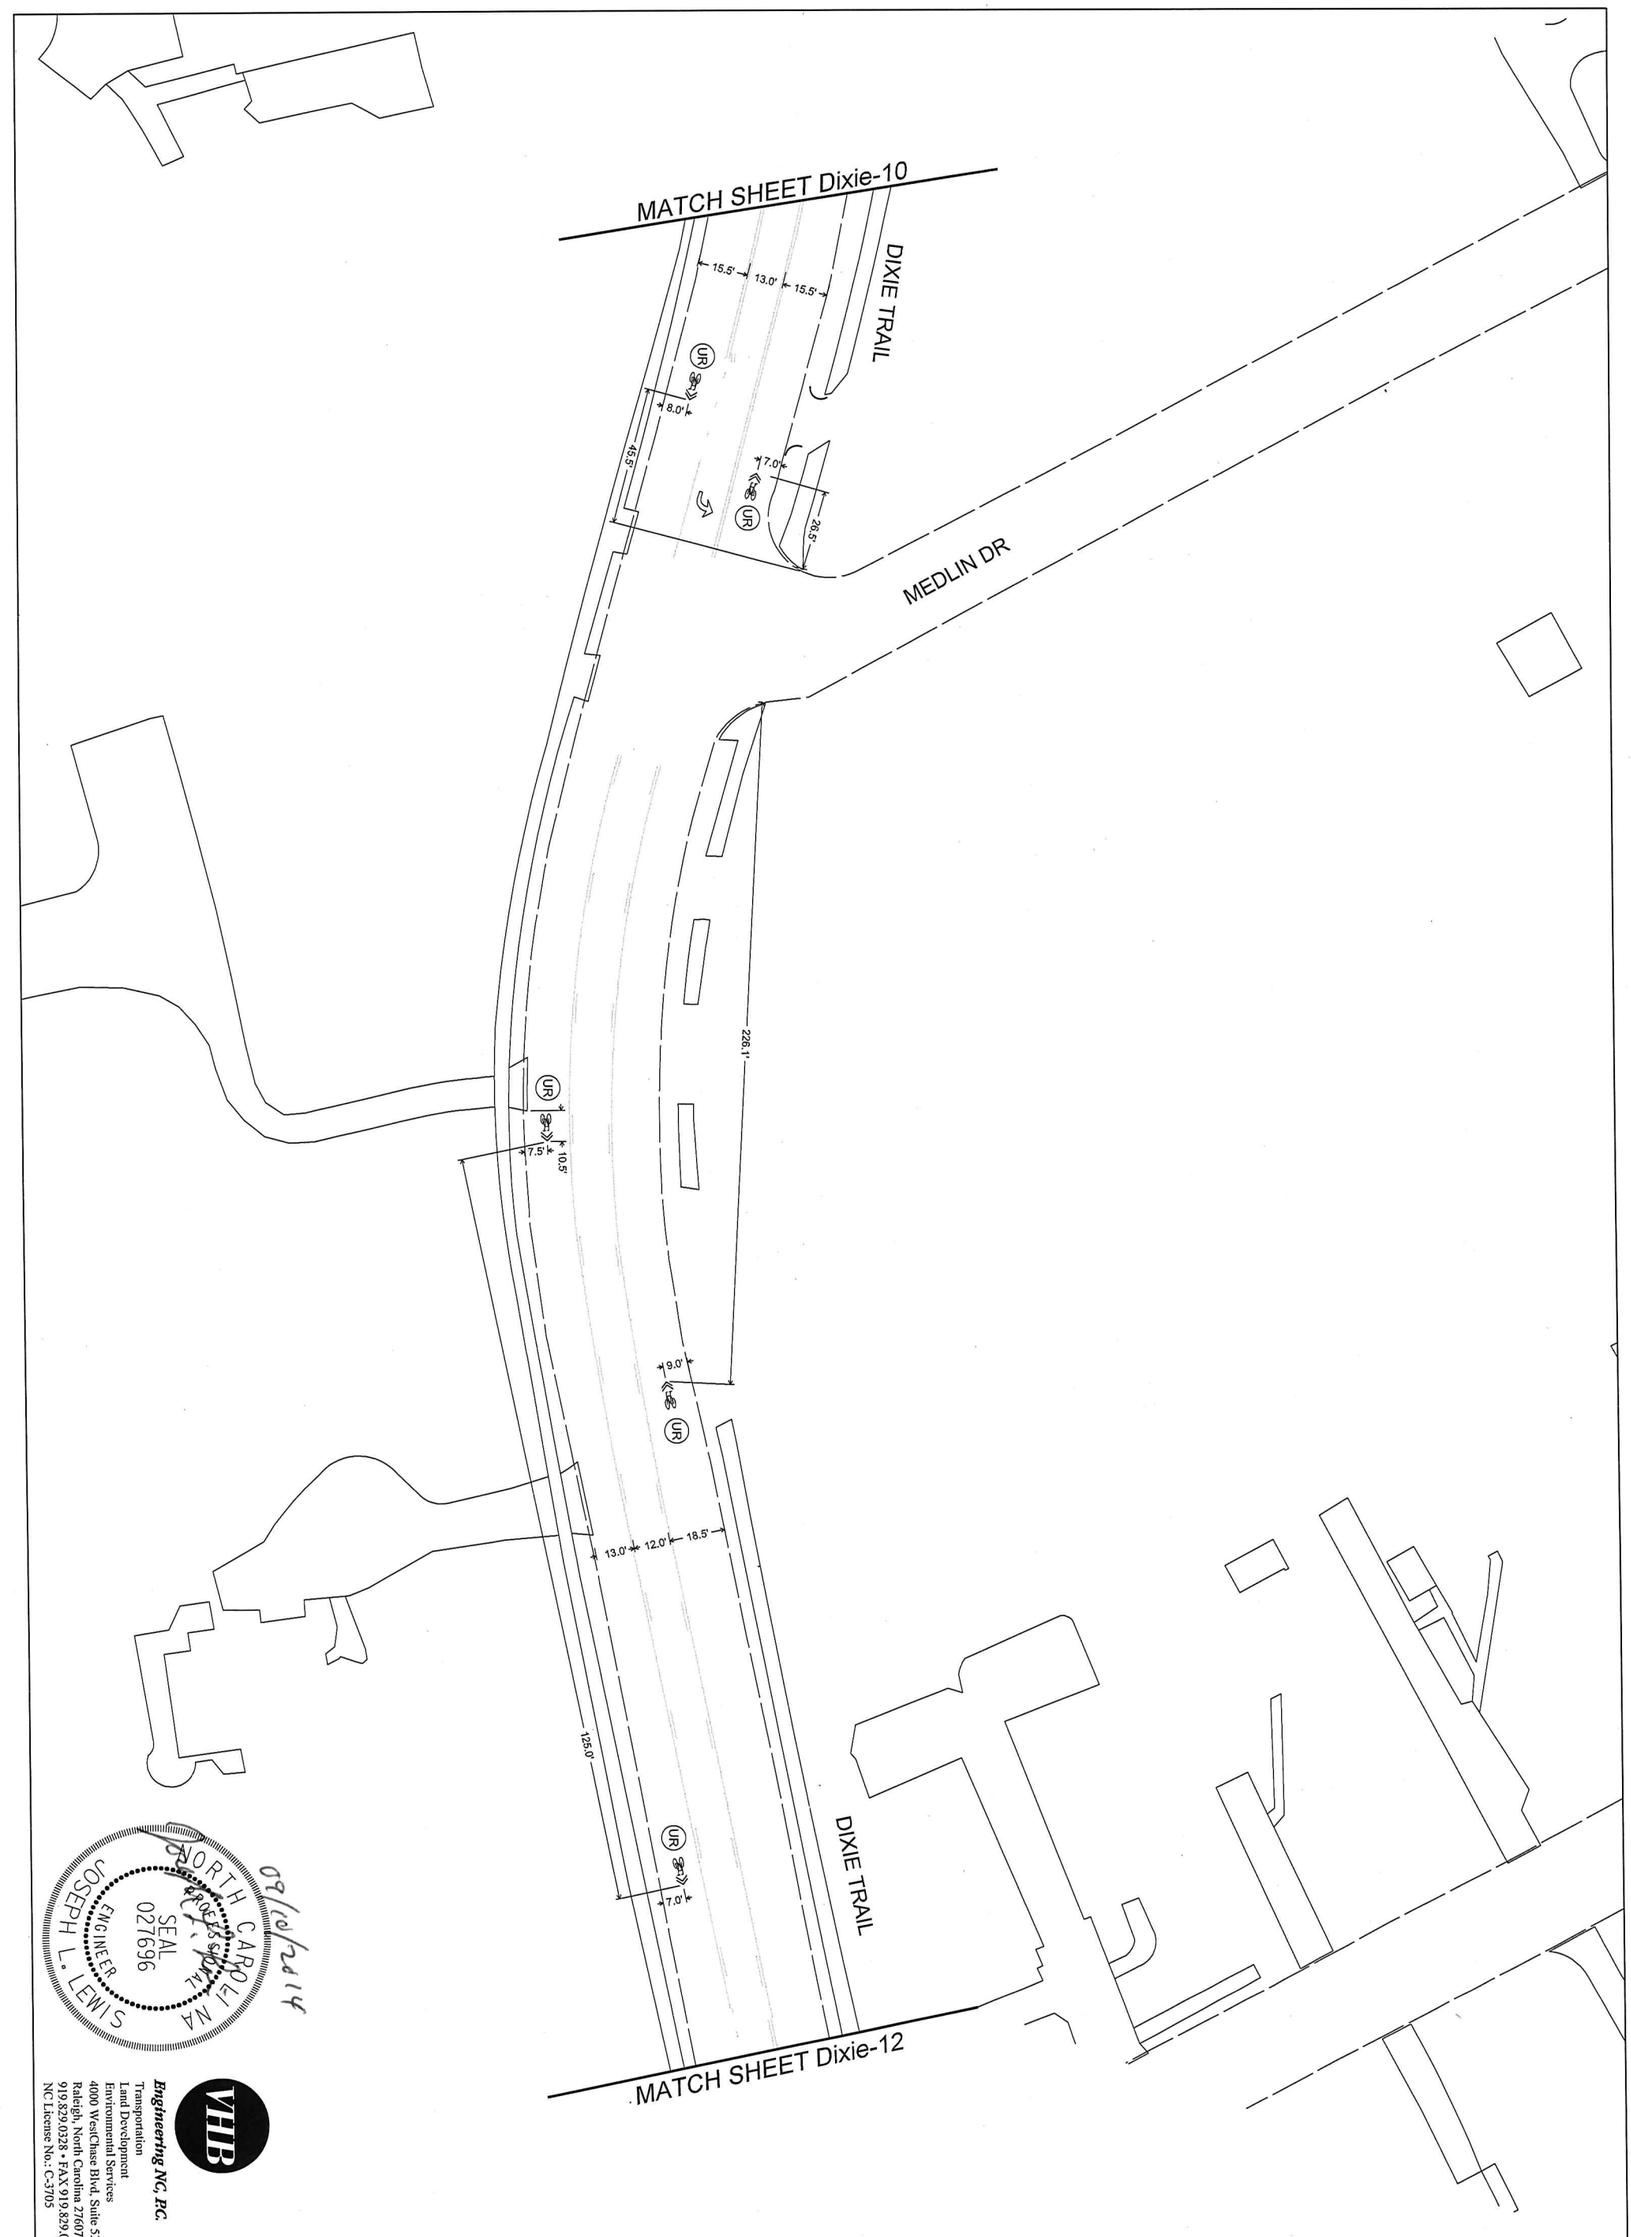

NORTH CAROLINA
PROFESSIONAL
SEAL
027696
ENGINEER
JOSEPH L. LEWIS

09/10/2014

Engineering NC, P.C.
Transportation
Land Development
Environmental Services
4000 WestChase Blvd, Suite 530
Raleigh, North Carolina 27607
919.829.0328 • FAX 919.829.0329
NC License No.: C-3705

DATE:	SEPTEMBER 2014
CADD TECH:	
CHECKED BY:	ERP
REVISIONS	ALL
NO.	DATE
SCALES	
HSCALE 1"=50'	
VSCALE 1"=50'	
PROJECT	
VHB 38139.00	
SHEET NO.	
Dixie-11	
DRAWING NO.	

Proposed Bicycle Facilities
Pavement Marking Plan

DIXIE TRAIL/
LAKE BOONE TRAIL
I-440 Ramp to Hillsborough Street

CITY OF RALEIGH
PUBLIC WORKS DEPARTMENT

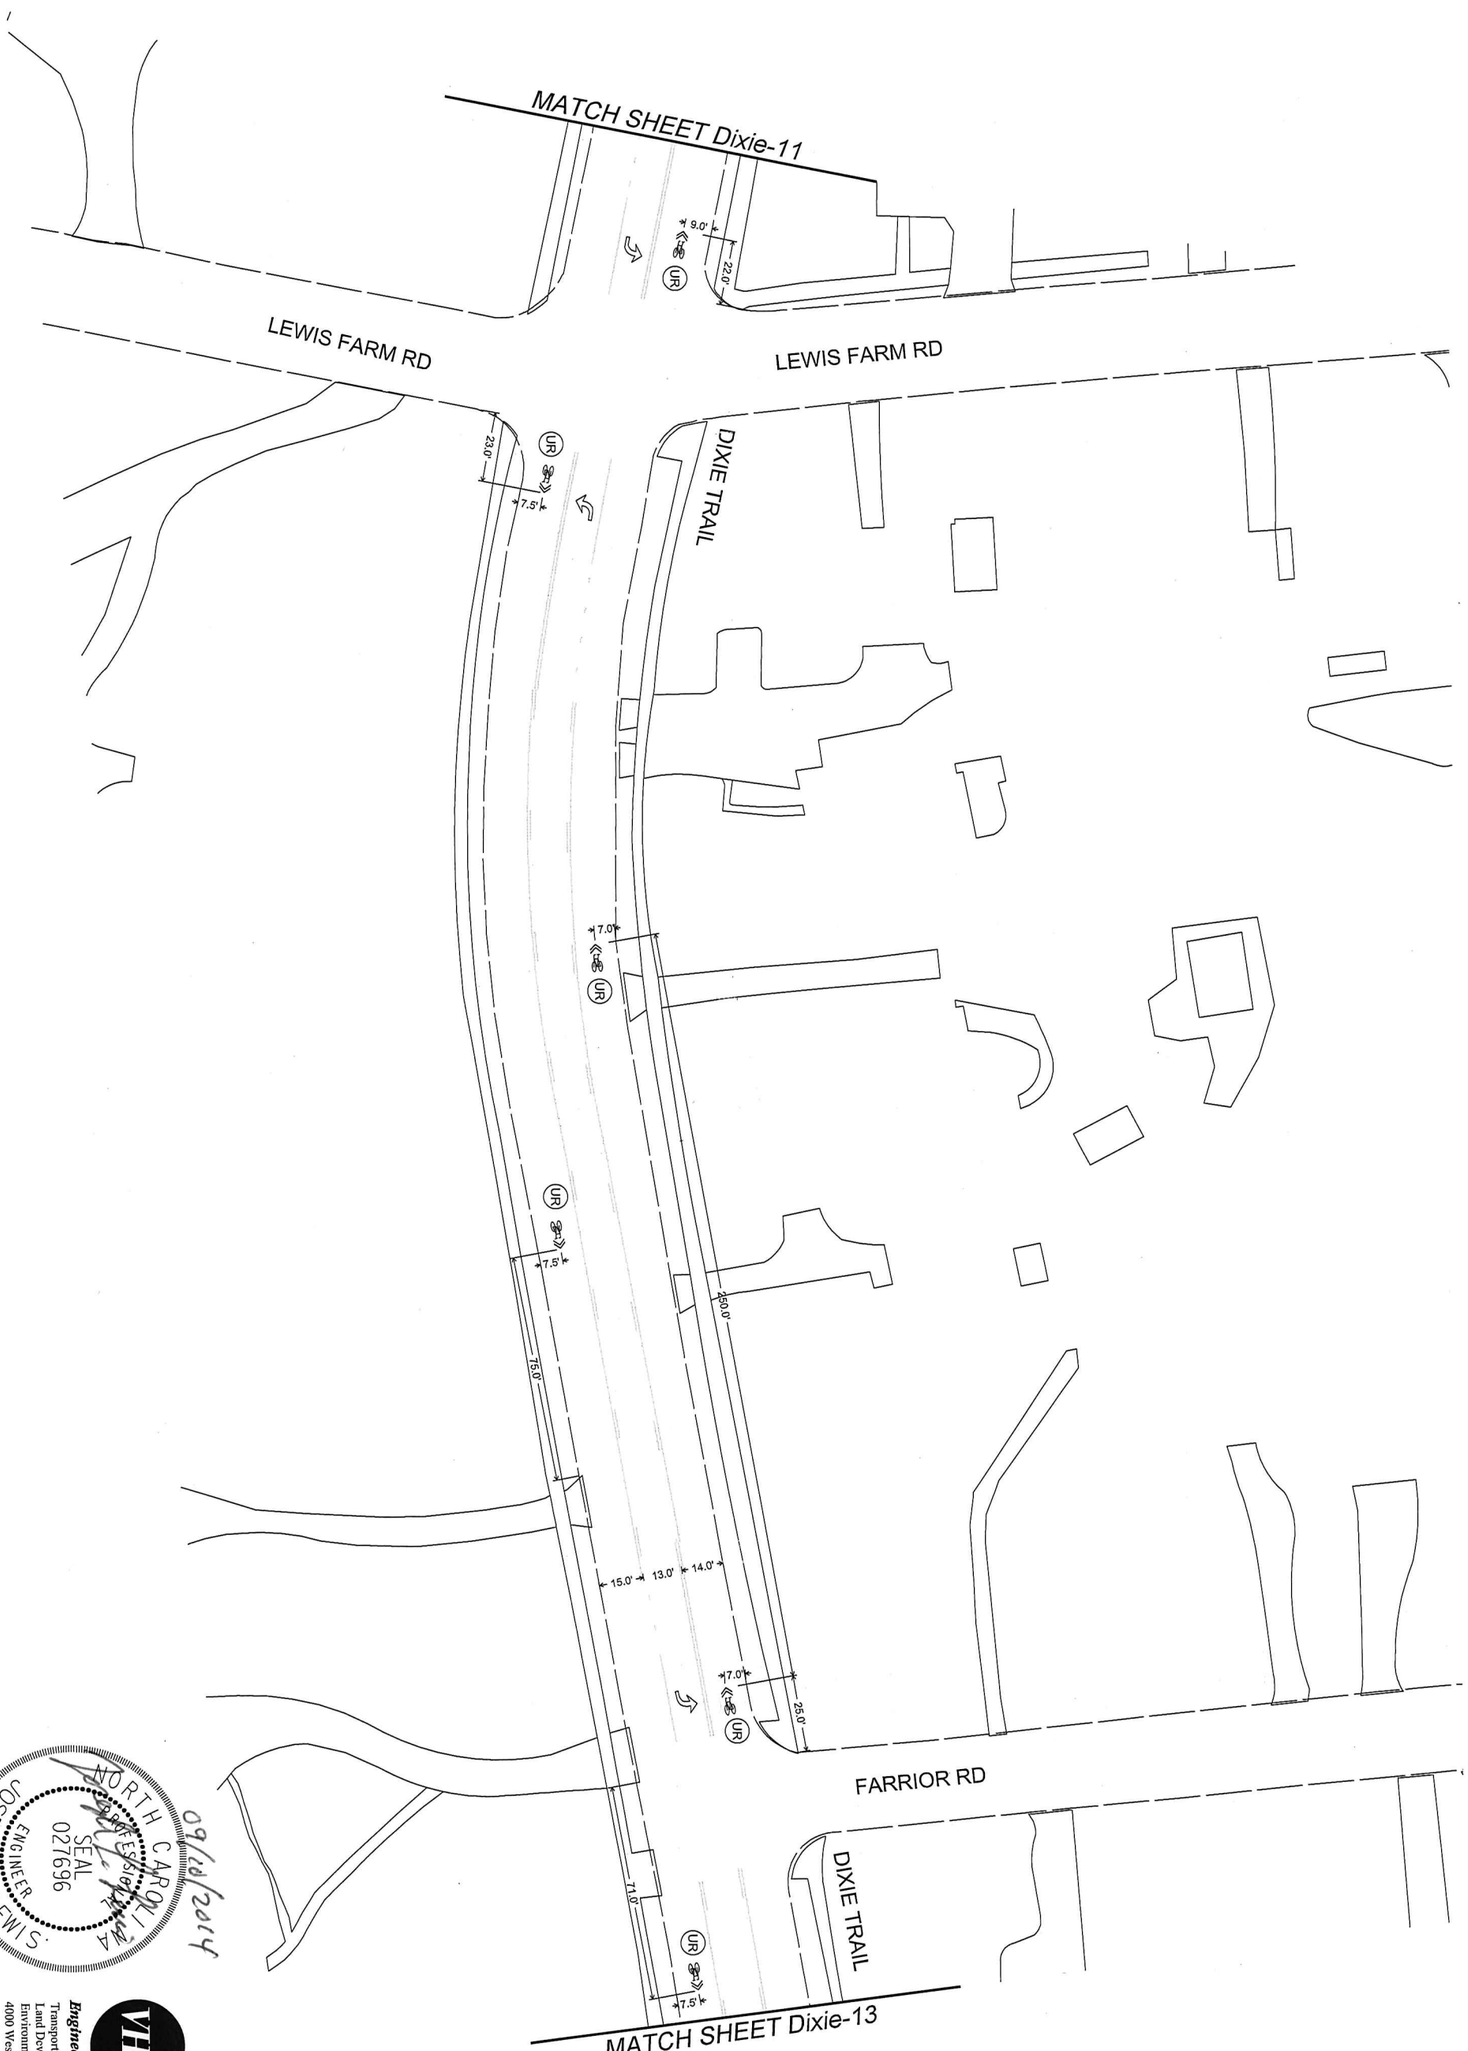

NORTH CAROLINA
PROFESSIONAL
SEAL
027696
ENGINEER
JOSEPH L. LEWIS

9/18/2014

Engineering NC, P.C.
Transportation
Land Development
Environmental Services
4000 WestChase Blvd, Suite 530
Raleigh, North Carolina 27607
919.829.0328 • FAX 919.829.0329
NC License No.: C-3705

DATE:	SEPTEMBER 2014
CAD/TECH:	BRP
CHECKED BY:	JLL

REVISIONS

NO.	DATE

SCALES
HSCALE 1"=50'
VSCALE

PROJECT
VHB 38139.00

SHEET NO.
Dixie-12

DRAWING NO.

Proposed Bicycle Facilities

Pavement Marking Plan

DIXIE TRAIL/ LAKE BOONE TRAIL

I-440 Ramp to Hillsborough Street

CITY OF RALEIGH
PUBLIC WORKS DEPARTMENT

CITY OF RALEIGH
PUBLIC WORKS DEPARTMENT

DIXIE TRAIL/
LAKE BOONE TRAIL
I-440 Ramp to Hillsborough Street

Proposed Bicycle Facilities
Pavement Marking Plan

DATE:	SEPTEMBER 2014
CADD TECH:	BRP
CHECKED BY:	JLL

REVISIONS

NO.	DATE

SCALES
HSCALE 1"=50'
VSCALE

PROJECT
VHB 38139.00

SHEET NO.
Dixie-13

DRAWING NO.

09/10/2014

NORTH CAROLINA
PROFESSIONAL
SEAL
027696
ENGINEER
JOSEPH L. LEWIS

VHB
Engineering NC, P.C.
Transportation
Land Development
Environmental Services
4000 WestChase Blvd, Suite 530
Raleigh, North Carolina 27607
919.829.0328 • FAX 919.829.0329
NC License No.: C-3705

08/01/2014

NORTH CAROLINA
PROFESSIONAL
SEAL
027696
ENGINEER
JOSEPH L. LEWIS

VHB

Engineering NC, P.C.

Transportation
Land Development
Environmental Services
4000 WestChase Blvd, Suite 530
Raleigh, North Carolina 27607
919.829.0328 • FAX 919.829.0329
NC License No.: C-3705

DATE:	SEPTEMBER 2014
CADD TECH:	BRP
CHECKED BY:	JLL

REVISIONS	
NO.	DATE

SCALES	
HSCALE: 1"=50'	
VSCALE:	
PROJECT	
VHB 38139.00	
SHEET NO.	
Dixie-14	
DRAWING NO.	

Proposed Bicycle Facilities

Pavement Marking Plan

DIXIE TRAIL/
LAKE BOONE TRAIL
I-440 Ramp to Hillsborough Street

CITY OF RALEIGH
PUBLIC WORKS DEPARTMENT

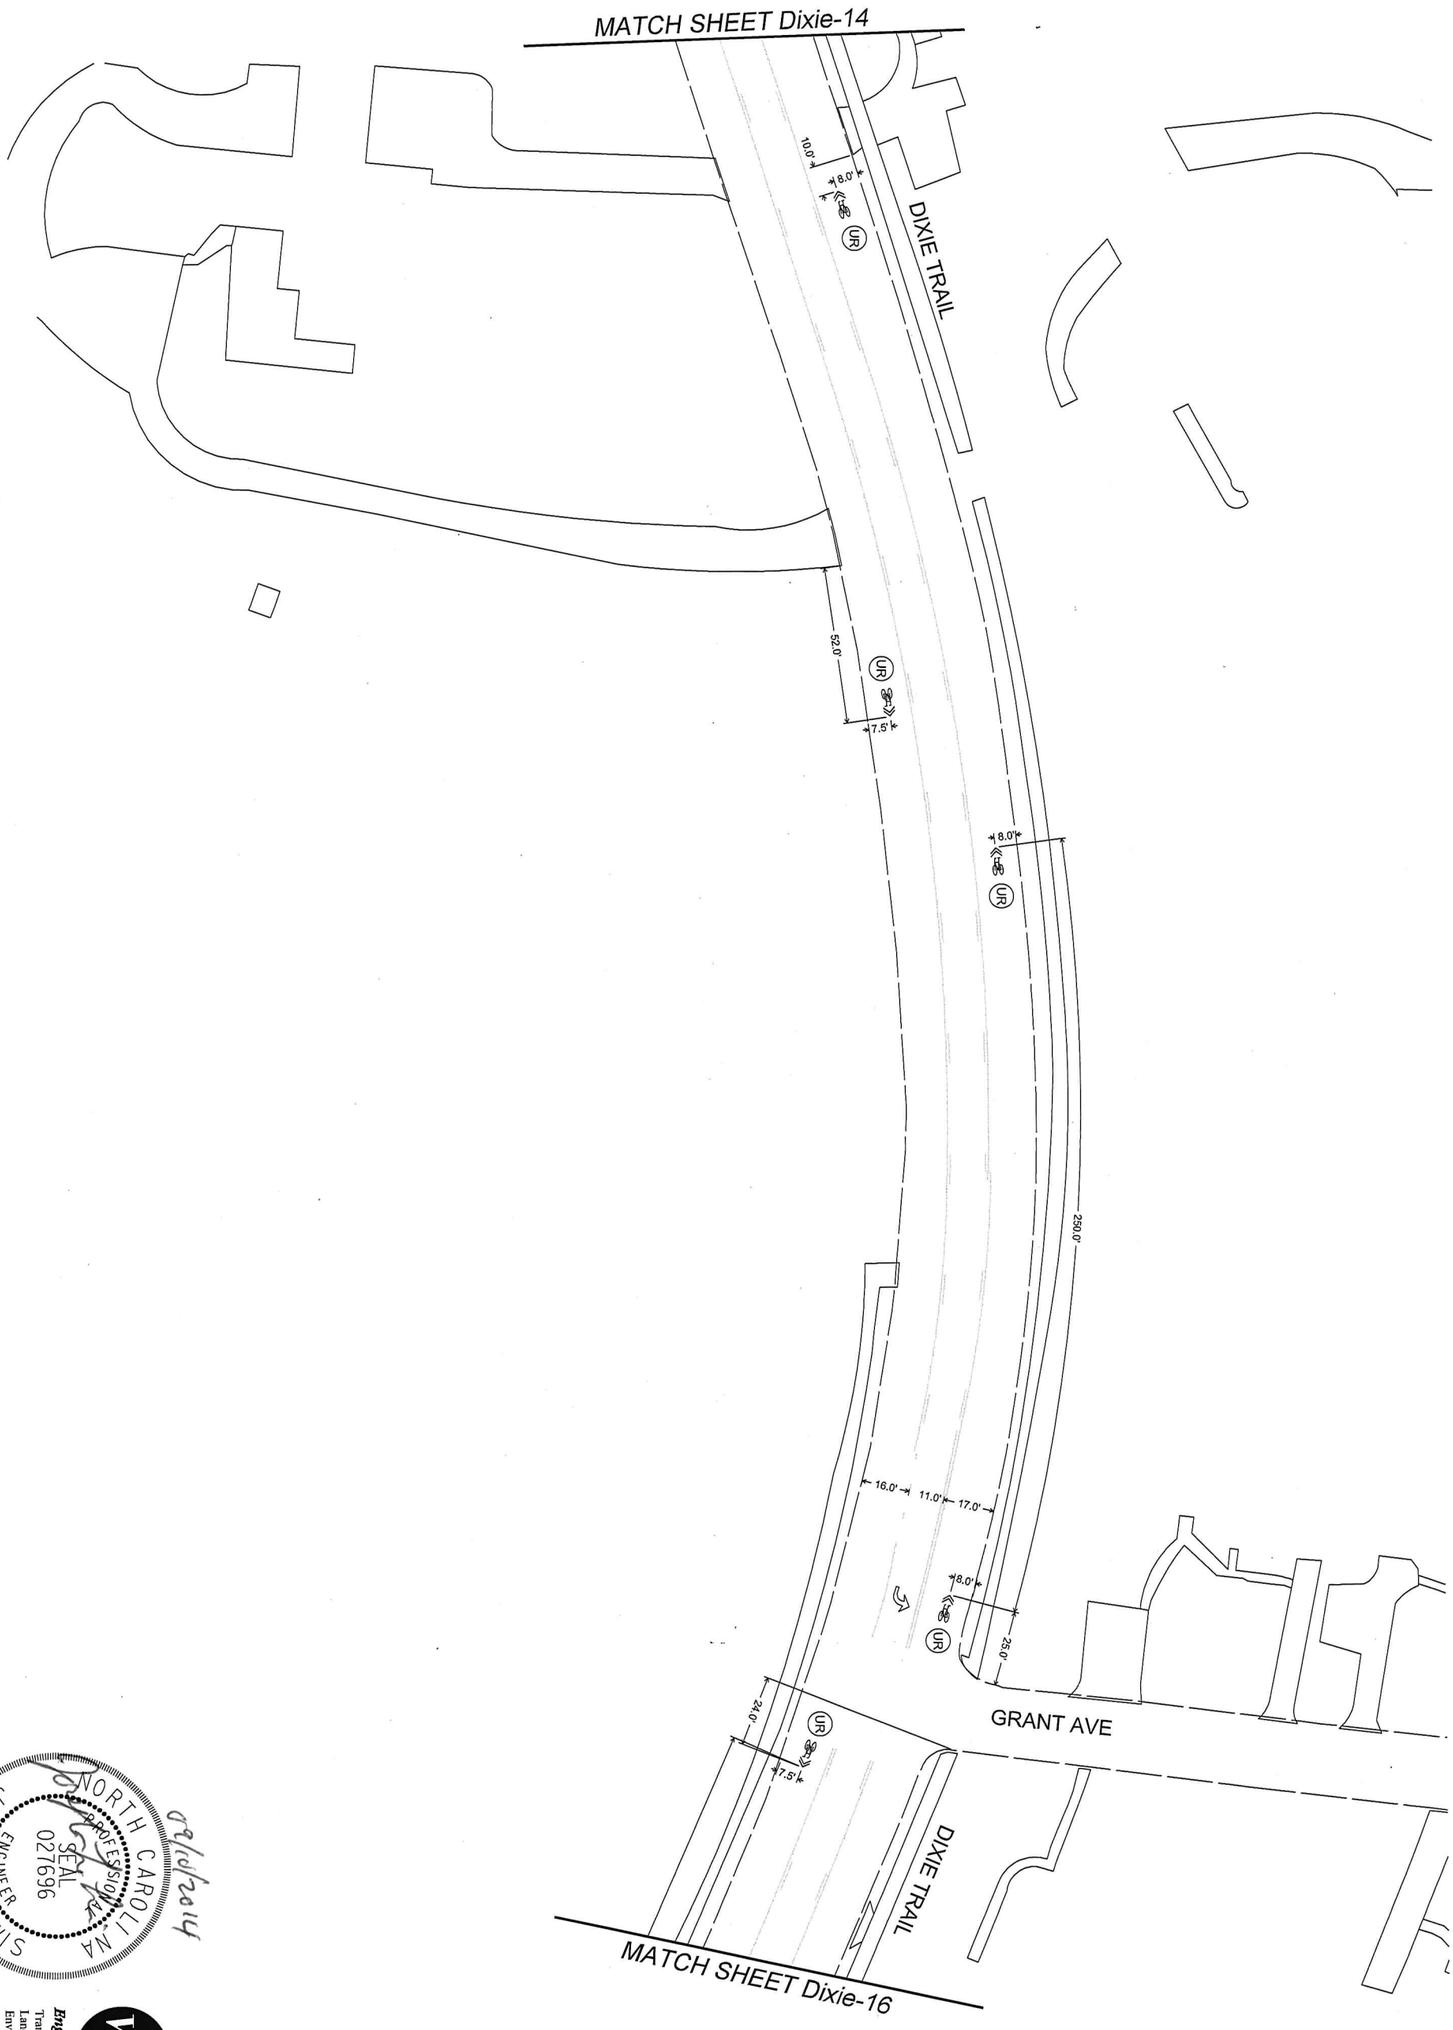

NORTH CAROLINA
PROFESSIONAL SEAL
027696
ENGINEER
JOSEPH L. LEWIS

09/10/2014

VHB

Engineering NC, P.C.

Transportation
Land Development
Environmental Services
4000 WestChase Blvd, Suite 530
Raleigh, North Carolina 27607
919.829.0328 • FAX 919.829.0329
NC License No.: C-3705

DATE	SEPTEMBER 2014
QA/QC TECH	BRP
CHECKED BY:	
DRAWN BY:	JLL

REVISIONS

NO.	DATE

SCALES
HSCALE 1"=50'
VSCALE

PROJECT
VHB 39139.00

SHEET NO.
Dixie-15

DRAWING NO.

Proposed Bicycle Facilities

Pavement Marking Plan

DIXIE TRAIL/
LAKE BOONE TRAIL
I-440 Ramp to Hillsborough Street

CITY OF RALEIGH
PUBLIC WORKS DEPARTMENT

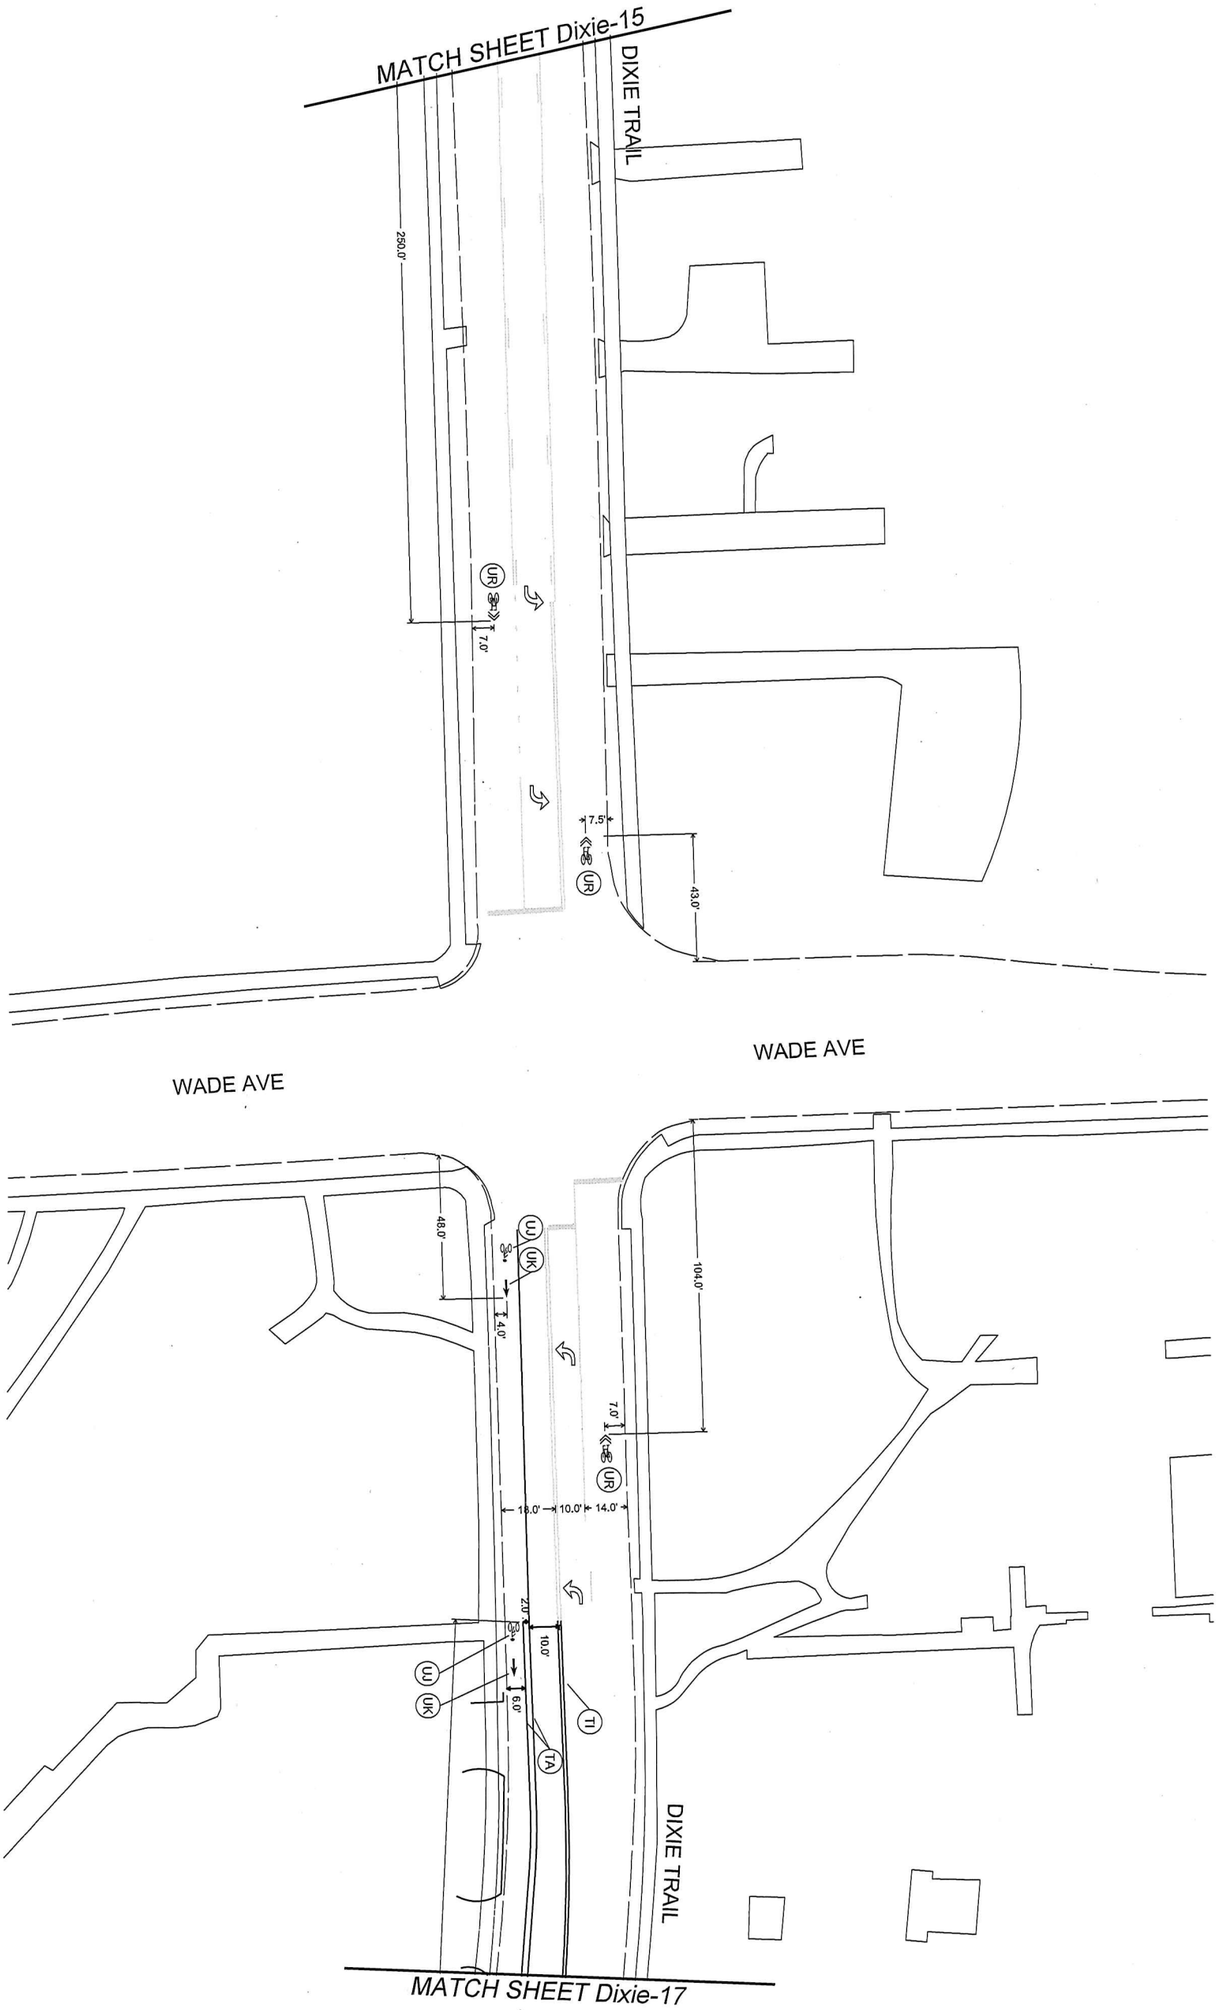

NORTH CAROLINA
PROFESSIONAL
SEAL
027696
ENGINEER
JOSEPH L. LEWIS

9/10/2014

VHB

Engineering NC, P.C.
Transportation
Land Development
Environmental Services
4000 WestChase Blvd, Suite 530
Raleigh, North Carolina 27607
919.829.0328 • FAX 919.829.0329
NC License No.: C-3705

DATE:	SEPTEMBER 2014
CADD TECH:	BRP
CHECKED BY:	
	JL

REVISIONS

NO.	DATE

SCALES
HSCALE 1"=50'
VSCALE

PROJECT
VHB 39139.00

SHEET NO.
Dixie-16

DRAWING NO.

Proposed Bicycle Facilities
Pavement Marking Plan

DIXIE TRAIL/
LAKE BOONE TRAIL
I-440 Ramp to Hillsborough Street

CITY OF RALEIGH
PUBLIC WORKS DEPARTMENT

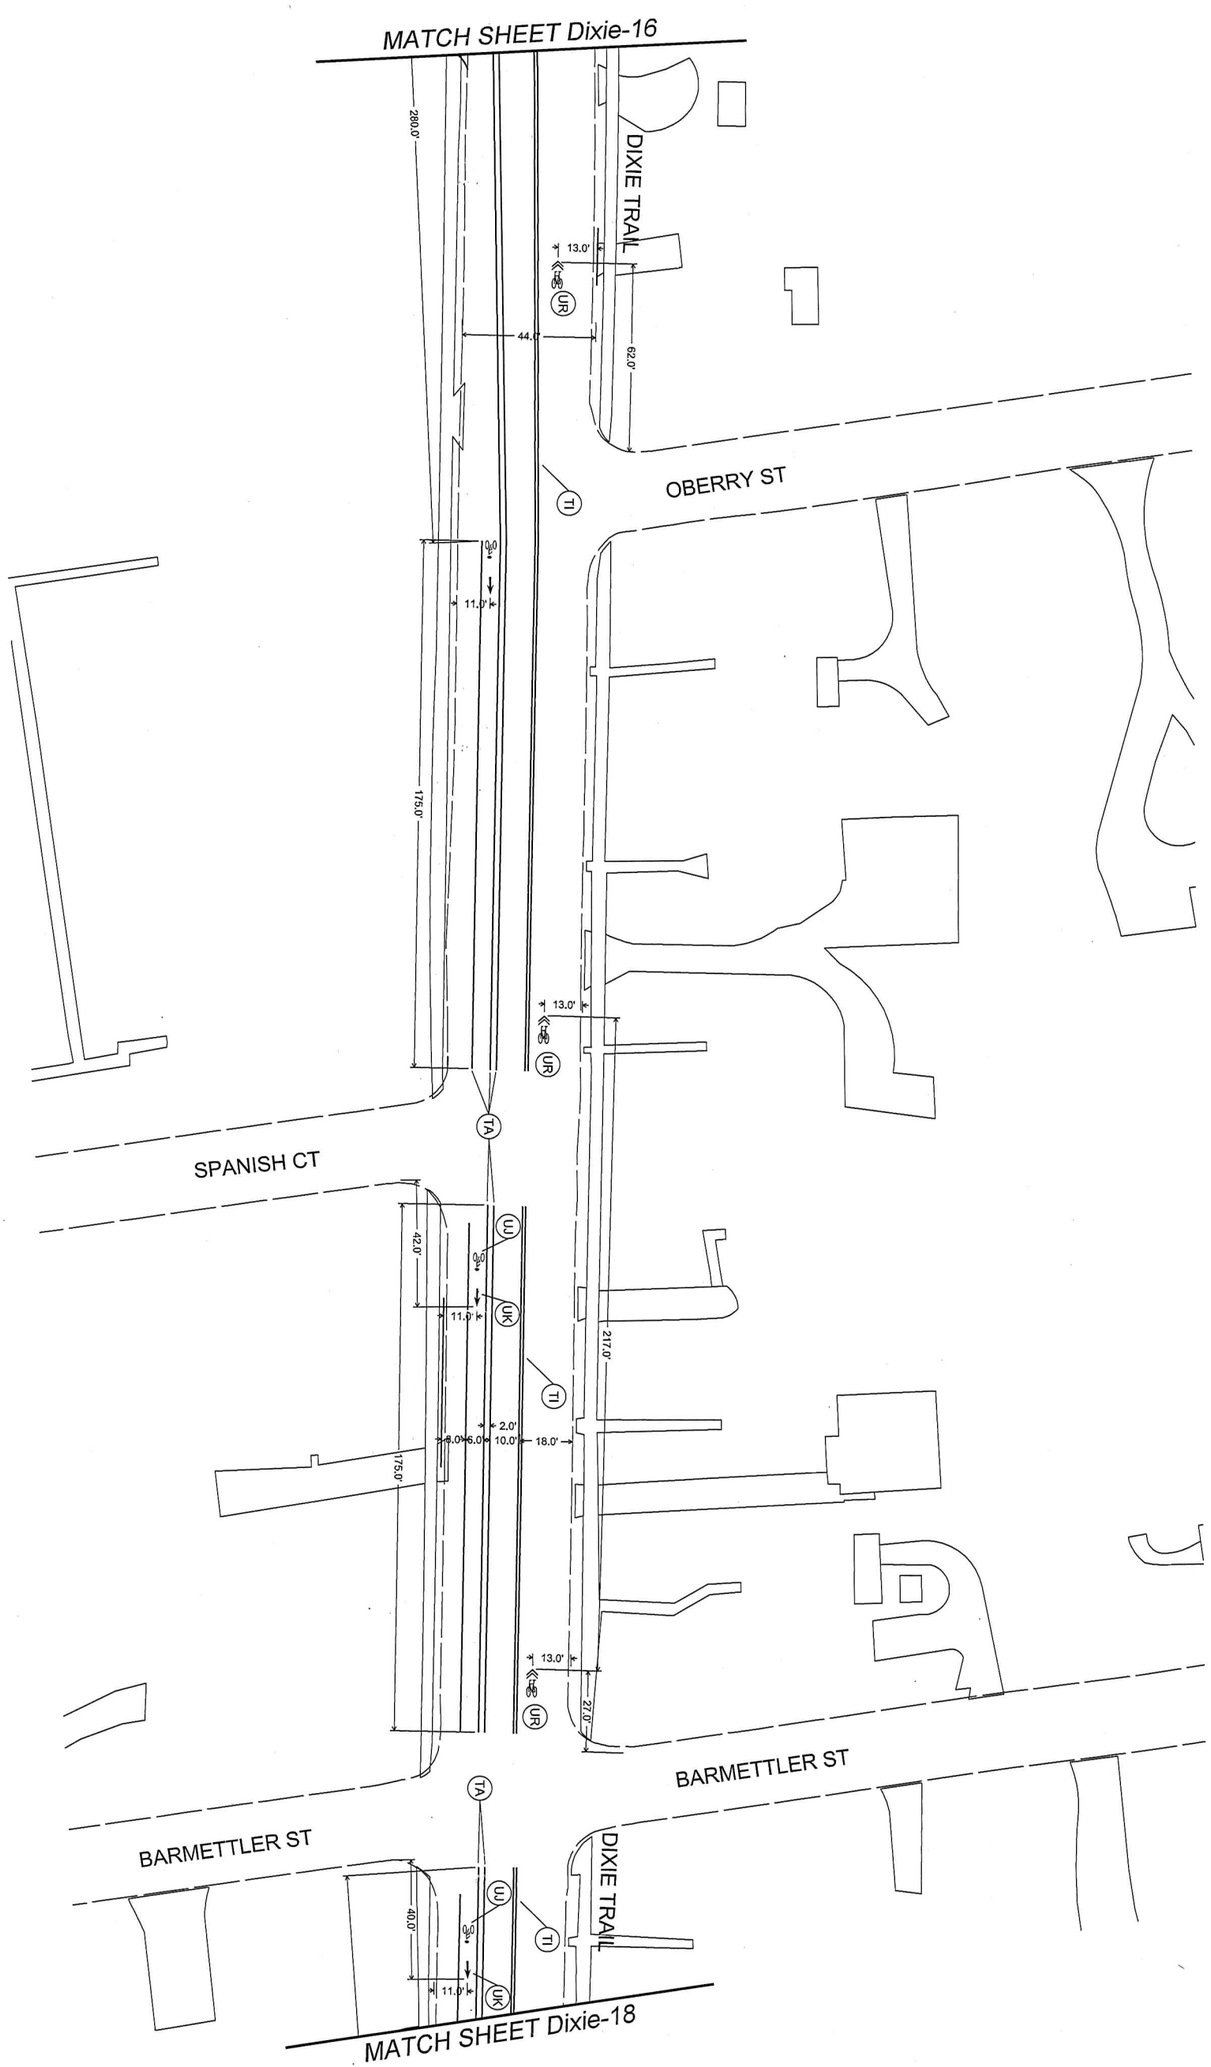

09/11/2014

NORTH CAROLINA
PROFESSIONAL
SEAL
027696
ENGINEER
JOSEPH L. LEWIS

Engineering NC, P.C.
Transportation
Land Development
Environmental Services
4000 WestChase Blvd. Suite 530
Raleigh, North Carolina 27607
919.829.0328 • FAX 919.829.0329
NC License No.: C-3705

DATE:	SEPTEMBER 2014
CADD TECH:	BKP
CHECKED BY:	JL
REVISIONS	
NO.	DATE
SCALES	
HSCALE: 1"=50'	
VSCALE:	
PROJECT	
VHB 38139.00	
SHEET NO.	
Dix6-17	
DRAWING NO.	

Proposed Bicycle Facilities

Pavement Marking Plan

DIXIE TRAIL/
LAKE BOONE TRAIL
I-440 Ramp to Hillsborough Street

CITY OF RALEIGH
PUBLIC WORKS DEPARTMENT

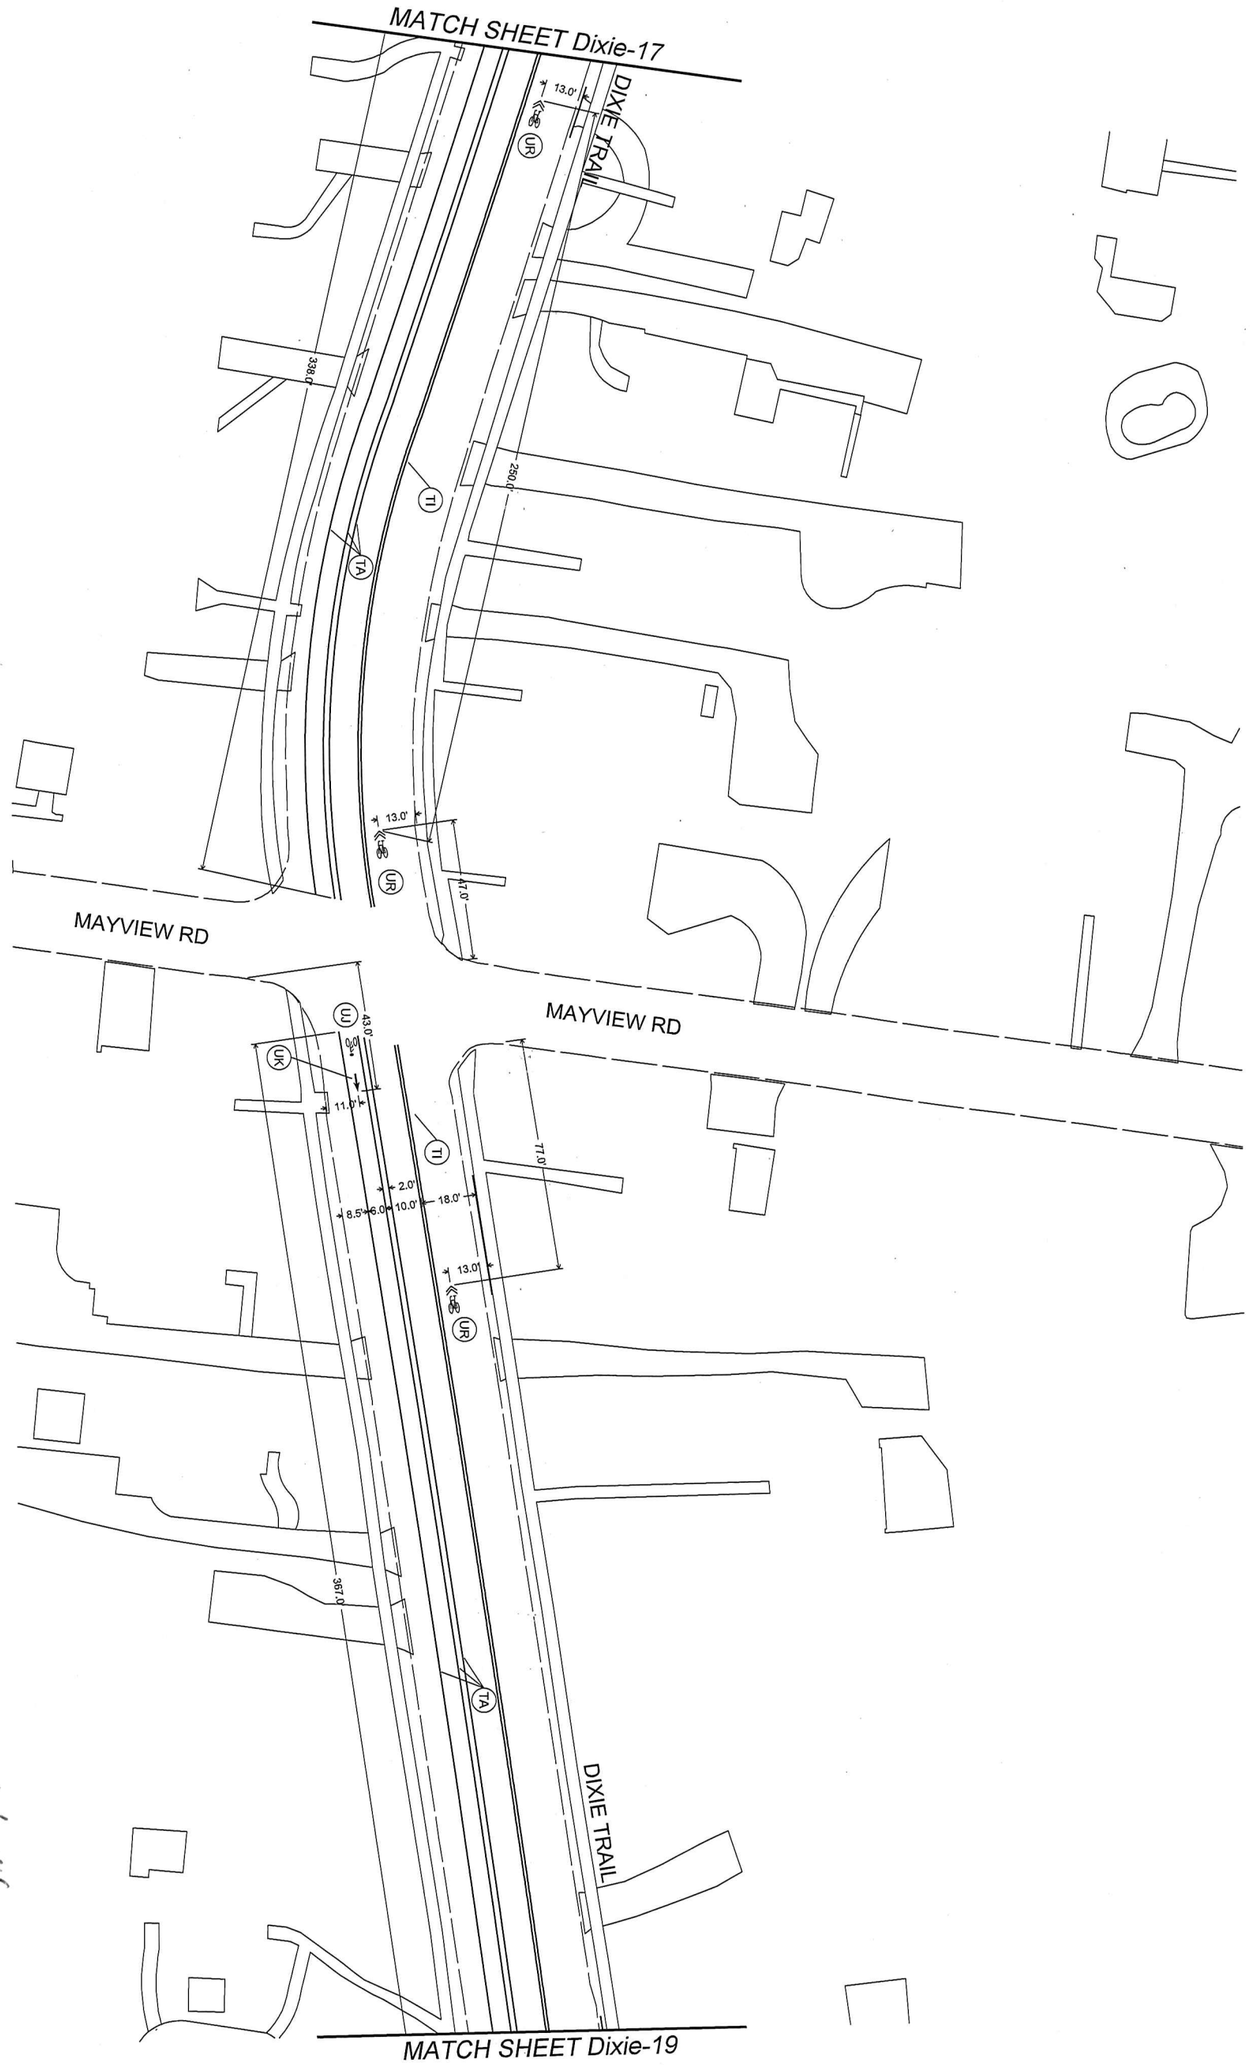

NORTH CAROLINA PROFESSIONAL SEAL 027696 ENGINEER JOSEPH L. LEWIS

06/28/2019

VHB

Engineering NC, P.C.

Transportation
Land Development
Environmental Services
4000 WestChase Blvd, Suite 530
Raleigh, North Carolina 27607
919.829.0328 • FAX 919.829.0329
NC License No.: C-3705

DATE:	SEPTEMBER 2019
CAD TECH:	ERP
DESIGNED BY:	JLL

REVISIONS

NO.	DATE

SCALES
HSCALE 1"=50'
VSCALE

PROJECT
VHB 38139.00

SHEET NO.
Dixie-18

DRAWING NO.

Proposed Bicycle Facilities

Pavement Marking Plan

DIXIE TRAIL/ LAKE BOONE TRAIL

I-440 Ramp to Hillsborough Street

CITY OF RALEIGH
PUBLIC WORKS DEPARTMENT

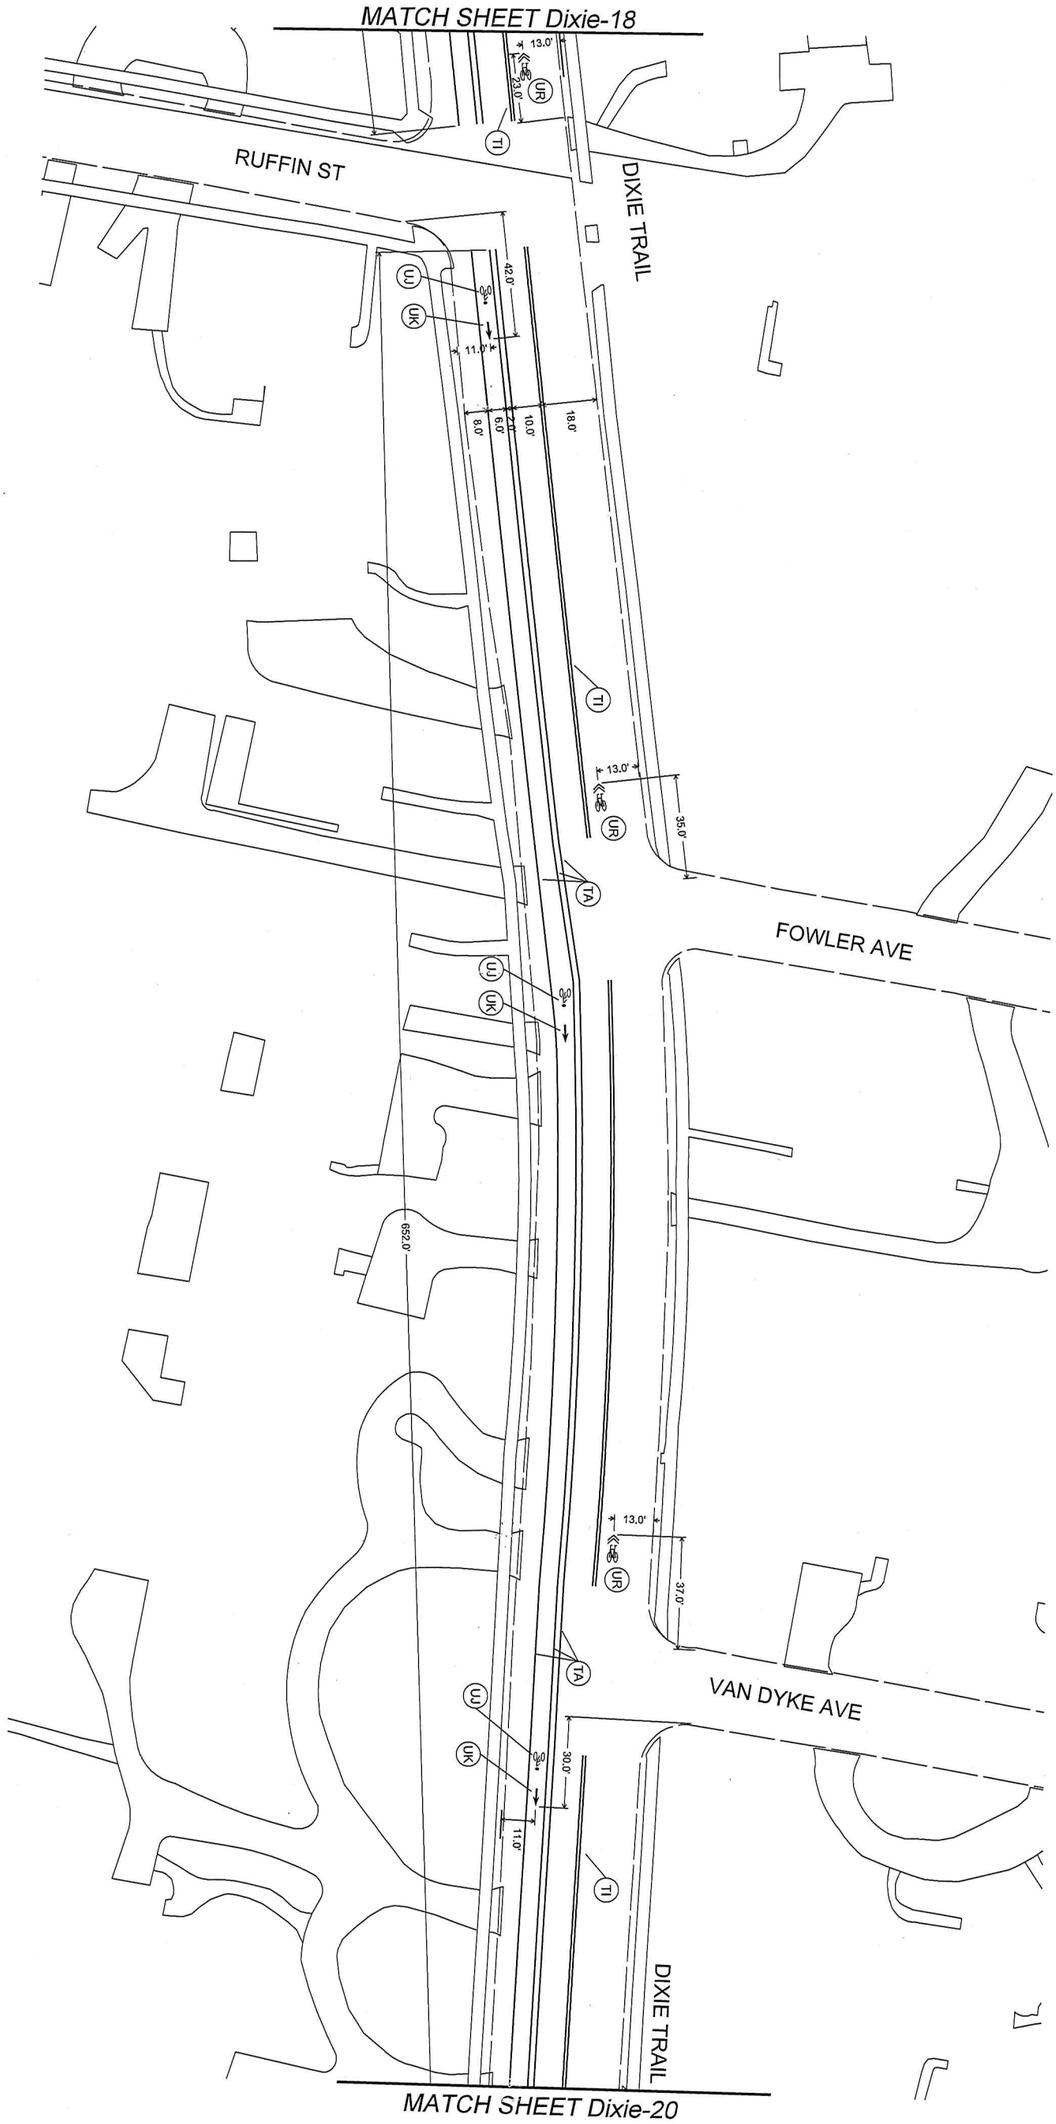

NORTH CAROLINA PROFESSIONAL ENGINEER SEAL 027696 JOSEPH L. LEWIS

09/10/2014

Engineering NC, P.C.
Transportation
Land Development
Environmental Services
4000 WestChase Blvd. Suite 530
Raleigh, North Carolina 27607
919.829.0328 • FAX 919.829.0329
NC License No.: C-3705

DATE	SEPTEMBER 2014
CAD/TECH.	BRF
CHECKED BY:	JL

REVISIONS

NO.	DATE

SCALES
H/SCALE 1"=50'
V/SCALE

PROJECT
VHB 38139.00

SHEET NO
Dixie-19

DRAWING NO

Proposed Bicycle Facilities

Pavement Marking Plan

DIXIE TRAIL/
LAKE BOONE TRAIL
I-440 Ramp to Hillsborough Street

CITY OF RALEIGH
PUBLIC WORKS DEPARTMENT

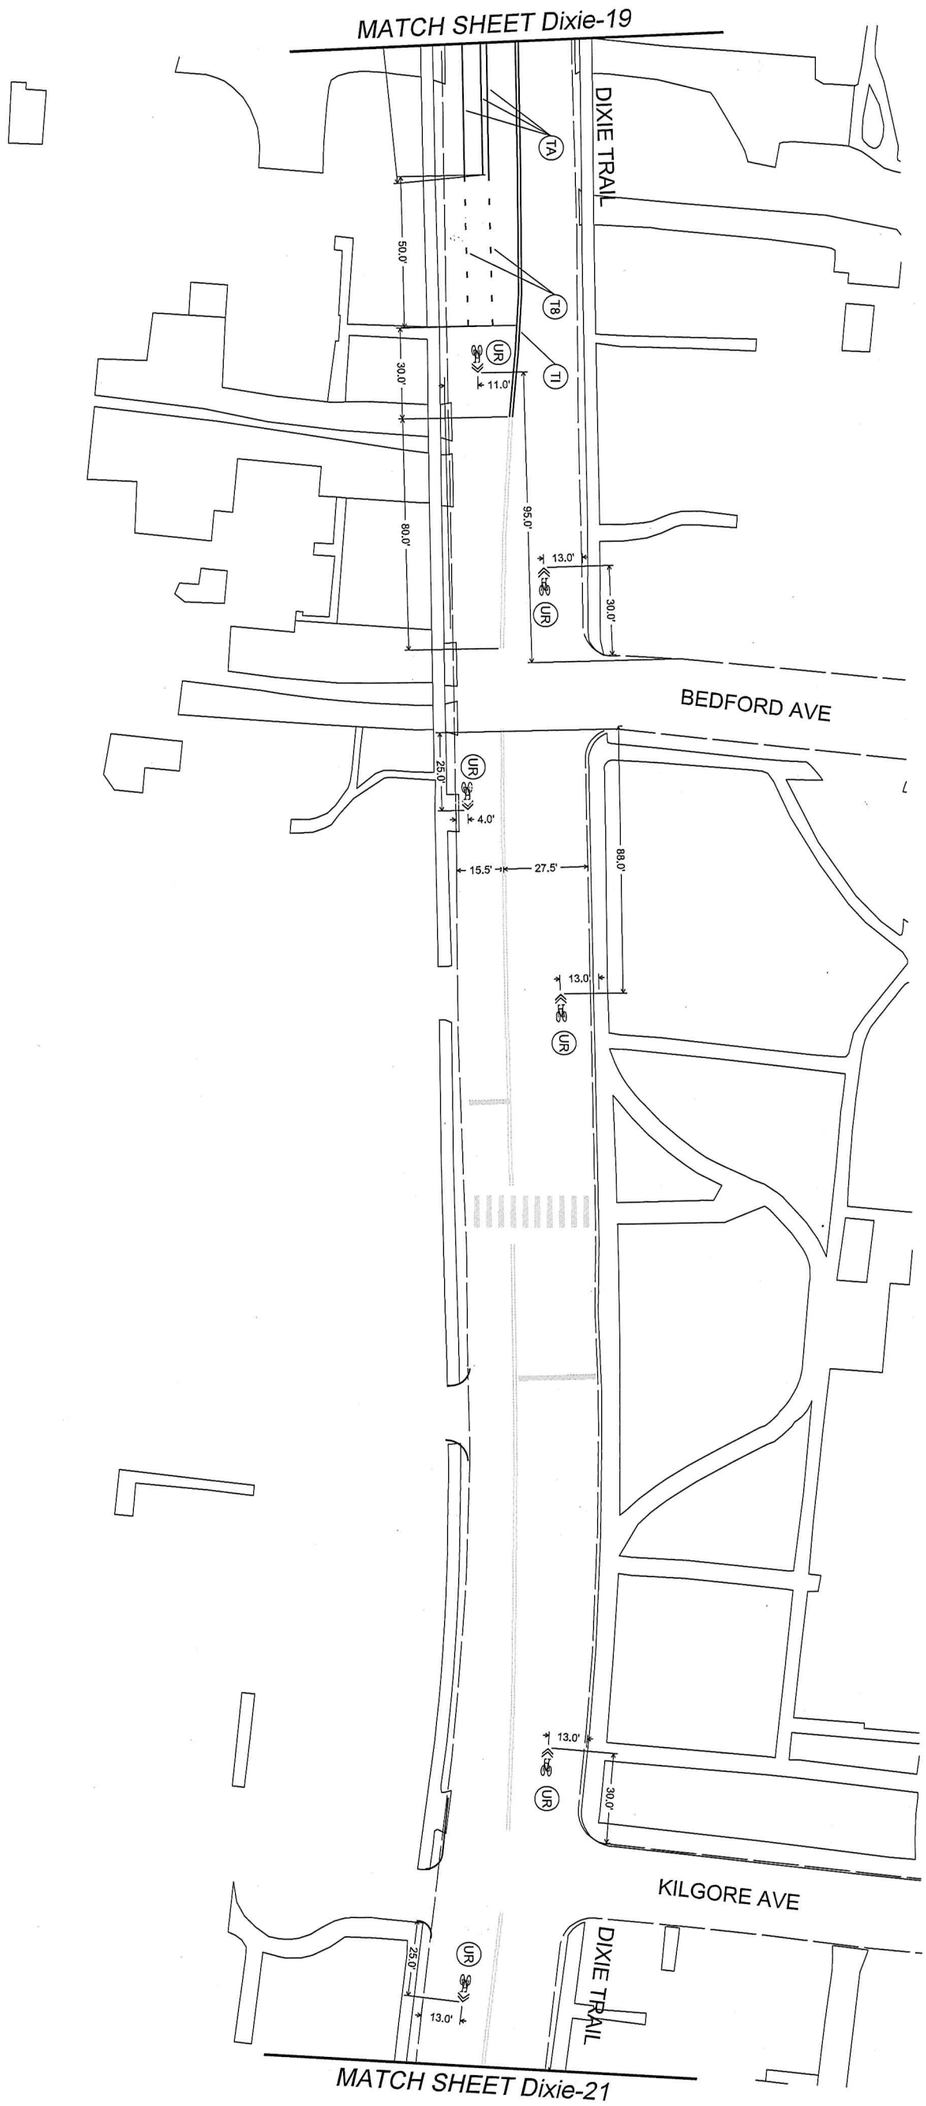

09/10/2014

NORTH CAROLINA PROFESSIONAL ENGINEER SEAL 027696 JOSEPH L. LEWIS

VHB

Engineering NC, P.C.

Transportation
Land Development
Environmental Services

4000 WestChase Blvd. Suite 530
Raleigh, North Carolina 27607
919.829.0328 • FAX 919.829.0329
NC License No.: C-3705

DATE:	SEPTEMBER 2014
CAD/TECH:	BBP
CHECKED BY:	AL

REVISIONS	
NO.	DATE

SCALES
H/SCALE 1"=50'
V/SCALE

PROJECT
VHB 39139.00

SHEET NO.
Dixie-20

DRAWING NO.

Proposed Bicycle Facilities

Pavement Marking Plan

DIXIE TRAIL/ LAKE BOONE TRAIL

I-440 Ramp to Hillsborough Street

CITY OF RALEIGH
PUBLIC WORKS DEPARTMENT

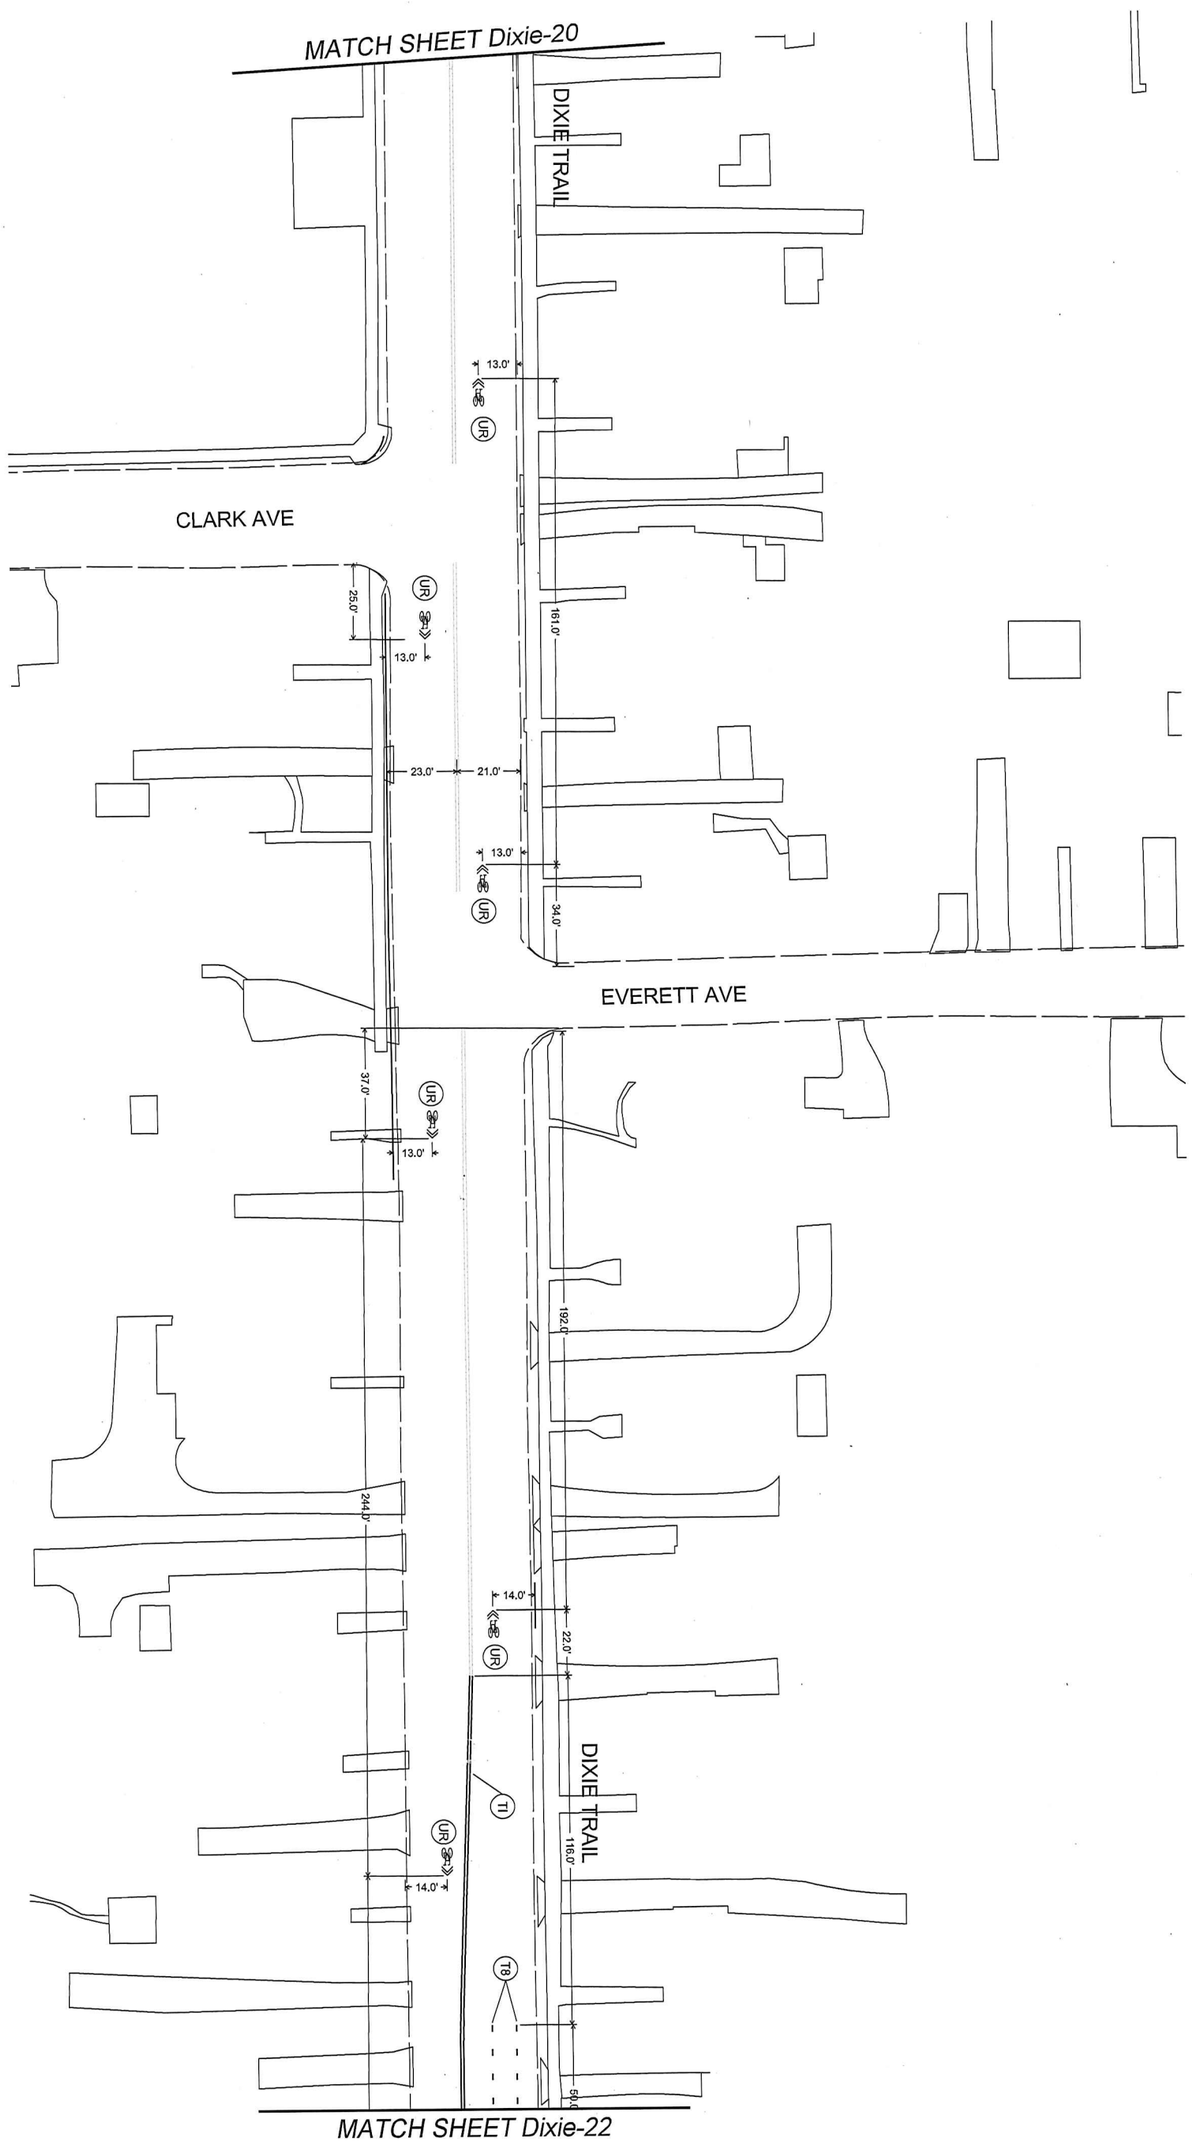

Engineering NC, P.C.
Transportation
Land Development
Environmental Services
4000 WestChase Blvd. Suite 530
Raleigh, North Carolina 27607
919.829.0328 • FAX 919.829.0329
NC License No.: C-3705

NORTH CAROLINA
PROFESSIONAL
SEAL
027696
ENGINEER
JOSEPH L. LEWIS

9/26/2014

Proposed Bicycle Facilities

Pavement Marking Plan

DIXIE TRAIL/ LAKE BOONE TRAIL

I-440 Ramp to Hillsborough Street

CITY OF RALEIGH

PUBLIC WORKS DEPARTMENT

DATE:	SEPTEMBER 2014
CAD/TECH:	BRP
CHECKED BY:	JLL
REVISIONS	
NO.	DATE
SCALES	
HSCALE 1"=50'	
VSCALE	
PROJECT	
VHB 38139.00	
SHEET NO.	
Dixie-21	
DRAWING NO.	

MATCH SHEET Dixie-21

DIXIE TRAIL

321.0'

18.5'

222.0'

125.0'

DIXIE TRAIL

44.5'

HILLSBOROUGH ST

11.0'

2.0'

6.0'

4.0'

10.0'

18.0'

16.0'

17.5'

13.0'

12.0'

T8

TA

UR

TI

UJ

UK

UR

TD

UR

250.0'

12.0'

30.0'

12.0'

124.0'

57.0'

FRIENDLY DR

HILLSBOROUGH ST

09/08/2014

NORTH CAROLINA
PROFESSIONAL
SEAL
027696
ENGINEER
JOSEPH L. LEWIS

VHB

Engineering NC, P.C.
Transportation
Land Development
Environmental Services
4000 WestChase Blvd, Suite 530
Raleigh, North Carolina 27607
919.829.0328 • FAX 919.829.0329
NC License No.: C-3705

CITY OF RALEIGH

PUBLIC WORKS DEPARTMENT

DIXIE TRAIL/
LAKE BOONE TRAIL
I-440 Ramp to Hillsborough Street

Proposed Bicycle Facilities

Pavement Marking Plan

DATE:	SEPTEMBER 2014
CADD TECH:	BRP
CHECKED BY:	JLL

REVISIONS

NO.	DATE

SCALES
HSCALE 1"=50'
VSCALE

PROJECT
VHB 38139.00

SHEET NO.
Dixie-22

DRAWING NO.