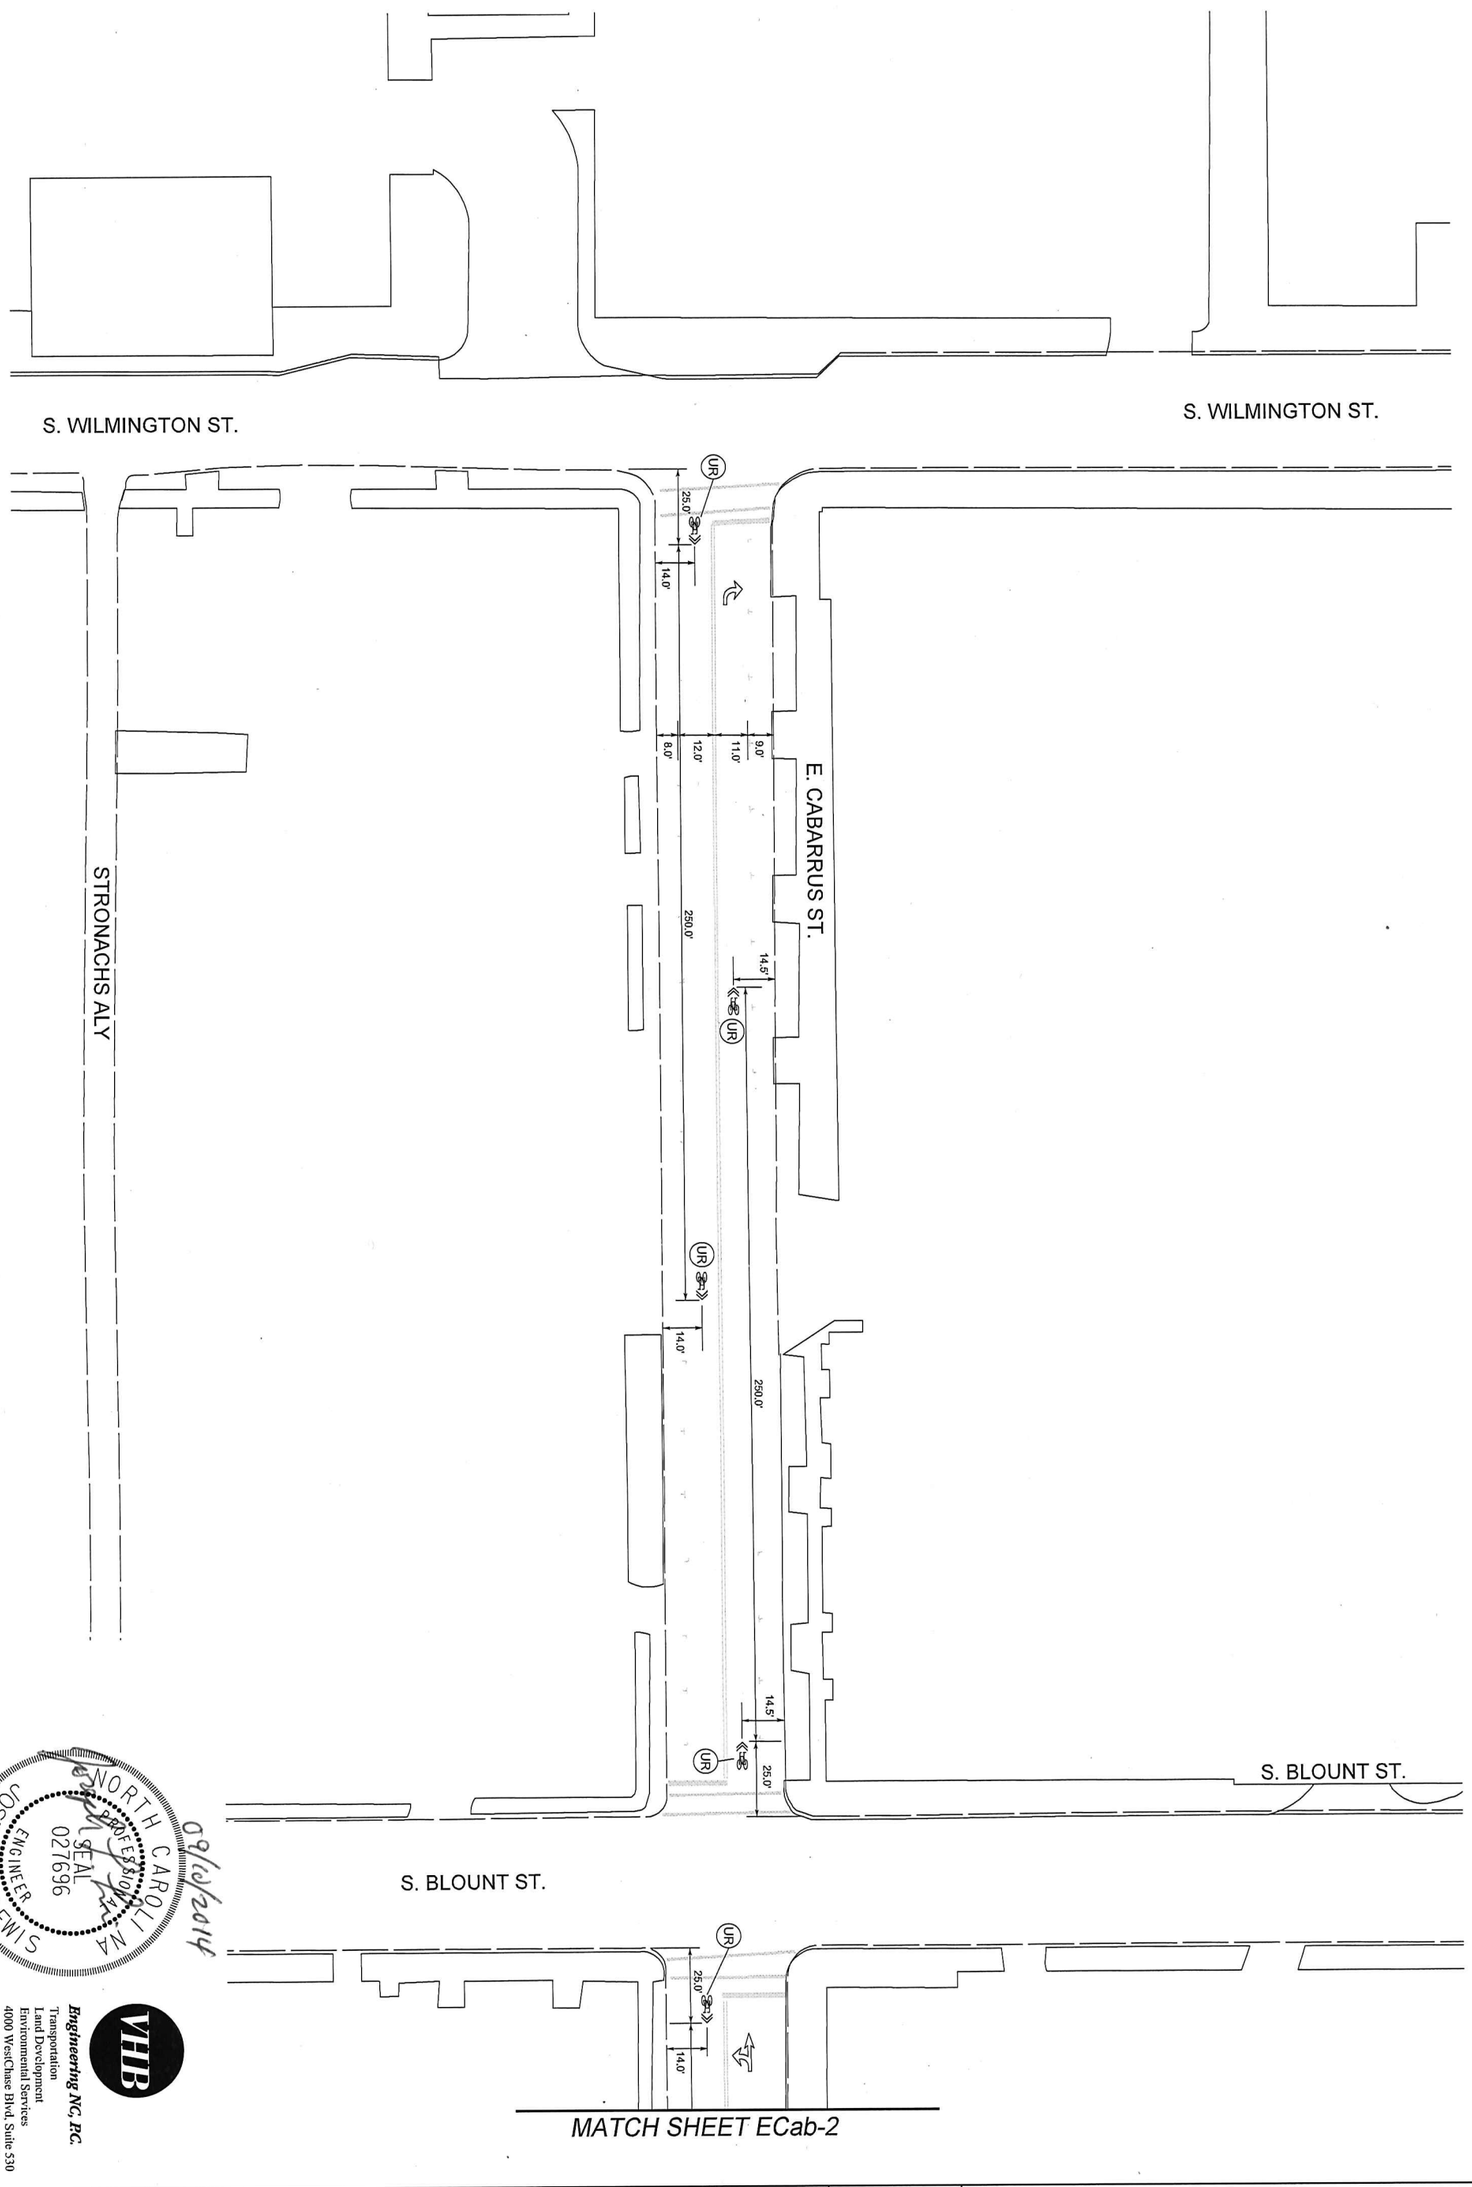

NORTH CAROLINA PROFESSIONAL SEAL 027696 ENGINEER JOSEPH L. LEWIS

09/10/2014

VHB

Engineering NC, P.C.

Transportation
Land Development
Environmental Services
4000 WestChase Blvd, Suite 530
Raleigh, North Carolina 27607
919.829.0328 • FAX 919.829.0329
NC License No.: C-3705

DATE:	SEPTEMBER 2014
QA/QC TECH:	BRP
CHECKED BY:	JLL

REVISIONS

NO.	DATE

SCALES
HSCALE 1"=50'
VSCALE

PROJECT
VHB 39139.00

SHEET NO.
ECab-1

DRAWING NO.

Proposed Bicycle Facilities

Pavement Marking Plan

E. CABARRUS ST
Wilmington St to Chavis Way

CITY OF RALEIGH
PUBLIC WORKS DEPARTMENT

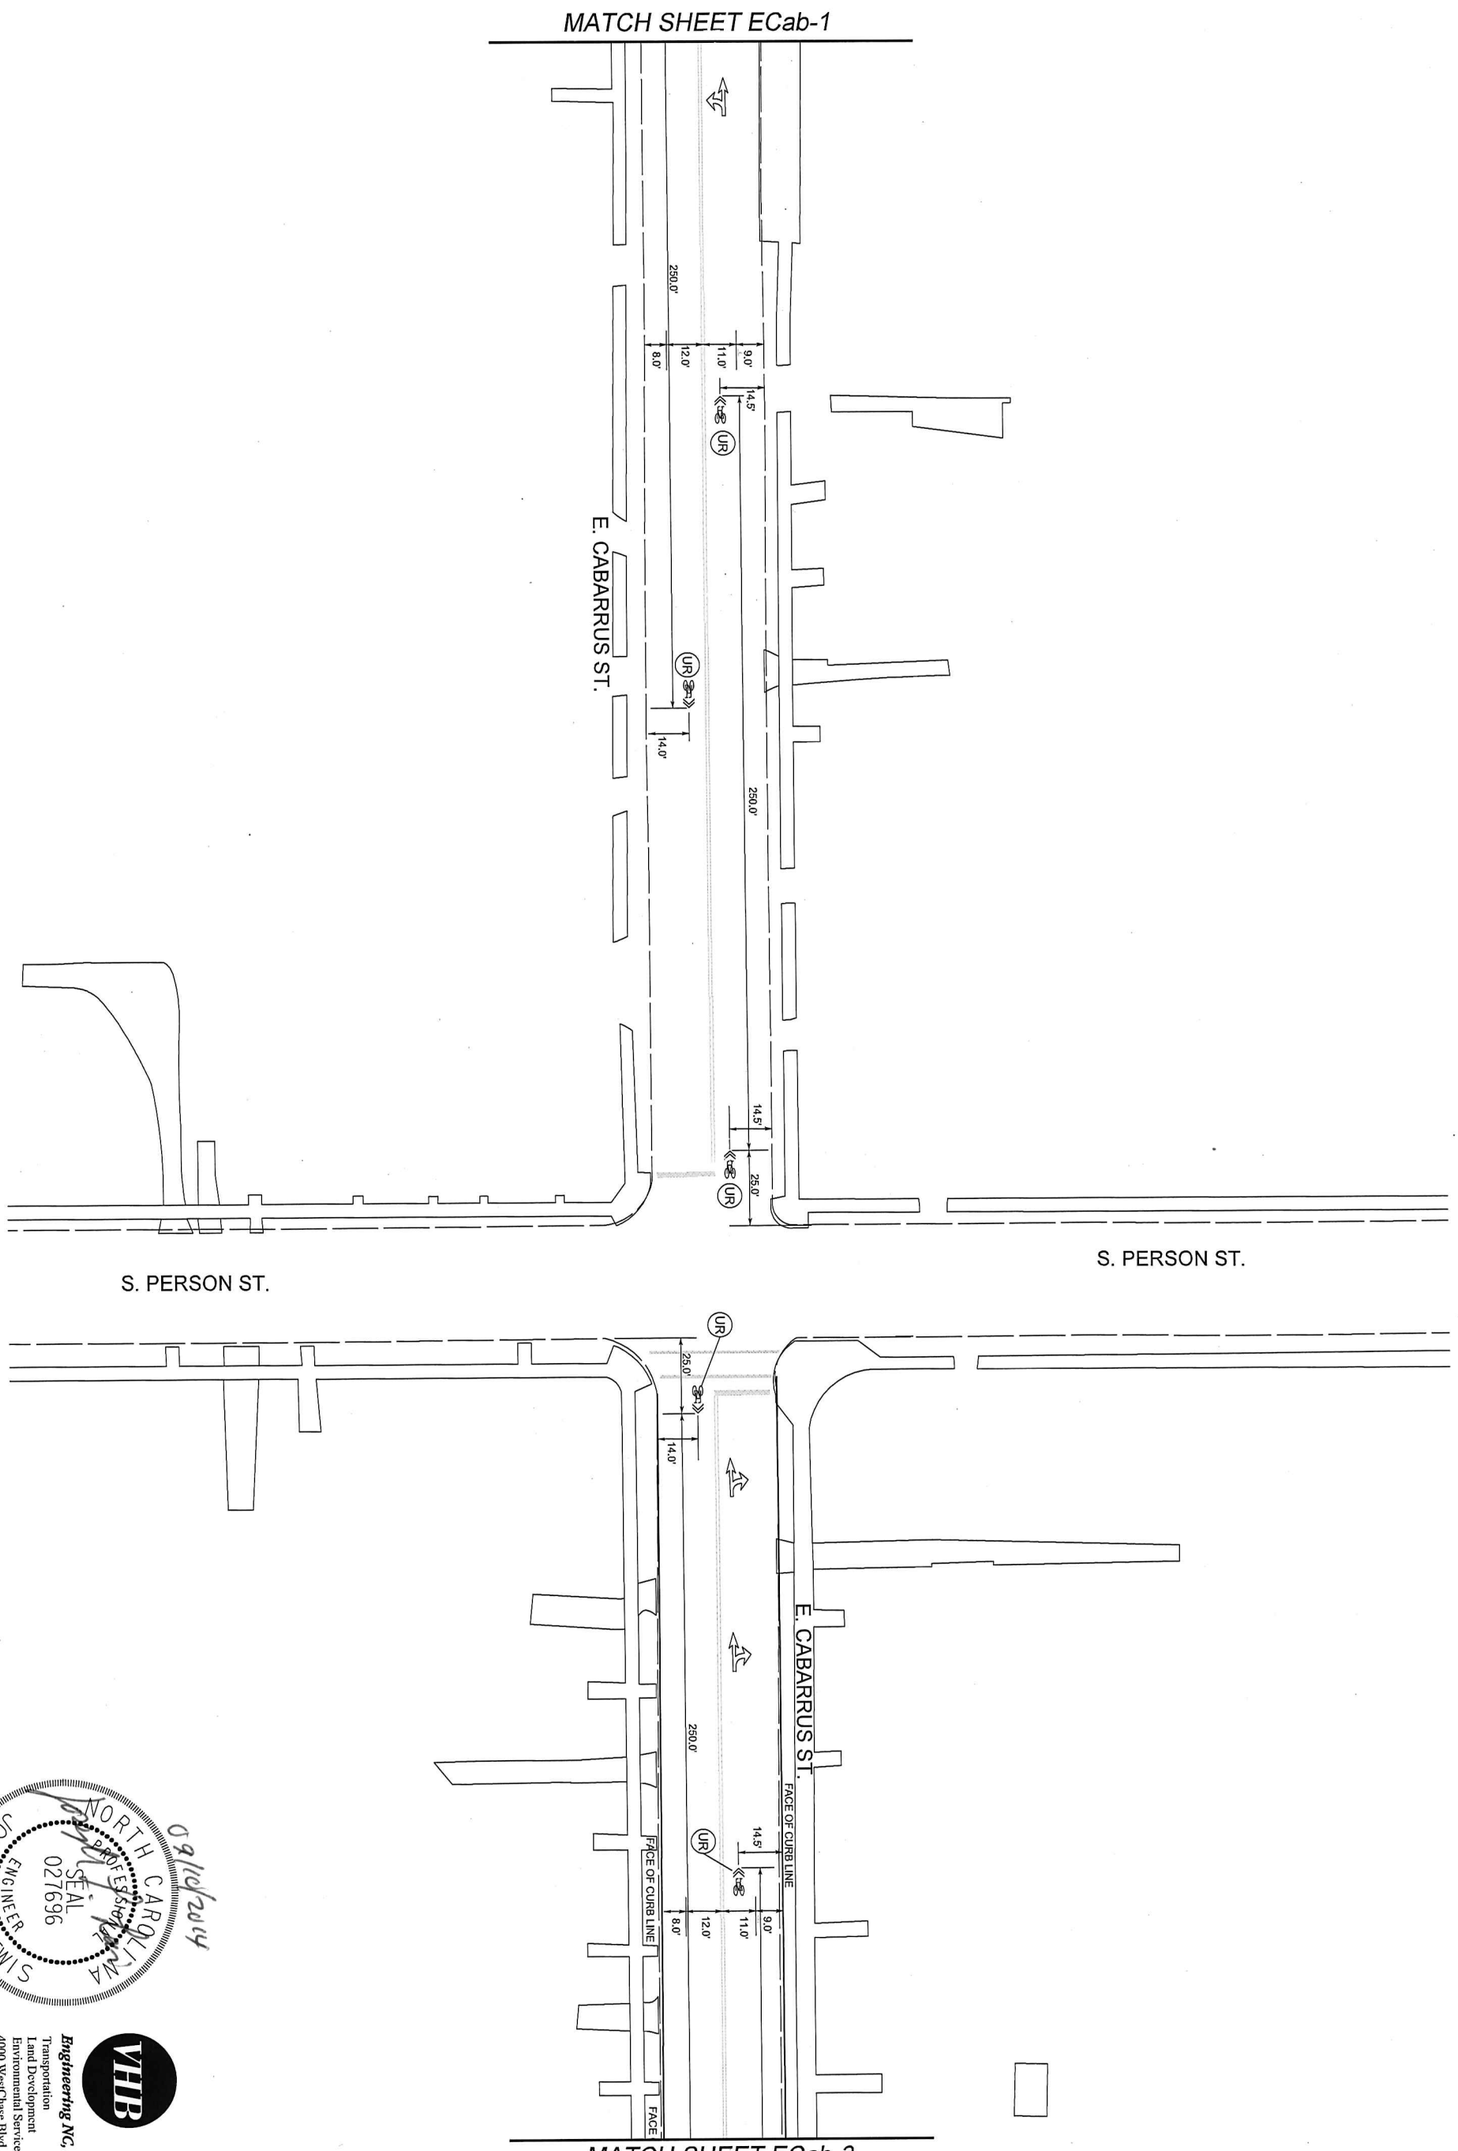

09/10/2014

NORTH CAROLINA PROFESSIONAL ENGINEER SEAL 027696 JOSEPH L. LEWIS

Engineering NC, PC.
Transportation
Land Development
Environmental Services
4000 WestChase Blvd, Suite 530
Raleigh, North Carolina 27607
919.829.0328 • FAX 919.829.0329
NC License No.: C-3705

DATE:	SEPTEMBER 2014
CADD TECH:	
CHECKED BY:	BSP
NO.	REVISIONS DATE
	AL

SCALES
HSCALE 1"=50'
VSCALE
PROJECT
VHB 38139.00
SHEET NO.
ECab-2
DRAWING NO.

Proposed Bicycle Facilities
Pavement Marking Plan

E. CABARRUS ST
Wilmington St to Chavis Way

CITY OF RALEIGH
PUBLIC WORKS DEPARTMENT

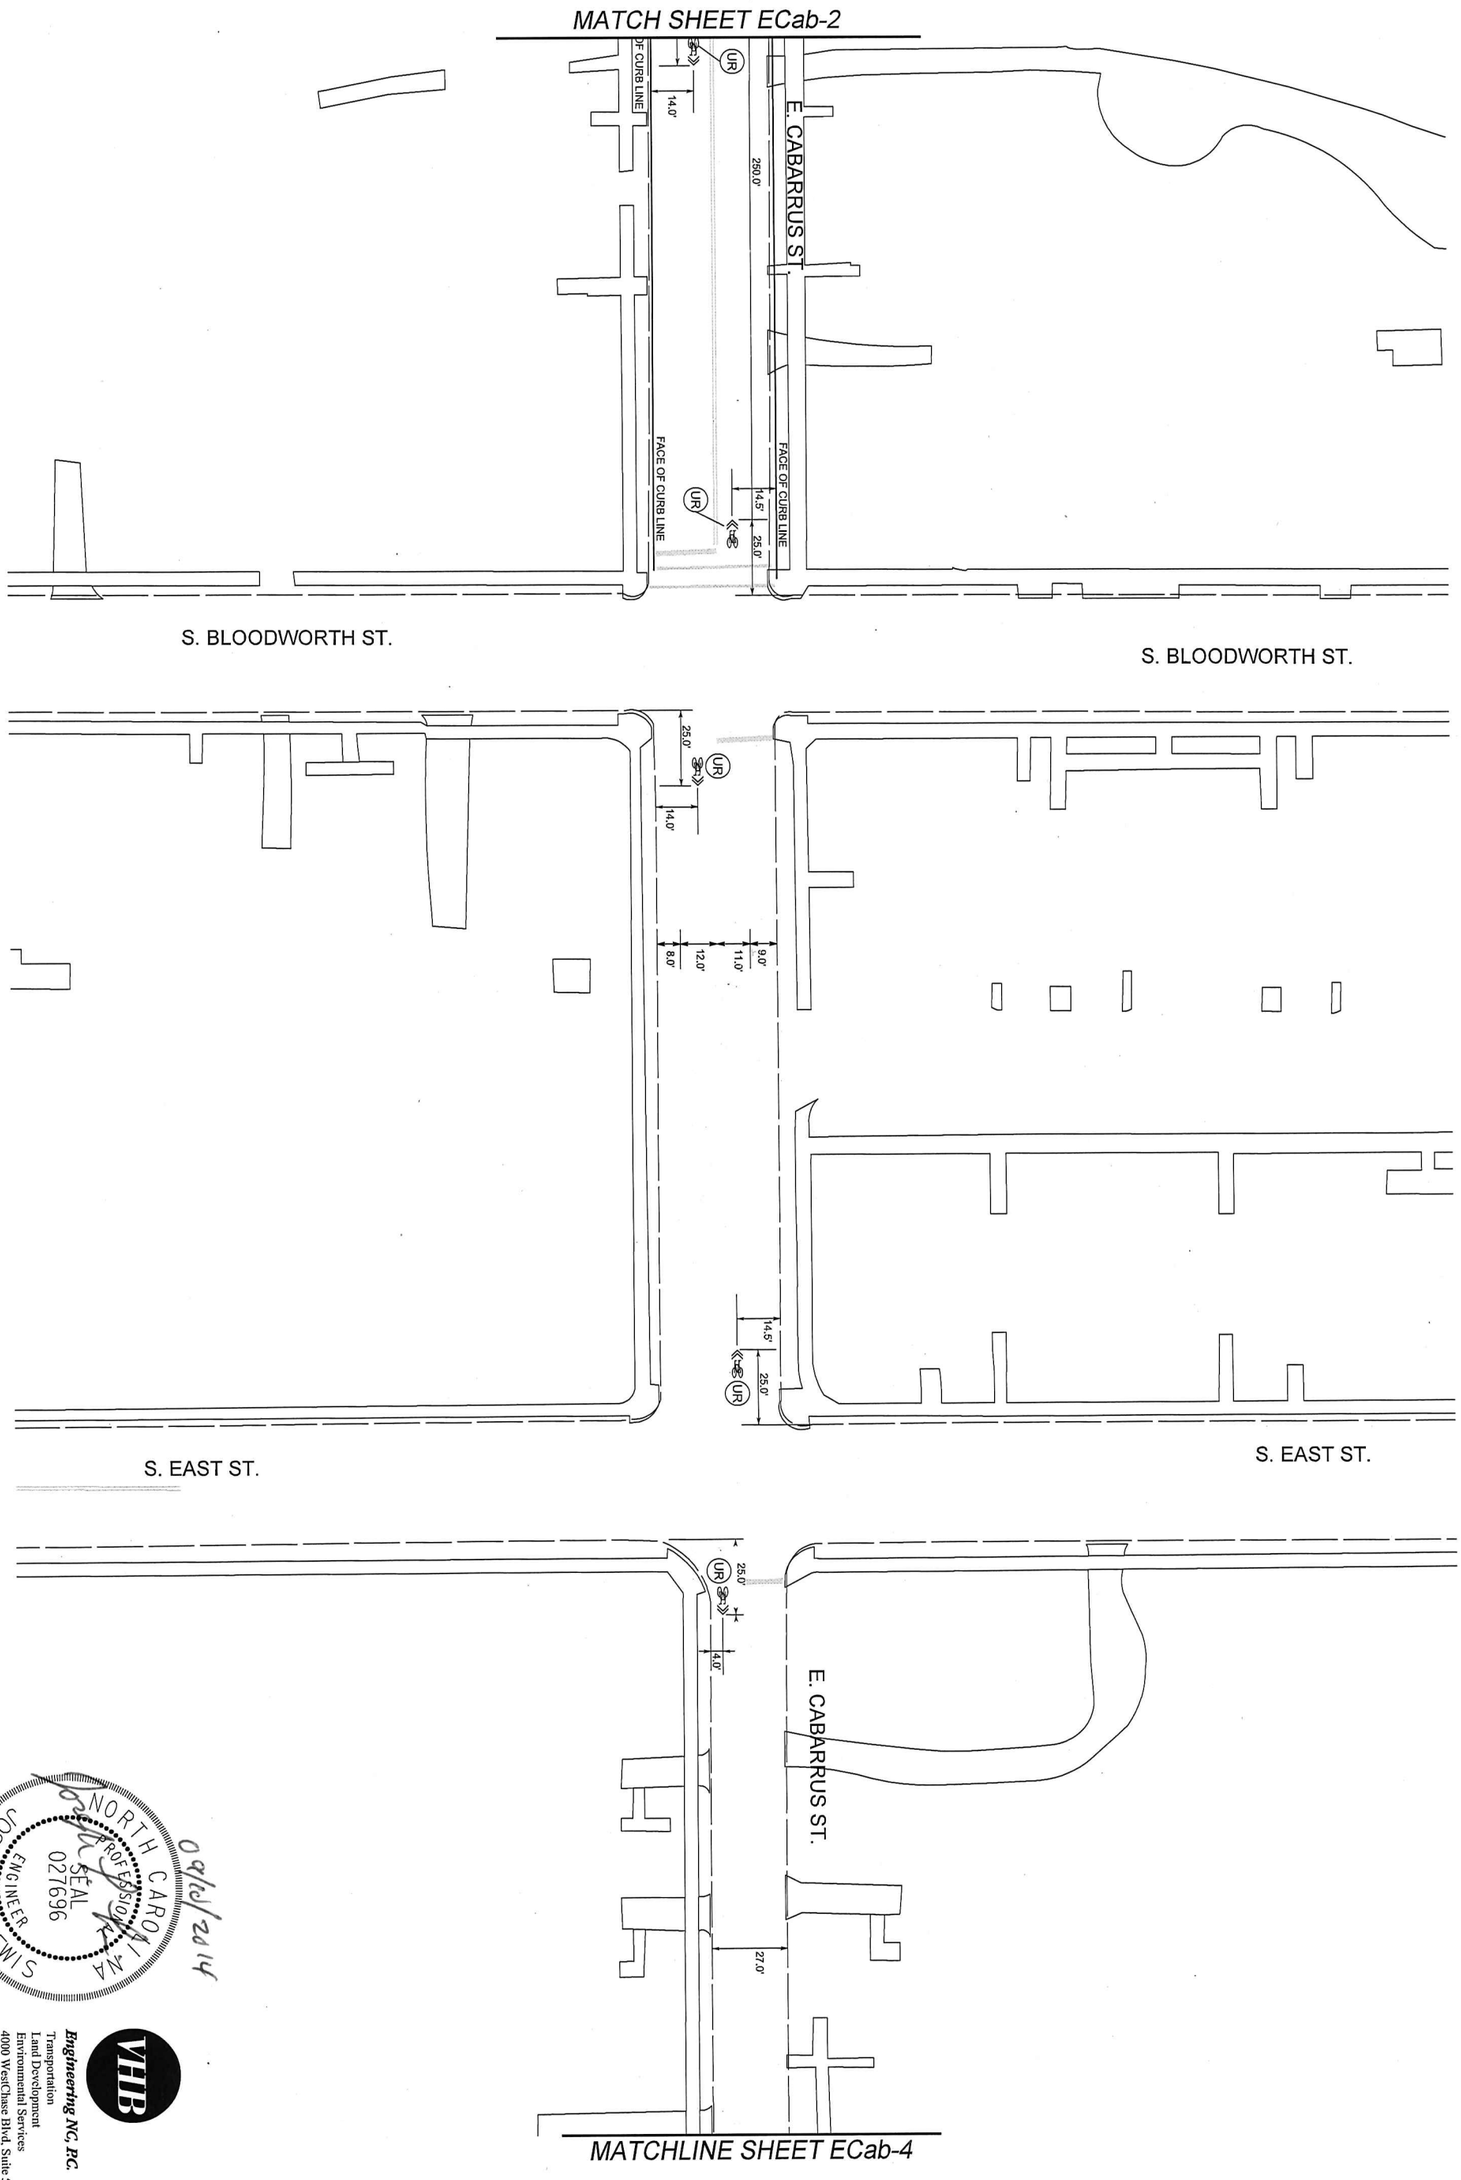

NORTH CAROLINA PROFESSIONAL ENGINEER SEAL 027696 JOSEPH L. LEWIS

9/9/2014

Engineering NC, P.C.
Transportation
Land Development
Environmental Services
4000 WestChase Blvd, Suite 530
Raleigh, North Carolina 27607
919.829.0328 • FAX 919.829.0329
NC License No.: C-3705

DATE:	SEPTEMBER 2014
QA/QC TECH:	BBP
CHECKED BY:	JLL
REVISIONS	
NO.	DATE
SCALES	
HSCALE 1"=50'	
VSCALE	
PROJECT	
V#B-38139.00	
SHEET NO.	
ECab-3	
DRAWING NO.	

Proposed Bicycle Facilities

Pavement Marking Plan

E. CABARRUS ST
Wilmington St to Chavis Way

CITY OF RALEIGH
PUBLIC WORKS DEPARTMENT

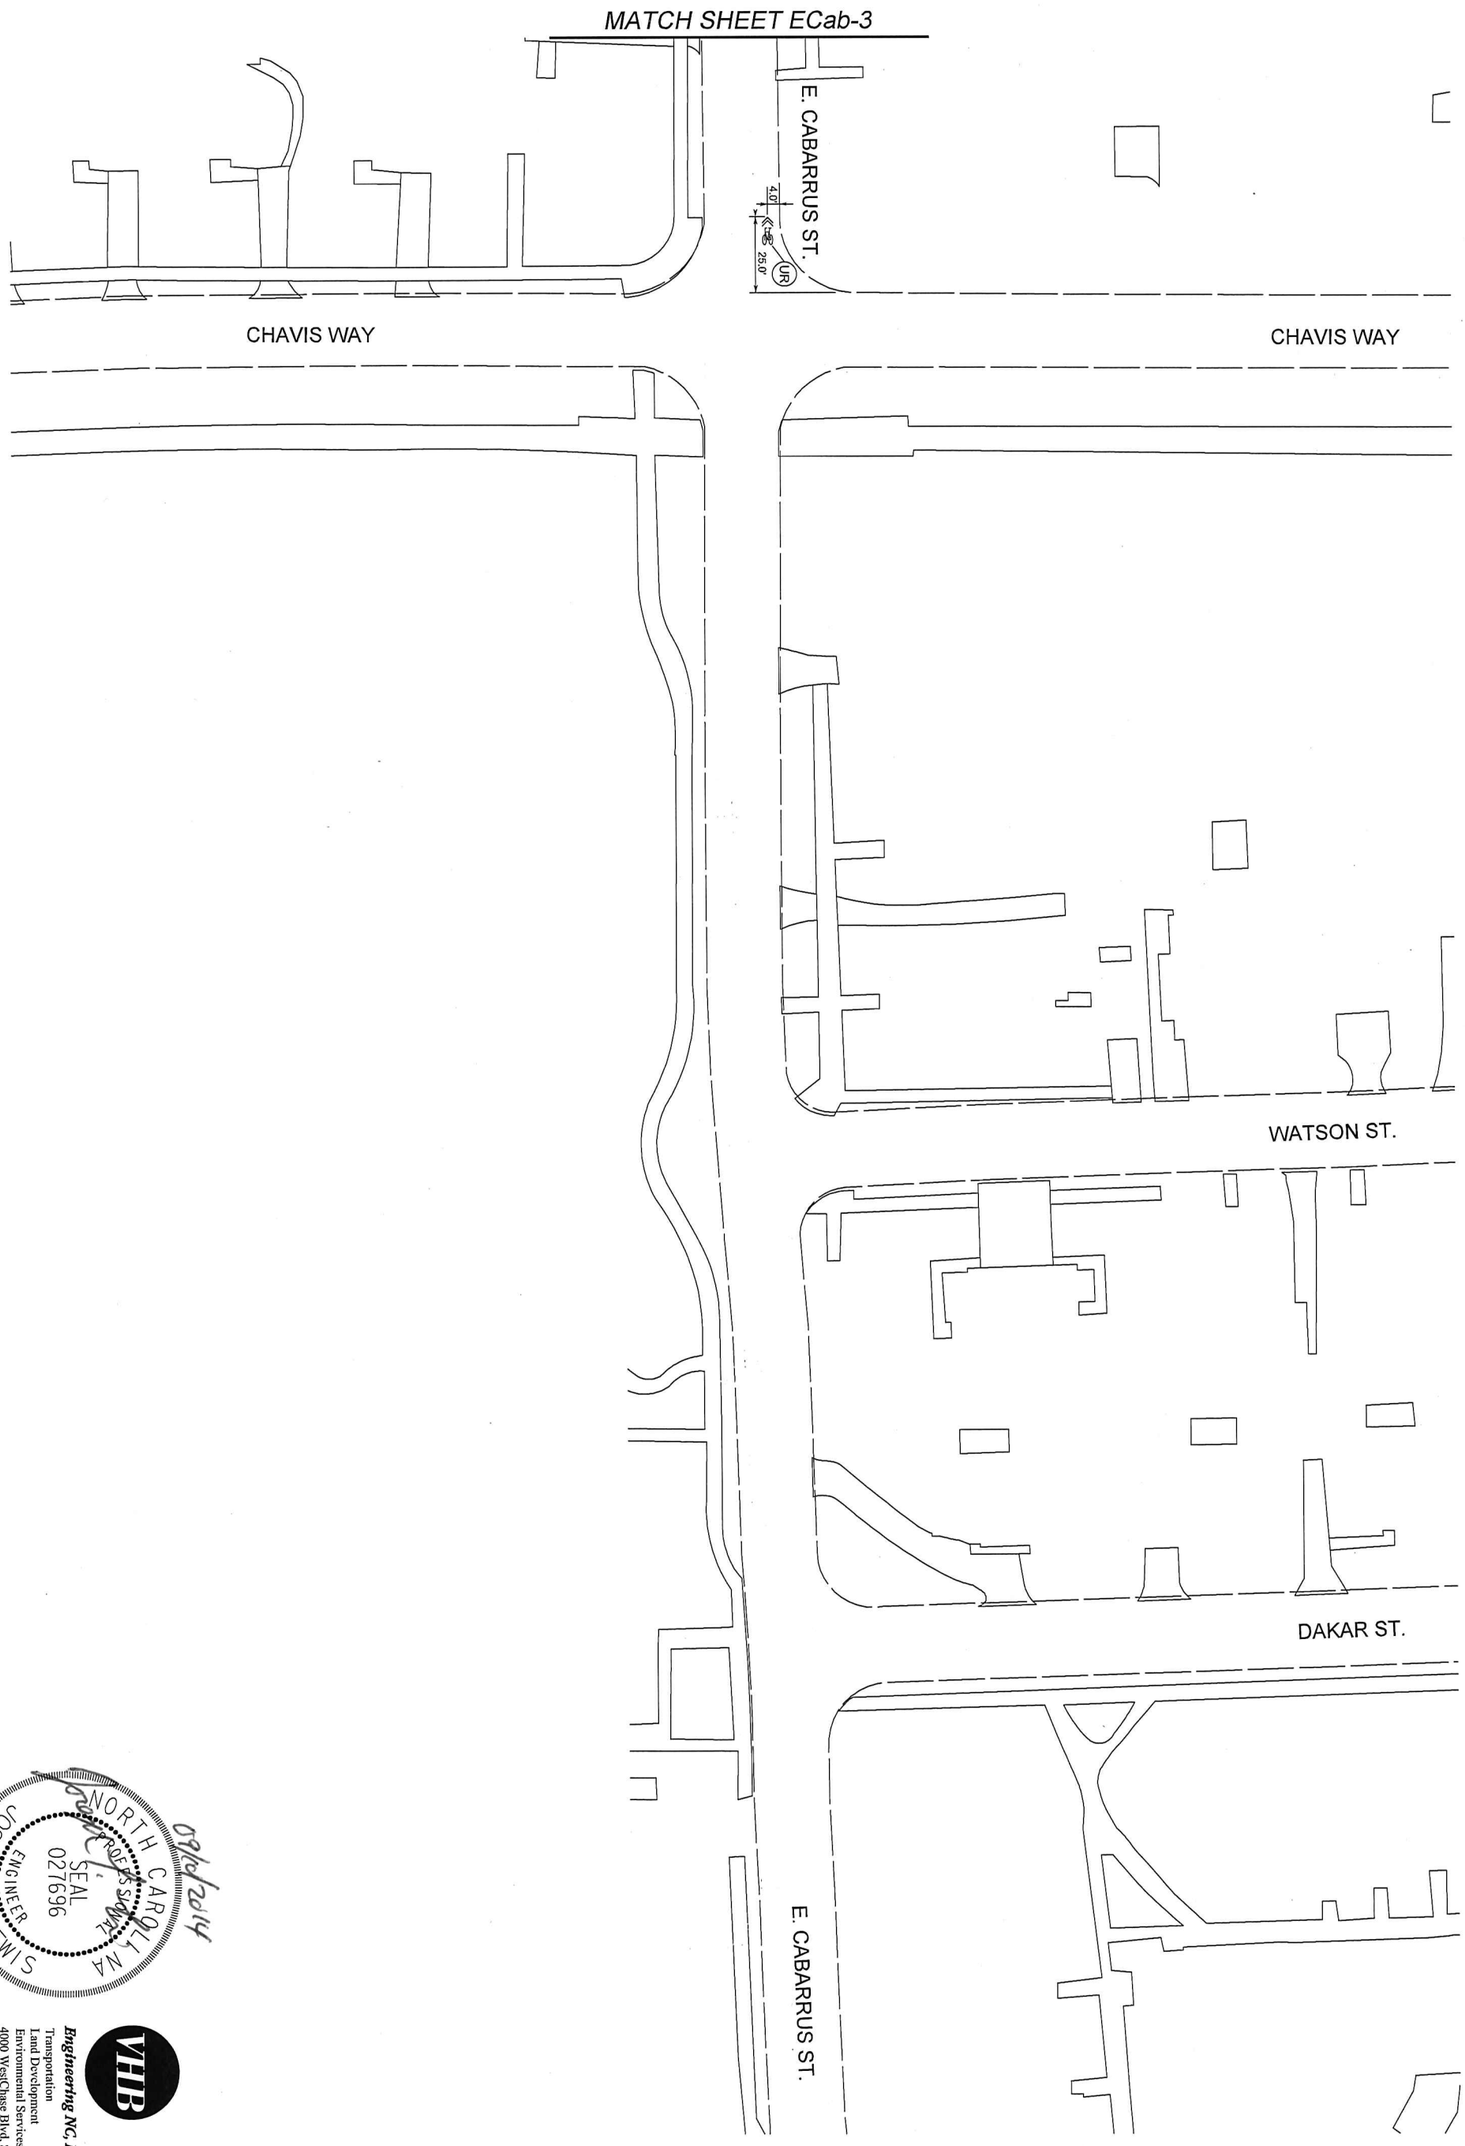

NORTH CAROLINA
PROFESSIONAL ENGINEER SEAL 027696 JOSEPH L. LEWIS
09/04/2014

VHB

Engineering NC, P.C.

Transportation
Land Development
Environmental Services

4000 WestChase Blvd, Suite 530
Raleigh, North Carolina 27607
919.829.0328 • FAX 919.829.0329
NC License No.: C-3705

DATE	SEPTEMBER 2014
CADD TECH	
CHECKED BY:	BRP
REVISIONS	
NO.	DATE
SCALES	
H/SCALE 1"=50'	
V/SCALE	
PROJECT	
VHB 38139.00	
SHEET NO	
ECab-4	
DRAWING NO.	

Proposed Bicycle Facilities

Pavement Marking Plan

E. CABARRUS ST
Wilmington St to Chavis Way

CITY OF RALEIGH
PUBLIC WORKS DEPARTMENT