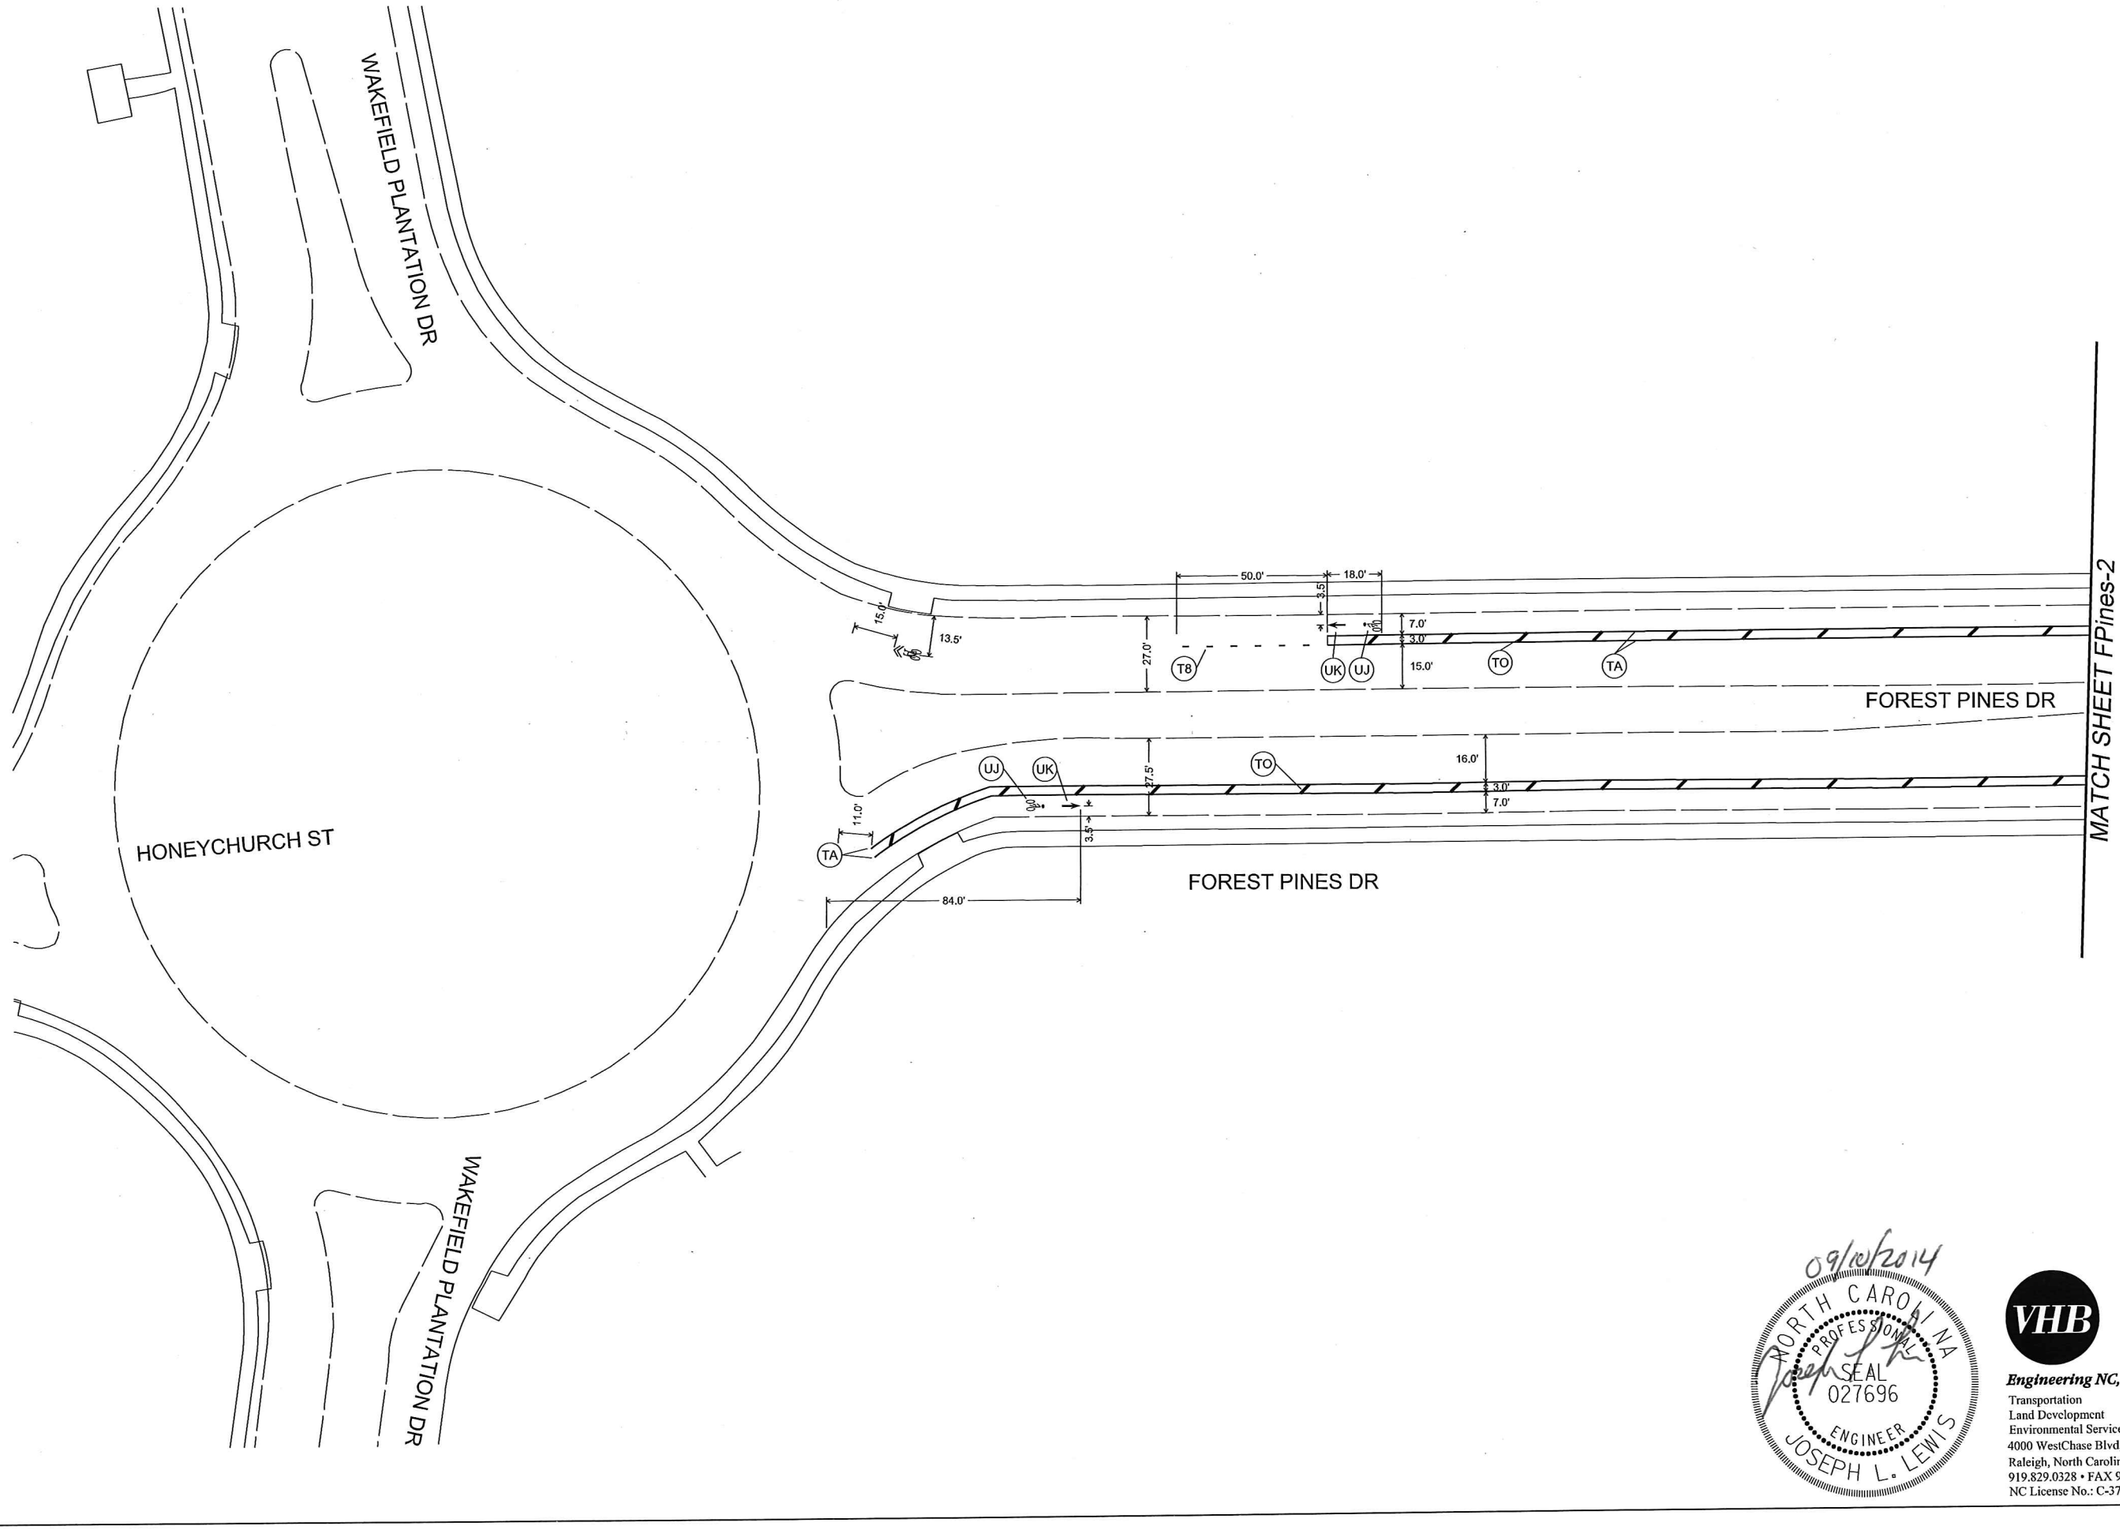

CITY OF RALEIGH
PUBLIC WORKS DEPARTMENT

FOREST PINES DR
Wakefield Plantation Dr to
New Falls of Neuse Rd

Proposed Bicycle Facilities
Pavement Marking Plan

DATE:	SEPTEMBER 2014
CADD TECH:	BRP
CHECKED BY:	JLL

REVISIONS

NO.	DATE

SCALES
HSCALE 1"=50'
VSCALE

PROJECT
VHB 38139.00

SHEET NO.
FPines-1

DRAWING NO.

09/10/2014
NORTH CAROLINA PROFESSIONAL SEAL 027696 ENGINEER JOSEPH L. LEWIS

VHB
Engineering NC, P.C.
Transportation
Land Development
Environmental Services
4000 WestChase Blvd, Suite 530
Raleigh, North Carolina 27607
919.829.0328 • FAX 919.829.0329
NC License No.: C-3705

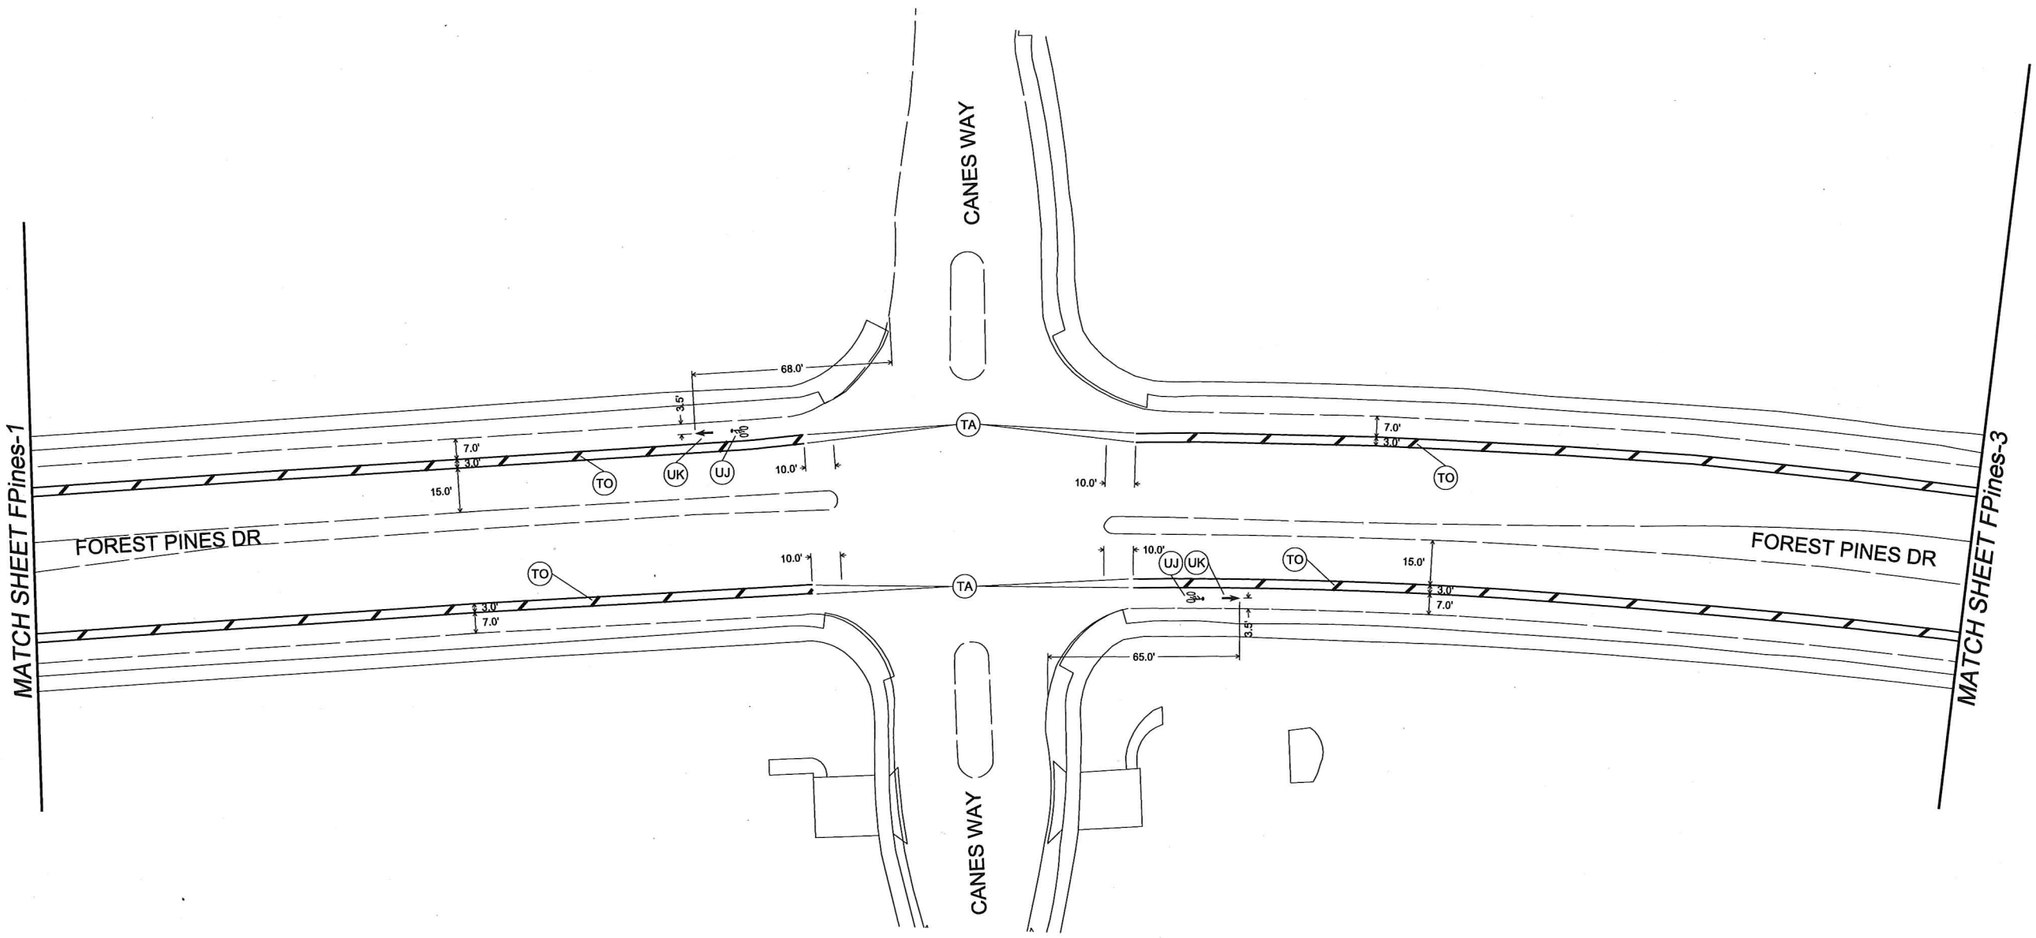

09/10/2014

NORTH CAROLINA
PROFESSIONAL
SEAL
027696
ENGINEER
JOSEPH L. LEWIS

VHB
Engineering NC, P.C.
Transportation
Land Development
Environmental Services
4000 WestChase Blvd, Suite 530
Raleigh, North Carolina 27607
919.829.0328 • FAX 919.829.0329
NC License No.: C-3705

CITY OF RALEIGH
PUBLIC WORKS DEPARTMENT

FOREST PINES DR
Wakefield Plantation Dr to
New Falls of Neuse Rd

Proposed Bicycle Facilities
Pavement Marking Plan

DATE:	SEPTEMBER 2014
CADD TECH:	BRP
CHECKED BY:	JLL

REVISIONS

NO.	DATE

SCALES
HSCALE 1"=50'
VSCALE

PROJECT
VHB 38139.00

SHEET NO.
FPines-2

DRAWING NO.

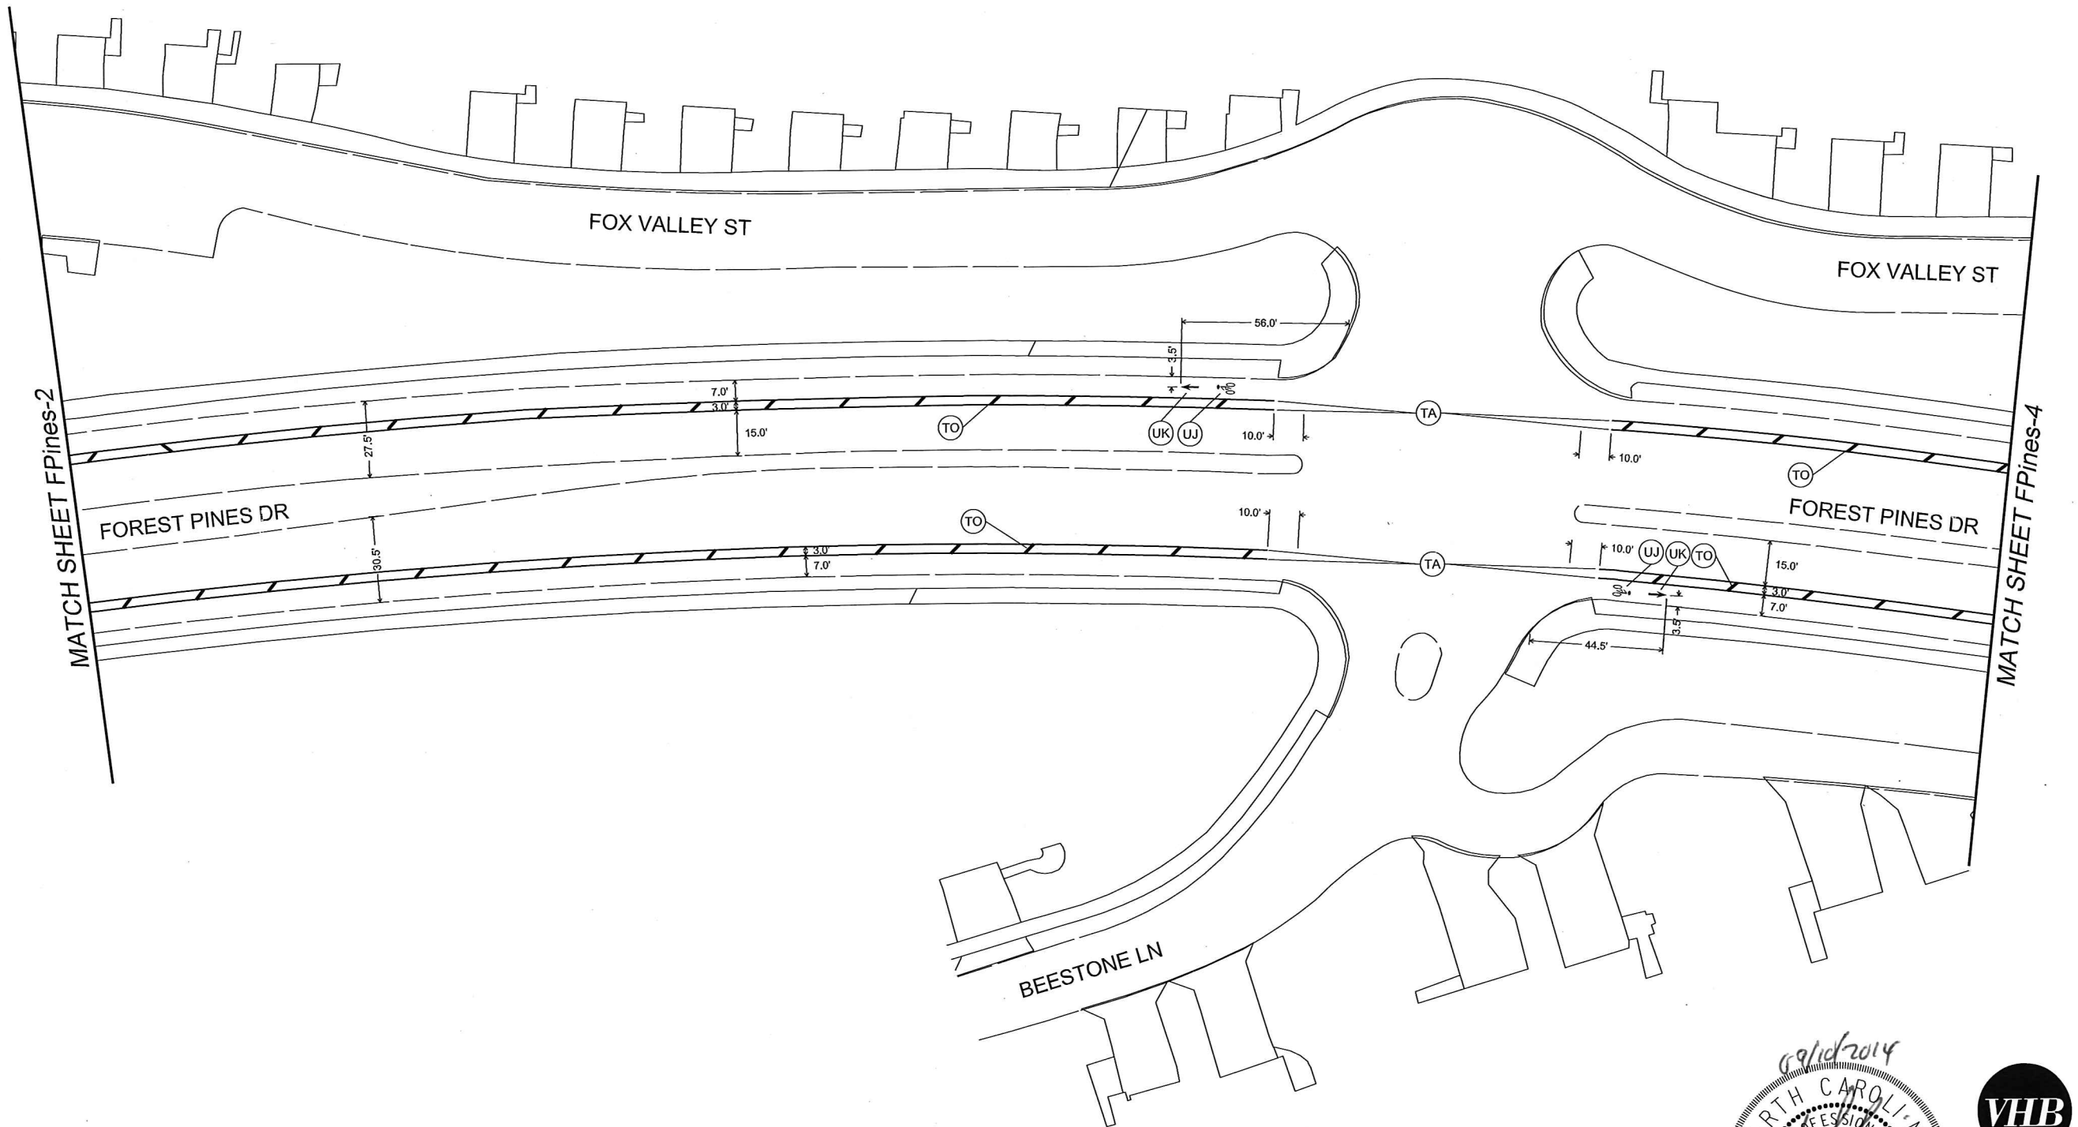

CITY OF RALEIGH
PUBLIC WORKS DEPARTMENT

FOREST PINES DR
Wakefield Plantation Dr to New Falls of Neuse Rd

Proposed Bicycle Facilities
Pavement Marking Plan

DATE:	SEPTEMBER 2014
CADD TECH:	BRP
CHECKED BY:	JLL

REVISIONS

NO.	DATE

SCALES
HSCALE 1"=50'
VSCALE

PROJECT
VHB 38139.00

SHEET NO.
FPines-3

DRAWING NO.

6/9/2014
NORTH CAROLINA PROFESSIONAL SEAL 027696 ENGINEER JOSEPH L. LEWIS

VHB
Engineering NC, P.C.
Transportation
Land Development
Environmental Services
4000 WestChase Blvd, Suite 530
Raleigh, North Carolina 27607
919.829.0328 • FAX 919.829.0329
NC License No.: C-3705

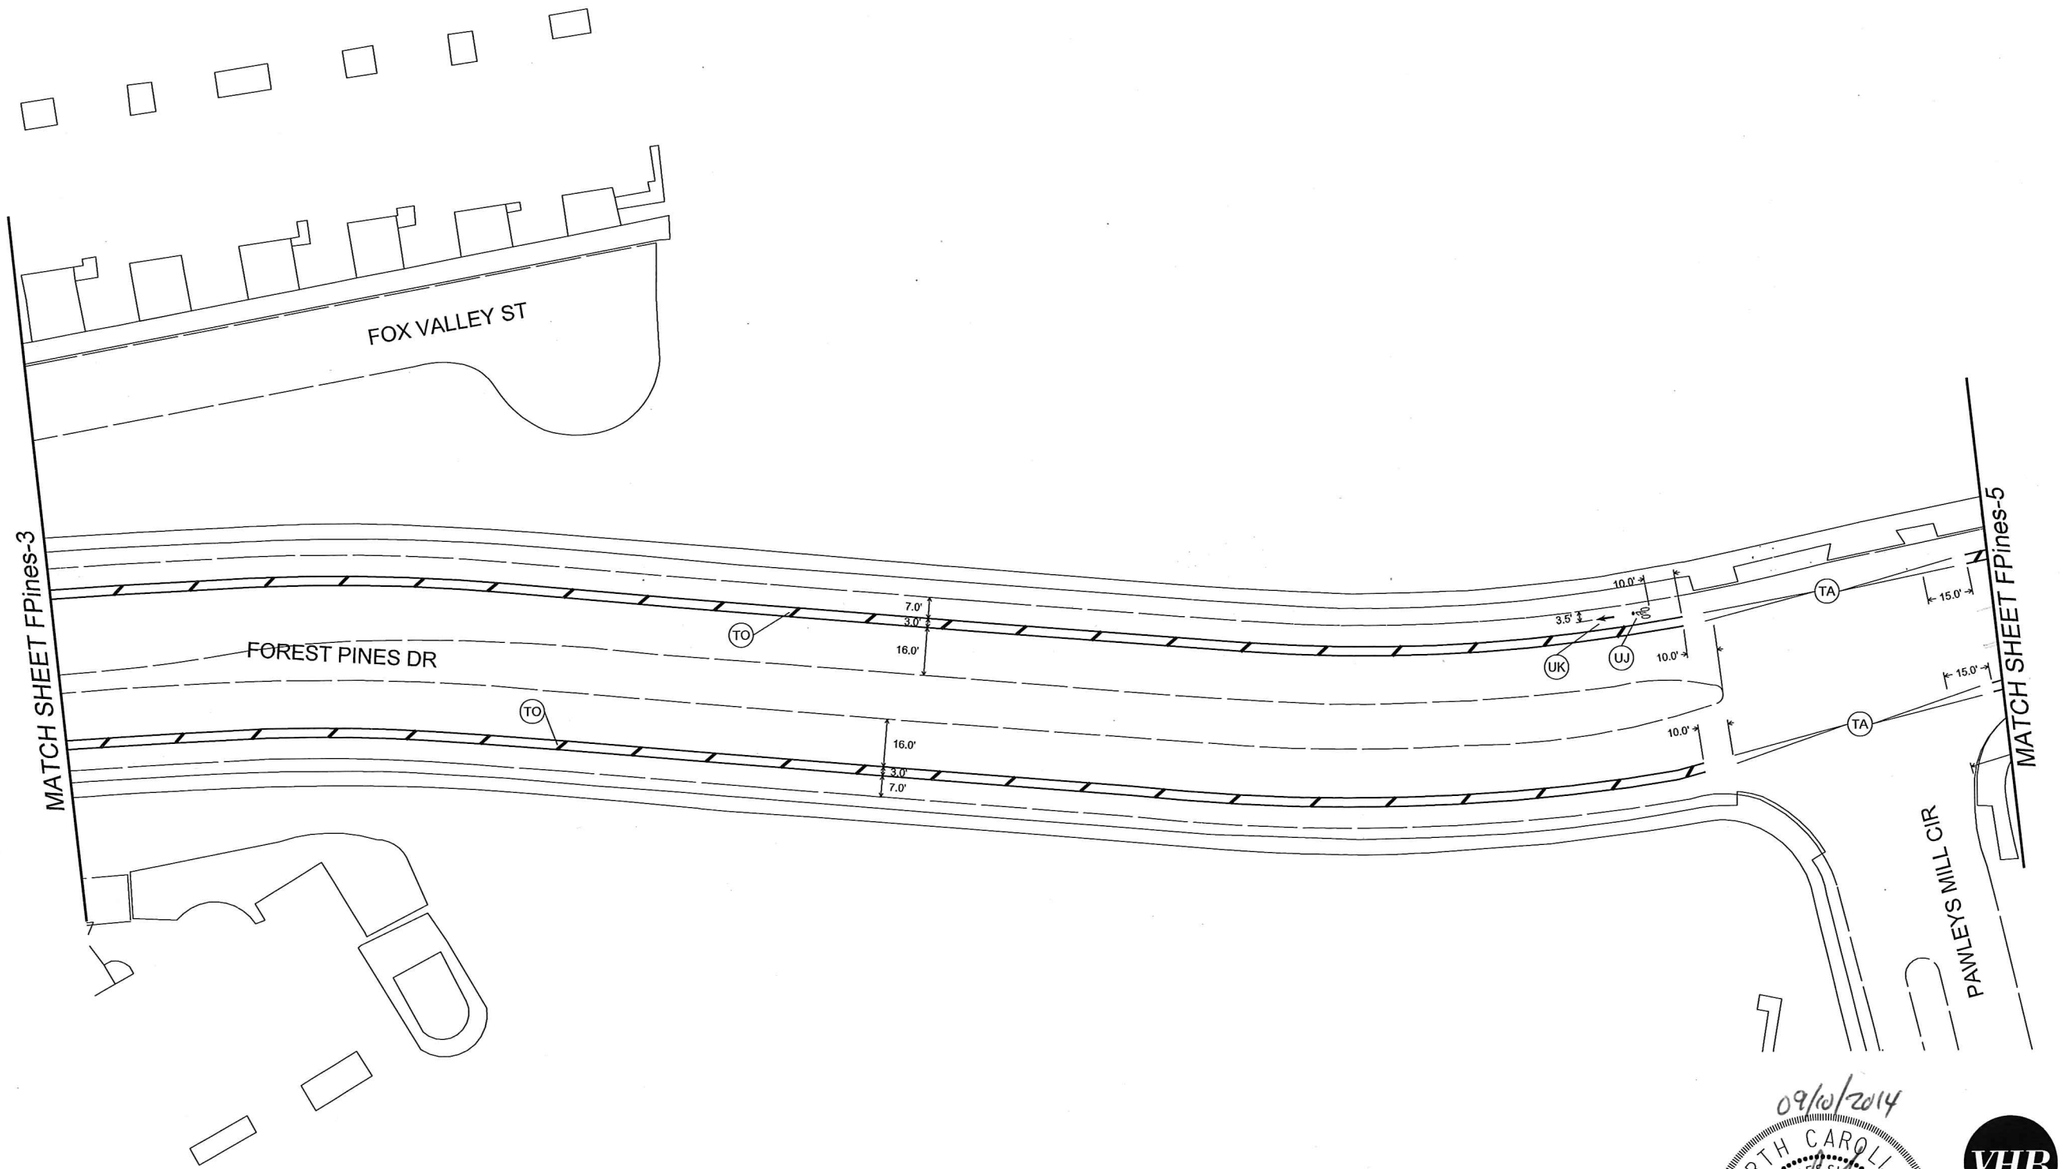

09/10/2014

NORTH CAROLINA PROFESSIONAL SEAL 027696 ENGINEER JOSEPH L. LEWIS

VHB

Engineering NC, P.C.

Transportation
Land Development
Environmental Services
4000 WestChase Blvd, Suite 530
Raleigh, North Carolina 27607
919.829.0328 • FAX 919.829.0329
NC License No.: C-3705

CITY OF RALEIGH
PUBLIC WORKS DEPARTMENT

FOREST PINES DR
Wakefield Plantation Dr to New Falls of Neuse Rd

Proposed Bicycle Facilities
Pavement Marking Plan

DATE:	SEPTEMBER 2014
CADD TECH:	BRP
CHECKED BY:	JLL

REVISIONS

NO.	DATE

SCALES
HSCALE 1"=50'
VSCALE

PROJECT
VHB 38139.00

SHEET NO.
FPines-4

DRAWING NO.

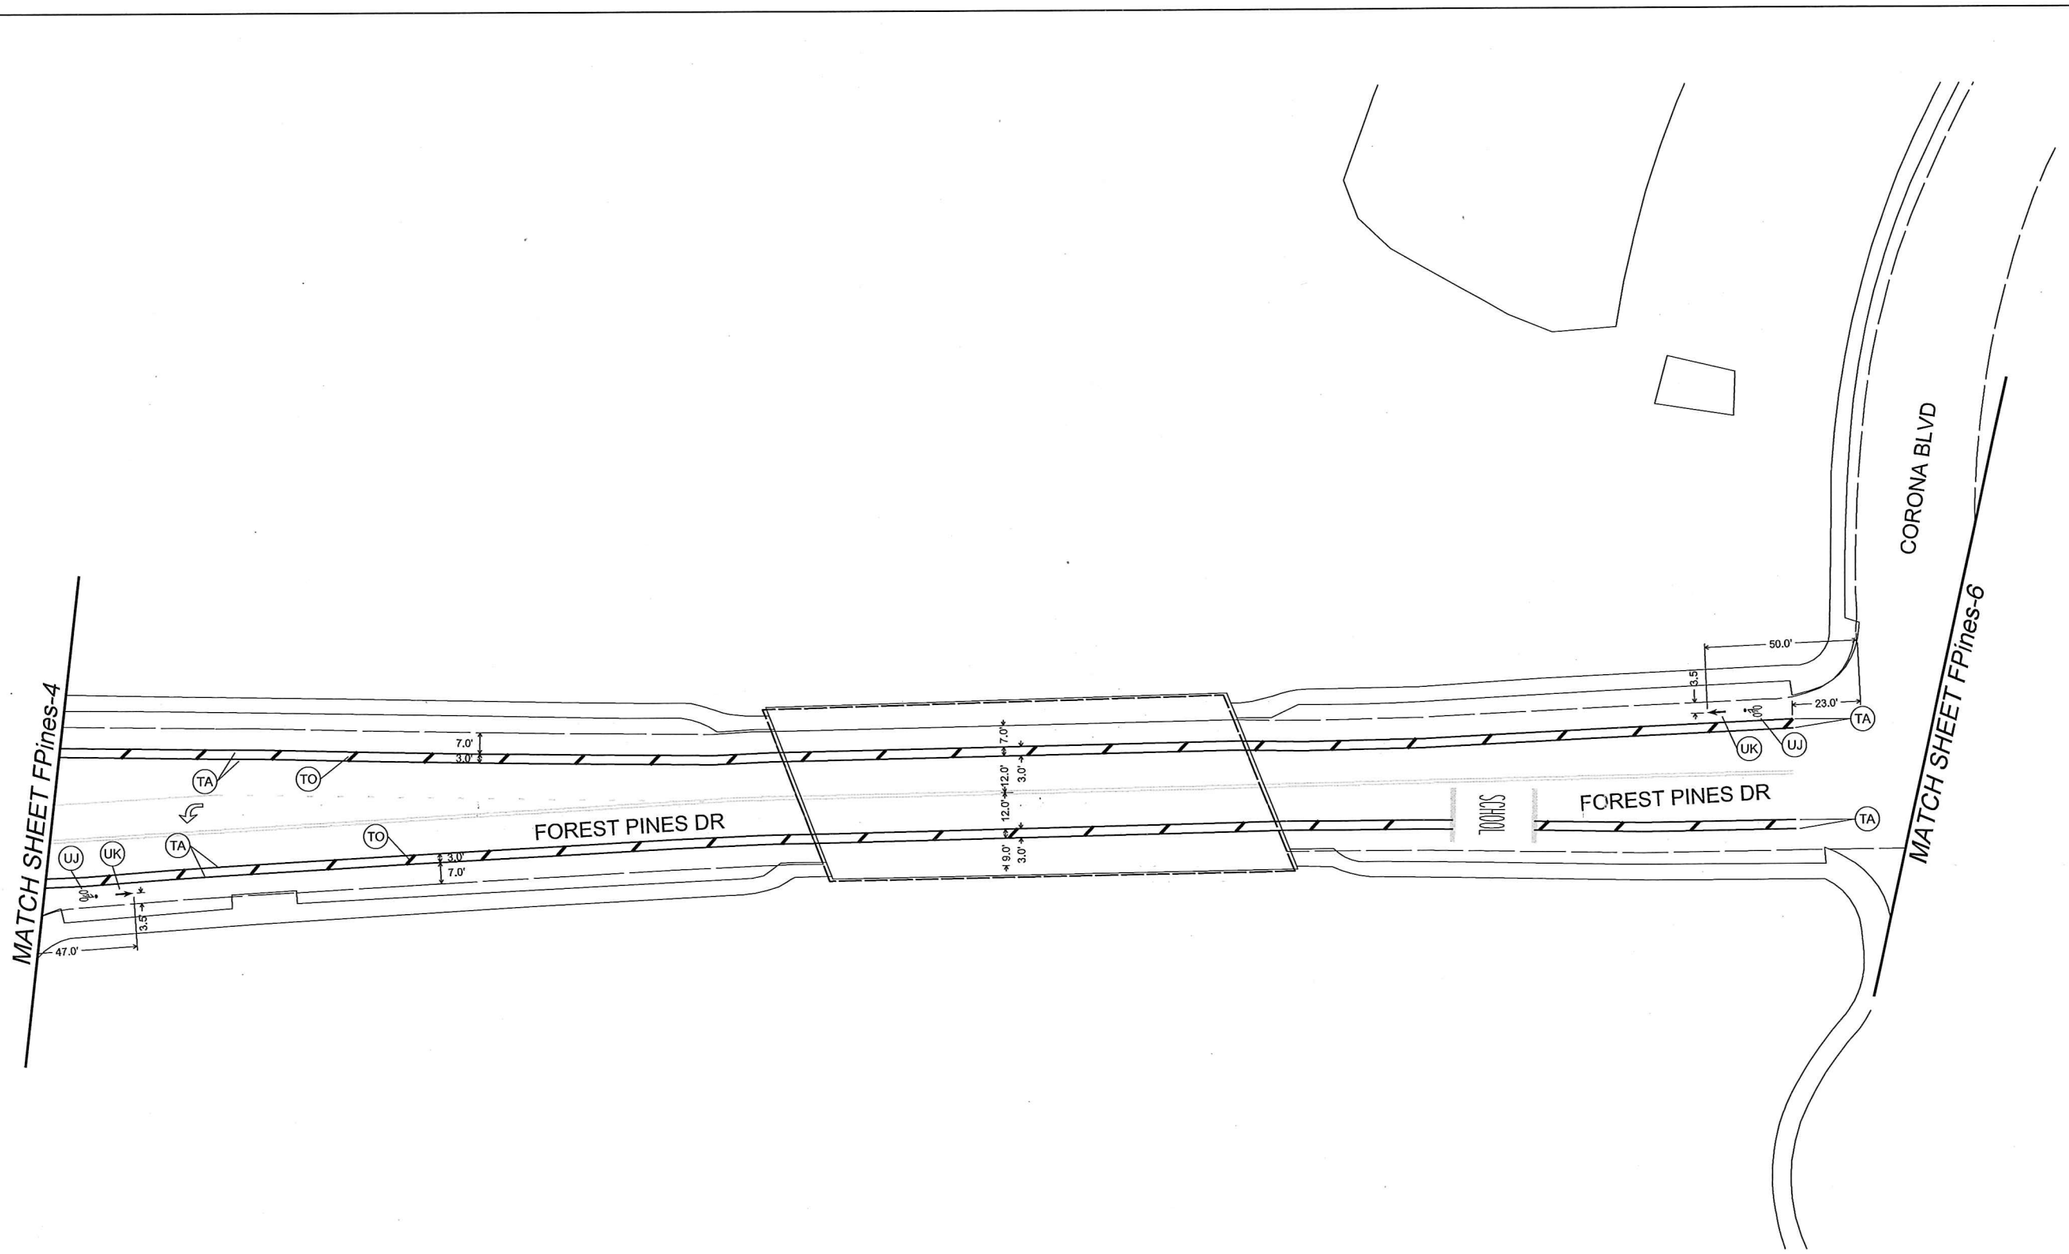

CITY OF RALEIGH
PUBLIC WORKS DEPARTMENT

FOREST PINES DR
Wakefield Plantation Dr to New Falls of Neuse Rd

Proposed Bicycle Facilities
Pavement Marking Plan

DATE:	SEPTEMBER 2014
CADD TECH:	BRP
CHECKED BY:	JLL

REVISIONS

NO.	DATE

SCALES
HSCALE 1"=50'
VSCALE

PROJECT
VHB 38139.00

SHEET NO.
FPines-5

DRAWING NO.

09/10/2014

NORTH CAROLINA
PROFESSIONAL
SEAL
027696
ENGINEER
JOSEPH L. LEWIS

VHB
Engineering NC, P.C.
Transportation
Land Development
Environmental Services
4000 WestChase Blvd, Suite 530
Raleigh, North Carolina 27607
919.829.0328 • FAX 919.829.0329
NC License No.: C-3705

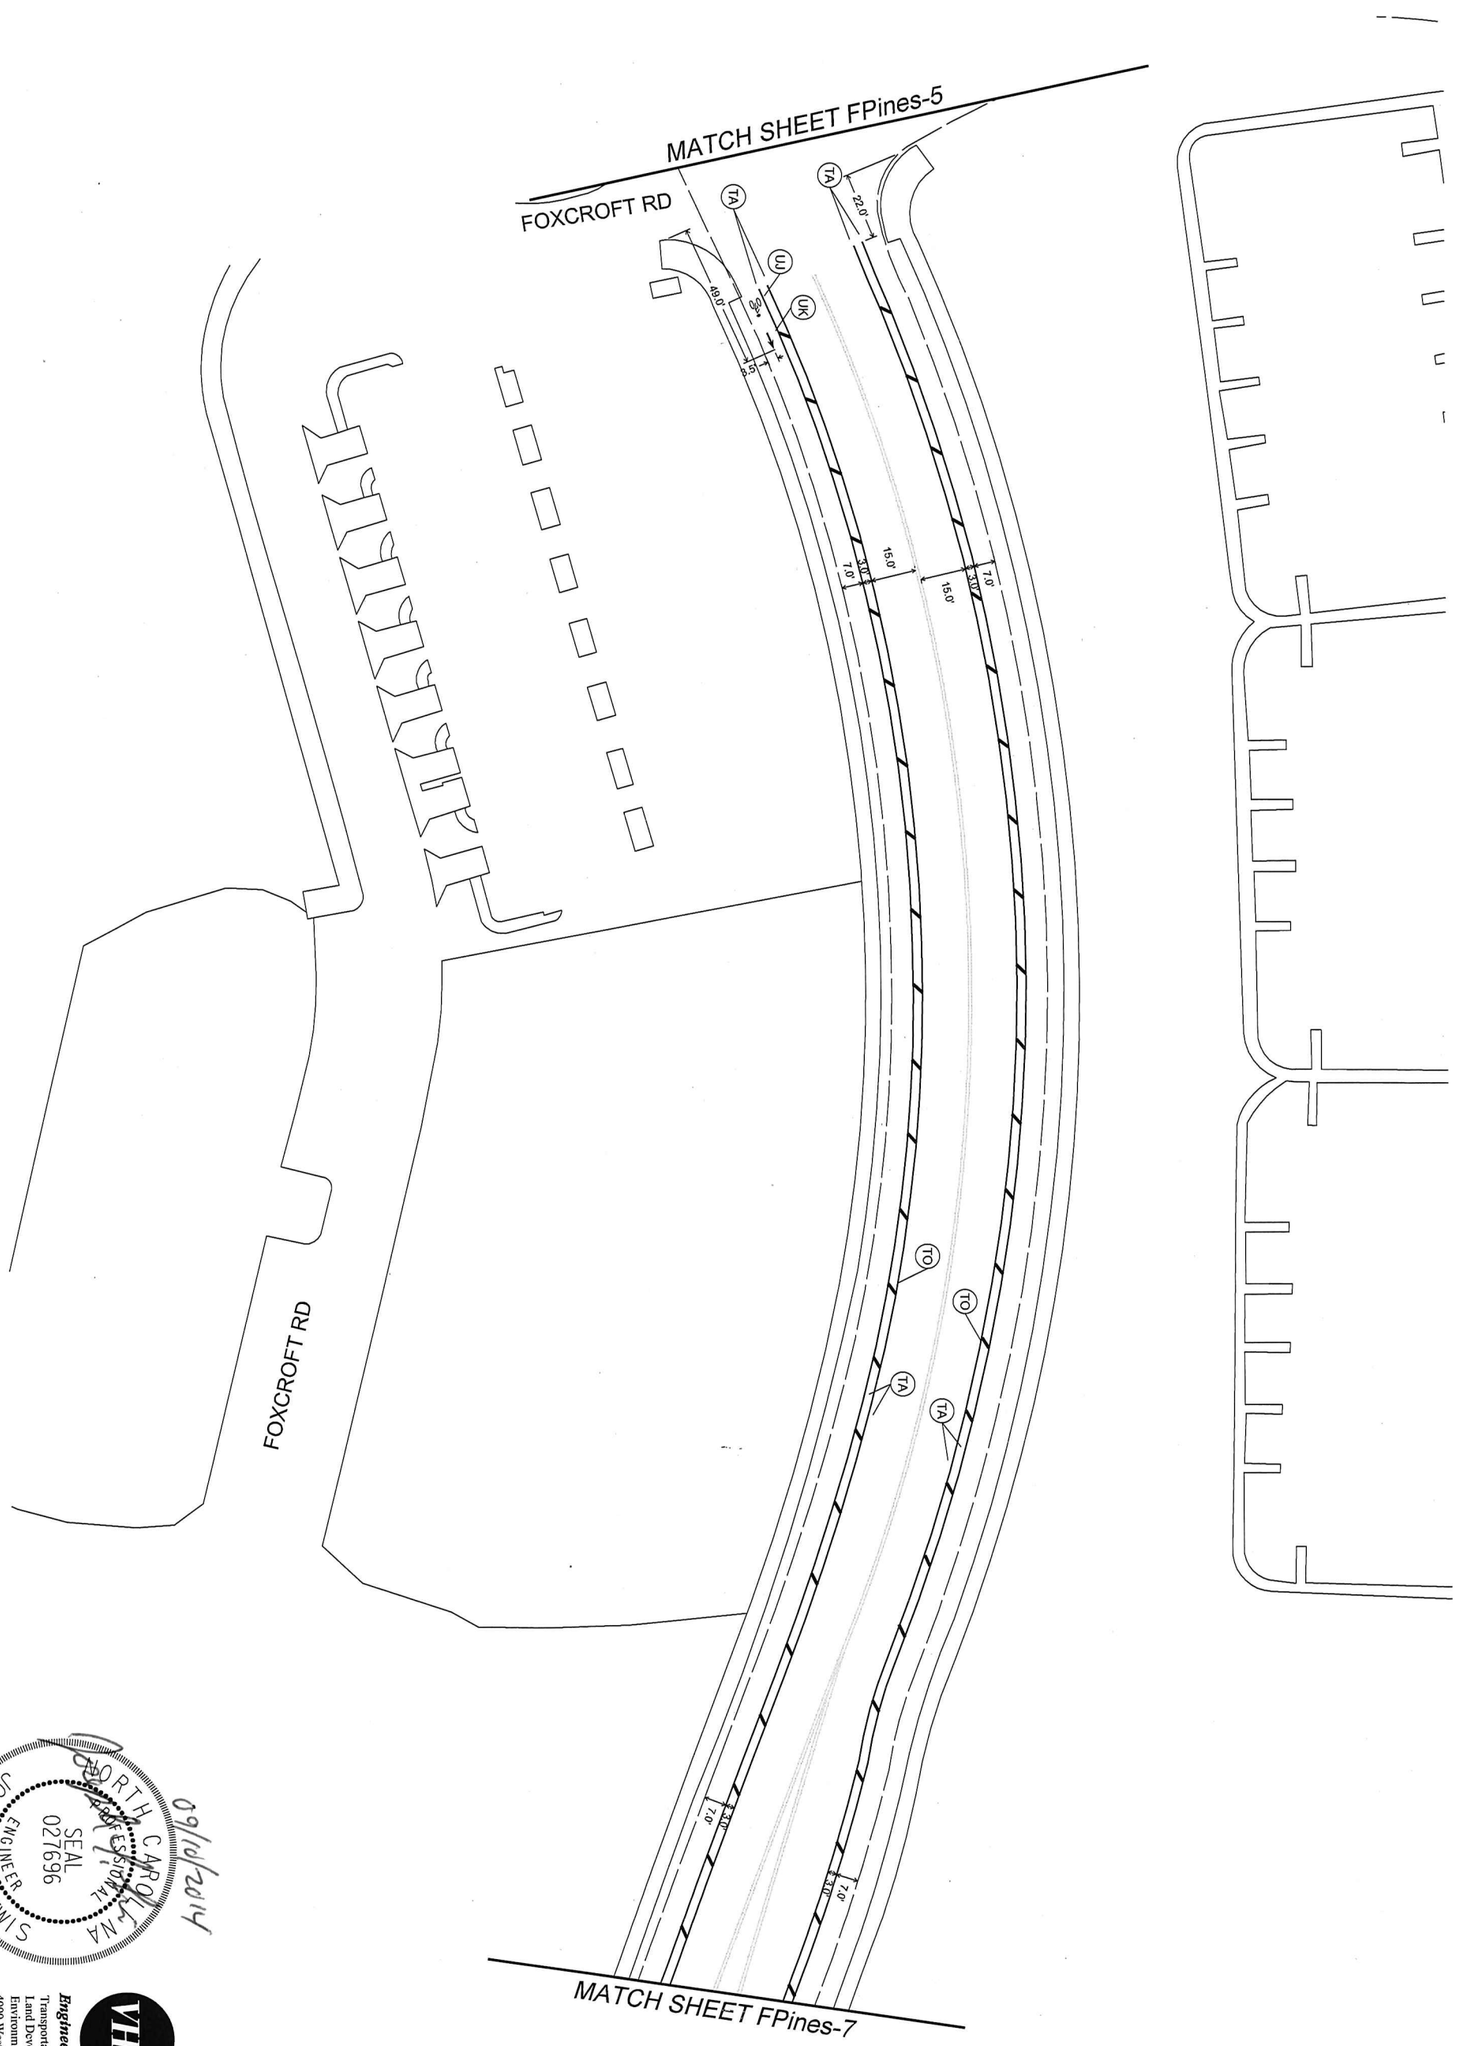

09/10/2014

NORTH CAROLINA PROFESSIONAL ENGINEER SEAL 027696 JOSEPH L. LEWIS

VHB

Engineering NC, P.C.

Transportation
Land Development
Environmental Services
4000 WestChase Blvd, Suite 530
Raleigh, North Carolina 27607
919.829.0328 • FAX 919.829.0329
NC License No.: C-3705

DATE:	SEPTEMBER 2014
CADD TECH:	BRP
DESIGNED BY:	
REVISIONS	
NO.	DATE
SCALES	
HSCALE: 1"=50'	
VSCALE:	
PROJECT NO.	V#S13#159.00
SHEET NO.	FPines-6
DRAWING NO.	

Proposed Bicycle Facilities

Pavement Marking Plan

FOREST PINES DR

Wakefield Plantation Dr to New Falls of Neuse Rd

CITY OF RALEIGH
PUBLIC WORKS DEPARTMENT

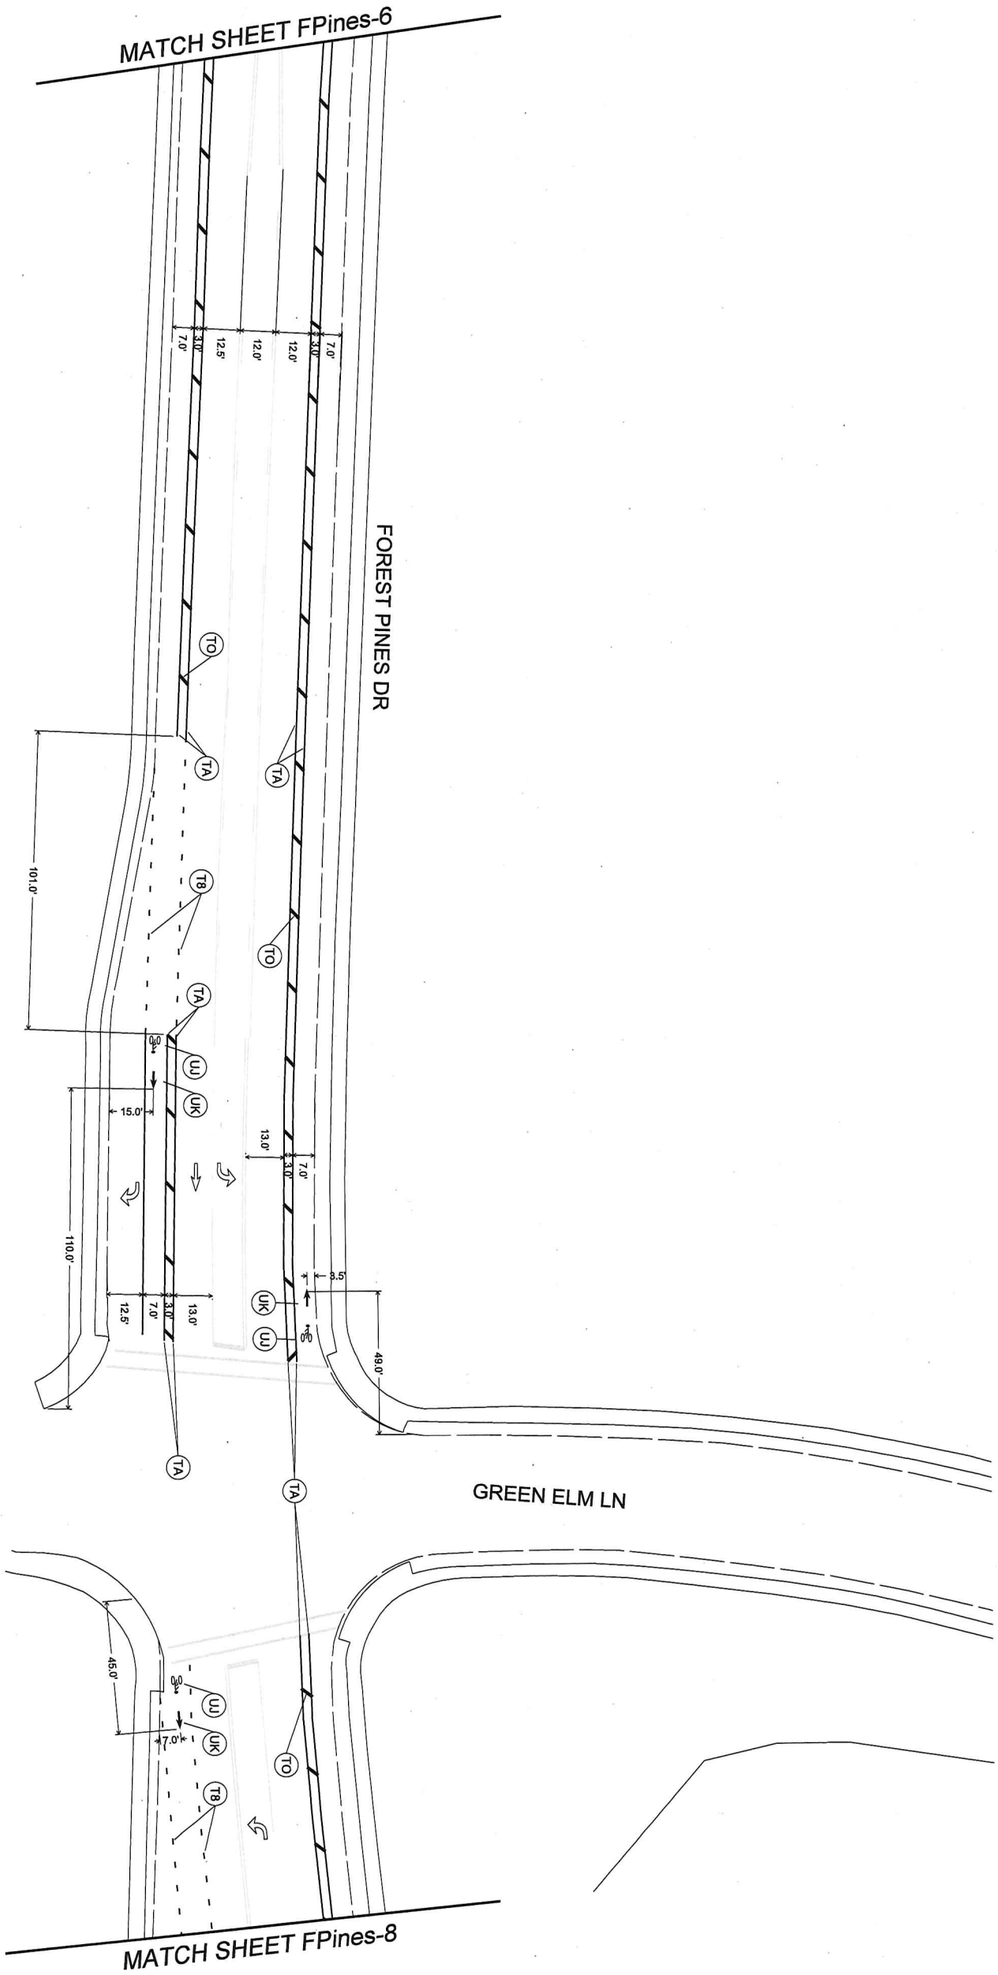

NORTH CAROLINA PROFESSIONAL ENGINEER SEAL 027696 JOSEPH L. LEWIS

9/10/2014

Engineering NC, P.C.

Transportation
Land Development
Environmental Services
4000 WestChase Blvd. Suite 530
Raleigh, North Carolina 27607
919.829.0328 • FAX 919.829.0329
NC License No.: C-3705

DATE:	SEPTEMBER 2014
CAD TECH:	BSP
CHECKED BY:	AL

NO.	REVISIONS	DATE

SCALES
HSCALE 1"=50'
VSCALE

VHB JOB NUMBER
VHB 38159.00

SHEET NO.
FPines-7

DRAWING NO.

Proposed Bicycle Facilities

Pavement Marking Plan

FOREST PINES DR

Wakefield Plantation Dr to New Falls of Neuse Rd

CITY OF RALEIGH
PUBLIC WORKS DEPARTMENT

CITY OF RALEIGH
PUBLIC WORKS DEPARTMENT

FOREST PINES DR
Wakefield Plantation Dr to
New Falls of Neuse Rd

Proposed Bicycle Facilities
Pavement Marking Plan

DATE:	SEPTEMBER 2014
CADD TECH:	BRP
CHECKED BY:	JLL

REVISIONS

NO.	DATE

SCALES
HSCALE 1"=50'
VSCALE

PROJECT
VHB 38139.00

SHEET NO.
FPines-8

DRAWING NO.

09/09/2014
NORTH CAROLINA
PROFESSIONAL
SEAL
027696
ENGINEER
JOSEPH L. LEWIS

VHB
Engineering NC, P.C.
Transportation
Land Development
Environmental Services
4000 WestChase Blvd, Suite 530
Raleigh, North Carolina 27607
919.829.0328 • FAX 919.829.0329
NC License No.: C-3705

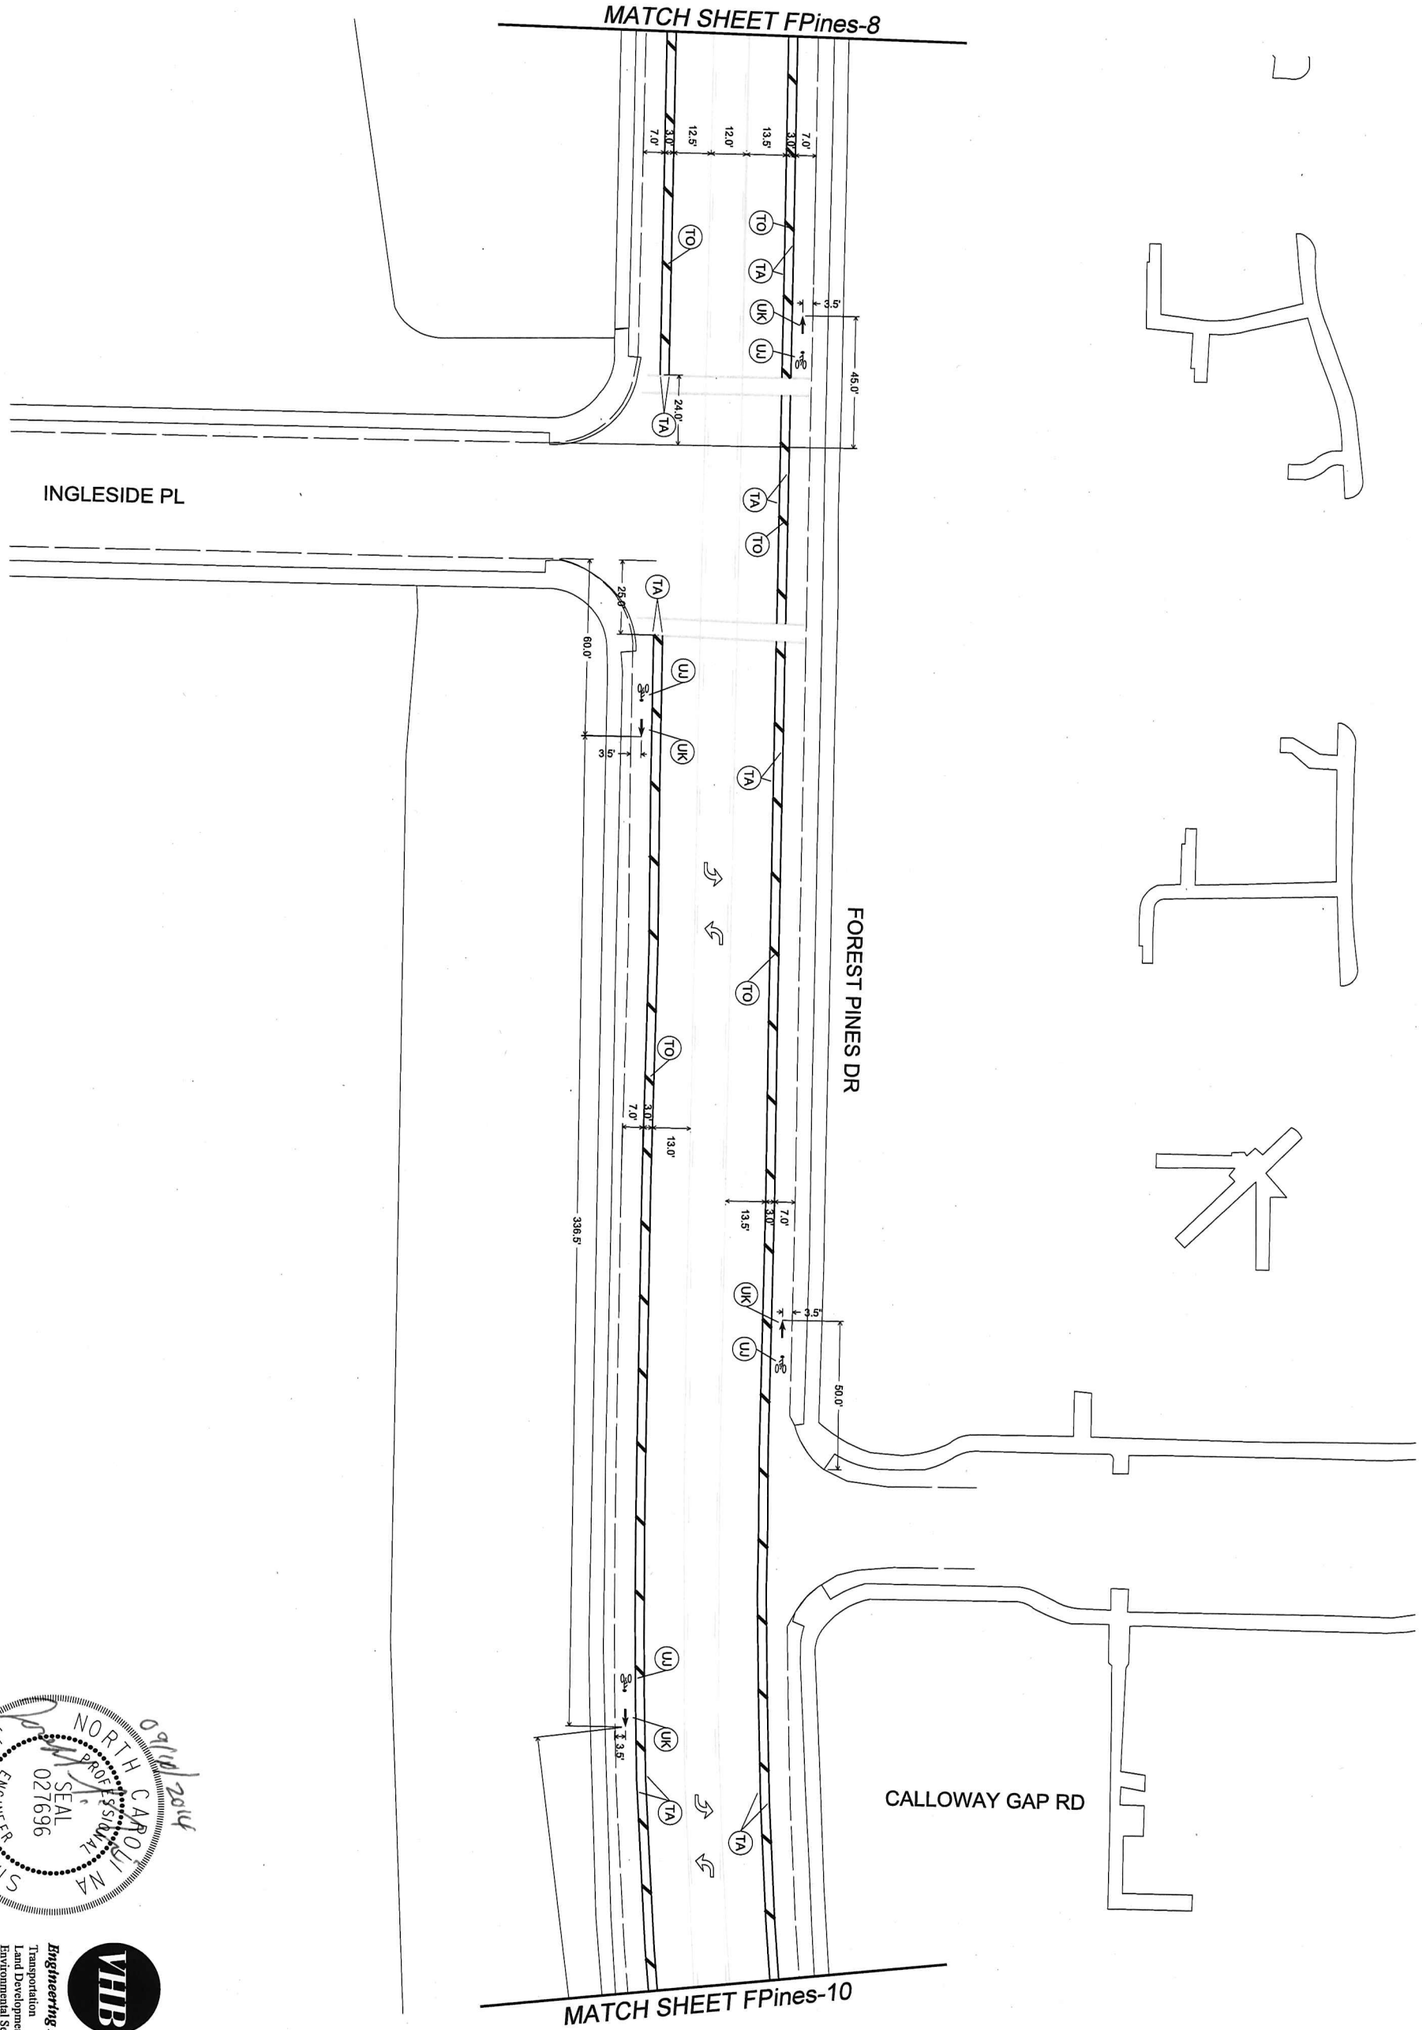

09/18/2014

NORTH CAROLINA PROFESSIONAL ENGINEER SEAL 027696 JOSEPH L. LEWIS

Engineering NC, P.C.
Transportation
Land Development
Environmental Services
4000 WestChase Blvd, Suite 530
Raleigh, North Carolina 27607
919.829.0328 • FAX 919.829.0329
NC License No: C-3703

DATE:	SEPTEMBER 2014
CADD TECH.	BRP
CHECKED BY:	JLL

REVISIONS	
NO.	DATE

SCALES
H:SCALE 1"=50'
V:SCALE
PROJECT
VHB 39130.00
SHEET NO.
FPines-9
DRAWING NO.

Proposed Bicycle Facilities
Pavement Marking Plan

FOREST PINES DR
Wakefield Plantation Dr to
New Falls of Neuse Rd

CITY OF RALEIGH
PUBLIC WORKS DEPARTMENT

CITY OF RALEIGH
PUBLIC WORKS DEPARTMENT

FOREST PINES DR
Wakefield Plantation Dr to
New Falls of Neuse Rd

Proposed Bicycle Facilities
Pavement Marking Plan

09/10/2014
NORTH CAROLINA PROFESSIONAL SEAL 027696 ENGINEER JOSEPH L. LEWIS

VHB
Engineering NC, P.C.
Transportation
Land Development
Environmental Services
4000 WestChase Blvd, Suite 530
Raleigh, North Carolina 27607
919.829.0328 • FAX 919.829.0329
NC License No.: C-3705

DATE:	SEPTEMBER 2014
CADD TECH:	BRP
CHECKED BY:	JLL

REVISIONS

NO.	DATE

SCALES
HSCALE 1"=50'
VSCALE

PROJECT
VHB 38139.00

SHEET NO.
FPines-10

DRAWING NO.

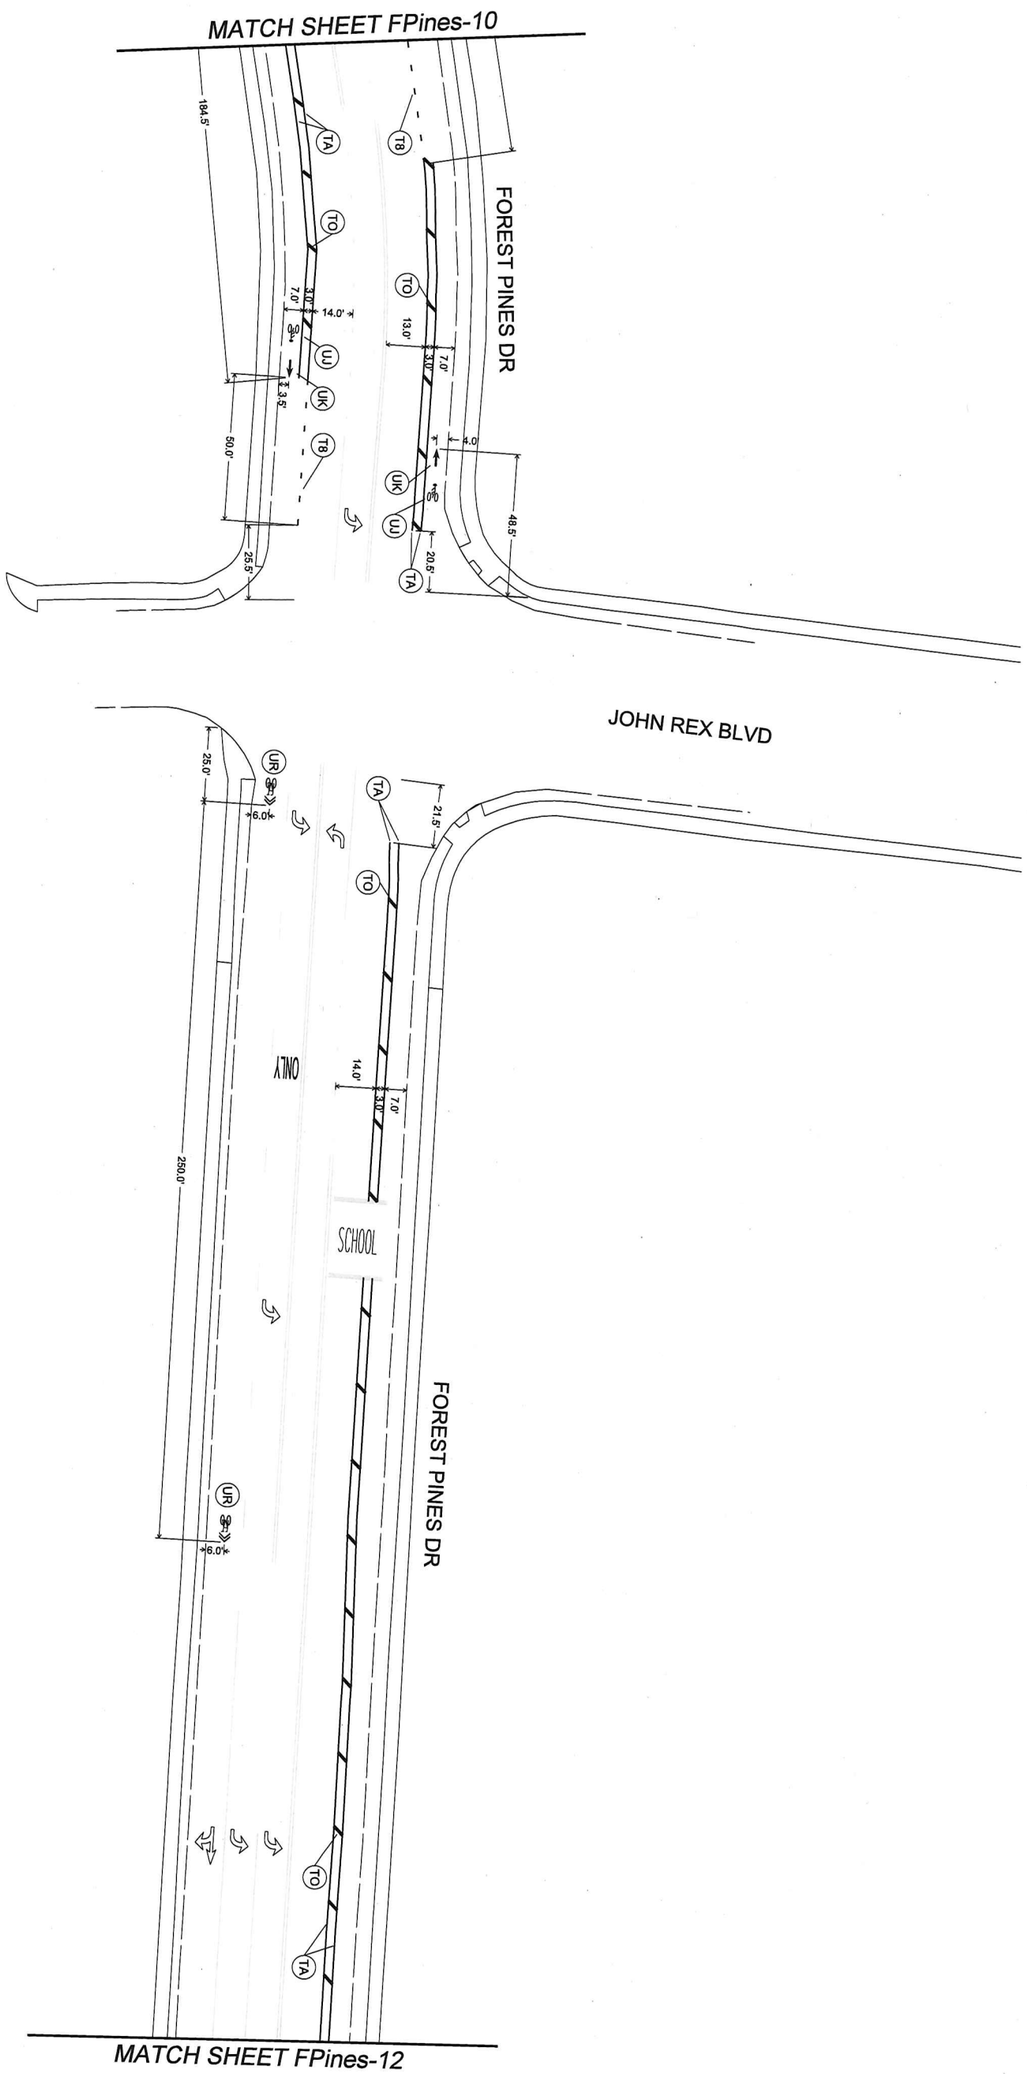

09/09/2014

NORTH CAROLINA PROFESSIONAL SEAL 027696 ENGINEER JOSEPH L. LEWIS

VHB

Engineering NC, P.C.

Transportation
Land Development
Environmental Services

4000 WestChase Blvd, Suite 530
Raleigh, North Carolina 27607
919.829.0328 • FAX 919.829.0329
NC License No.: C-3705

DATE:	SEPTEMBER 2014
CADD TECH:	BNP
CHECKED BY:	JLL

NO.	REVISIONS	DATE

SCALES
HSCALE 1"=50'
VSCALE 1"=50'

PROJECT
VHB 38139.00

SHEET NO.
FPines-11

DRAWING NO.

Proposed Bicycle Facilities

Pavement Marking Plan

FOREST PINES DR

Wakefield Plantation Dr to New Falls of Neuse Rd

CITY OF RALEIGH
PUBLIC WORKS DEPARTMENT

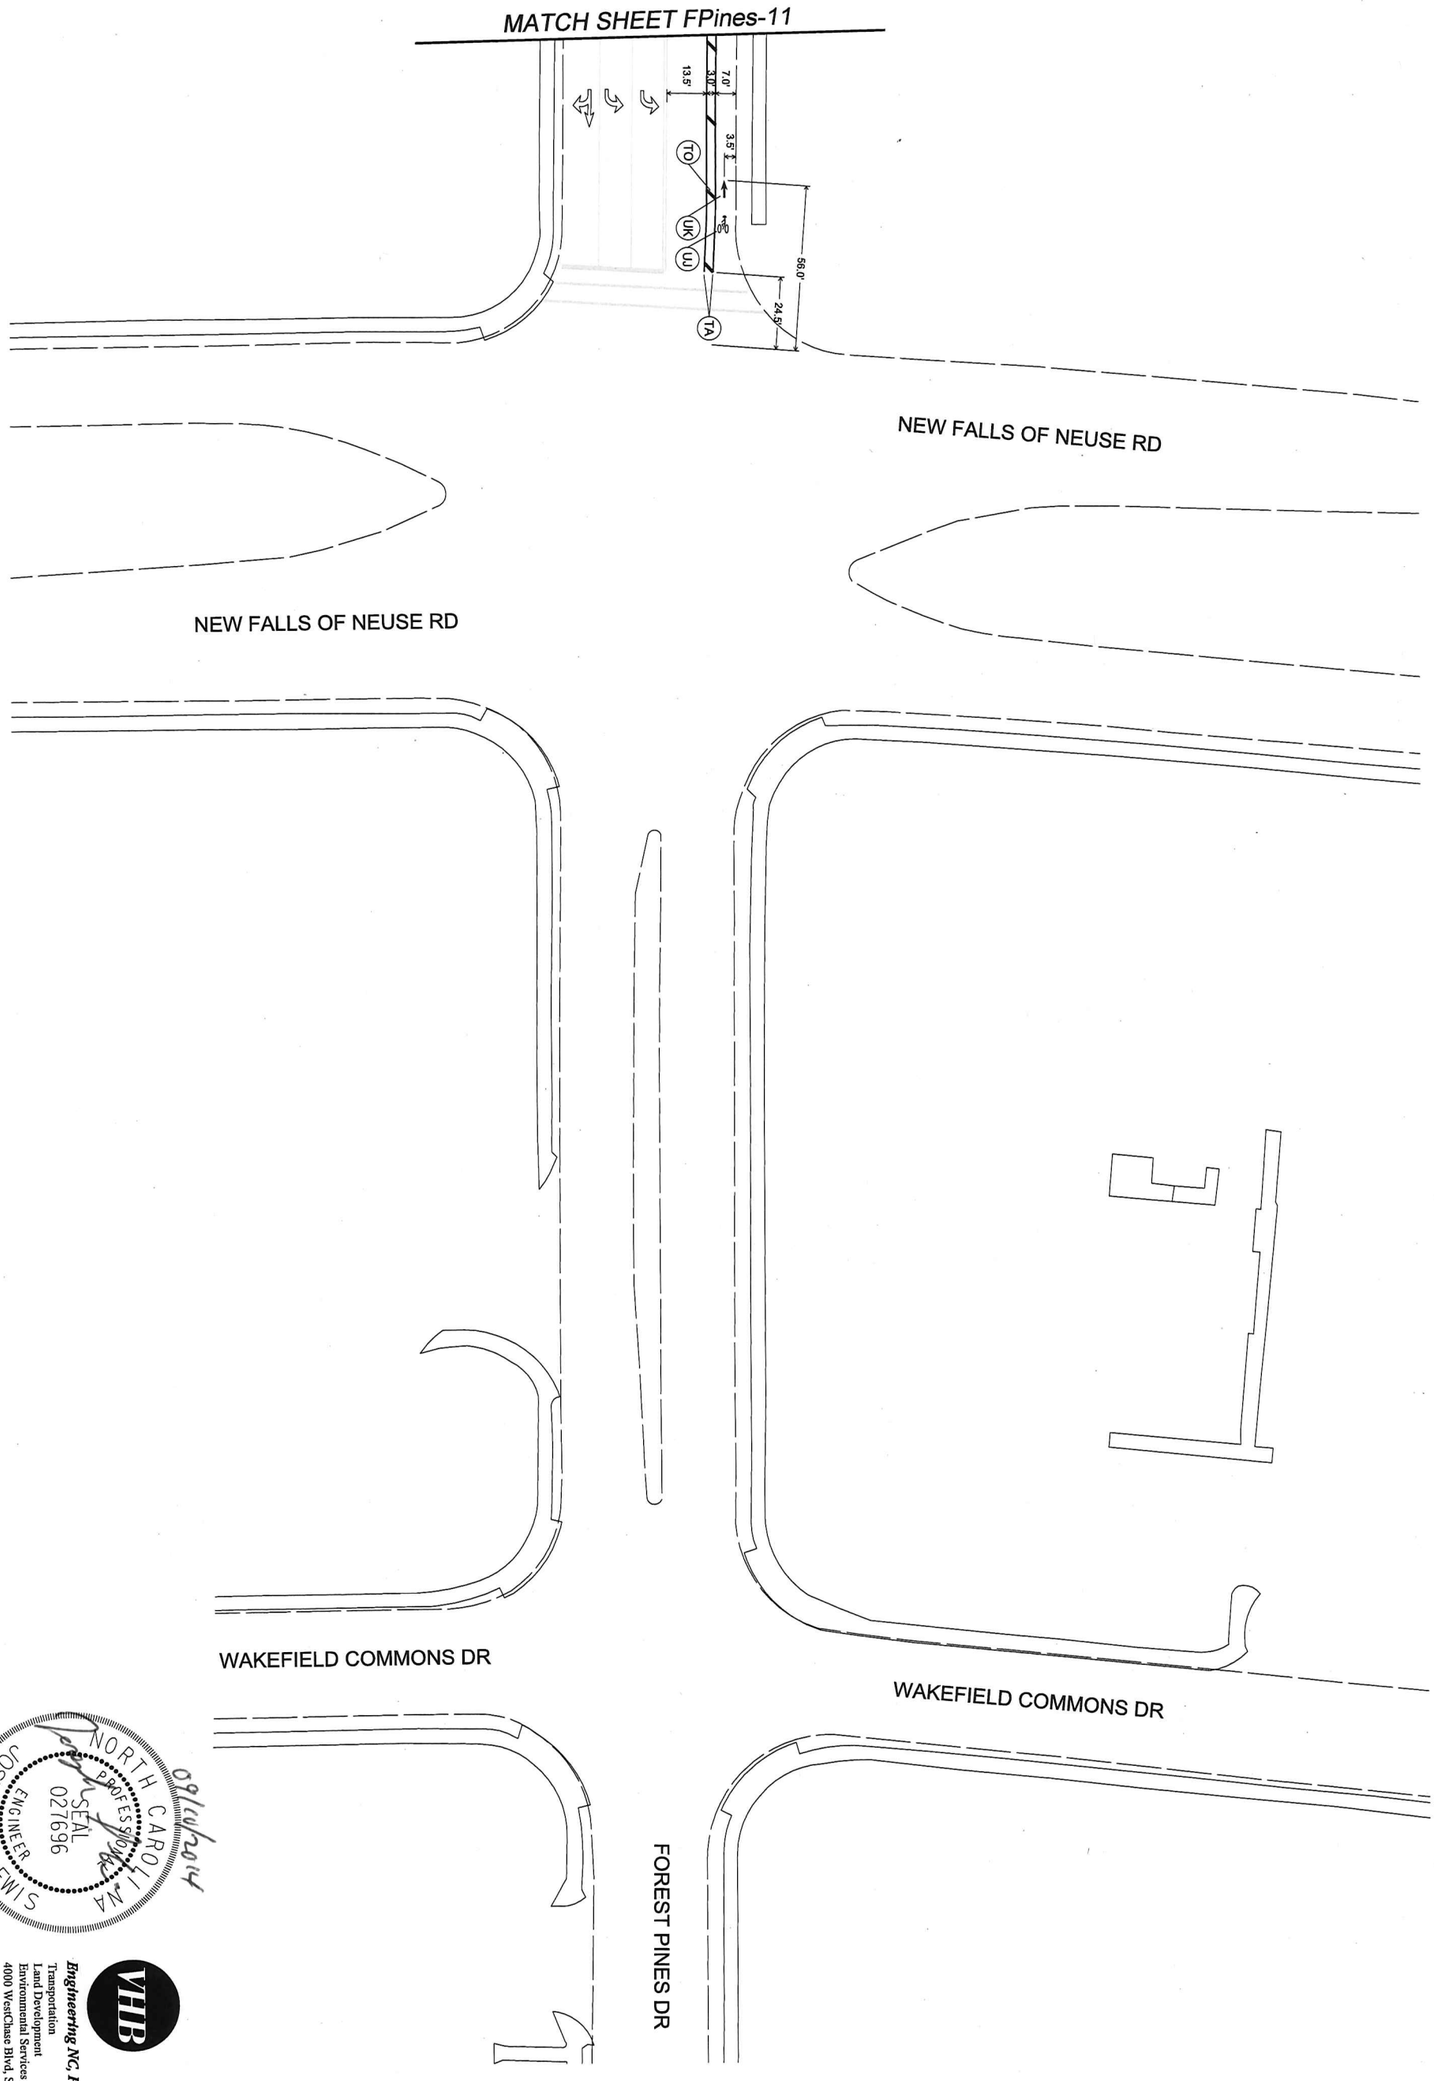

NORTH CAROLINA PROFESSIONAL SEAL 027696 ENGINEER JOSEPH L. LEWIS

09/10/2014

VHB
Engineering NC, P.C.
Transportation
Land Development
Environmental Services
4000 WestChase Blvd, Suite 530
Raleigh, North Carolina 27607
919.829.0328 • FAX 919.829.0329
NC License No.: C-3705

DATE: SEPTEMBER 2014	Proposed Bicycle Facilities Pavement Marking Plan	FOREST PINES DR Wakefield Plantation Dr to New Falls of Neuse Rd	CITY OF RALEIGH PUBLIC WORKS DEPARTMENT
CADD TECH: BRP			
CHECKED BY: JLL			
REVISIONS			
NO. / DATE			
SCALES HSCALE 1"=50' VSCALE			
PROJECT VHB 36138.00			
SHEET NO. FPines-12			
DRAWING NO.			