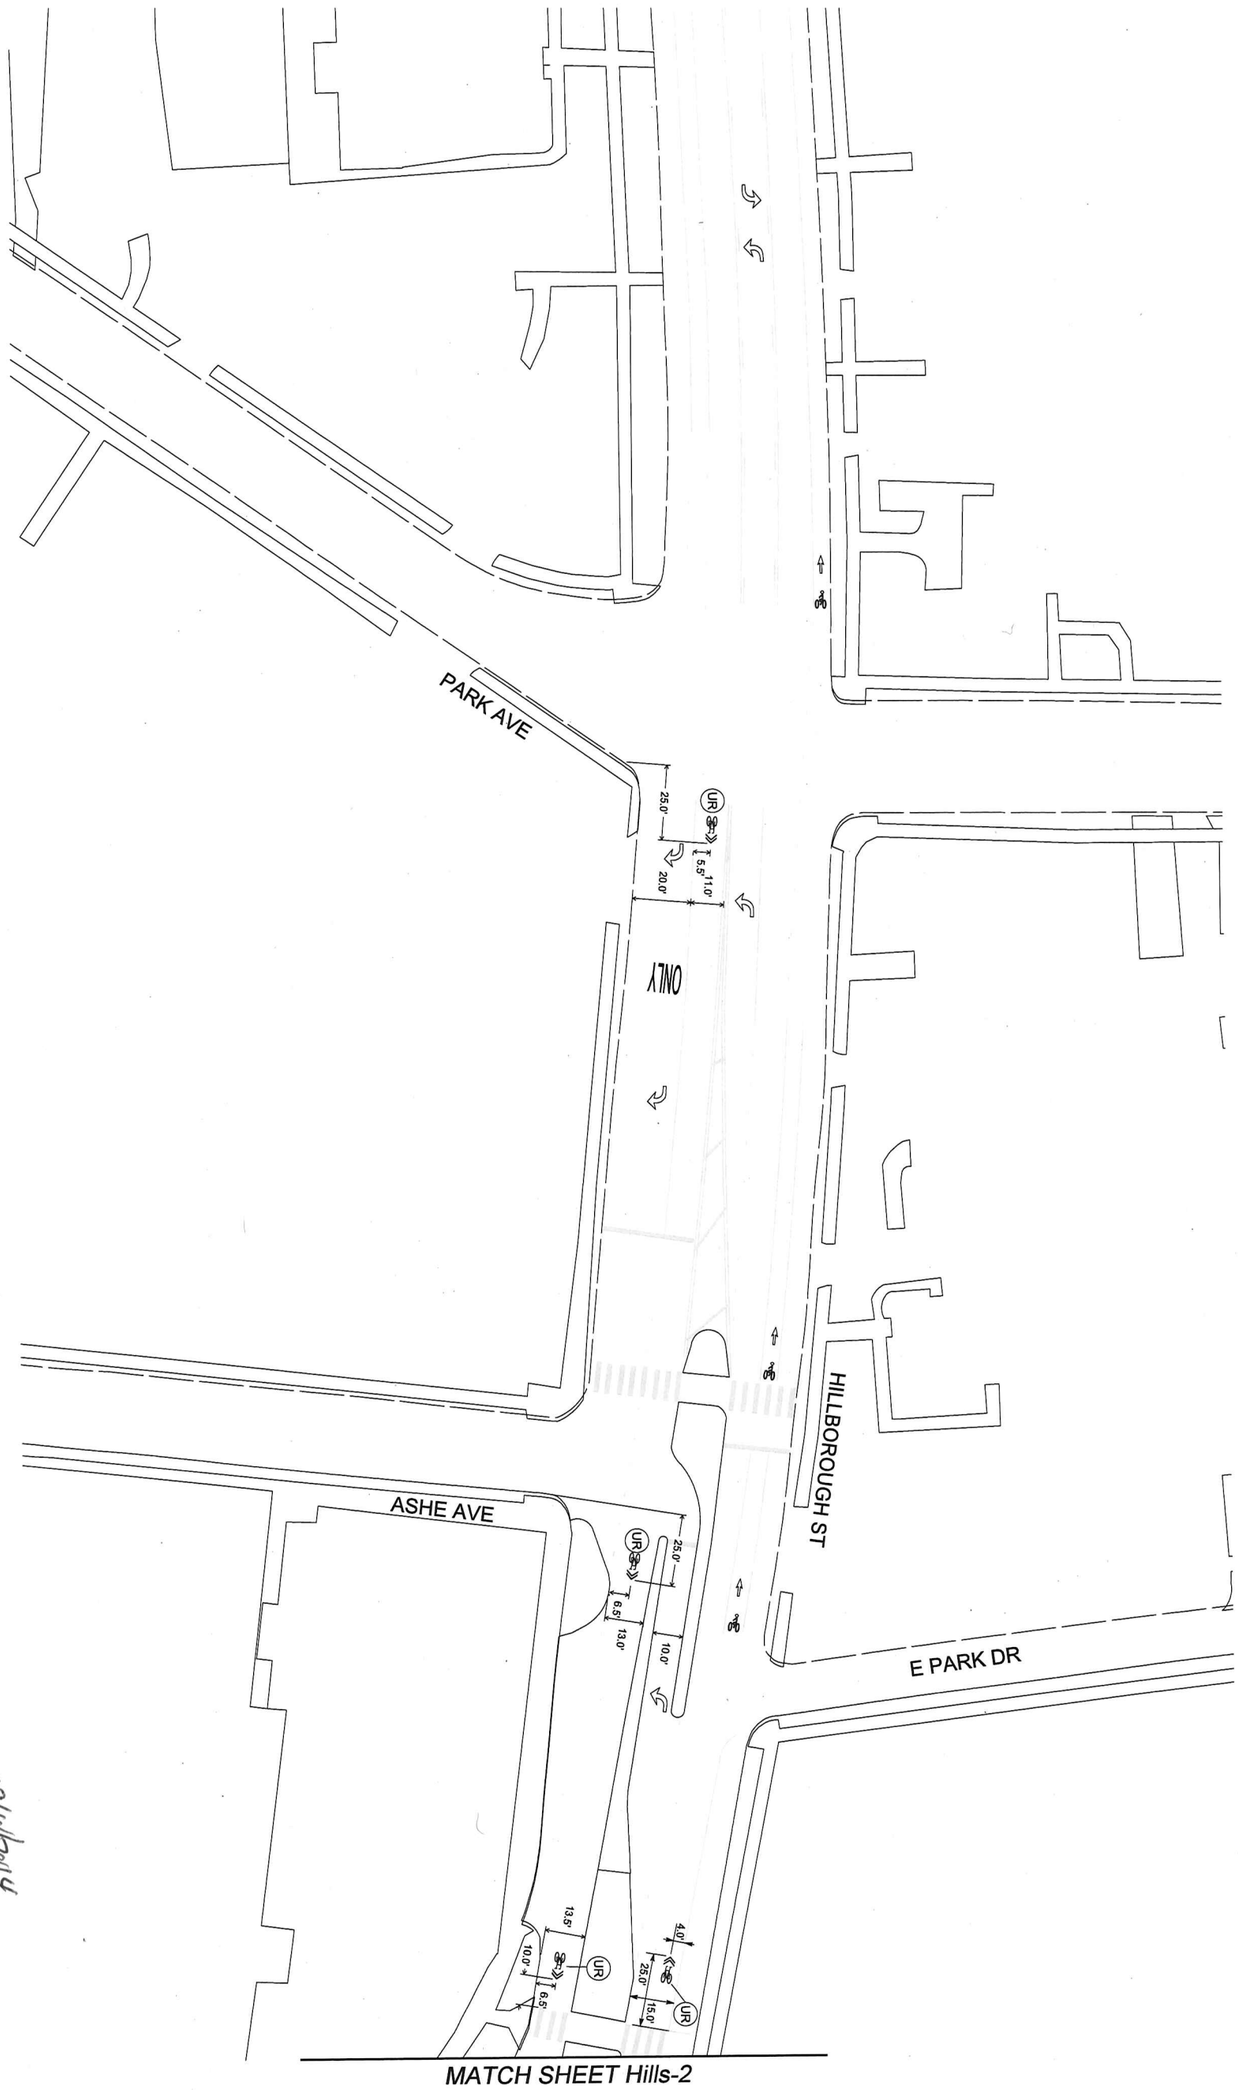

09/10/2014

NORTH CAROLINA PROFESSIONAL ENGINEER SEAL 027696 JOSEPH L. LEWIS

VHB

Engineering NC, P.C.

Transportation
Land Development
Environmental Services

4000 WestChase Blvd, Suite 530
Raleigh, North Carolina 27607
919.829.0328 • FAX 919.829.0329
NC License No.: C-3705

DATE:	SEPTEMBER 2014
CADD TECH:	BRP
CHECKED BY:	AL

NO.	REVISIONS	DATE

SCALES
HSCALE 1"=50'
VSCALE:

PROJECT
VHB 38159.00

SHEET NO.
Hills-1

DRAWING NO.

Proposed Bicycle Facilities

Pavement Marking Plan

HILLSBOROUGH ST

Park Ave. to Salisbury St.

CITY OF RALEIGH
PUBLIC WORKS DEPARTMENT

MATCH SHEET Hills-1

See Detail 1 for the placement of green-colored thermoplastic in this location.

HILLBOROUGH ST

W MORGAN ST

MATCH SHEET Hills-3

09/10/2014

NORTH CAROLINA PROFESSIONAL SEAL 027696 ENGINEER JOSEPH L. LEWIS

VHB

Engineering NC, P.C.

Transportation
Land Development
Environmental Services
4000 WestChase Blvd, Suite 530
Raleigh, North Carolina 27607
919.829.0328 • FAX 919.829.0329
NC License No.: C-3705

CITY OF RALEIGH
PUBLIC WORKS DEPARTMENT

HILLSBOROUGH ST
Park Ave to Salisbury St

Proposed Bicycle Facilities

Pavement Marking Plan

DATE:	SEPTEMBER 2014
CADD TECH:	BRP
CHECKED BY:	JLL

REVISIONS

NO.	DATE

SCALES	
HSCALE	1"=50'
VSCALE	
PROJECT	VHB 38139.00
SHEET NO.	Hills-2
DRAWING NO.	

09/10/2014

NORTH CAROLINA PROFESSIONAL SEAL 027696 ENGINEER JOSEPH L. LEWIS

VHB

Engineering NC, P.C.

Transportation
Land Development
Environmental Services
4000 WestChase Blvd, Suite 530
Raleigh, North Carolina 27607
919.829.0328 • FAX 919.829.0329
NC License No.: C-3705

CITY OF RALEIGH
PUBLIC WORKS DEPARTMENT

HILLSBOROUGH ST
Park Ave to Salisbury St

Proposed Bicycle Facilities
Pavement Marking Plan

DATE:	SEPTEMBER 2014
CADD TECH:	BRP
CHECKED BY:	JLL

REVISIONS

NO.	DATE

SCALES
HSCALE 1"=50'
VSCALE

PROJECT
VHB 38139.00

SHEET NO.
Hills-3

DRAWING NO.

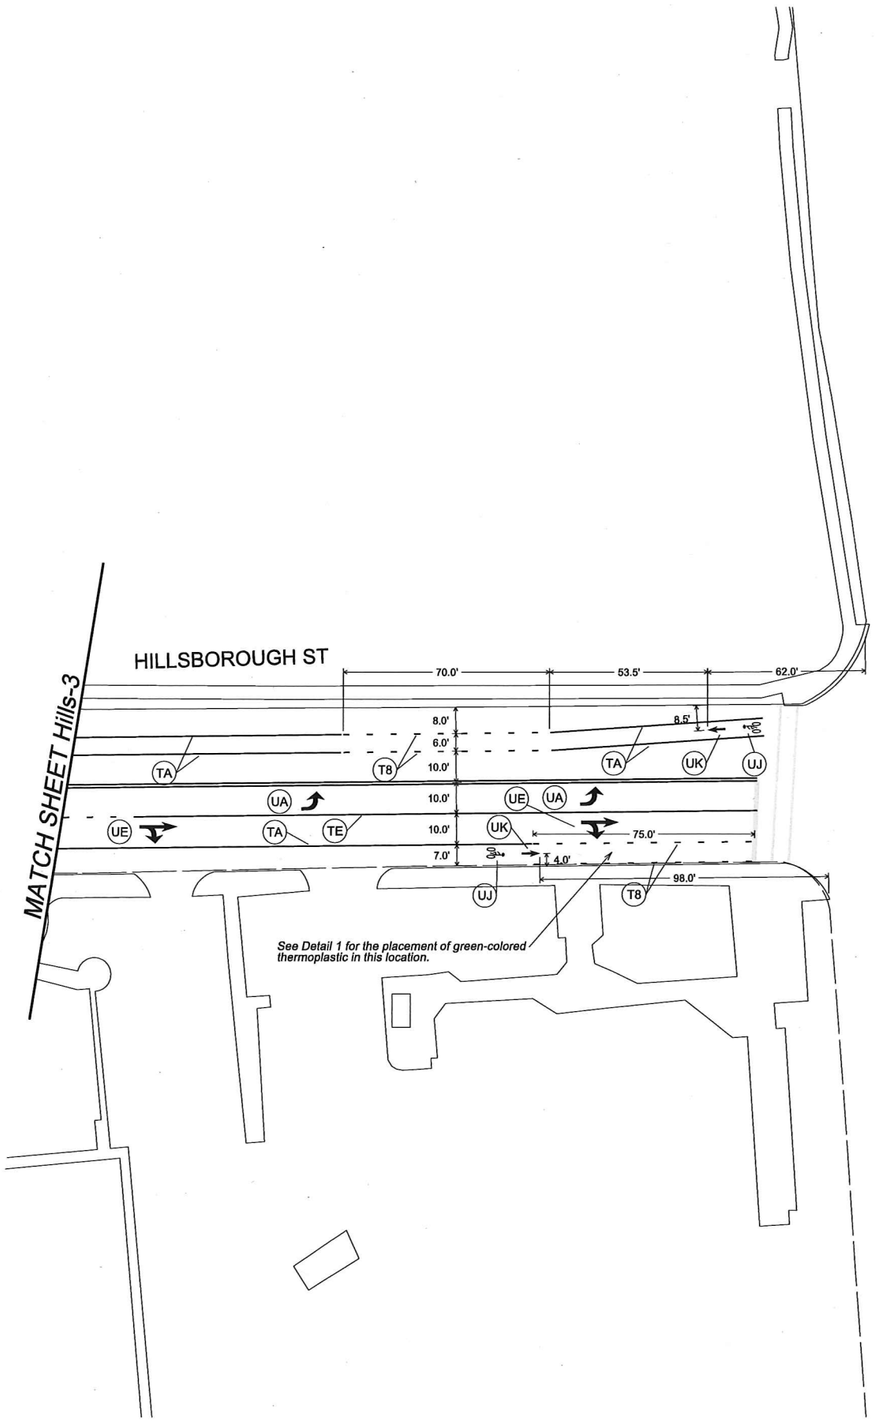

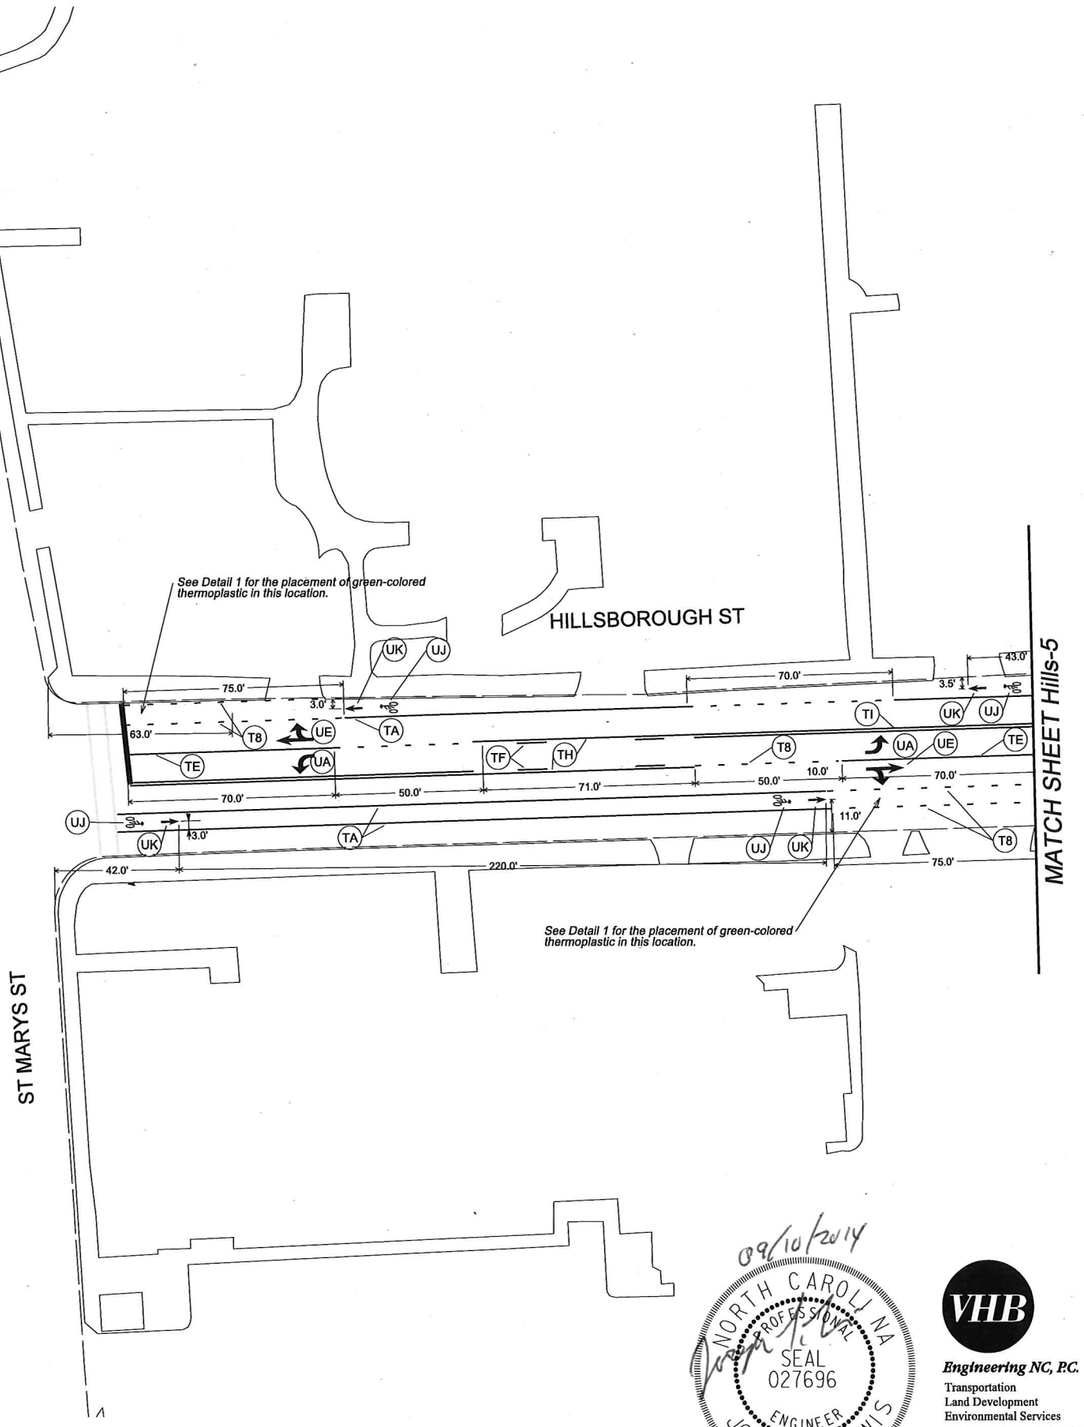

09/10/2014

NORTH CAROLINA PROFESSIONAL SEAL 027696 ENGINEER JOSEPH L. LEWIS

VHB

Engineering NC, P.C.
Transportation
Land Development
Environmental Services
4000 WestChase Blvd, Suite 530
Raleigh, North Carolina 27607
919.829.0328 • FAX 919.829.0329
NC License No.: C-3705

CITY OF RALEIGH
PUBLIC WORKS DEPARTMENT

1

HILLSBOROUGH ST
Park Ave to Salisbury St

Proposed Bicycle Facilities
Pavement Marking Plan

DATE:	SEPTEMBER 2014
CADD TECH:	BRP
CHECKED BY:	JLL

REVISIONS

NO.	DATE

SCALES
HSCALE 1"=50'
VSCALE

PROJECT
VHB 38139.00

SHEET NO.
Hills-4

DRAWING NO.

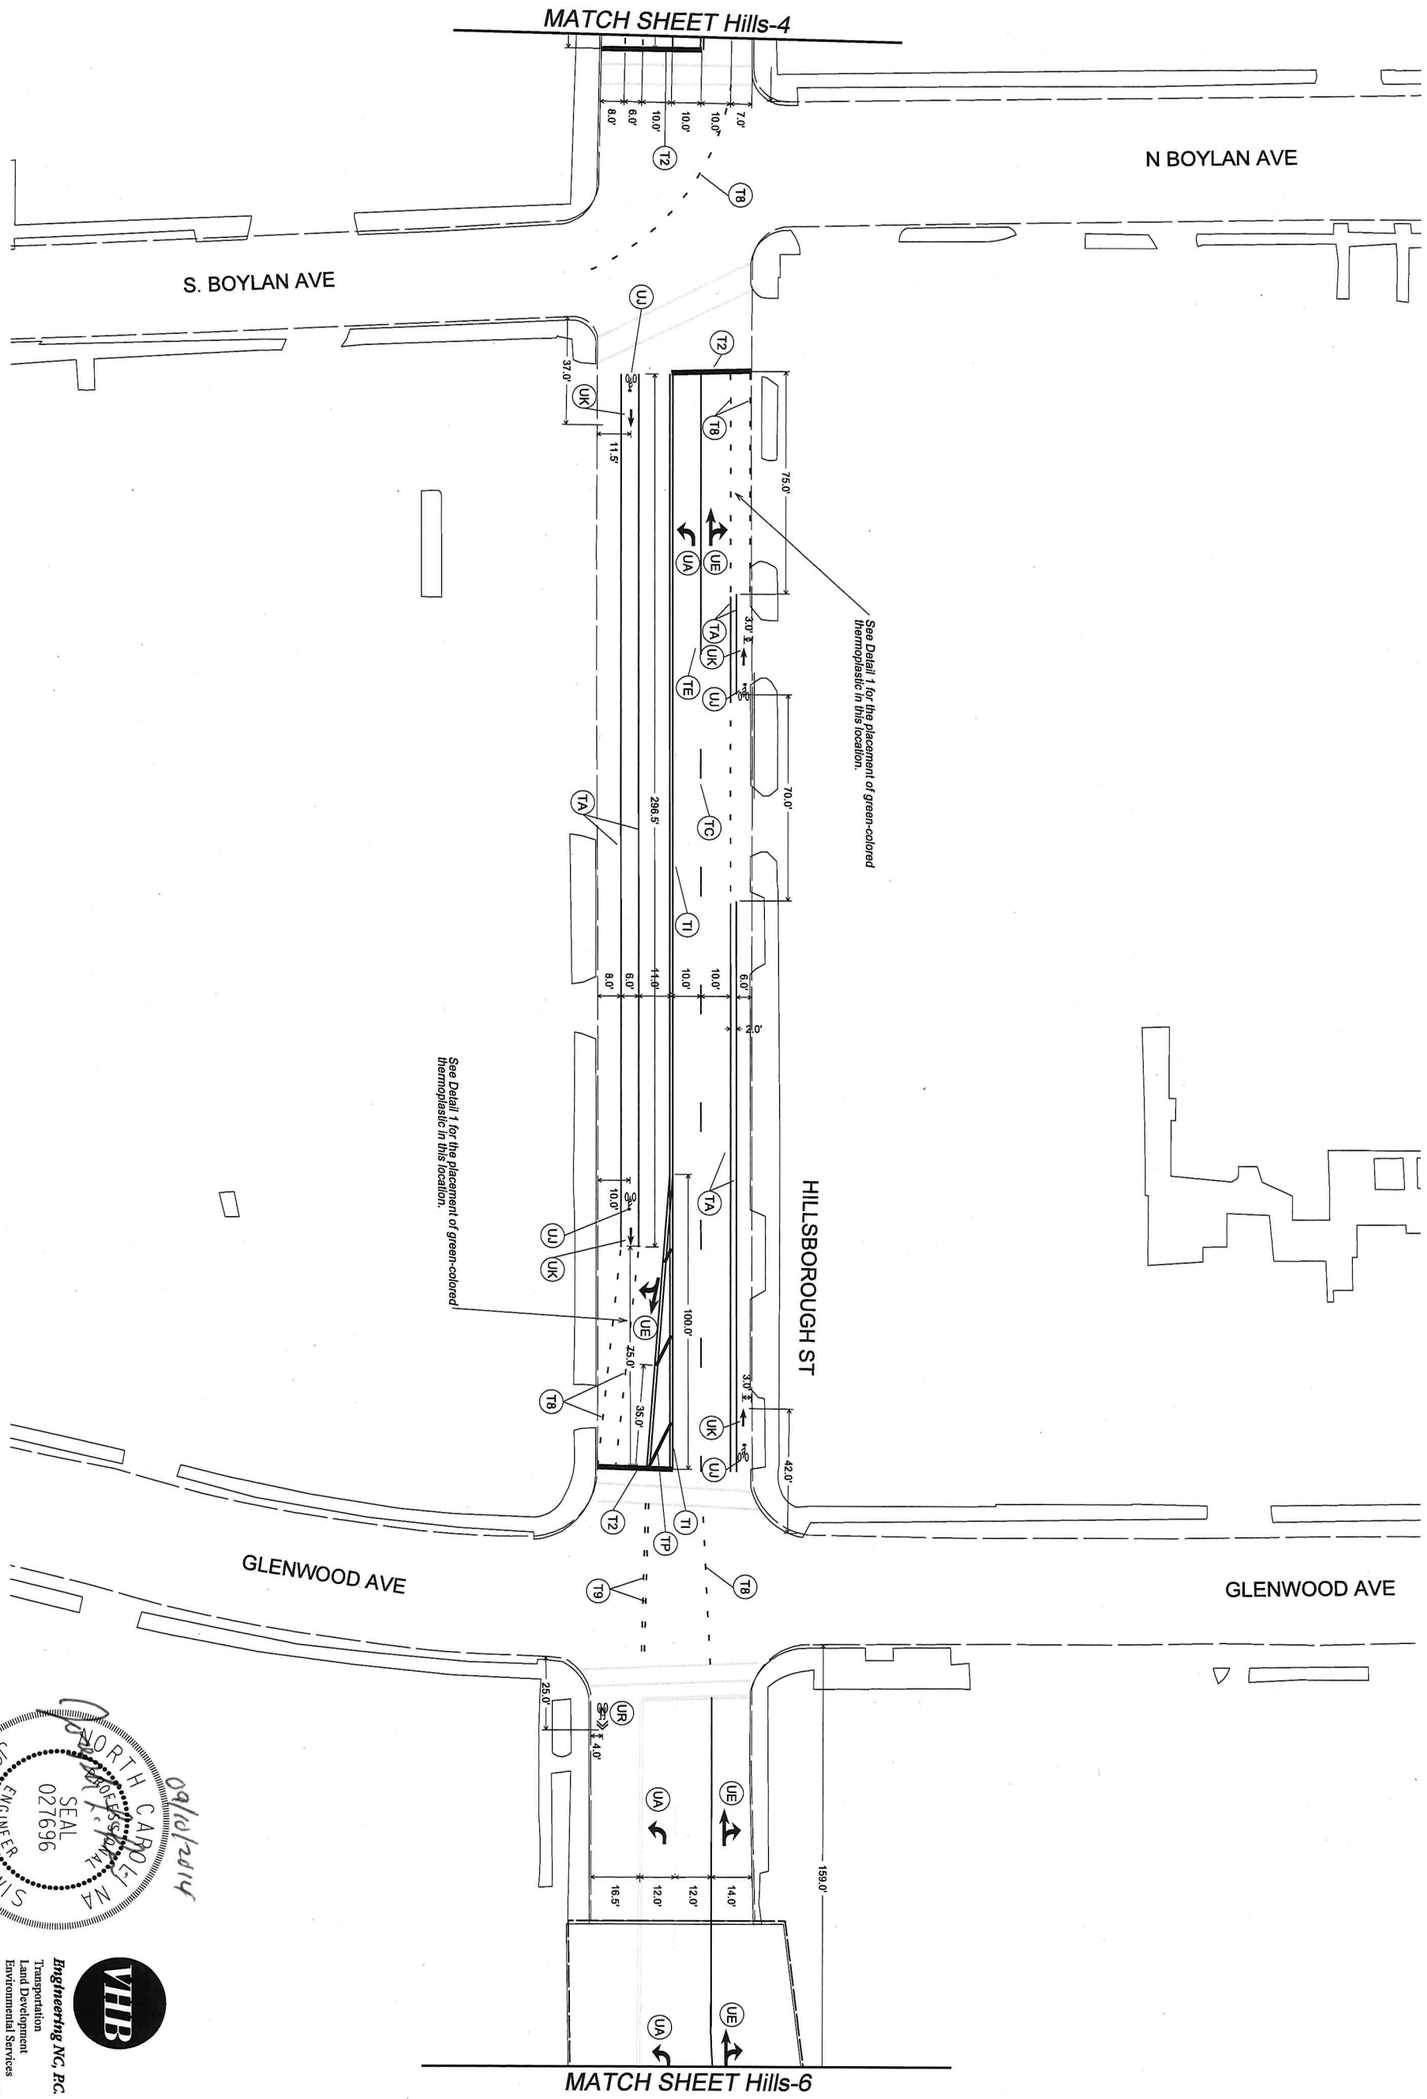

09/10/2014

NORTH CAROLINA PROFESSIONAL ENGINEER SEAL 027696 JOSEPH L. LEWIS

Bngineering NC, P.C.
Transportation
Land Development
Environmental Services
4000 WestChase Blvd, Suite 530
Raleigh, North Carolina 27607
ph 919.829.0328 • FAX 919.829.0329
NC License No.: C-3703

DATE	SEPTEMBER 2014
CAD/ TECH.	BKP
CHECKED BY:	
REVISIONS	
NO.	DATE
SCALES	
HSCALE 1"=50'	
VSCALE	
PROJECT	
VHB 38139.00	
SHEET NO.	
Hills-5	
DRAWING NO.	

Proposed Bicycle Facilities
Pavement Marking Plan

HILLSBOROUGH ST
Park Ave to Salisbury St

CITY OF RALEIGH
PUBLIC WORKS DEPARTMENT

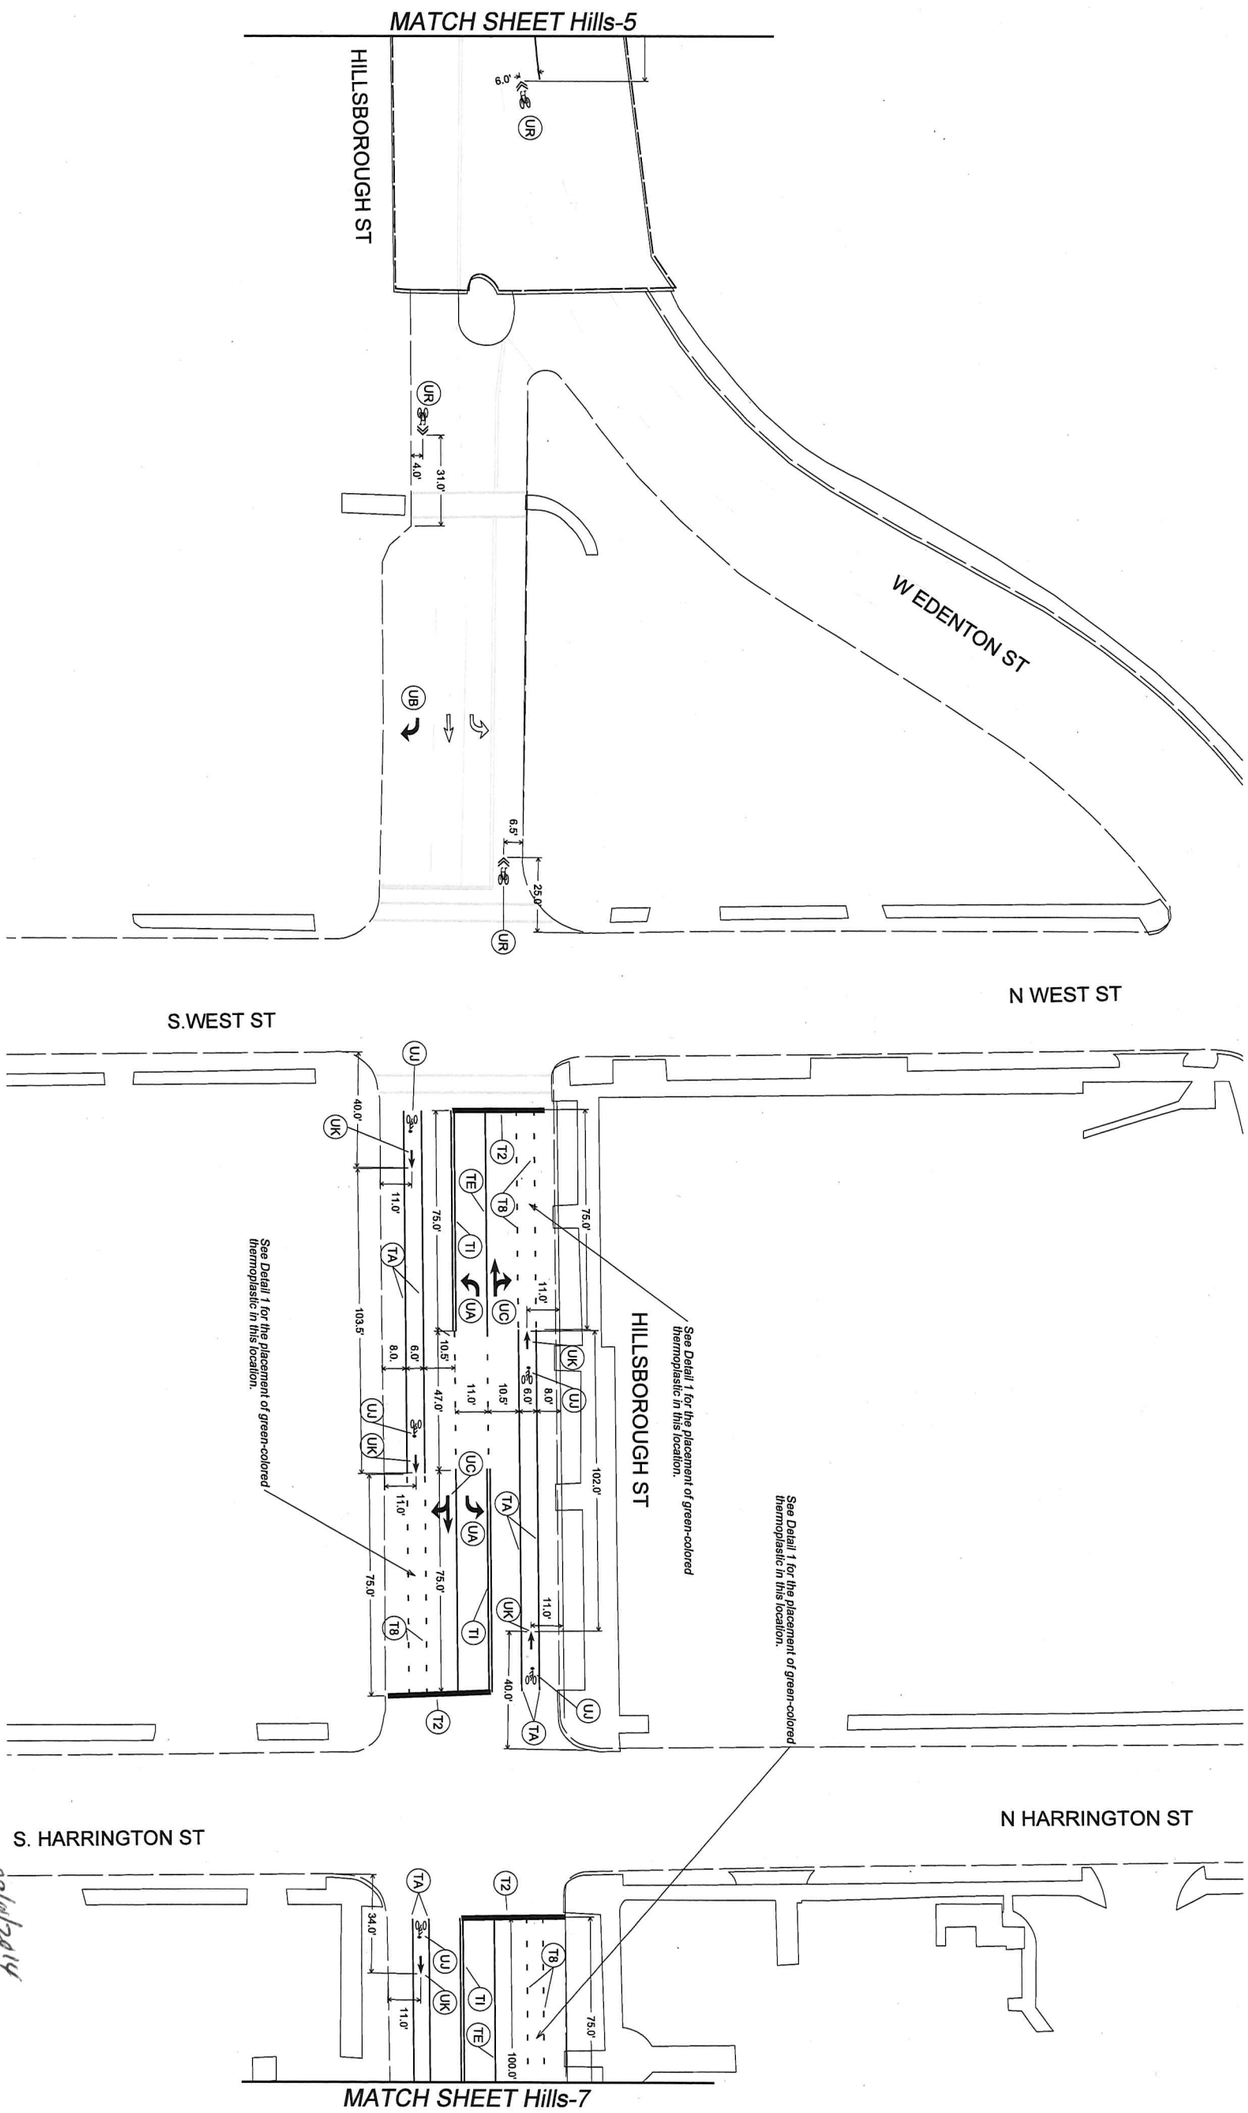

NORTH CAROLINA PROFESSIONAL SEAL 027696 ENGINEER JOSEPH L. LEWIS

9/16/2014

VHB ***Engineering NC, P.C.***
Transportation
Land Development
Environmental Services
4000 WestChase Blvd, Suite 530
Raleigh, North Carolina 27607
919.829.0328 • FAX 919.829.0329
NC License No.: C-3705

DATE	SEPTEMBER 2014
CADD TECH.	BRP
CHECKED BY:	AL

REVISIONS	
NO.	DATE

SCALES
HSCALE 1"=50'
VSCALE
PROJECT
VHB 38139.00
SHEET NO.
Hills-6
DRAWING NO.

Proposed Bicycle Facilities
Pavement Marking Plan

HILLSBOROUGH ST
Park Ave to Salisbury St

CITY OF RALEIGH
PUBLIC WORKS DEPARTMENT

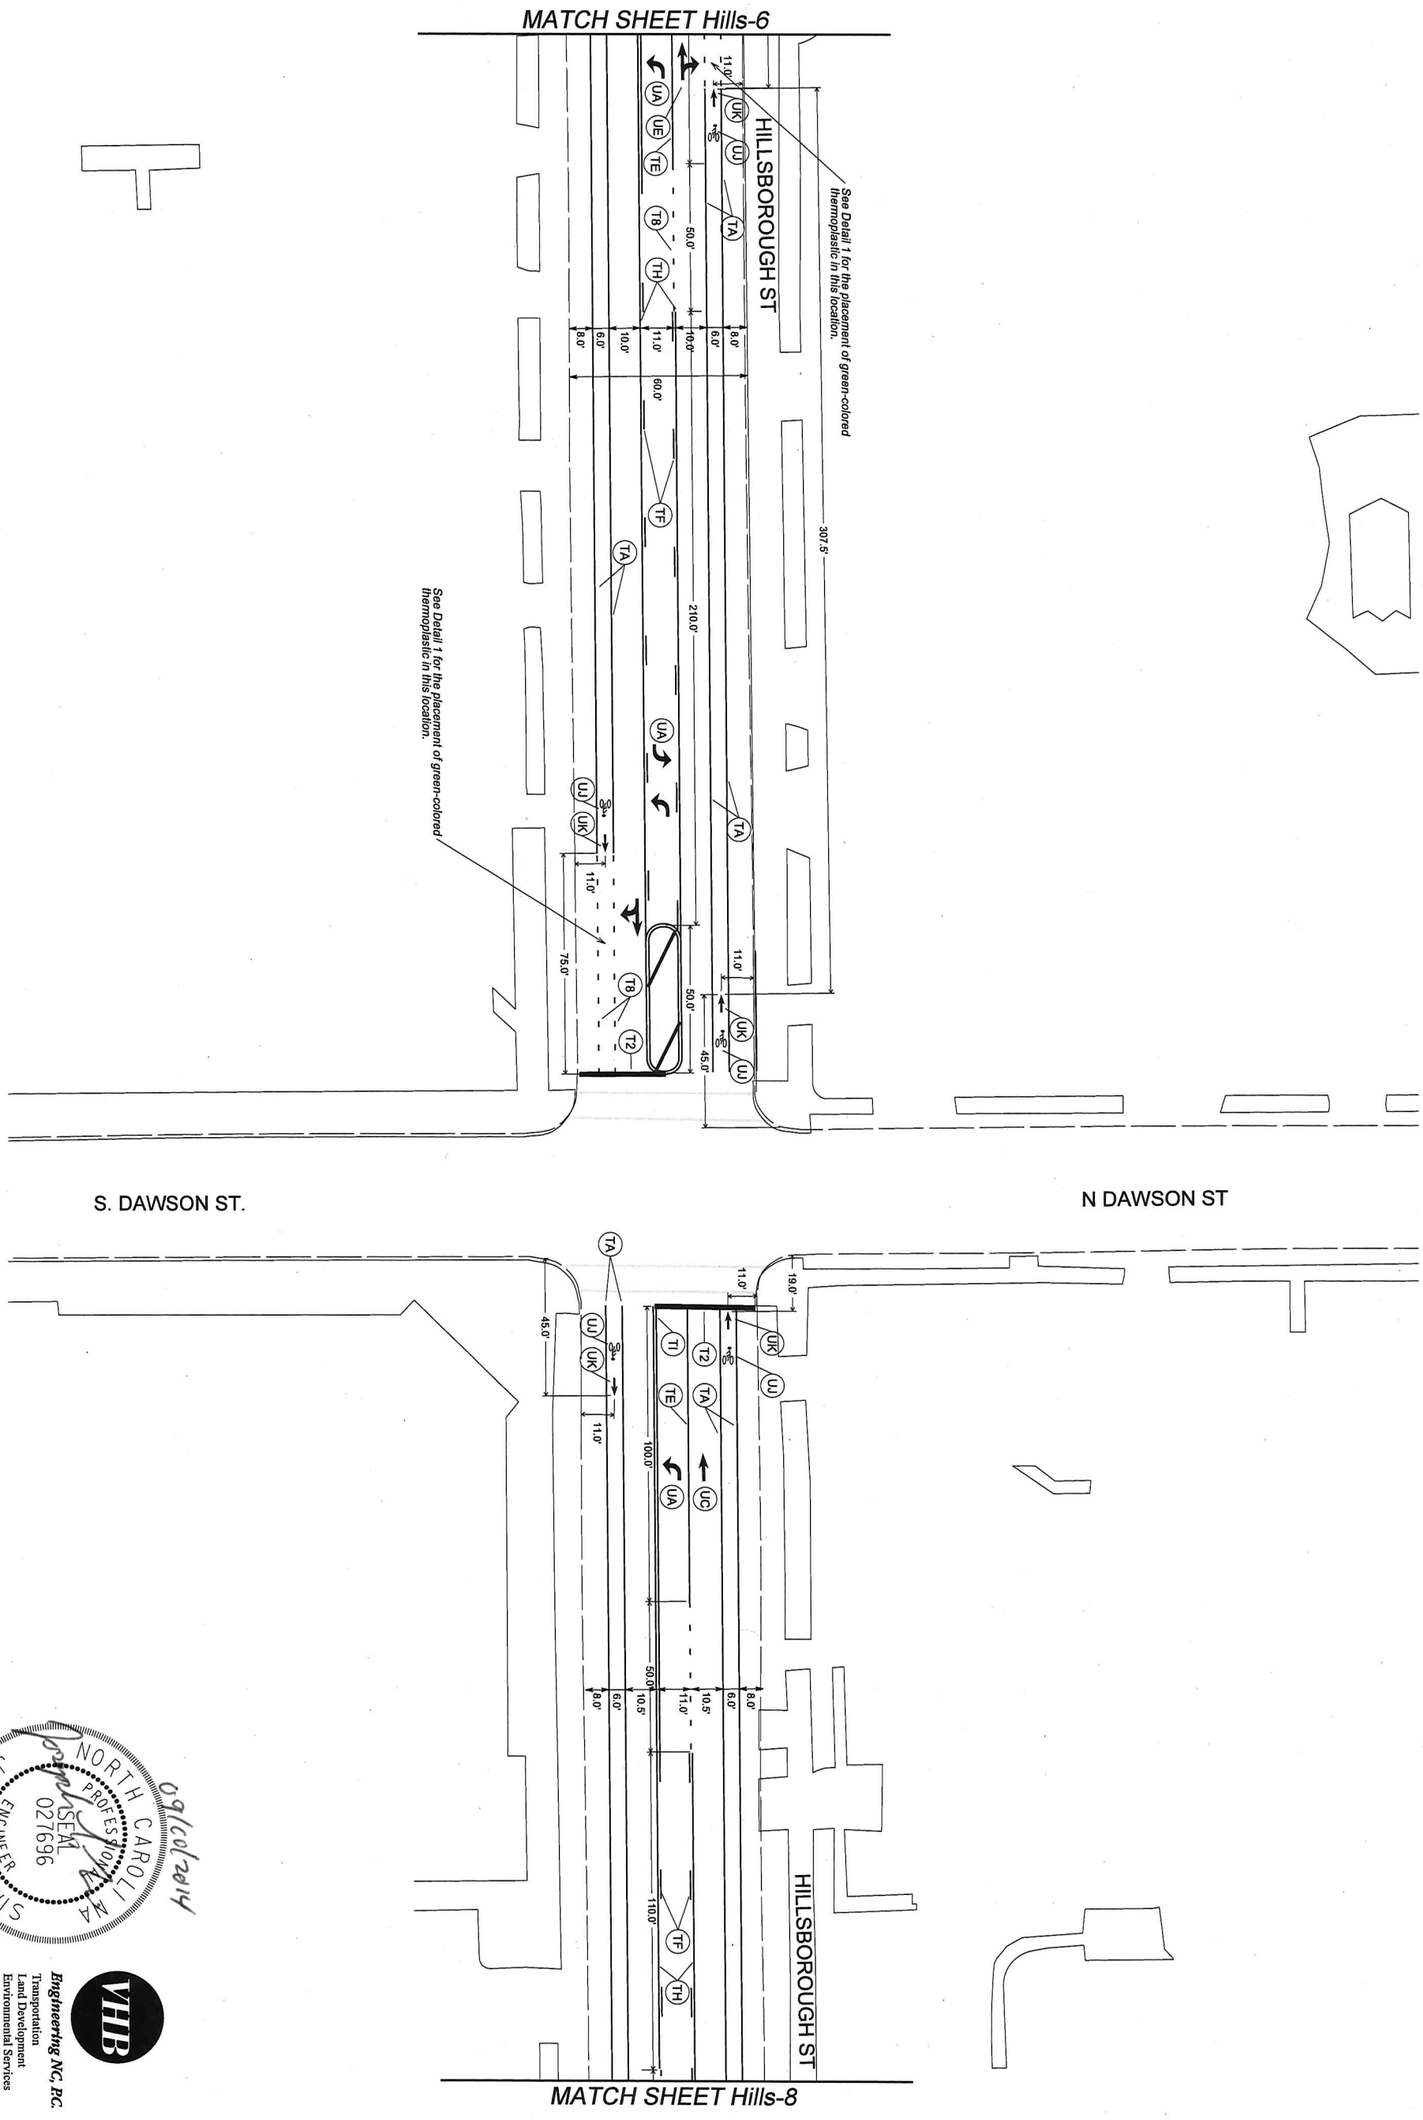

09/Oct/2014

NORTH CAROLINA PROFESSIONAL SEAL 027696 ENGINEER JOSEPH L. LEWIS

Engineering NC, P.C.
Transportation
Land Development
Environmental Services
4000 WestChase Blvd, Suite 530
Raleigh, North Carolina 27607
919.829.0328 • FAX 919.829.0329
NC License No.: C-3705

DATE:	SEPTEMBER 2014
CADD TECH:	BKP
CHECKED BY:	JL

REVISIONS

NO.	DATE

SCALES
HSCALE 1"=50'
VSCALE
PROJECT
VHB 58139.00
SHEET NO.
Hills-7
DRAWING NO.

Proposed Bicycle Facilities

Pavement Marking Plan

HILLSBOROUGH ST

Park Ave to Salisbury St

CITY OF RALEIGH
PUBLIC WORKS DEPARTMENT

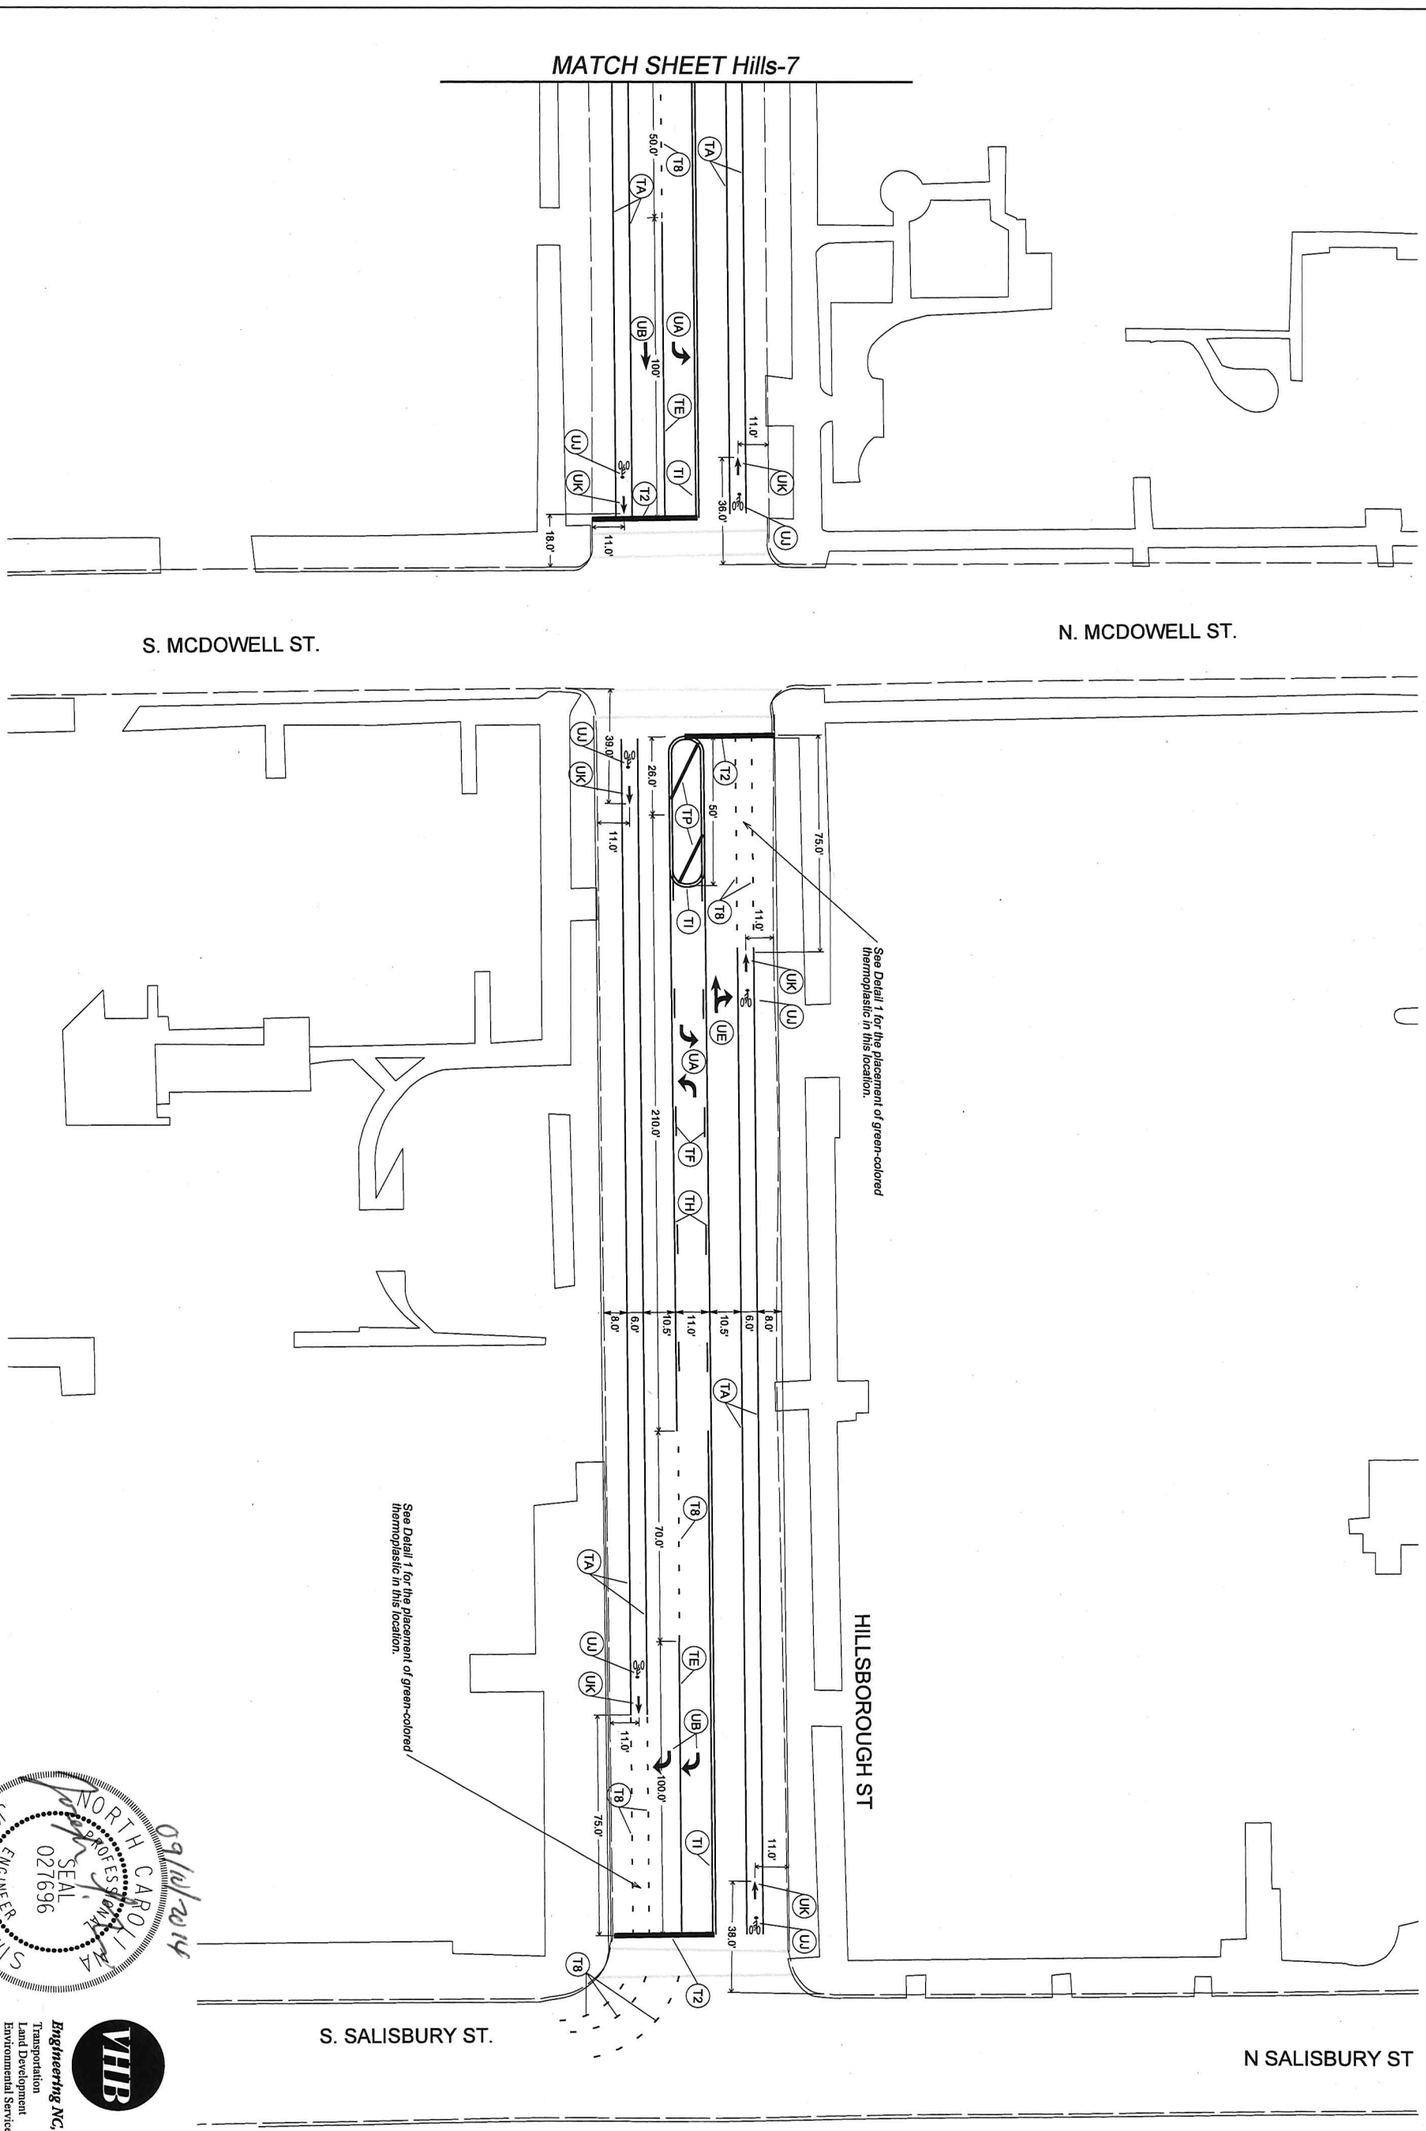

09/10/2014

NORTH CAROLINA PROFESSIONAL SEAL 027696 ENGINEER JOSEPH L. LEWIS

VHB

Engineering NC, P.C.
Transportation
Land Development
Environmental Services
4000 WestChase Blvd, Suite 530
Raleigh, North Carolina 27607
919.829.0328 • FAX 919.829.0329
NC License No.: C-3705

DATE: SEPTEMBER 2014	Proposed Bicycle Facilities Pavement Marking Plan	HILLSBOROUGH ST Park Ave to Salisbury St	CITY OF RALEIGH PUBLIC WORKS DEPARTMENT
CADD TECH: BRP			
CHECKED BY: JLL			
REVISIONS			
NO. / DATE			
SCALES HSCALE 1"=50' VSCALE			
PROJECT VHB 38139.00			
SHEET NO. Hills-8			
DRAWING NO.			