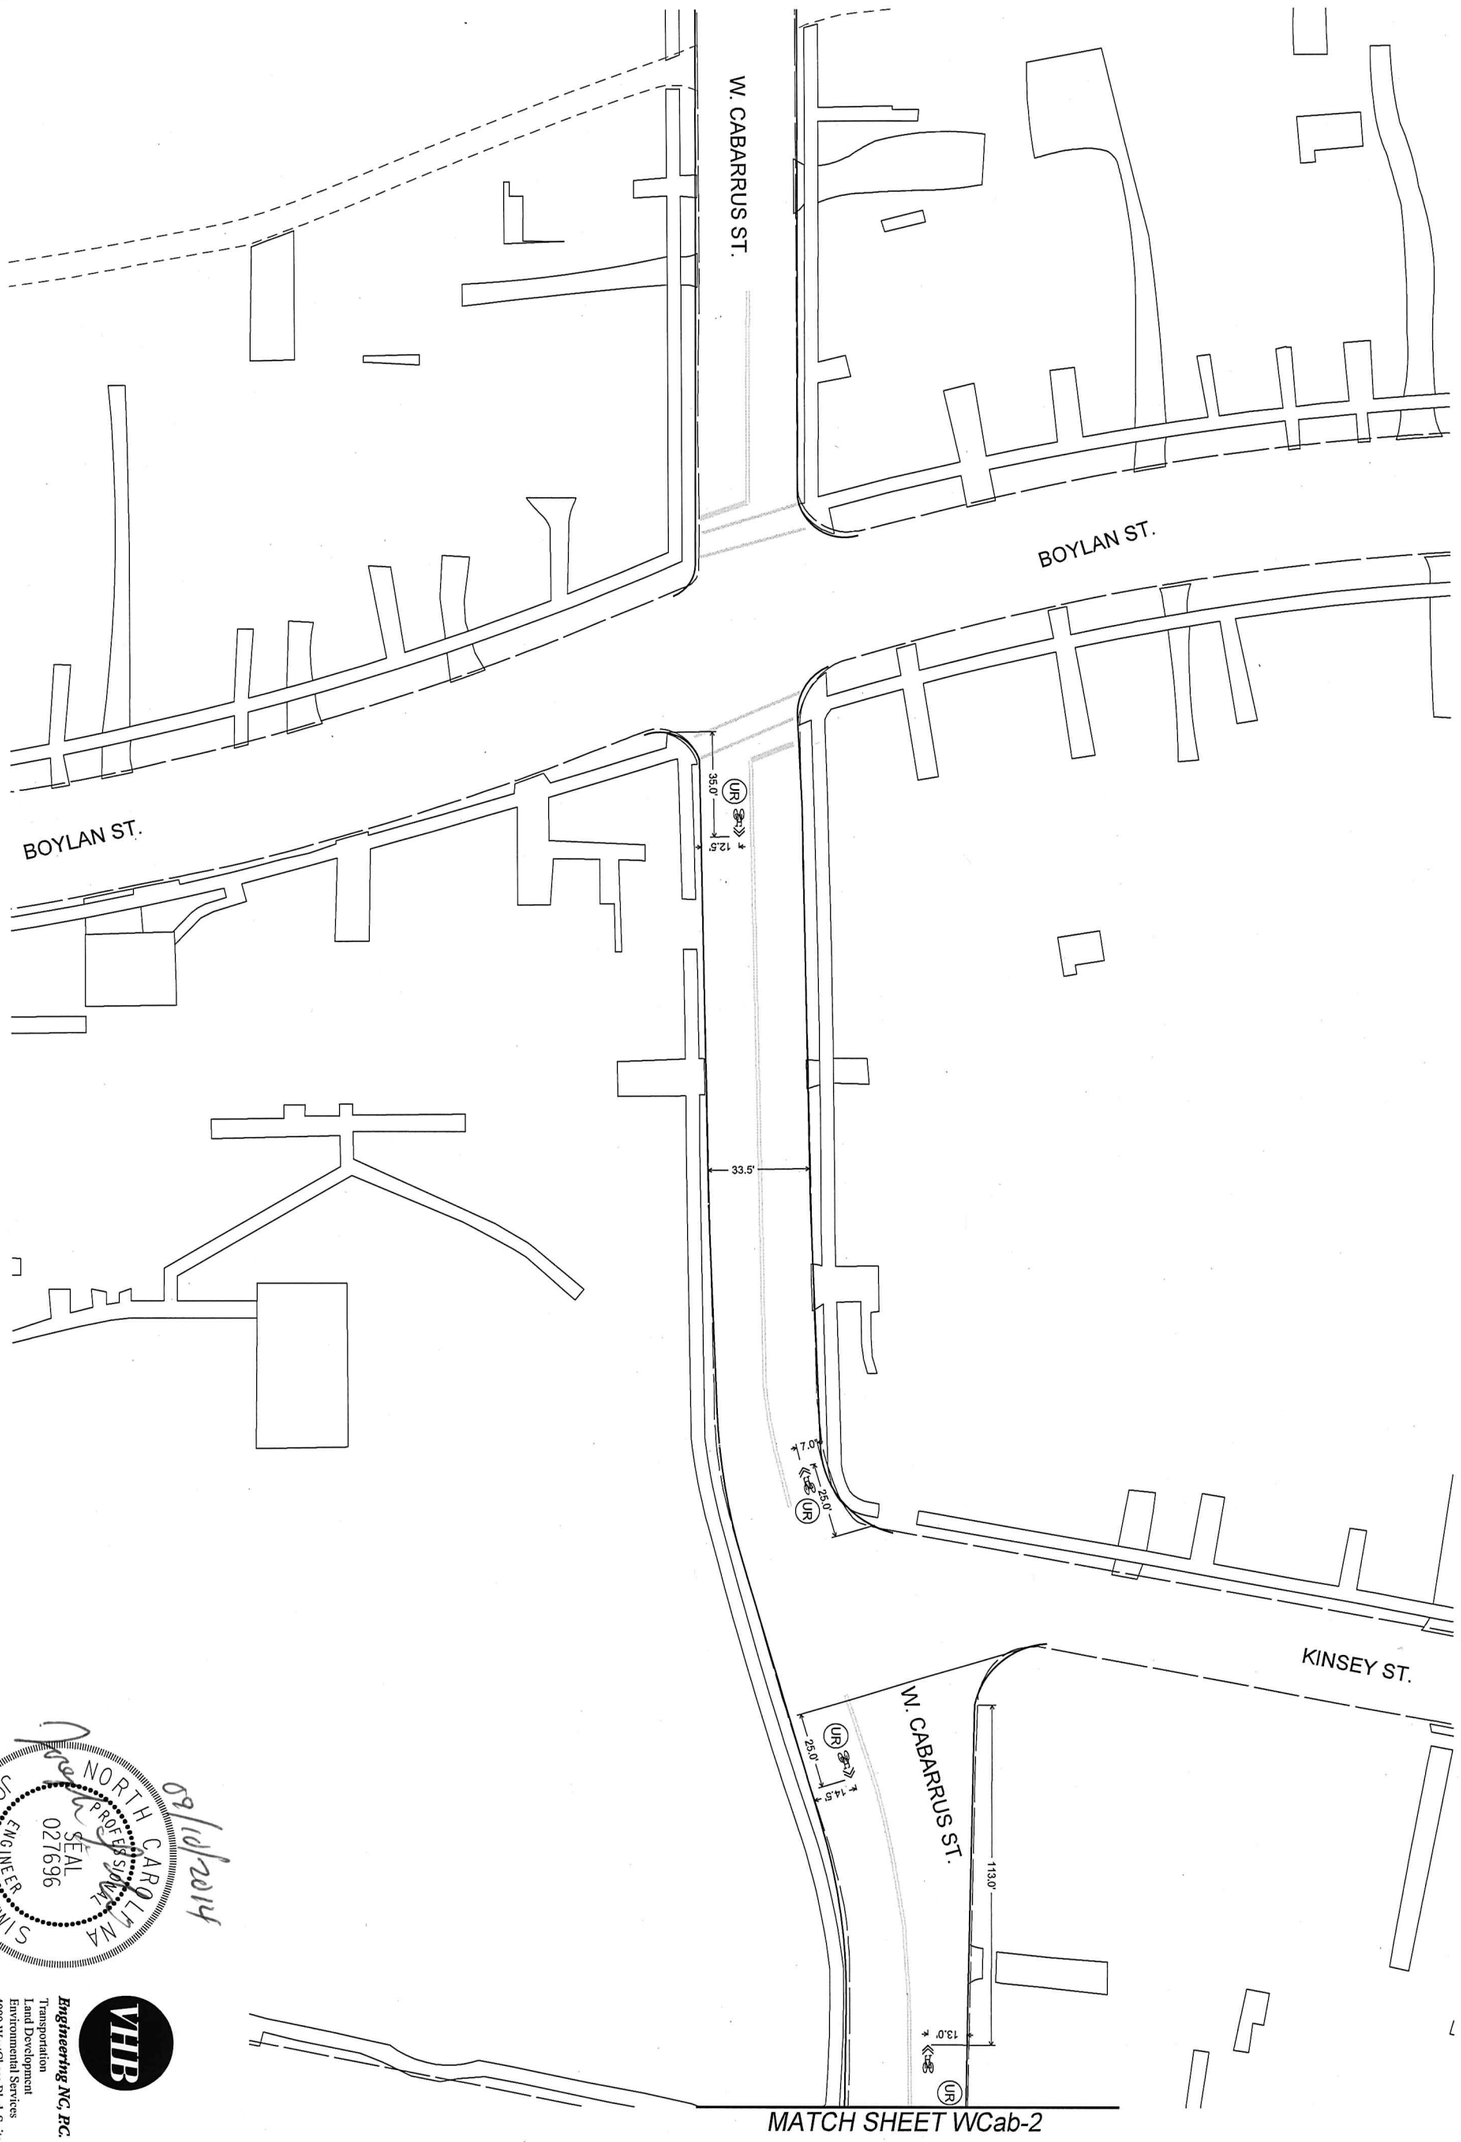

08/19/2014

NORTH CAROLINA PROFESSIONAL ENGINEER SEAL 027696 JOSEPH L. LEWIS

Engineering NC, P.C.
Transportation
Land Development
Environmental Services
4000 WestChase Blvd, Suite 530
Raleigh, North Carolina 27607
919.829.0328 • FAX 919.829.0329
NC License No.: C-3705

REVISIONS		
NO.	DATE	

SCALES
HSCALE 1"=60'
VSCALE
PROJECT
VHB 38139.00
SHEET NO
WCab-1
DRAWING NO

DATE: SEPTEMBER 2014
CAD/D TECH: BRP
CHECKED BY: JLL

Proposed Bicycle Facilities

Pavement Marking Plan

W. CABARRUS ST
Boylan Ave to Salisbury St

CITY OF RALEIGH
PUBLIC WORKS DEPARTMENT

CITY OF RALEIGH
PUBLIC WORKS DEPARTMENT

W. CABARRUS ST
Boylan Ave to Salisbury St

Proposed Bicycle Facilities
Pavement Marking Plan

09/10/2014

NORTH CAROLINA PROFESSIONAL SEAL 027696 ENGINEER JOSEPH L. LEWIS

VHB
Engineering NC, P.C.
Transportation
Land Development
Environmental Services
4000 WestChase Blvd, Suite 530
Raleigh, North Carolina 27607
919.829.0328 • FAX 919.829.0329
NC License No.: C-3705

DATE:	SEPTEMBER 2014
CADD TECH:	BRP
CHECKED BY:	JLL

REVISIONS

NO.	DATE

SCALES	
HSCALE	1"=50'
VSCALE	
PROJECT	VHB 38139.00
SHEET NO.	WCab-2
DRAWING NO.	

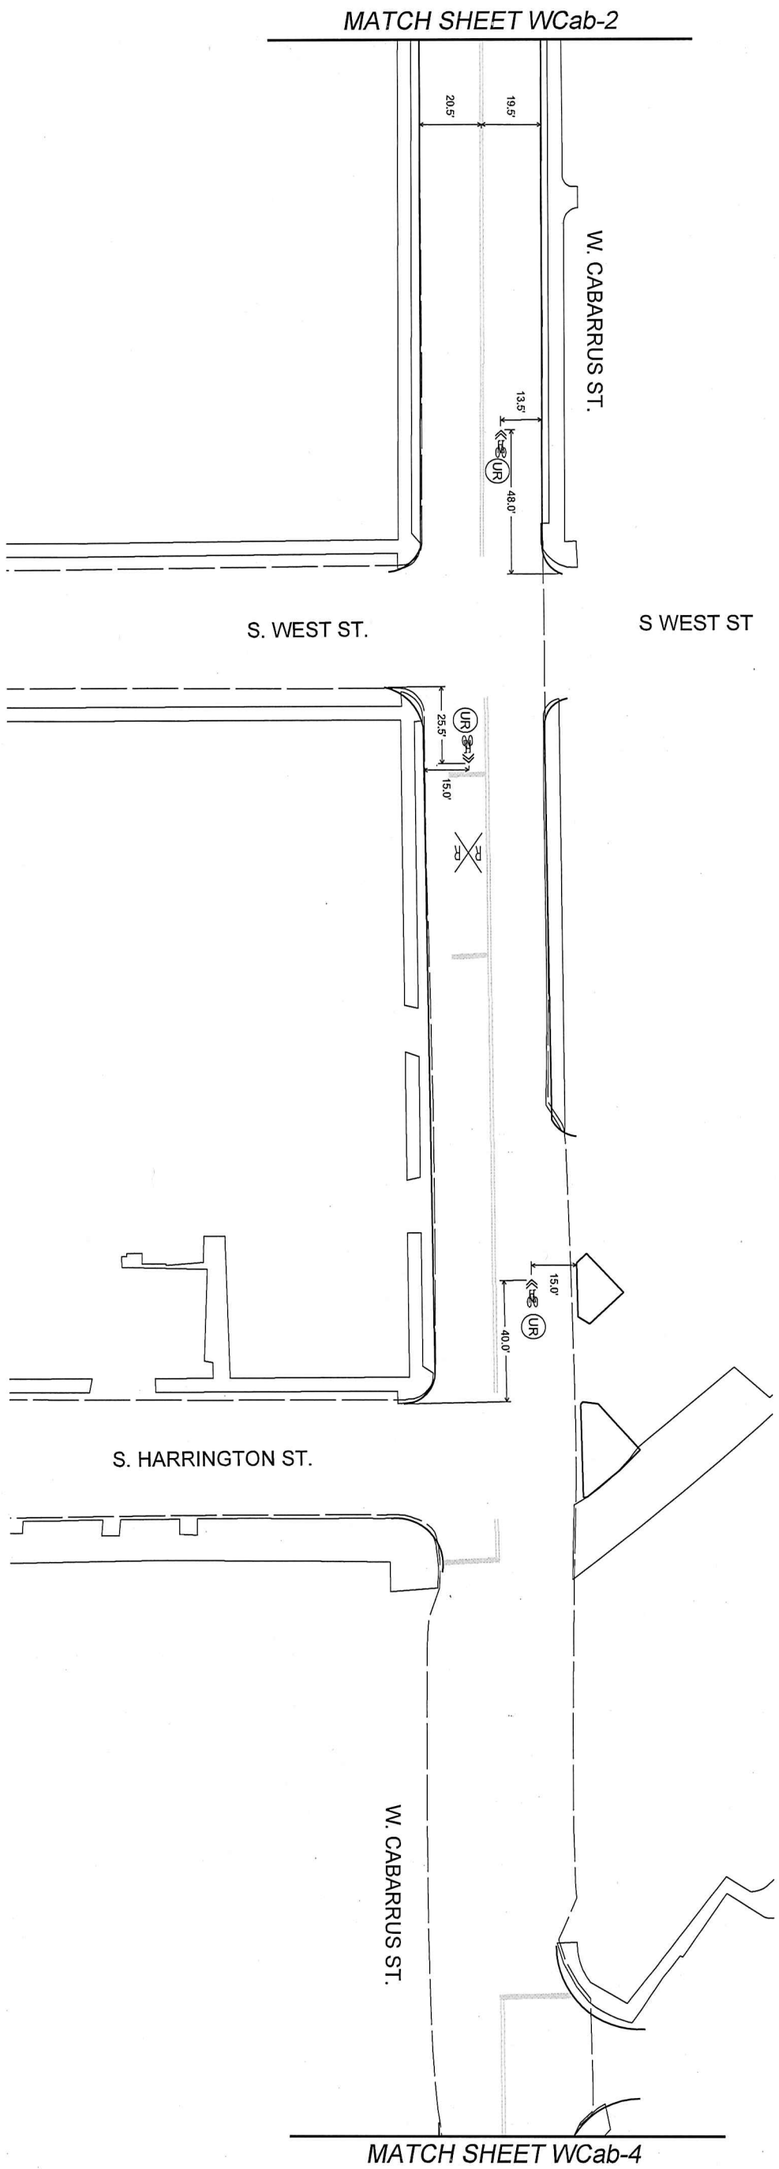

NORTH CAROLINA PROFESSIONAL ENGINEER SEAL 027696 JOSEPH L. LEWIS

8/19/2014

VHB

Engineering NC, P.C.

Transportation
Land Development
Environmental Services

4000 WestChase Blvd. Suite 530
Raleigh, North Carolina 27607
919.829.0328 • FAX 919.829.0329
NC License No.: C-3705

DATE	SEPTEMBER 2014
CADD TECH:	BRP
CHECKED BY:	
	AL

REVISIONS

NO.	DATE

SCALES
H/SCALE 1"=50'
V/SCALE

PROJECT
WIB 38139.00

SHEET NO
WCab-3

DRAWING NO.

Proposed Bicycle Facilities

Pavement Marking Plan

W. CABARRUS ST
Boylan Ave to Salisbury St

CITY OF RALEIGH
PUBLIC WORKS DEPARTMENT

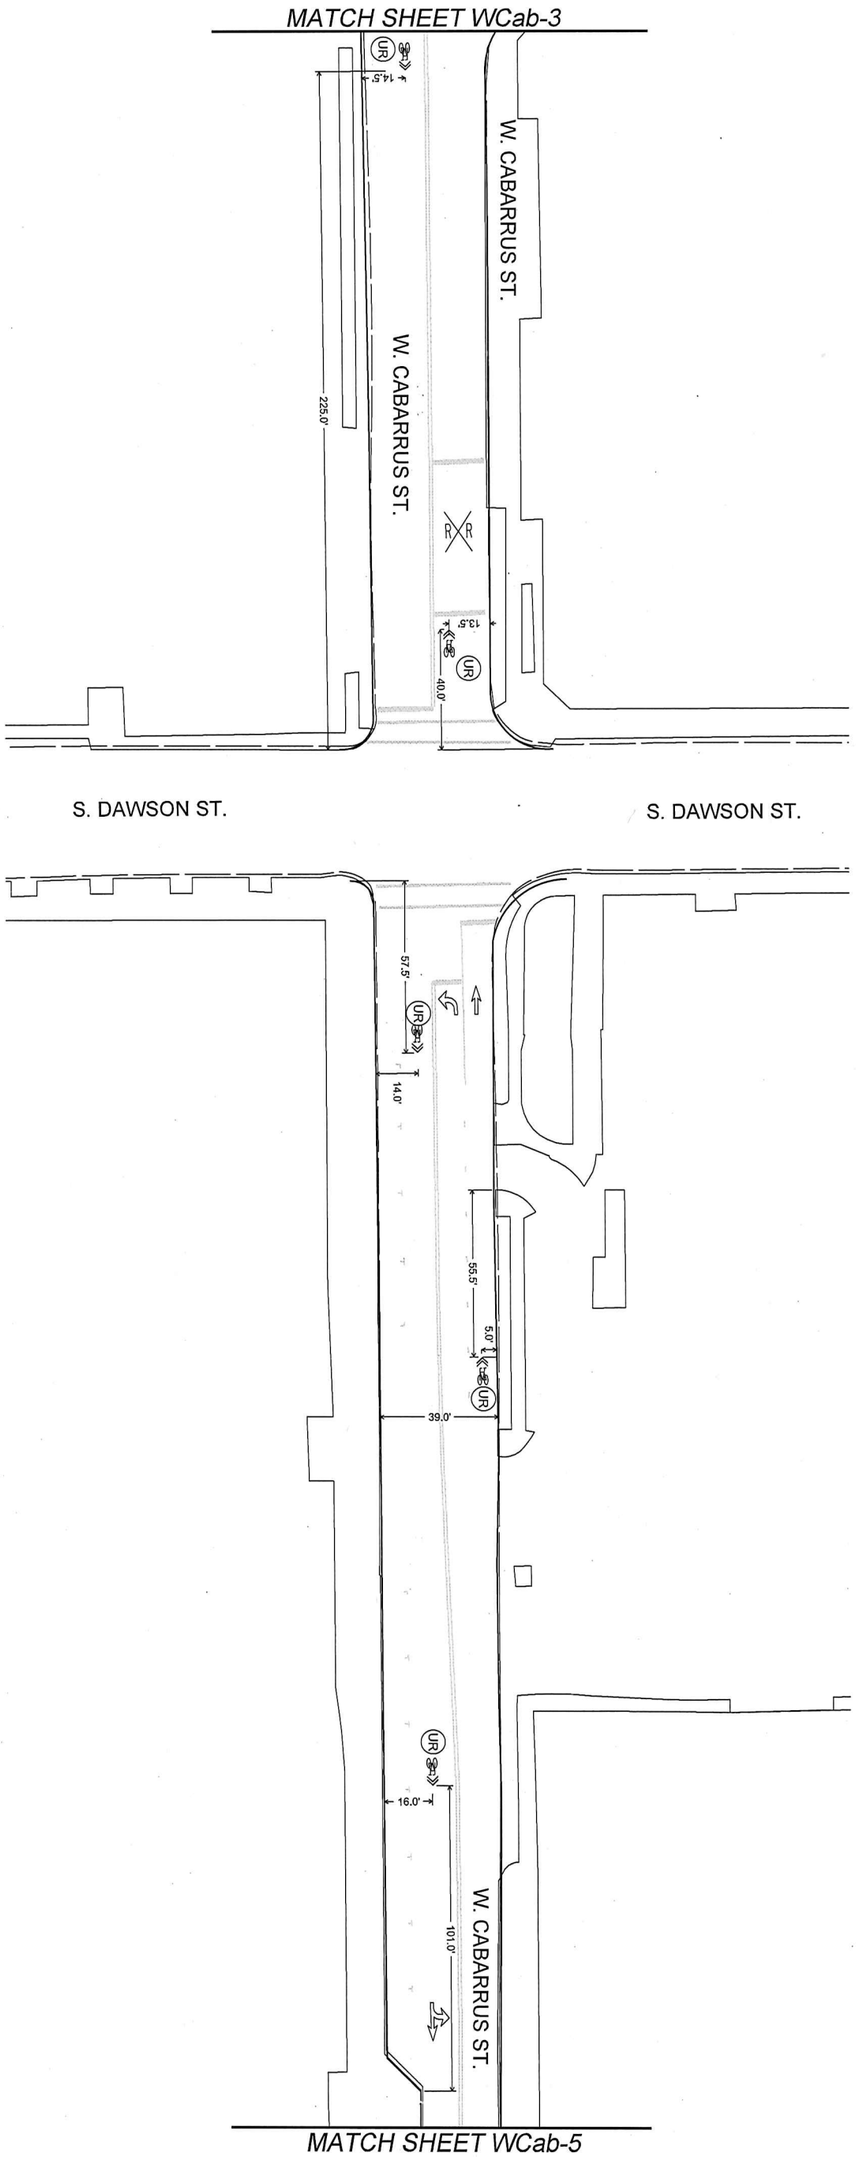

NORTH CAROLINA PROFESSIONAL ENGINEER SEAL 027696 JOSEPH L. LEWIS

09/10/2014

Engineering NC, PC.
Transportation
Land Development
Environmental Services
4000 WestChase Blvd, Suite 530
Raleigh, North Carolina 27607
919.829.0328 • FAX 919.829.0329
NC License No.: C-3705

DATE	SEPTEMBER 2014
CADD TECH	ERP
CHECKED BY:	
DRAWN BY:	AL

NO.	REVISIONS	DATE

SCALES
HSCALE 1"=50'
VSCALE

PROJECT
VHB 38139.00

SHEET NO.
WCab-4

DRAWING NO.

Proposed Bicycle Facilities

Pavement Marking Plan

W. CABARRUS ST
Boylan Ave to Salisbury St

CITY OF RALEIGH
PUBLIC WORKS DEPARTMENT

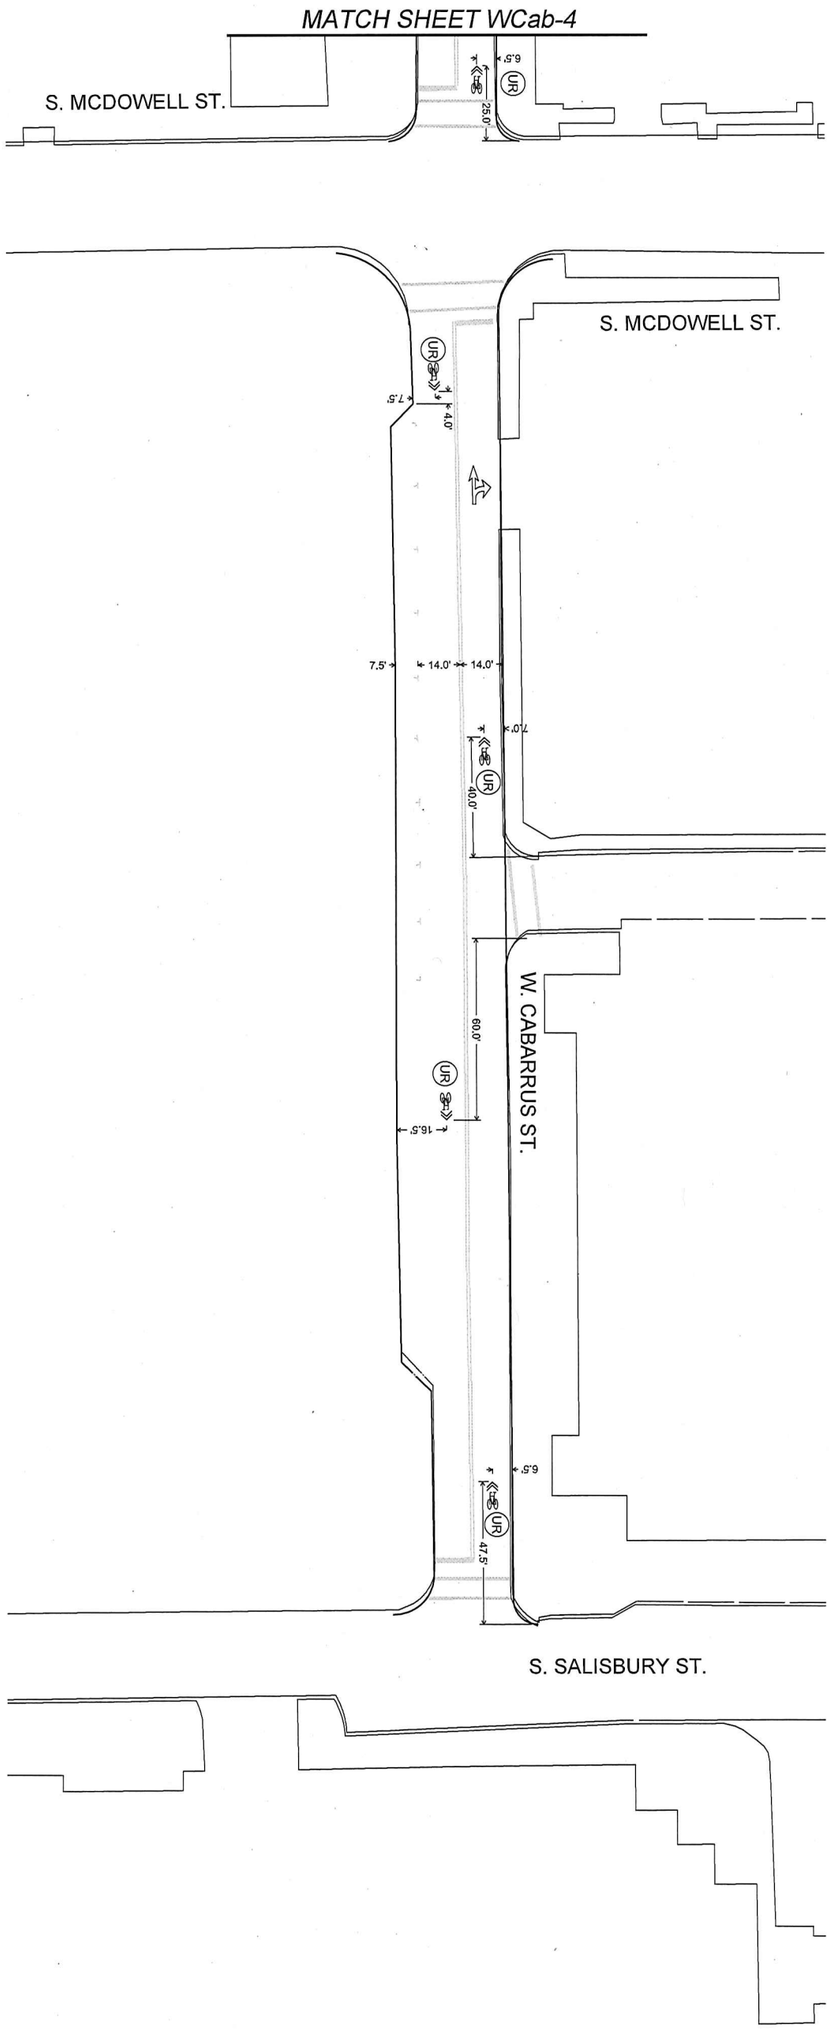

NORTH CAROLINA PROFESSIONAL ENGINEER SEAL 027696 JOSEPH L. LEWIS

8/20/2014

Engineering NC, P.C.
Transportation
Land Development
Environmental Services
4000 WestChase Blvd. Suite 530
Raleigh, North Carolina 27607
919.829.0328 • FAX 919.829.0329
NC License No.: C-3705

SCALES										DATE:	SEPTEMBER 2014
HSCALE 1"=50'										CADD TECH:	BRP
VSCALE										CHECKED BY:	JLL
PROJECT										REVISIONS	
VHB 39139.00										NO.	DATE
SHEET NO.											
WCab-5											
DRAWING NO.											

Proposed Bicycle Facilities

Pavement Marking Plan

W. CABARRUS ST
Boylan Ave to Salisbury St

CITY OF RALEIGH
PUBLIC WORKS DEPARTMENT