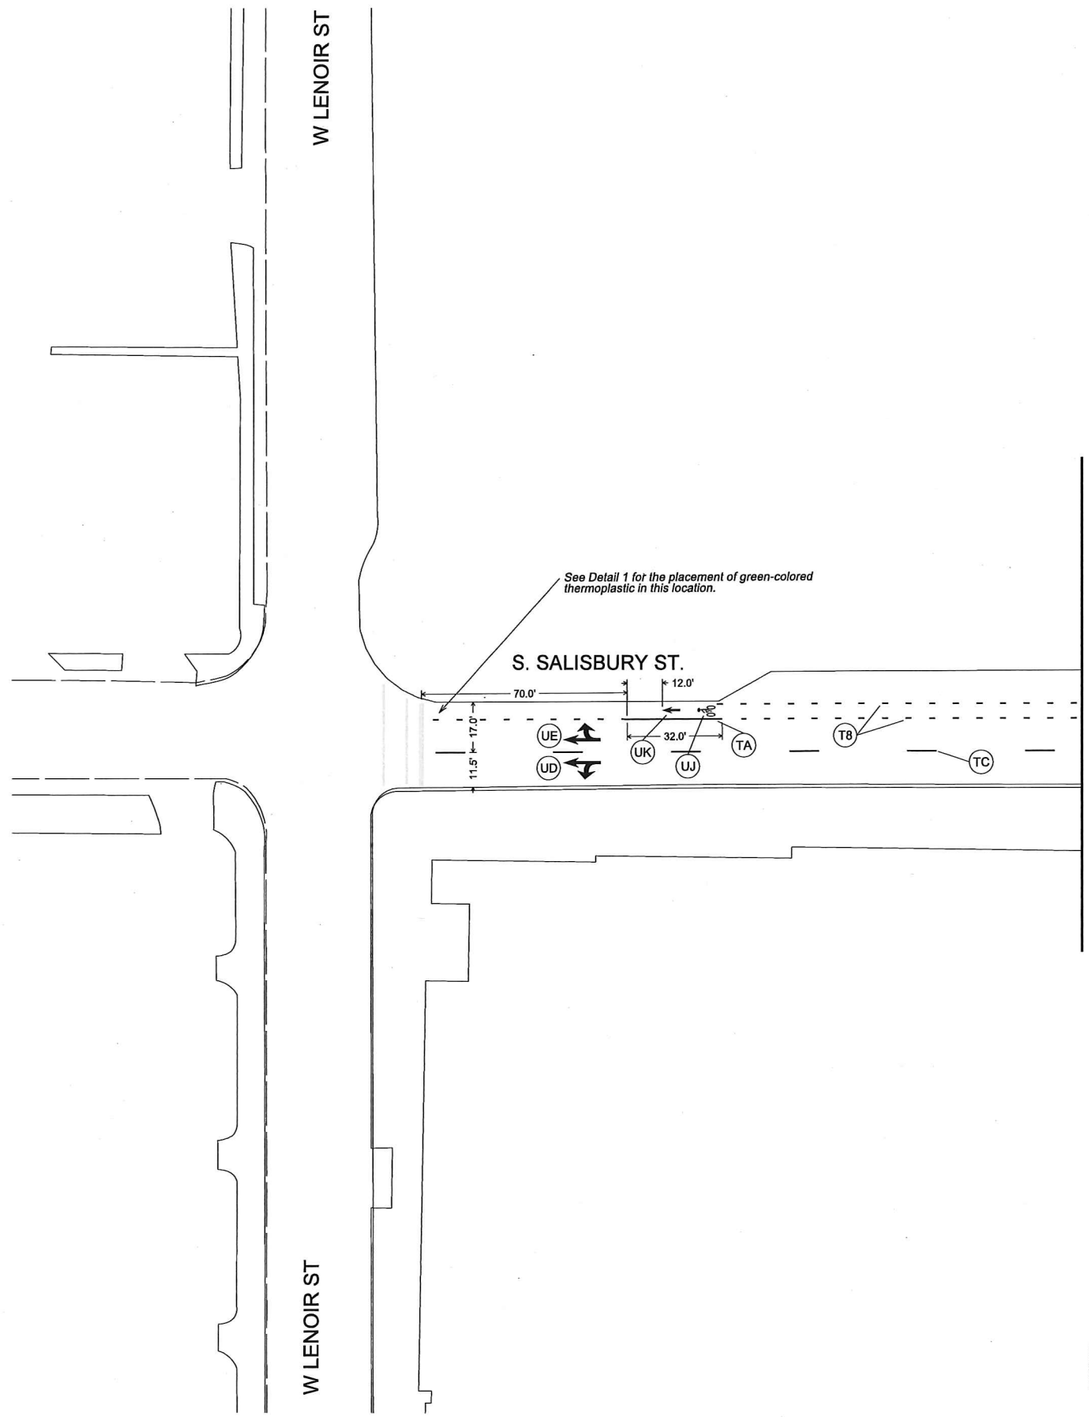

09/10/2014
NORTH CAROLINA PROFESSIONAL SEAL 027696 ENGINEER JOSEPH L. LEWIS

VHB

Engineering NC, P.C.
Transportation
Land Development
Environmental Services
4000 WestChase Blvd, Suite 530
Raleigh, North Carolina 27607
919.829.0328 • FAX 919.829.0329
NC License No.: C-3705

CITY OF RALEIGH
PUBLIC WORKS DEPARTMENT

SALISBURY ST.
Lenoir St. to Lane St.

Proposed Bicycle Facilities
Pavement Marking Plan

DATE:	SEPTEMBER 2014
CADD TECH:	BRP
CHECKED BY:	JLL

REVISIONS

NO.	DATE

SCALES
HSCALE 1"=50'
VSCALE

PROJECT
VHB 38139.00

SHEET NO.
Sal-1

DRAWING NO.

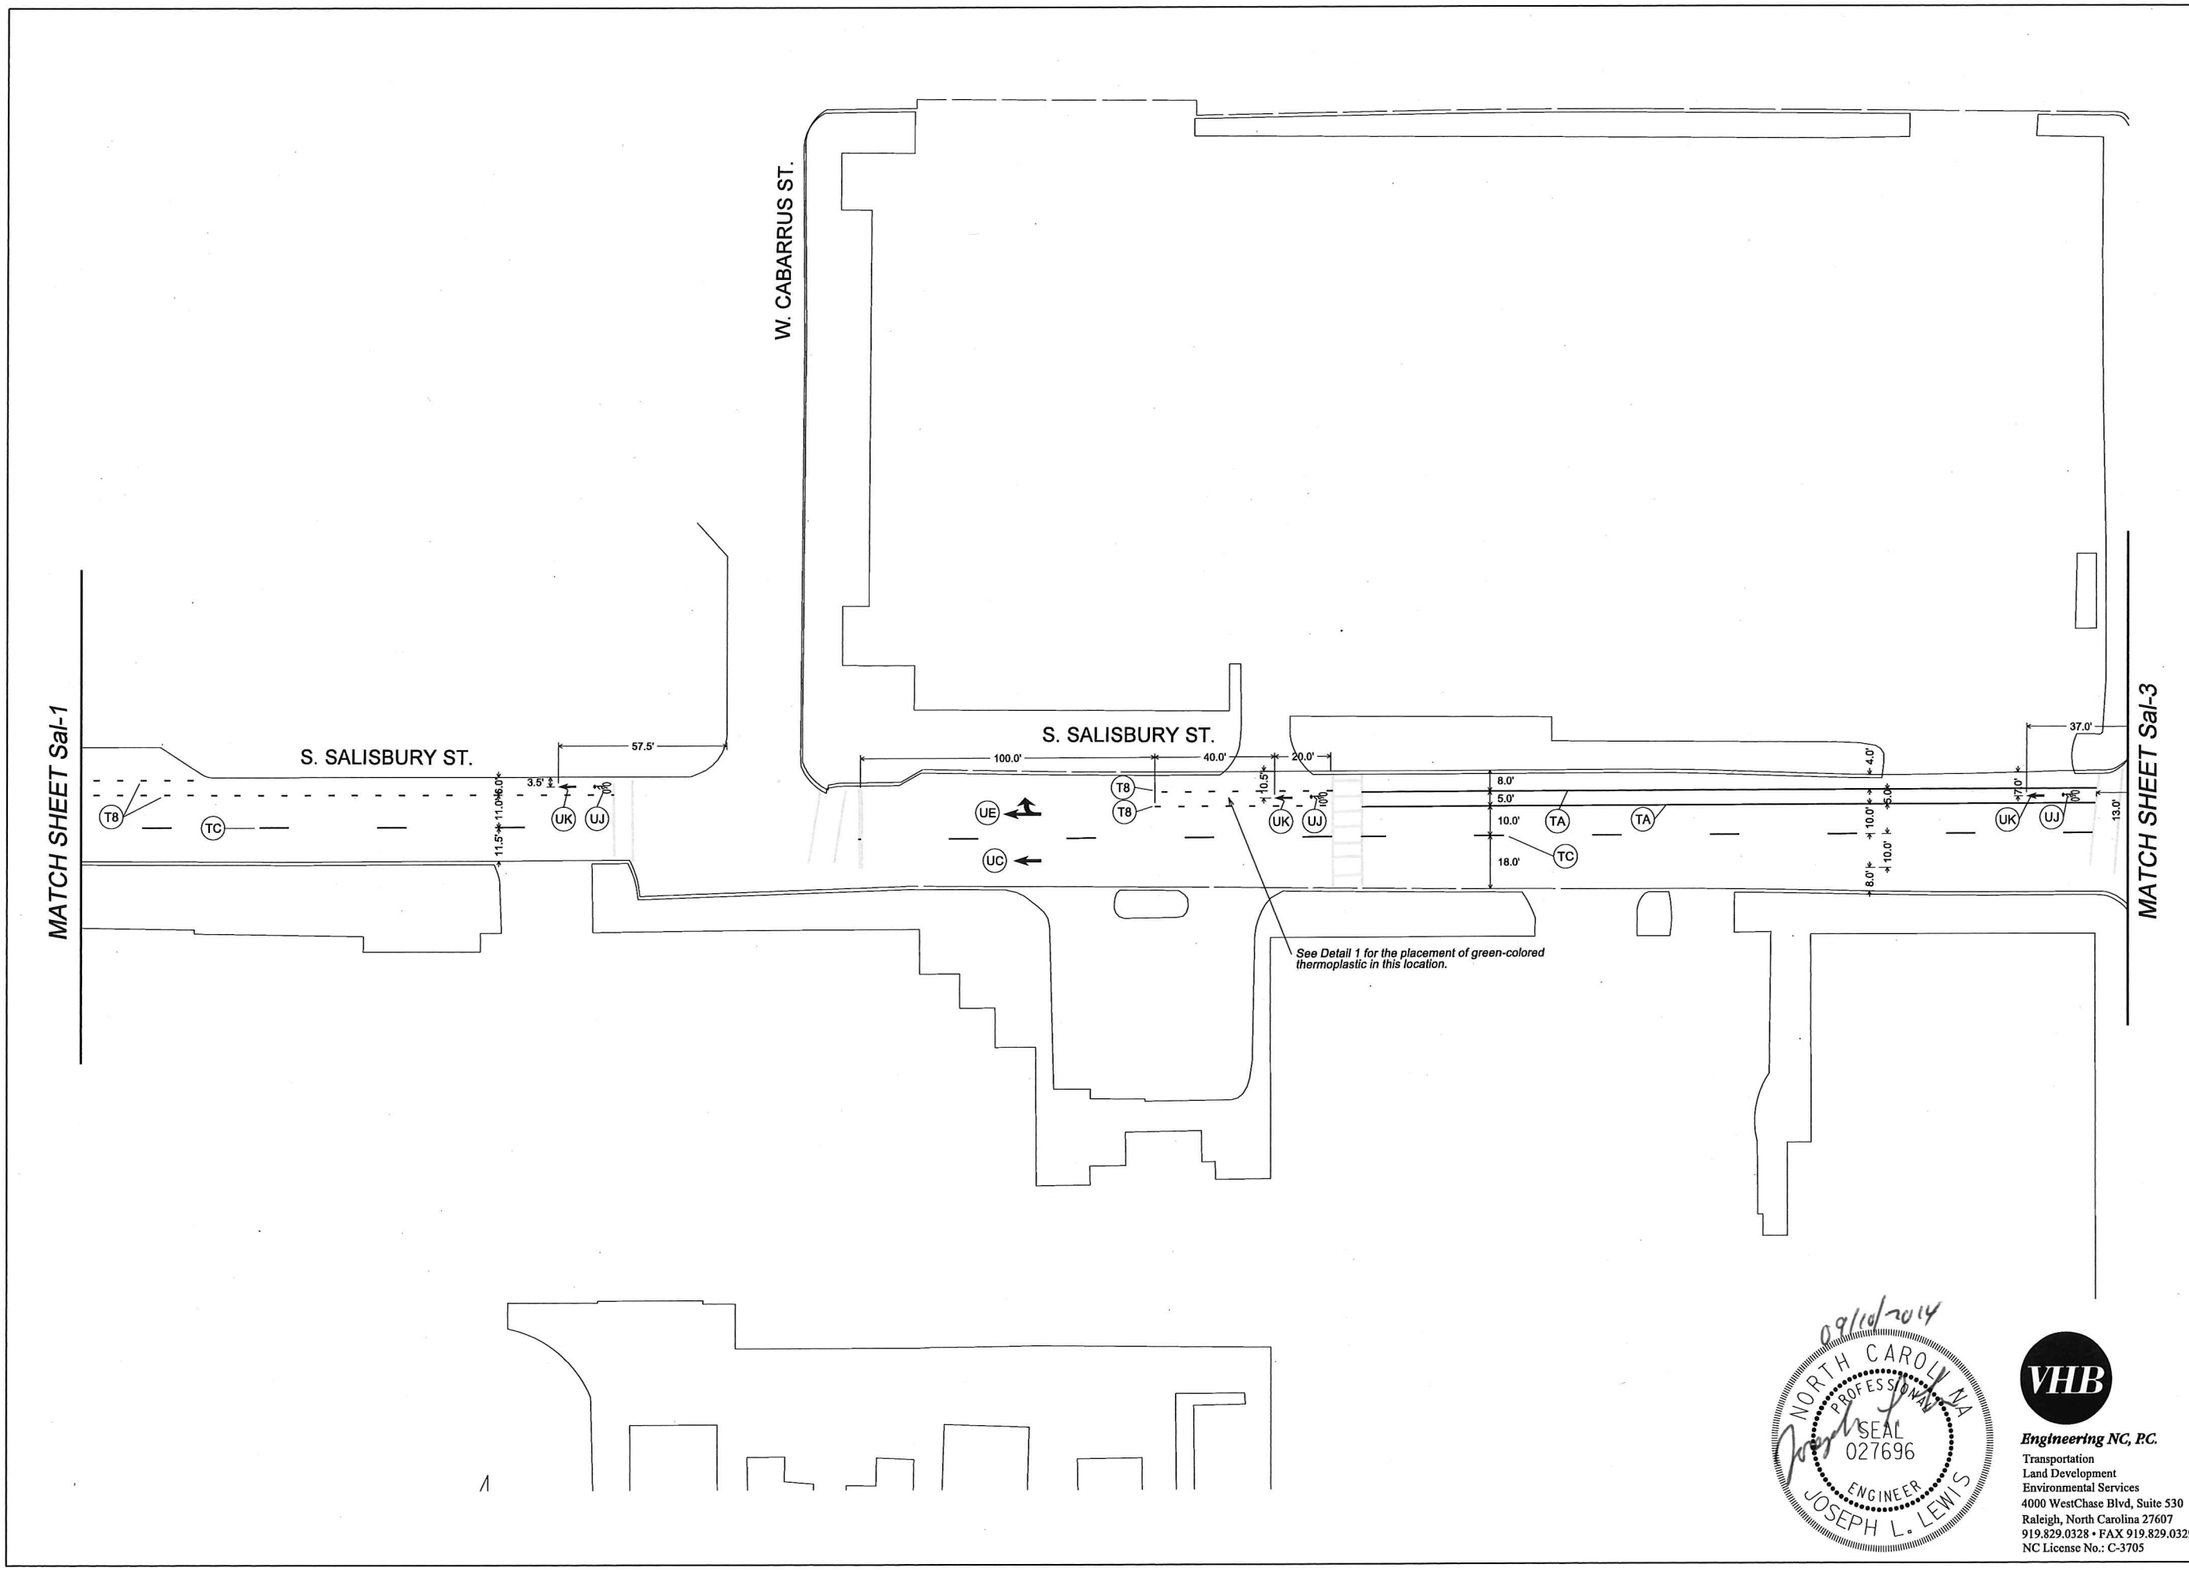

09/10/2014

NORTH CAROLINA PROFESSIONAL SEAL 027696 ENGINEER JOSEPH L. LEWIS

VHB

Engineering NC, P.C.
Transportation
Land Development
Environmental Services
4000 WestChase Blvd, Suite 530
Raleigh, North Carolina 27607
919.829.0328 • FAX 919.829.0329
NC License No.: C-3705

CITY OF RALEIGH
PUBLIC WORKS DEPARTMENT

SALISBURY ST.
Lenoir St. to Lane St.

Proposed Bicycle Facilities
Pavement Marking Plan

DATE:	SEPTEMBER 2014
CADD TECH:	BRP
CHECKED BY:	JLL

REVISIONS

NO.	DATE

SCALES
HSCALE 1"=50'
VSCALE

PROJECT
VHB 38139.00

SHEET NO.
Sal-2

DRAWING NO.

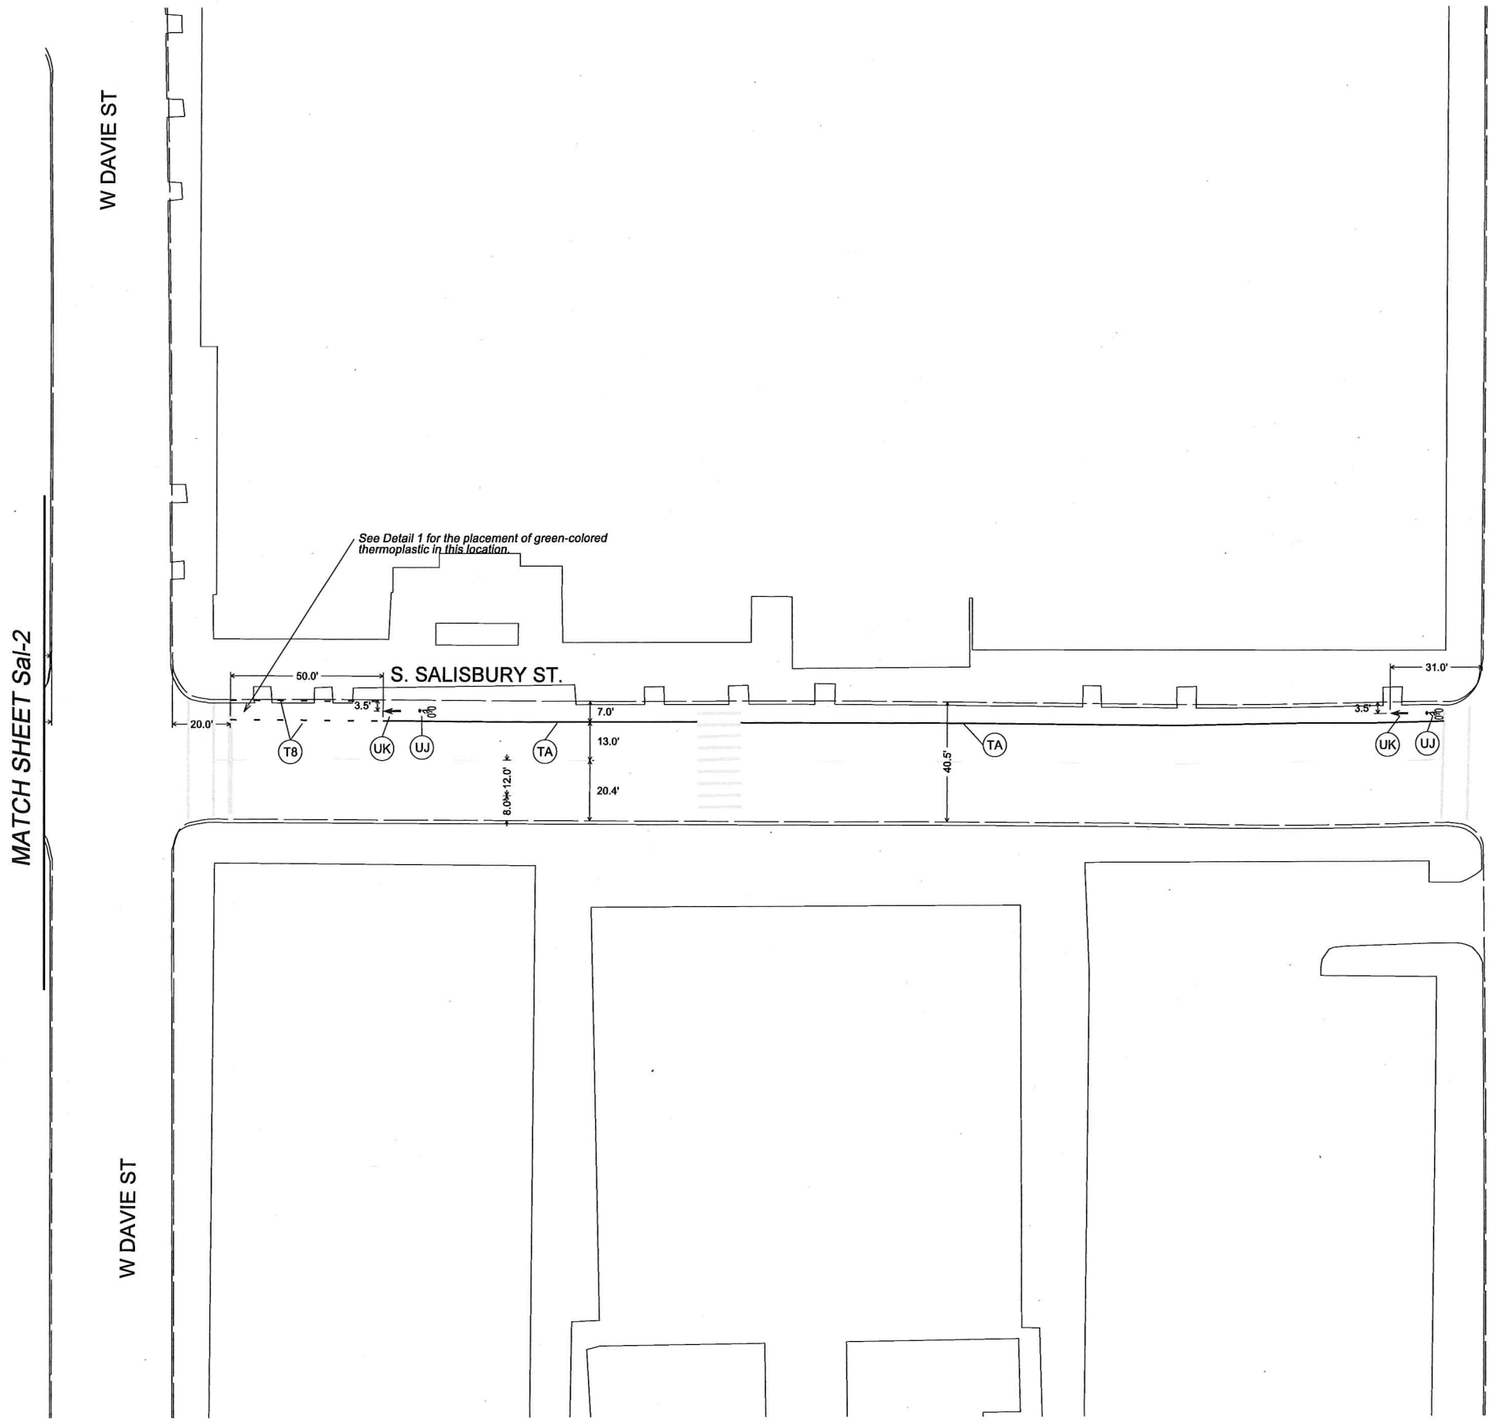

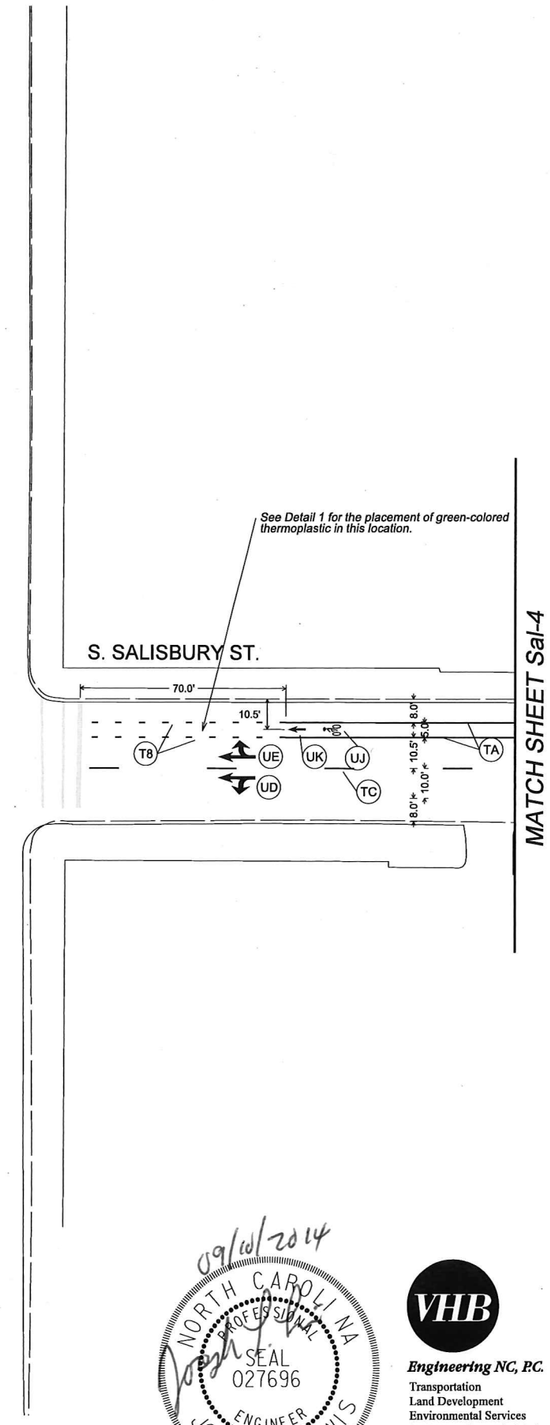

09/10/2014

NORTH CAROLINA PROFESSIONAL SEAL 027696 ENGINEER JOSEPH L. LEWIS

VHB

Engineering NC, P.C.
Transportation
Land Development
Environmental Services
4000 WestChase Blvd, Suite 530
Raleigh, North Carolina 27607
919.829.0328 • FAX 919.829.0329
NC License No.: C-3705

CITY OF RALEIGH
PUBLIC WORKS DEPARTMENT

SALISBURY ST.
Lenoir St. to Lane St.

Proposed Bicycle Facilities
Pavement Marking Plan

DATE:	SEPTEMBER 2014
CADD TECH:	BRP
CHECKED BY:	JLL

REVISIONS

NO.	DATE

SCALES
HSCALE 1"=50'
VSCALE

PROJECT
VHB 38139.00

SHEET NO.
Sal-3

DRAWING NO.

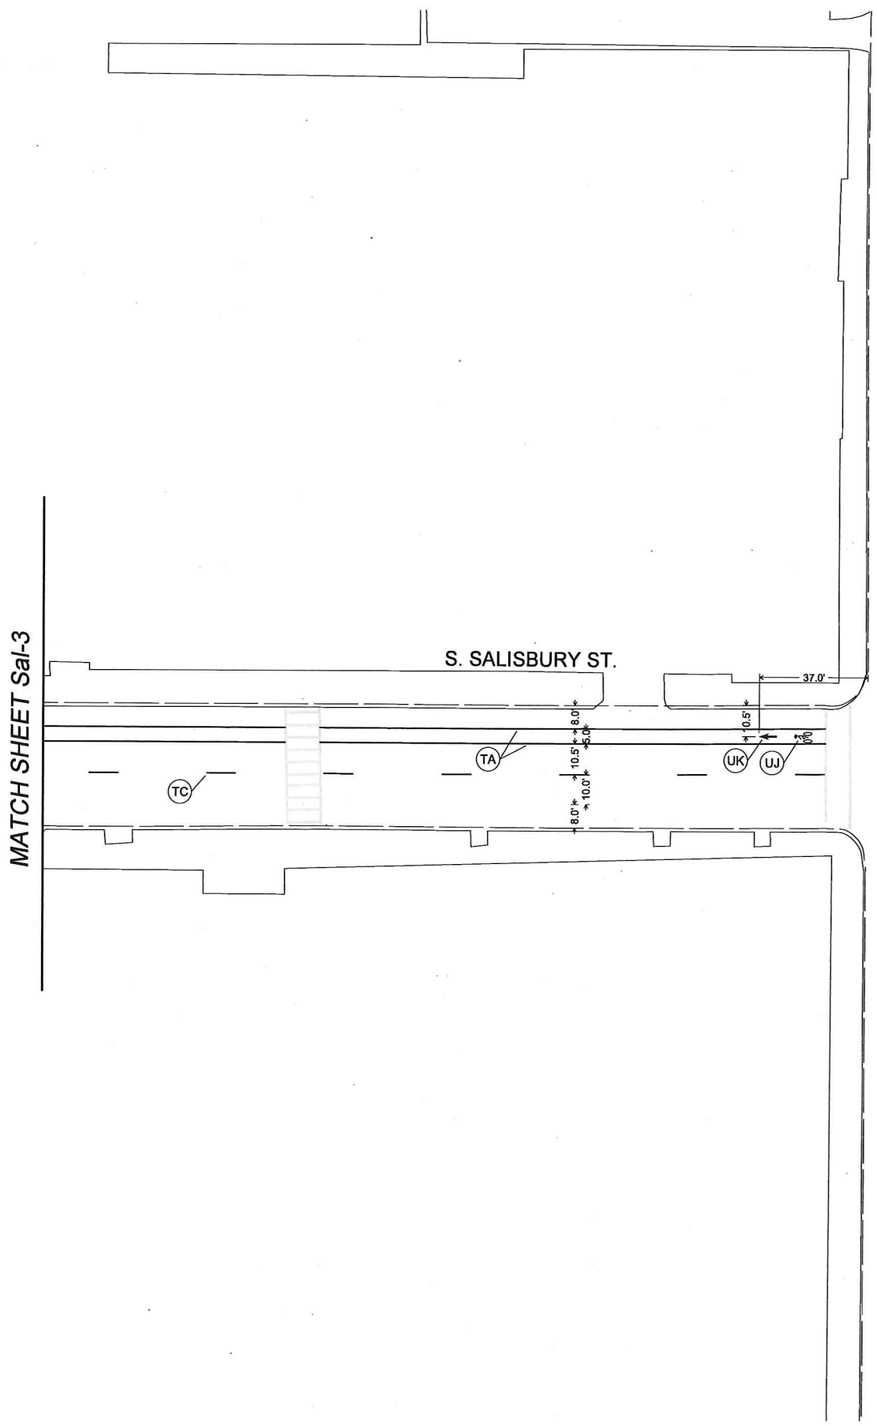

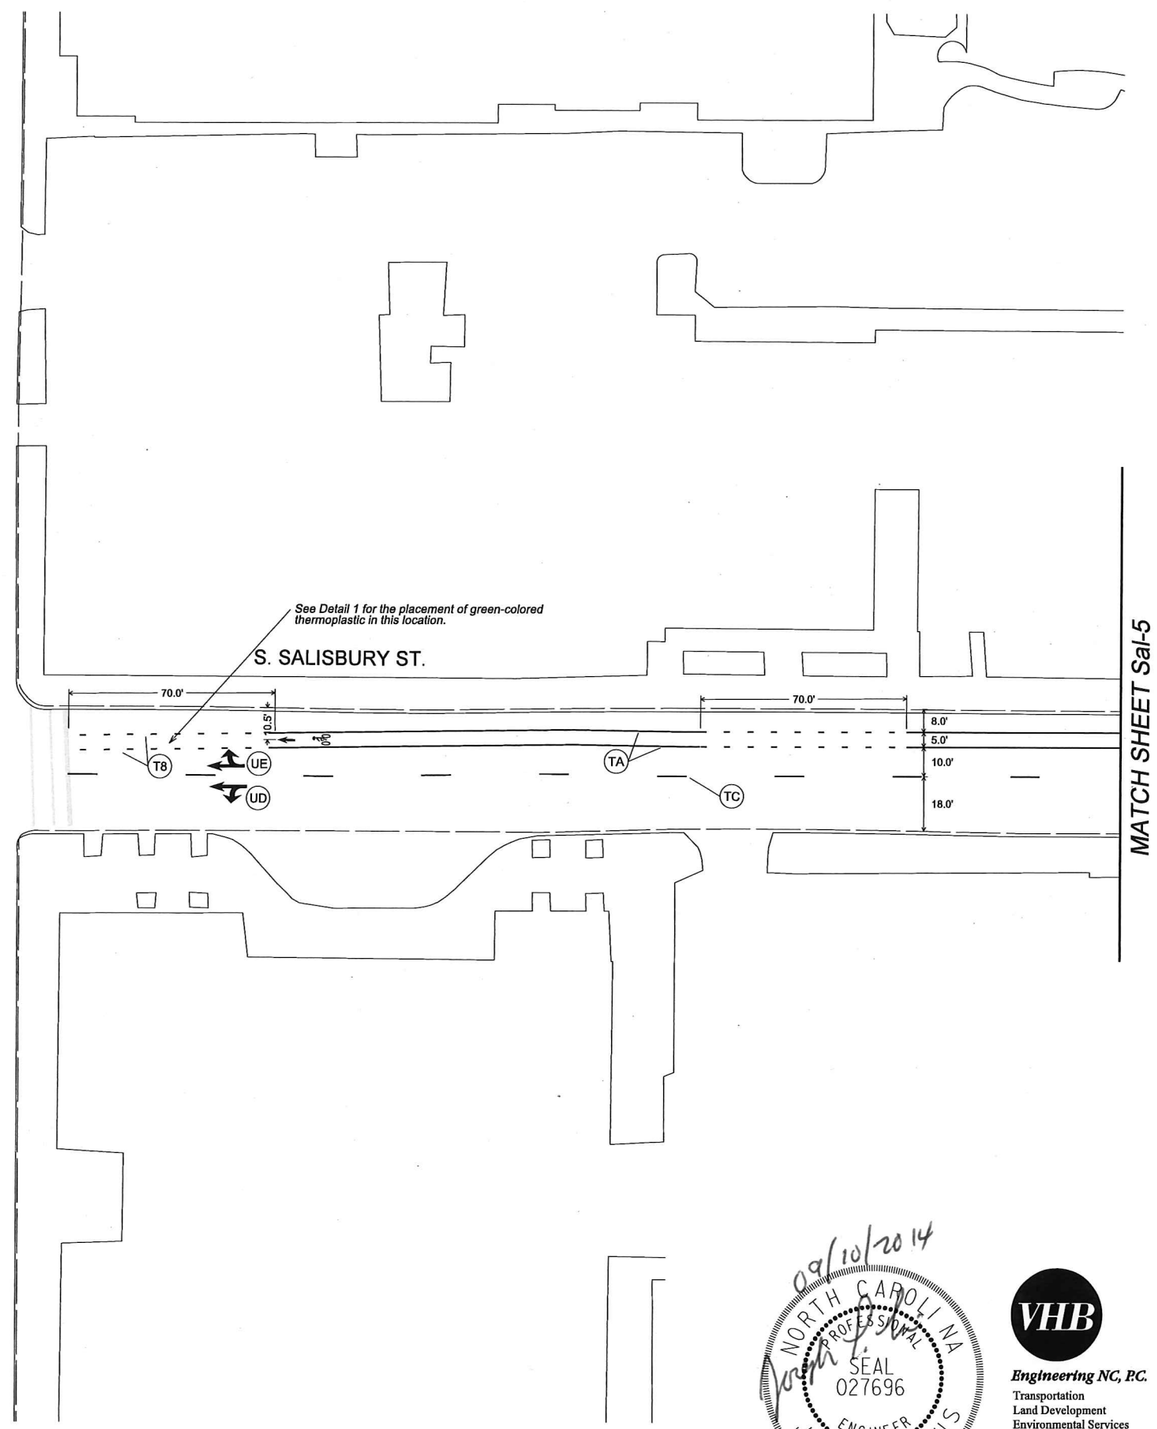

09/10/2014

NORTH CAROLINA PROFESSIONAL SEAL 027696 ENGINEER JOSEPH L. LEWIS

VHB

Engineering NC, P.C.
Transportation
Land Development
Environmental Services
4000 WestChase Blvd, Suite 530
Raleigh, North Carolina 27607
919.829.0328 • FAX 919.829.0329
NC License No.: C-3705

CITY OF RALEIGH
PUBLIC WORKS DEPARTMENT

SALISBURY ST.
Lenoir St. to Lane St.

Proposed Bicycle Facilities
Pavement Marking Plan

DATE:	SEPTEMBER 2014
CADD TECH:	BRP
CHECKED BY:	JLL

REVISIONS

NO.	DATE

SCALES
HSCALE 1"=50'
VSCALE

PROJECT
VHB 38139.00

SHEET NO.
Sal-4

DRAWING NO.

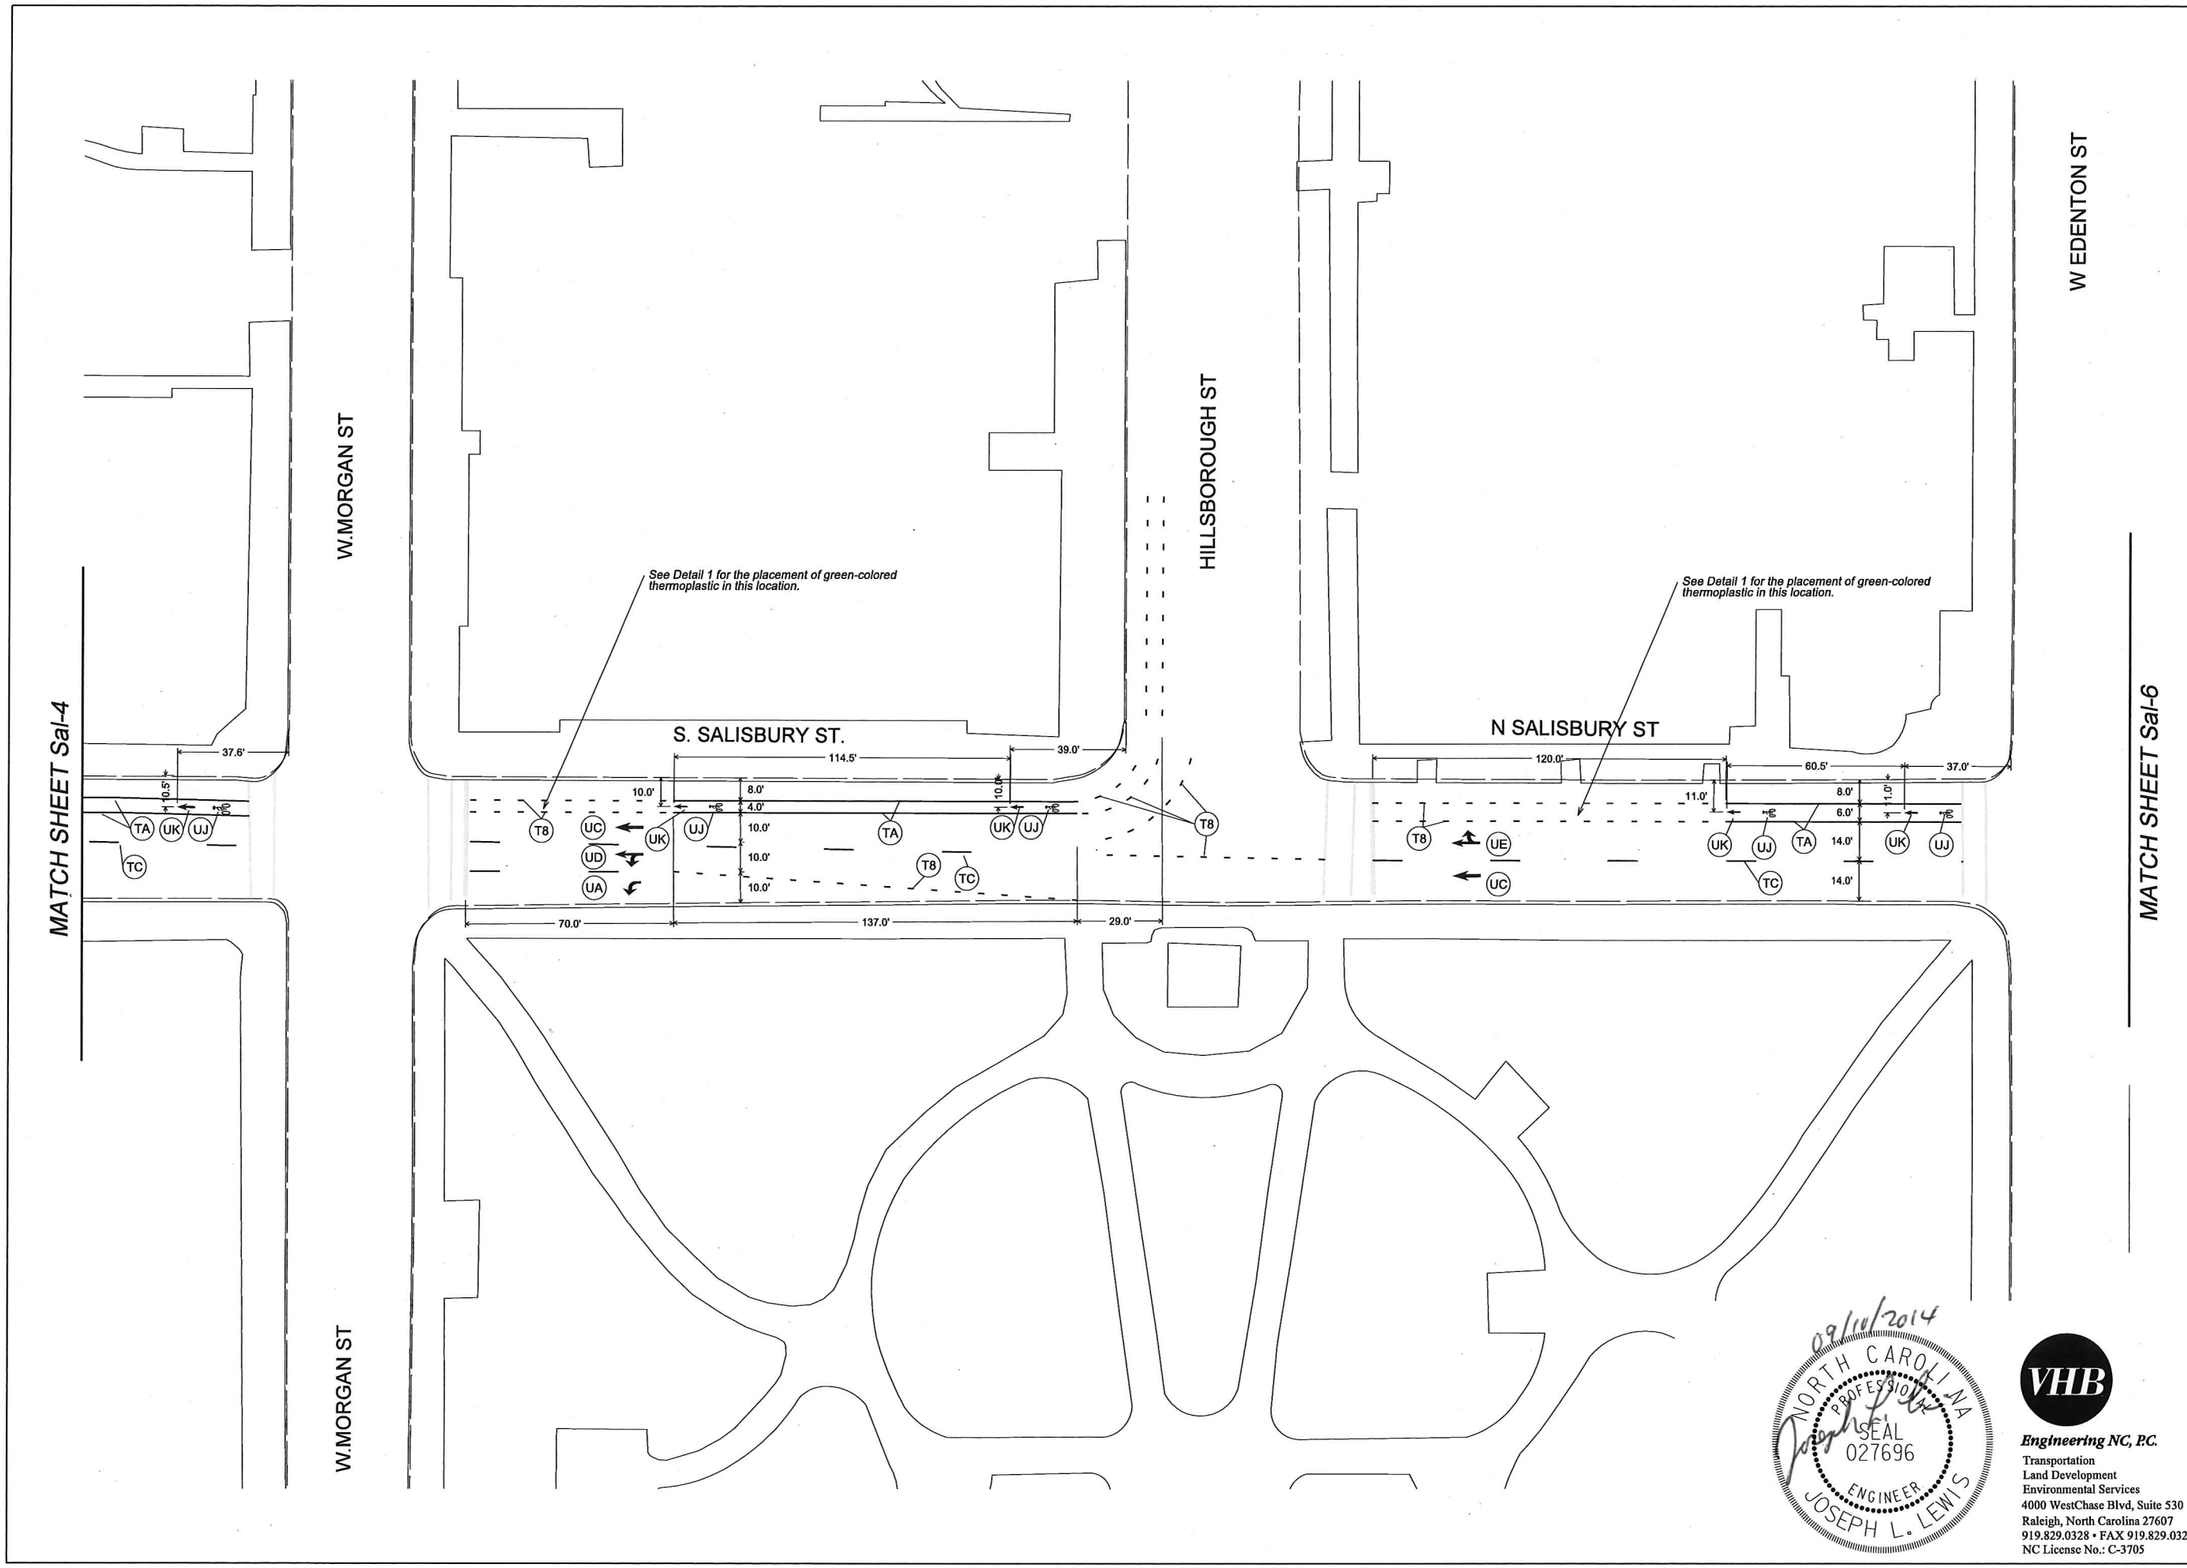
MATCH SHEET Sal-4
W.MORGAN ST
S. SALISBURY ST.
HILLSBOROUGH ST
N SALISBURY ST
W EDENTON ST
MATCH SHEET Sal-6
See Detail 1 for the placement of green-colored thermoplastic in this location.
See Detail 1 for the placement of green-colored thermoplastic in this location.
37.6'
10.5'
114.5'
39.0'
10.0'
8.0'
4.0'
10.0'
10.0'
10.0'
70.0'
137.0'
29.0'
120.0'
60.5'
37.0'
11.0'
8.0'
6.0'
14.0'
14.0'
TA
UK
UJ
TC
T8
UC
UD
UA
UE
09/10/2014
NORTH CAROLINA
PROFESSIONAL
SEAL
027696
ENGINEER
JOSEPH L. LEWIS
VHB
Engineering NC, P.C.
Transportation
Land Development
Environmental Services
4000 WestChase Blvd, Suite 530
Raleigh, North Carolina 27607
919.829.0328 • FAX 919.829.0329
NC License No.: C-3705
CITY OF RALEIGH
PUBLIC WORKS DEPARTMENT
SALISBURY ST.
Lenoir St. to Lane St.
Proposed Bicycle Facilities
Pavement Marking Plan
DATE: SEPTEMBER 2014
CADD TECH: BRP
CHECKED BY: JLL
REVISIONS
NO.
DATE
SCALES
HSCALE 1"=50'
VSCALE
PROJECT
VHB 38139.00
SHEET NO.
Sal-5
DRAWING NO.

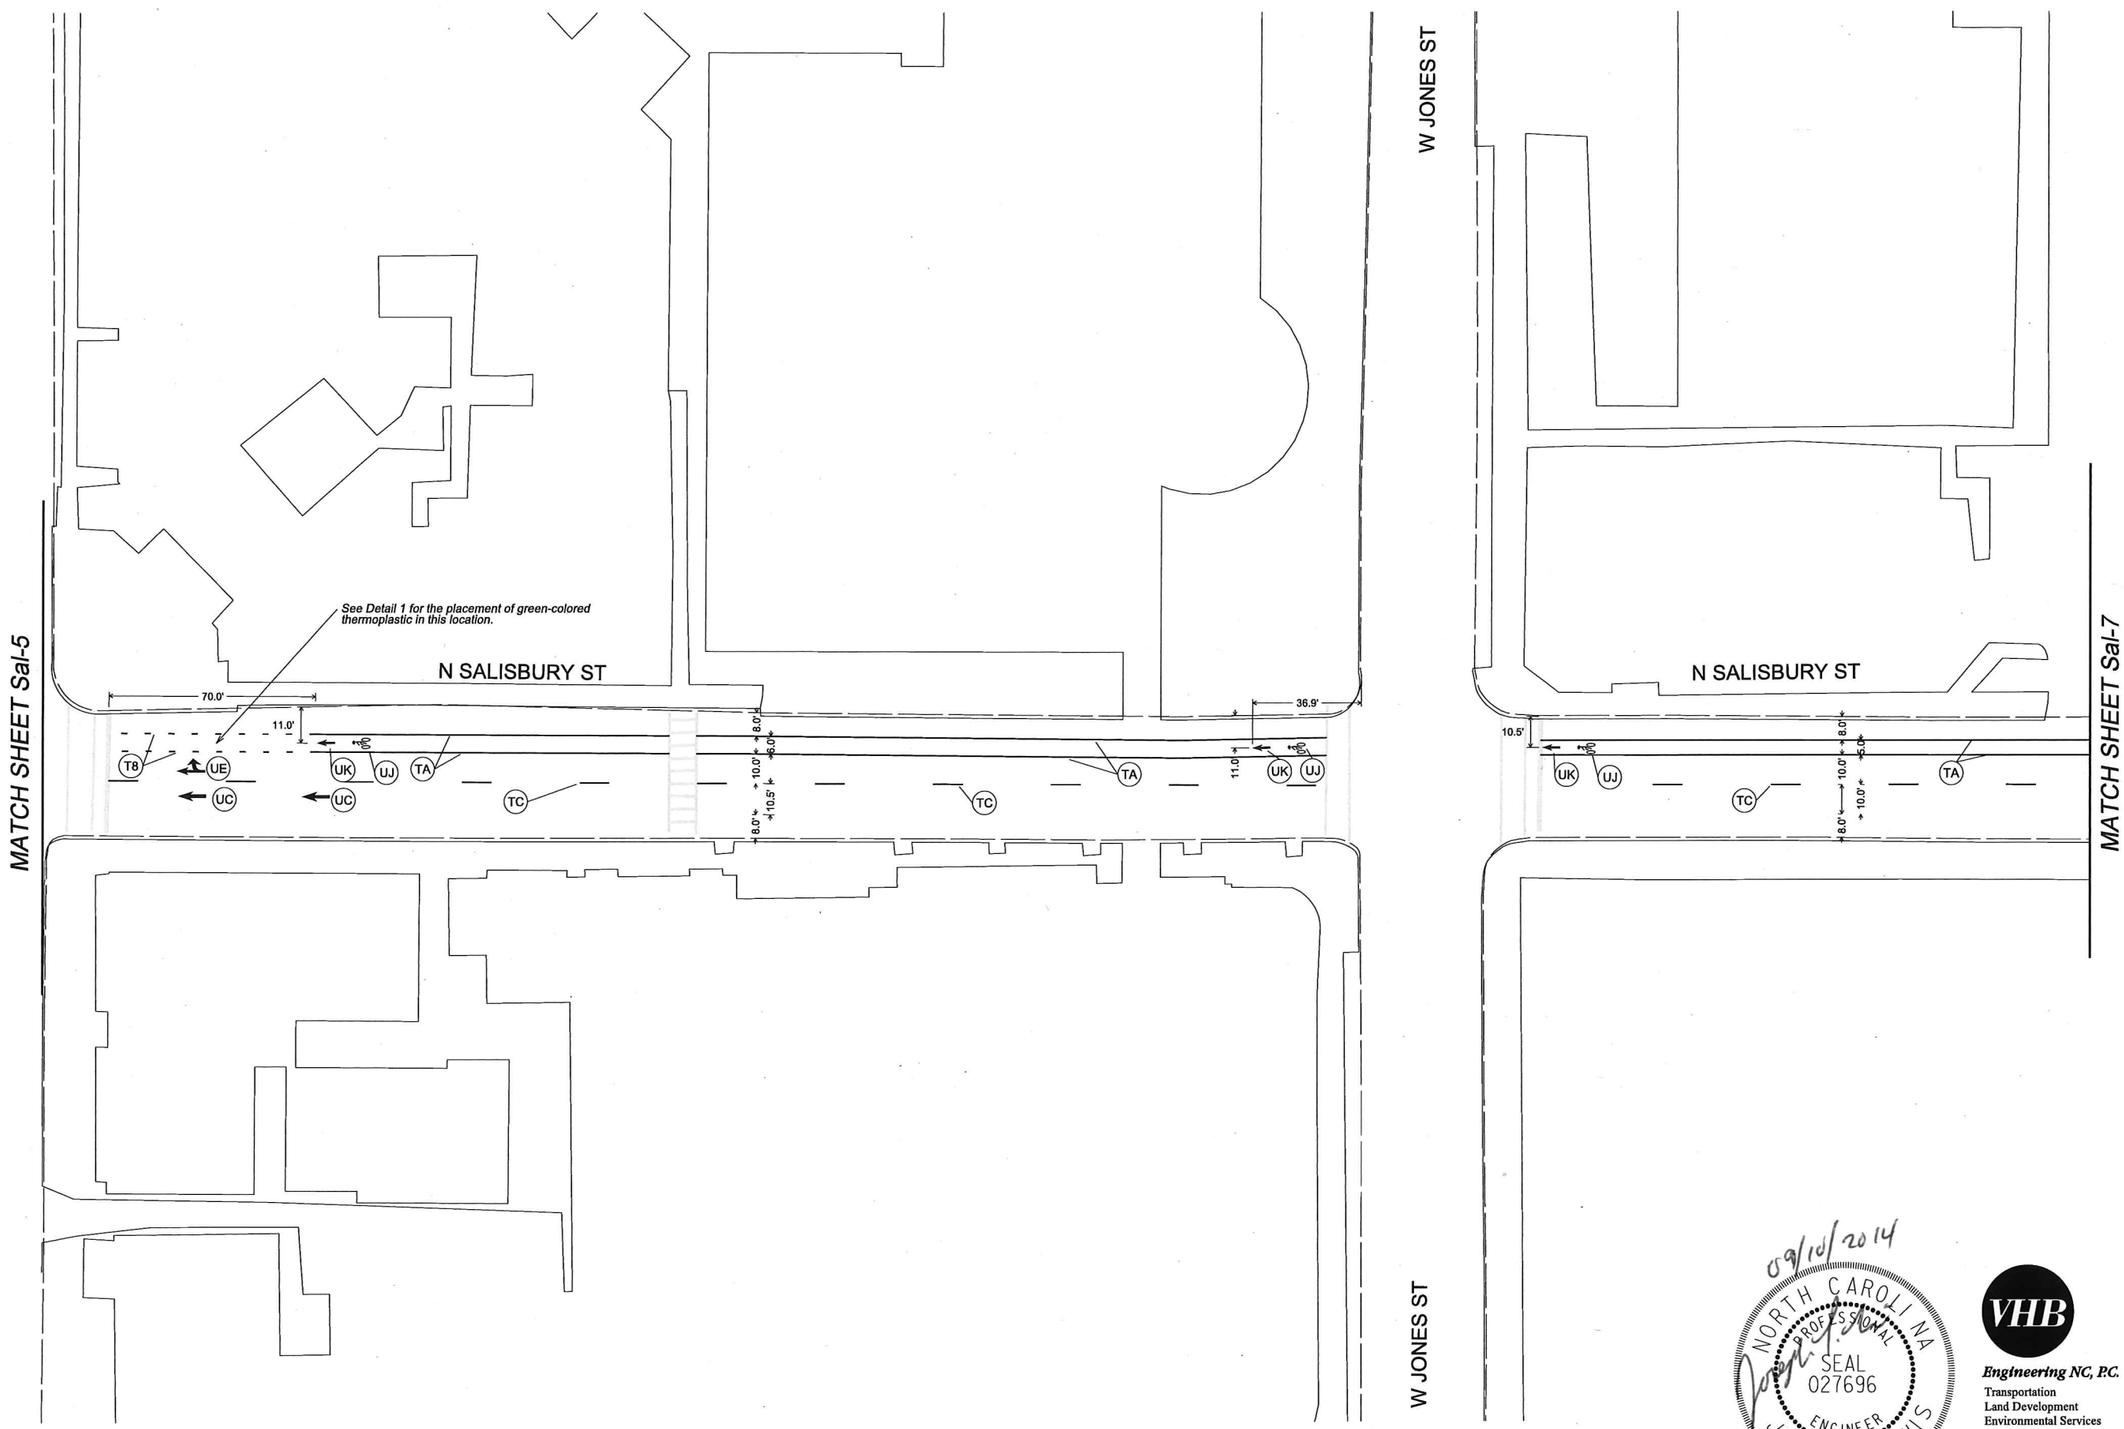

09/10/2014

NORTH CAROLINA PROFESSIONAL SEAL 027696 ENGINEER JOSEPH L. LEWIS

VHB

Engineering NC, P.C.
Transportation
Land Development
Environmental Services
4000 WestChase Blvd, Suite 530
Raleigh, North Carolina 27607
919.829.0328 • FAX 919.829.0329
NC License No.: C-3705

CITY OF RALEIGH
PUBLIC WORKS DEPARTMENT

SALISBURY ST.
Lenoir St. to Lane St.

Proposed Bicycle Facilities
Pavement Marking Plan

DATE:	SEPTEMBER 2014
CADD TECH:	BRP
CHECKED BY:	JLL

REVISIONS

NO.	DATE

SCALES
HSCALE 1"=50'
VSCALE

PROJECT
VHB 38139.00

SHEET NO.
Sal-6

DRAWING NO.

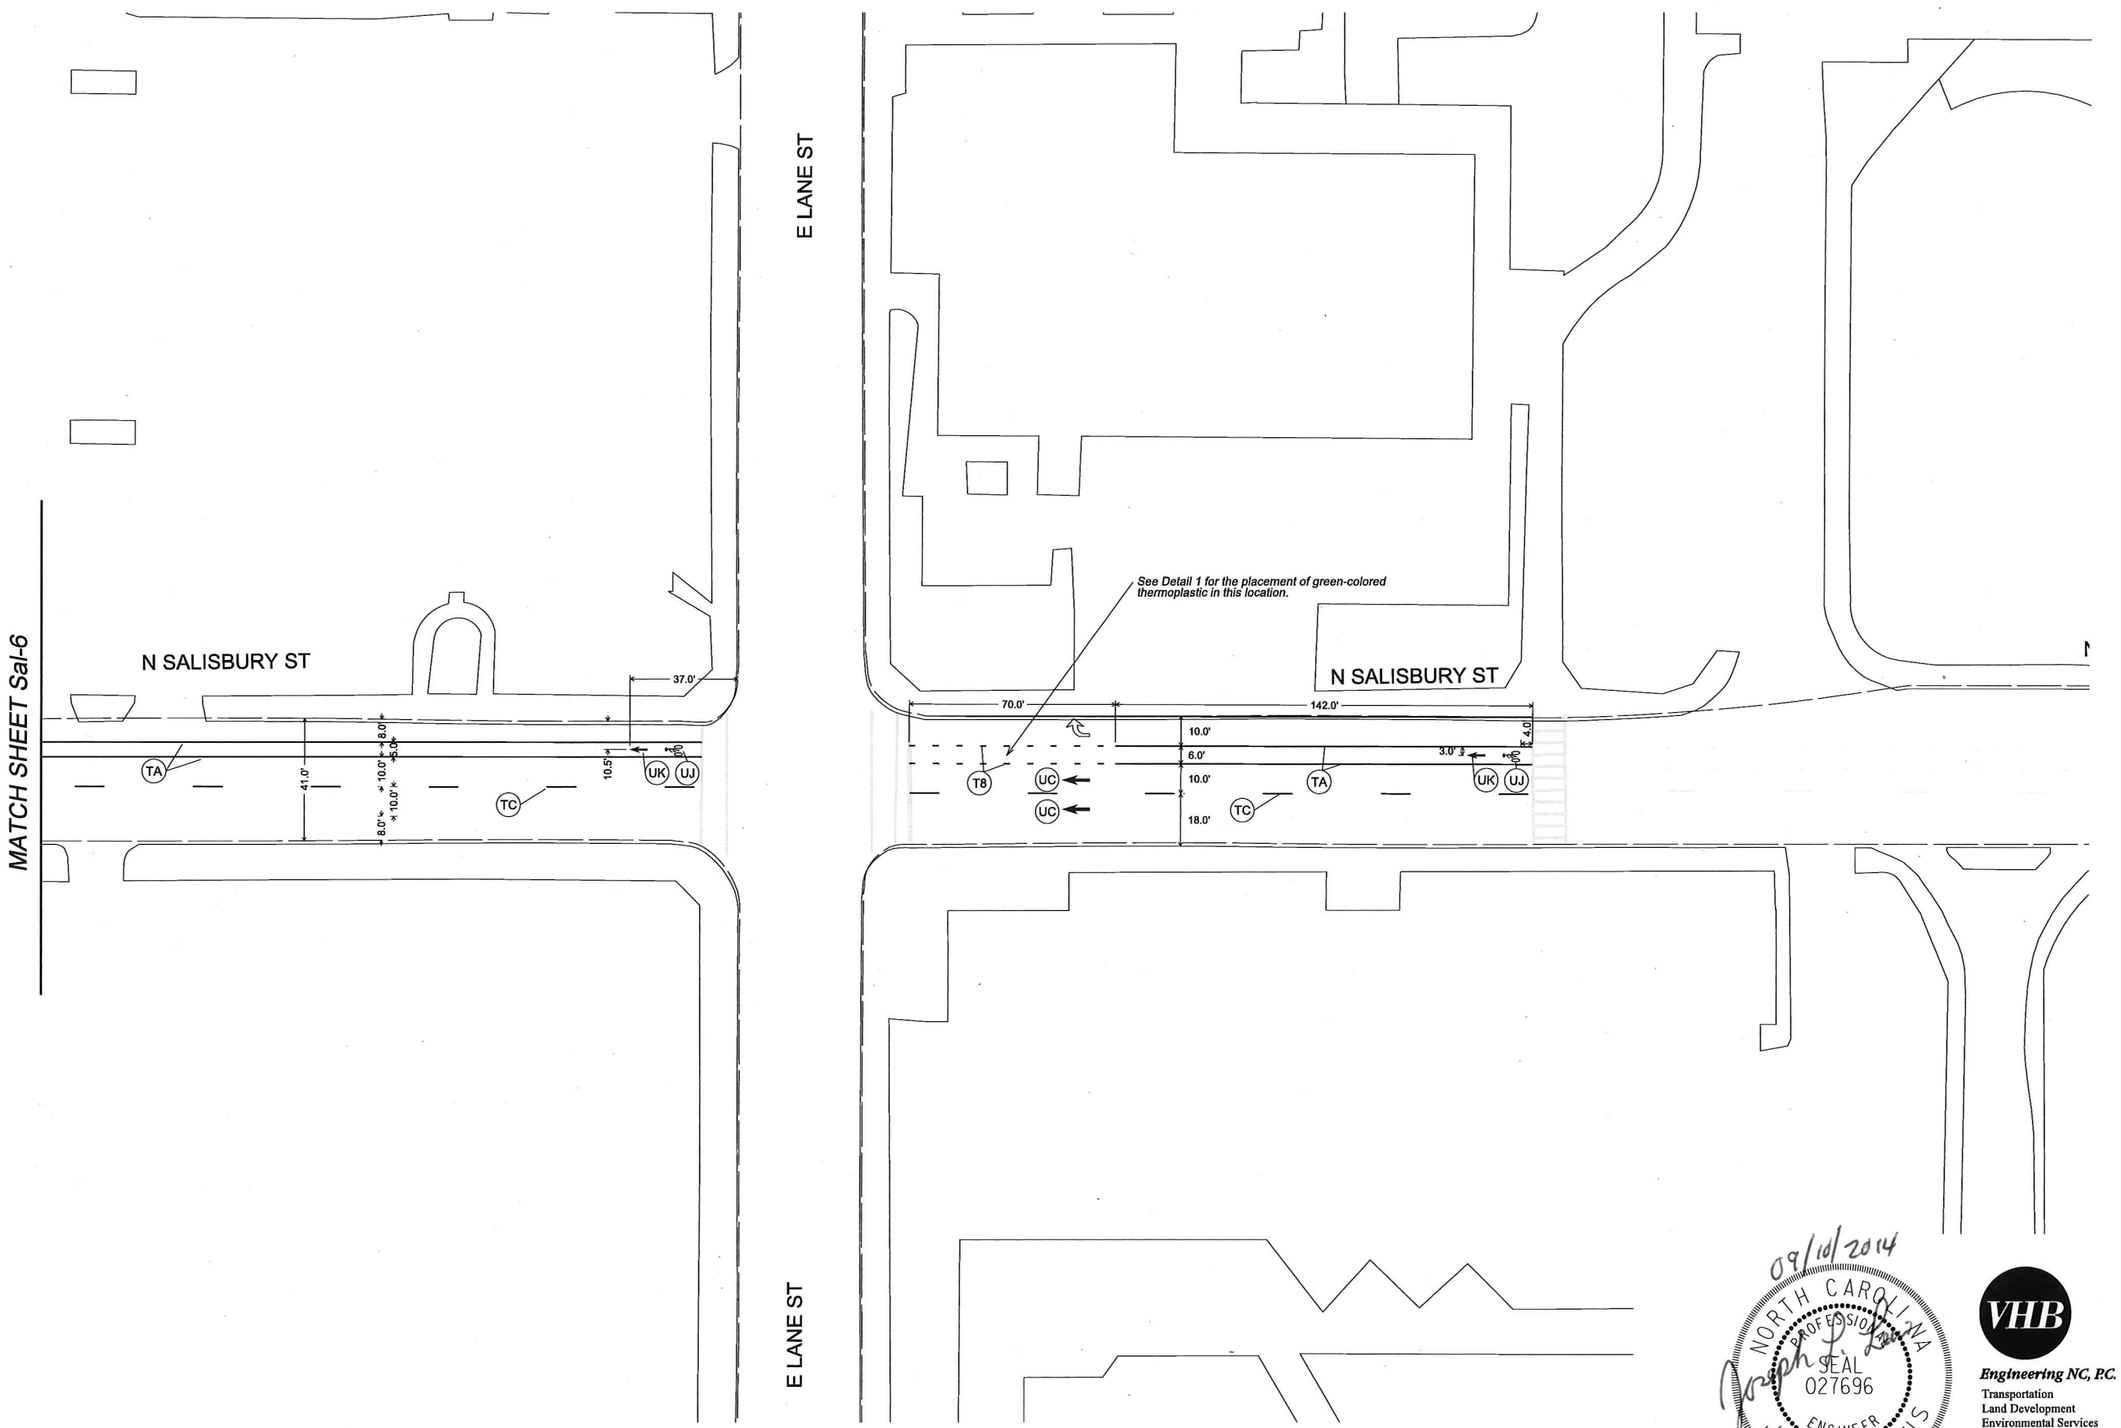

09/10/2014

NORTH CAROLINA PROFESSIONAL SEAL 027696 ENGINEER JOSEPH L. LEWIS

VHB

Engineering NC, P.C.
Transportation
Land Development
Environmental Services
4000 WestChase Blvd, Suite 530
Raleigh, North Carolina 27607
919.829.0328 • FAX 919.829.0329
NC License No.: C-3705

CITY OF RALEIGH
PUBLIC WORKS DEPARTMENT

SALISBURY ST.
Lenoir St. to Lane St.

Proposed Bicycle Facilities
Pavement Marking Plan

DATE:	SEPTEMBER 2014
CADD TECH:	BRP
CHECKED BY:	JLL

REVISIONS

NO.	DATE

SCALES
HSCALE 1"=50'
VSCALE

PROJECT
VHB 38139.00

SHEET NO.
Sal-7

DRAWING NO.