A RAVENGLASS

C MISSKELLY

D KINGSLEY

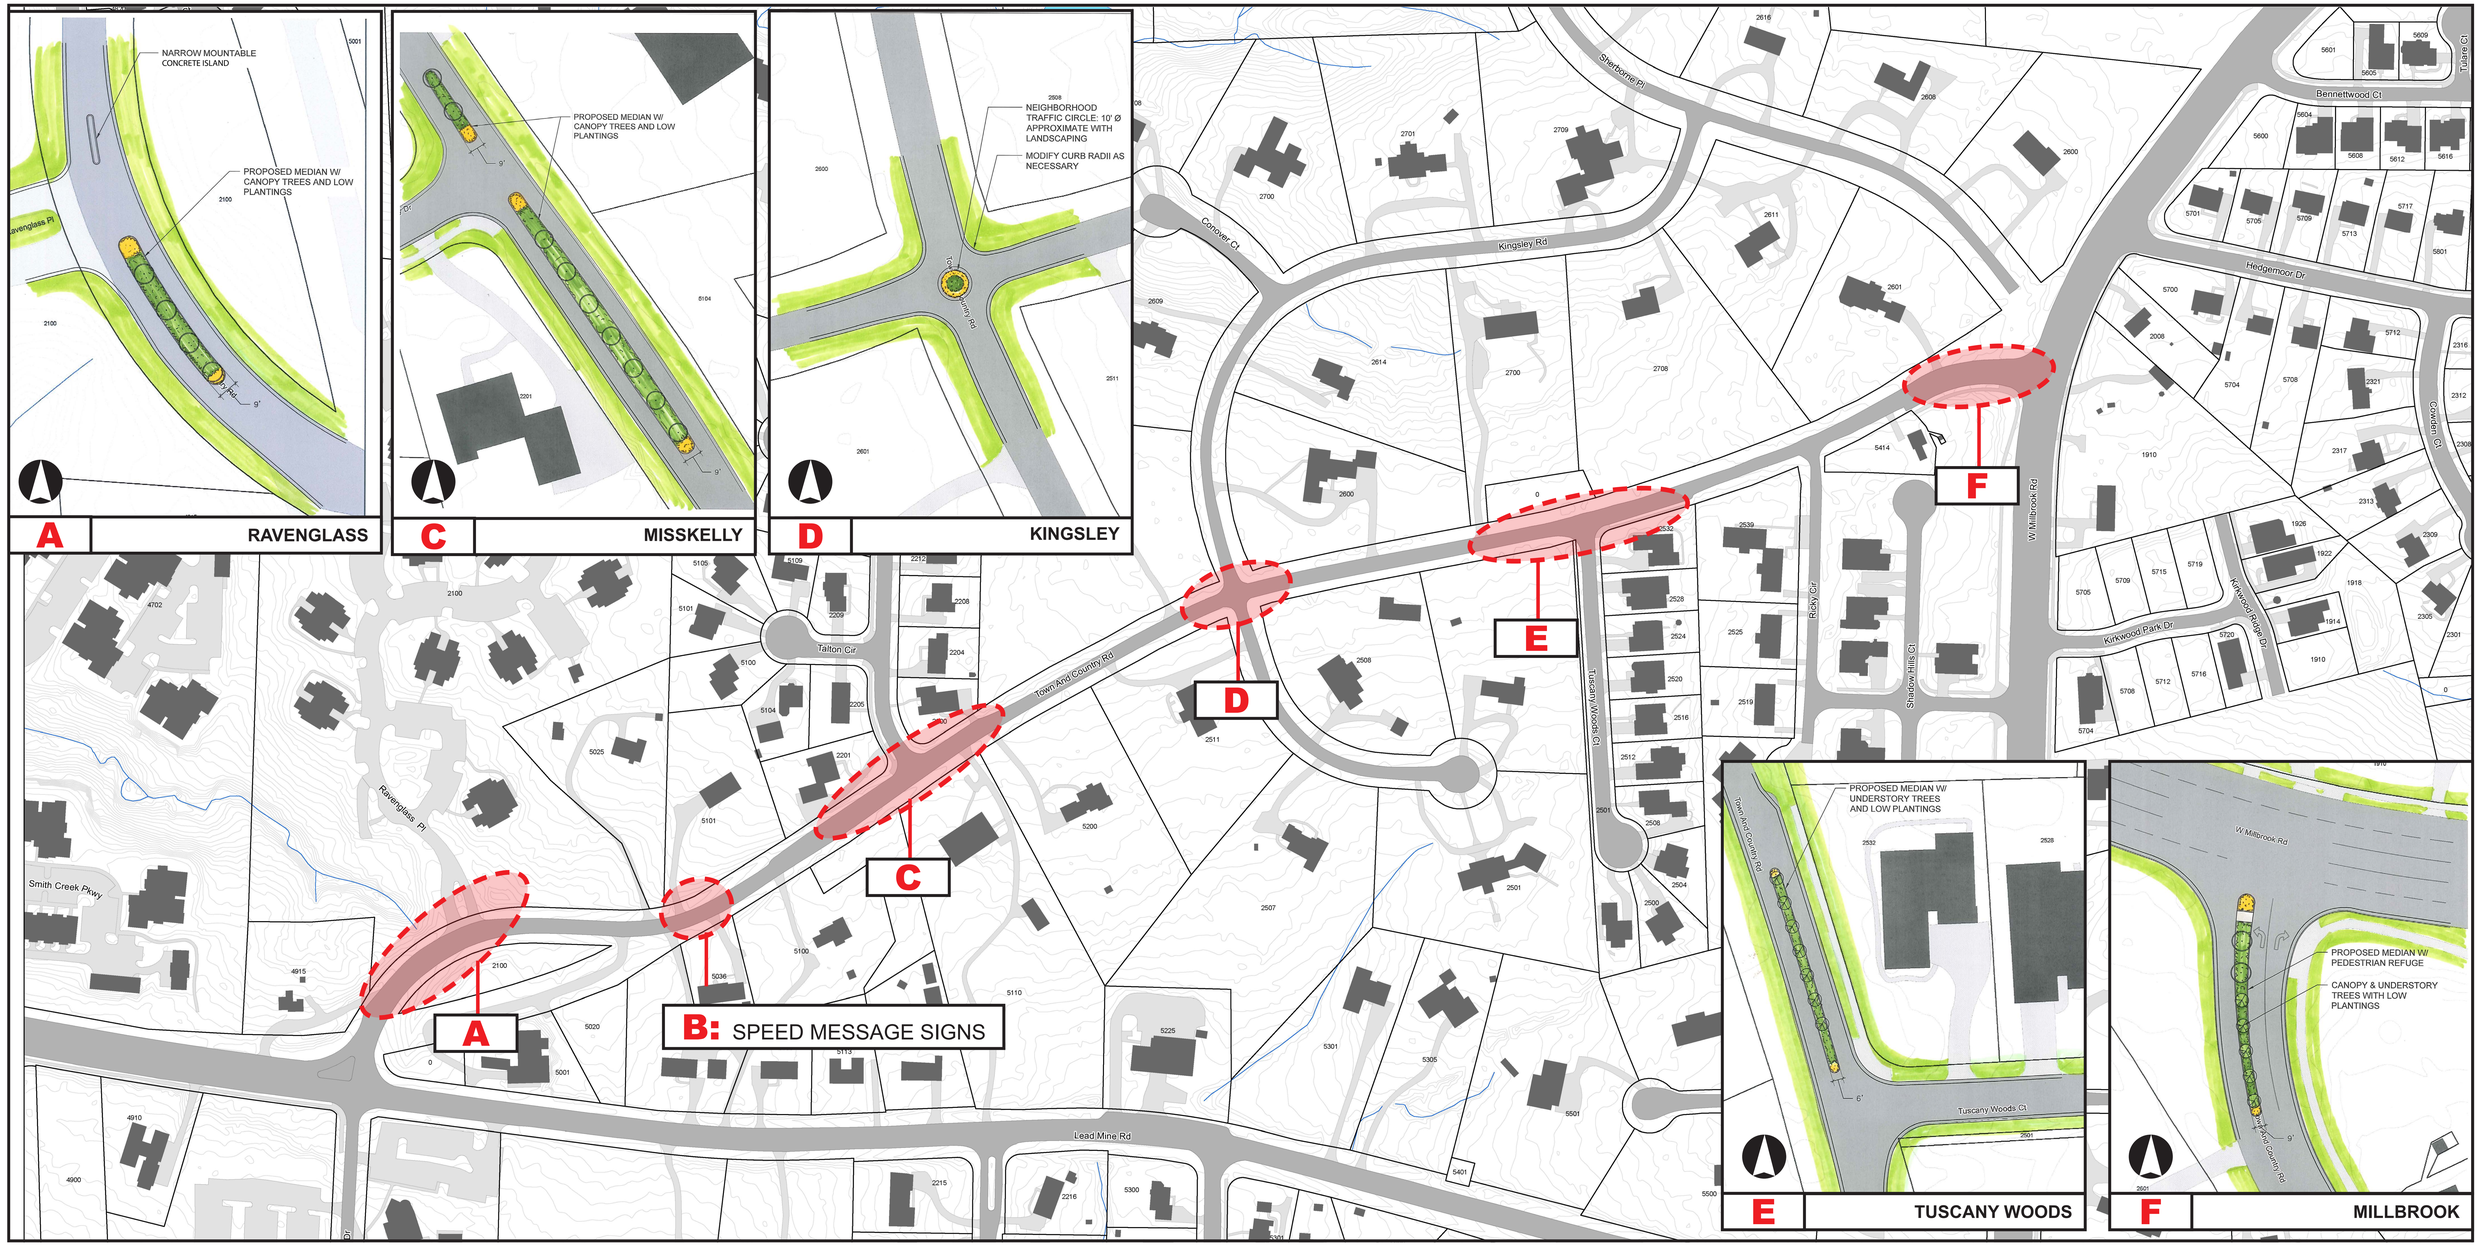

E TUSCANY WOODS

F MILLBROOK

OTP office of transportation planning

Neighborhood Streetscapes
Neighborhood Traffic Management Program

TOWN AND COUNTRY ROAD

Design Concept Overview 01.28.2015

LEGEND

- Parcels
- Buildings
- Streets
- Sidewalks/Driveways/Parking
- Parks
- Schools
- LAKE/POND
- Streams/Rivers
- Railroads

SCALE

1 inch = 100 feet

0 100 200 400 Feet

NOTE:

THIS DESIGN IS A CONCEPTUAL PLAN THAT MAY UNDERGO MINOR MODIFICATIONS DURING FINAL DESIGN

RALEIGH URBAN DESIGN CENTER
An Office of Planning and Development