Section 1 : Existing Section with Sidewalk Improvements

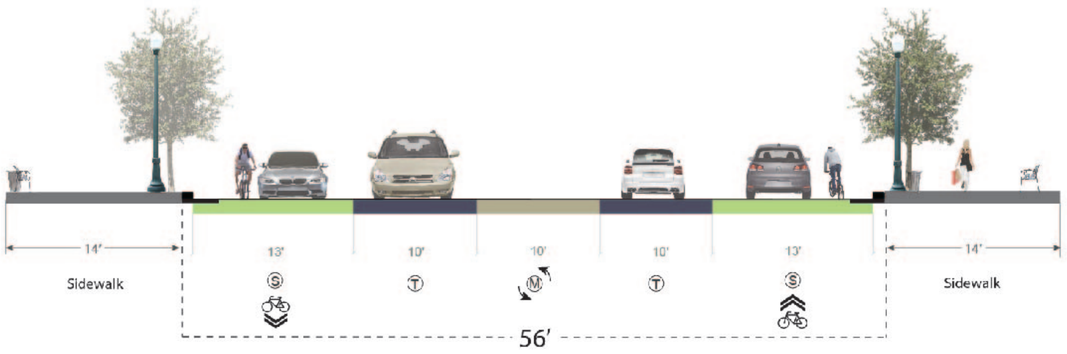

B Bike Lane T Travel Lane M Median/Turning Lane S Bike Sharrow Lane

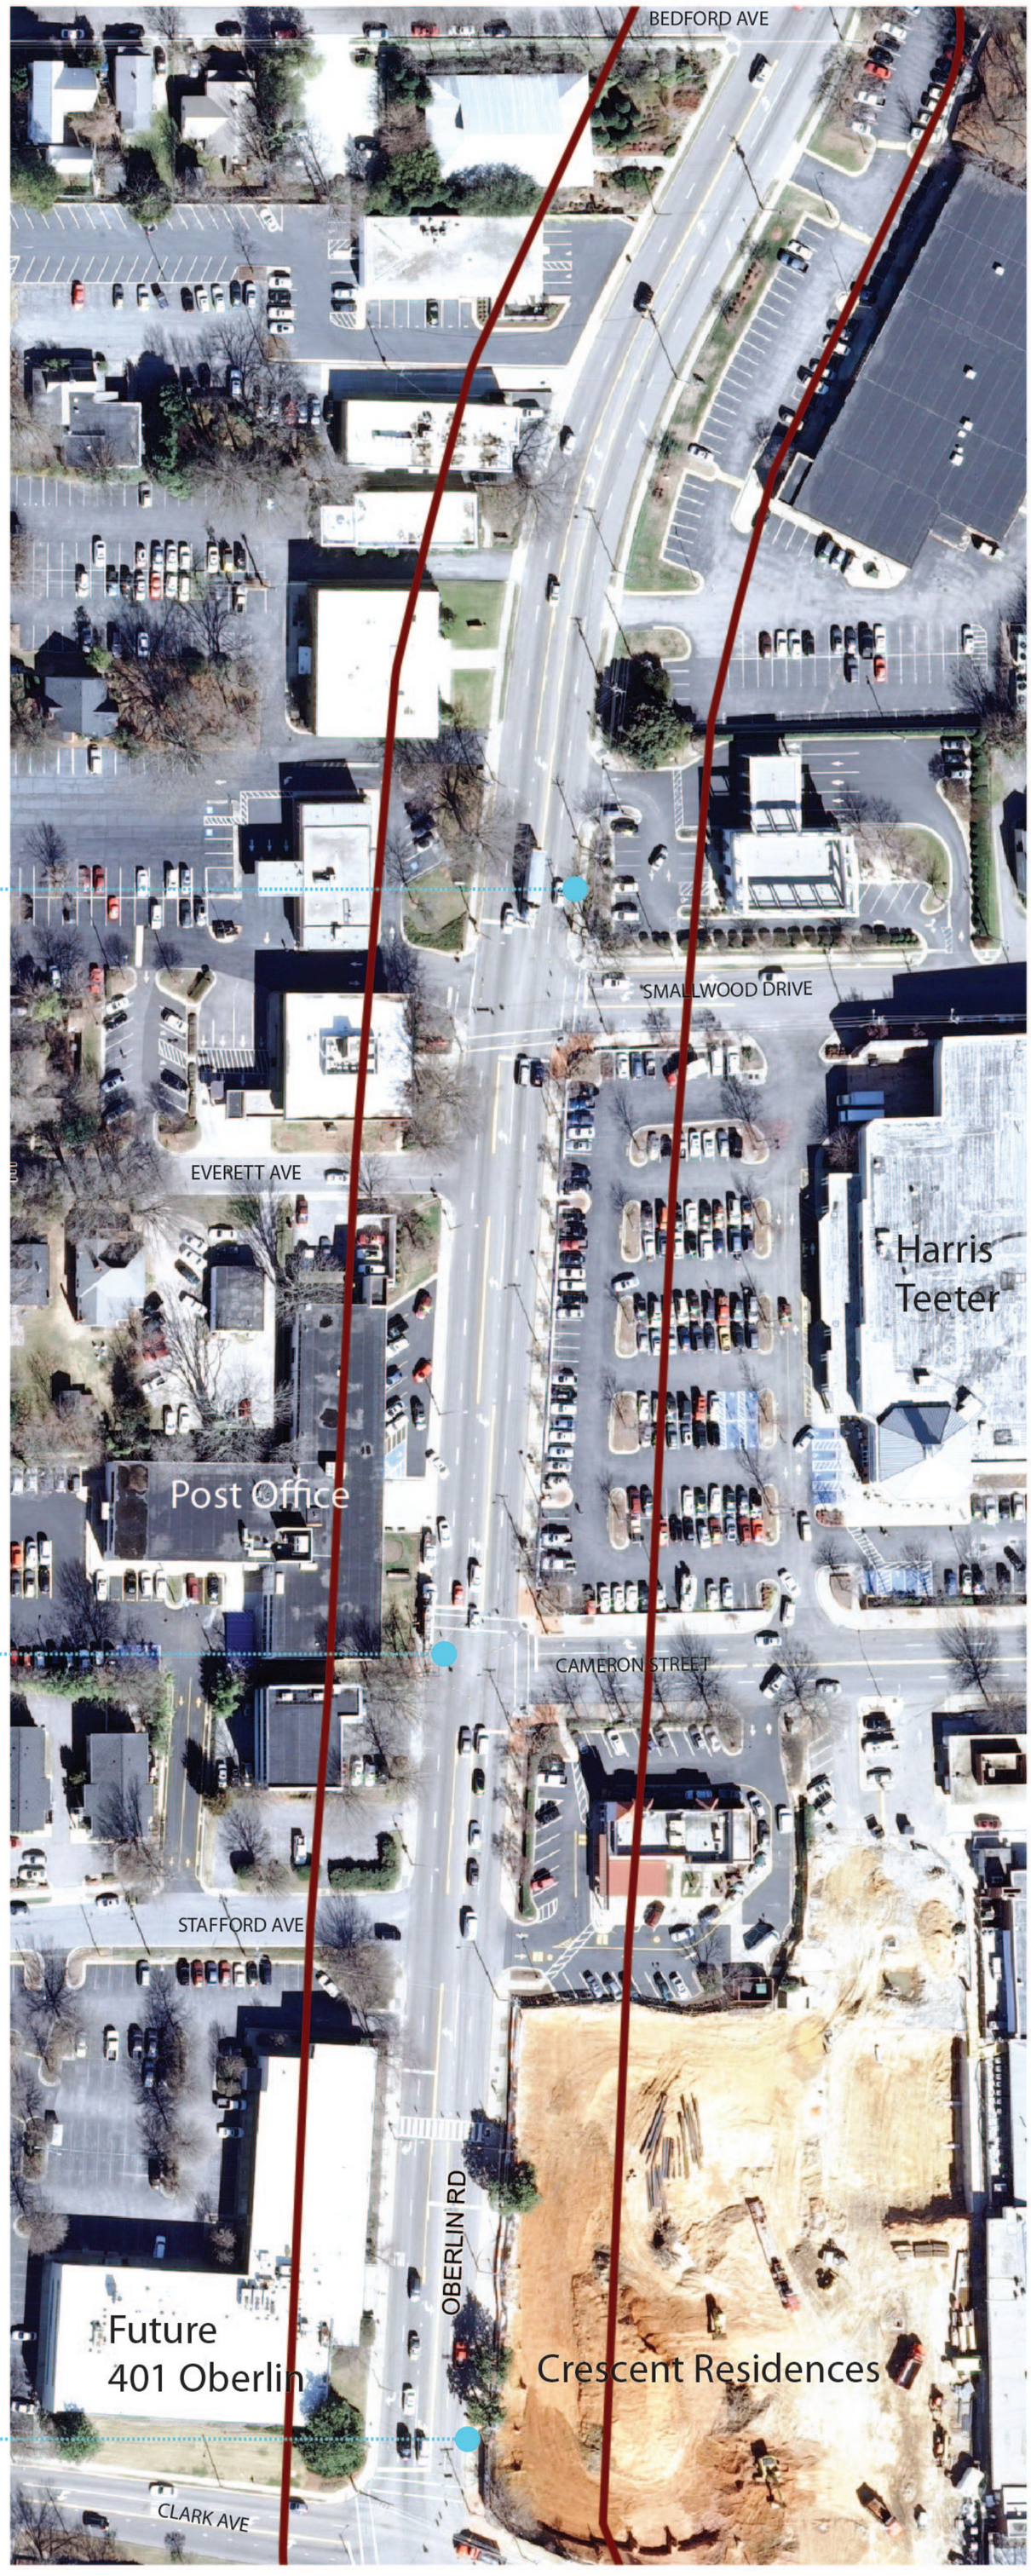

Oberlin Road Streetscape
Section 1- Existing Lane Configuration

Scale - 1" = 40' 06/13/13

0 40 80 160 240 Feet

CITY OF RALEIGH DEPARTMENT OF City Planning

RALEIGH URBAN DESIGN CENTER An Office of Planning and Development