Let's talk about Blount Street + Person Street...

1. What do you want to **Protect?**

2. What do you want to **Change?**

3. What is your **100 year vision?**

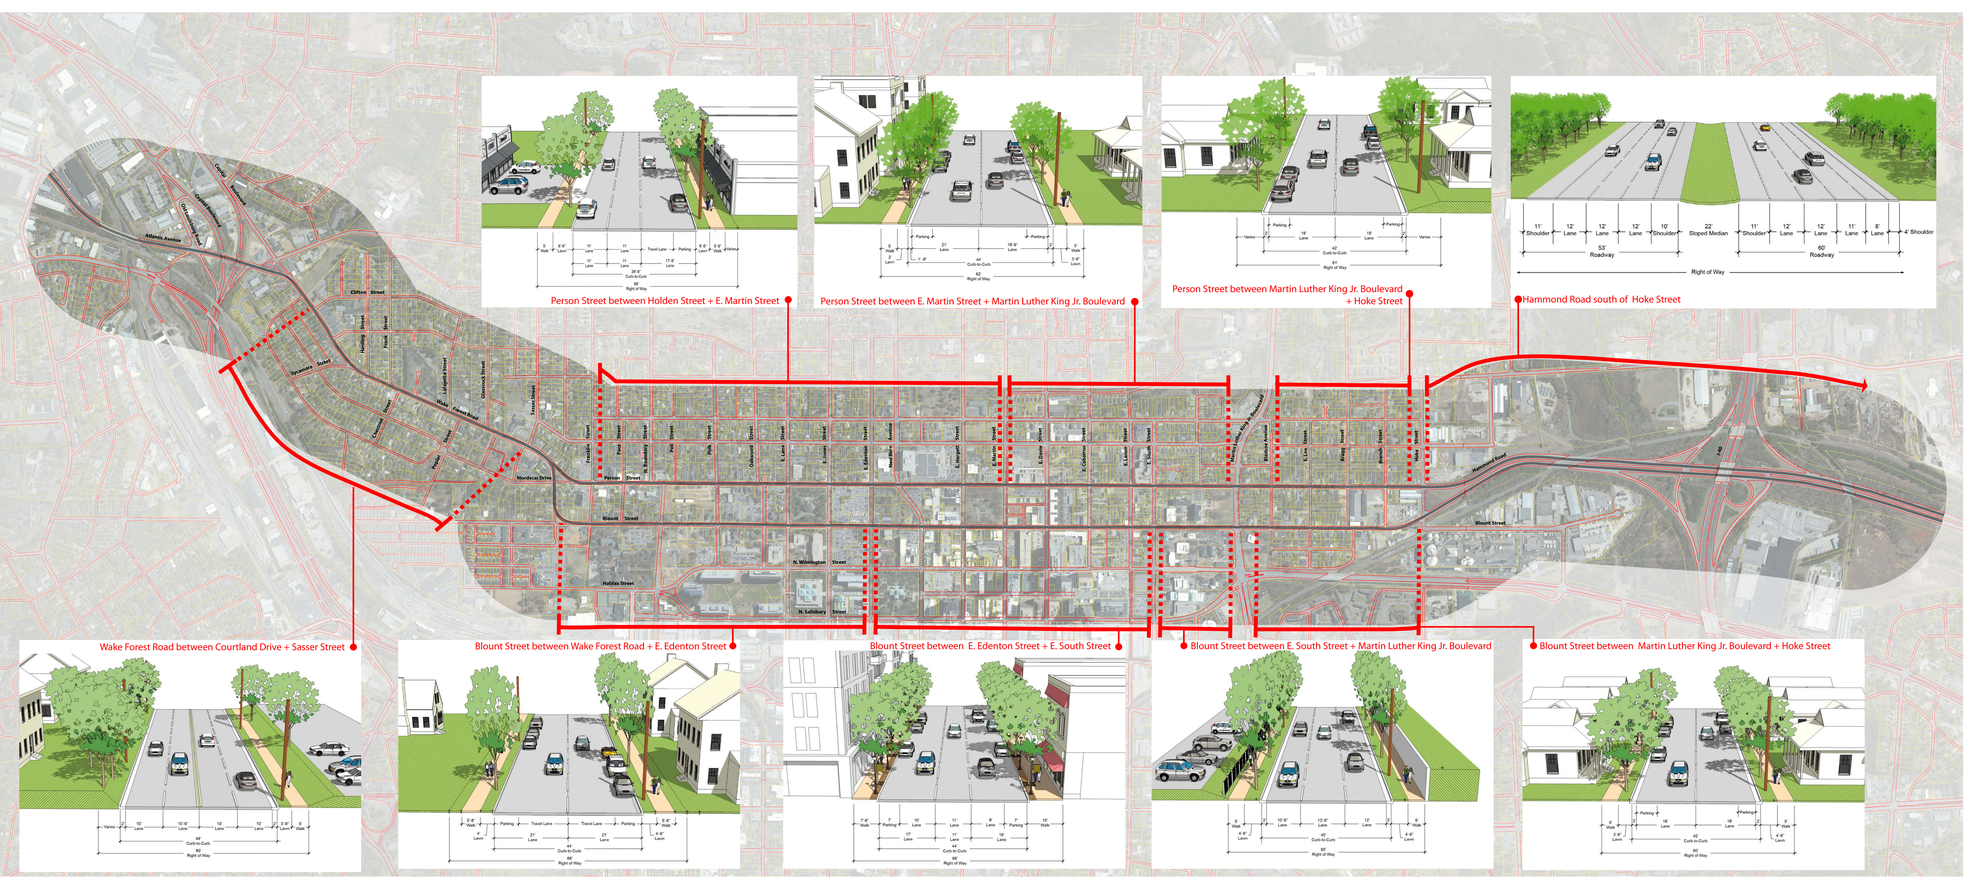

Blount Street-Person Street Corridor Study | Project Kick-Off Workshop [10.22.12]

Scale 1"=300'
0 300 600 1,200 Feet

BP Blount St · Person St Corridor Study + AECOM