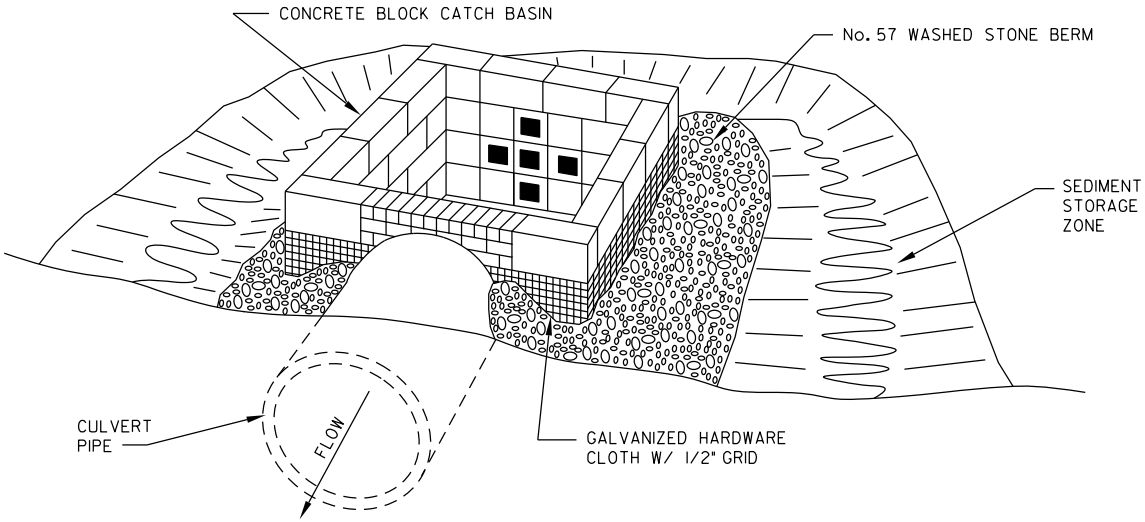

PERSPECTIVE VIEW

NOTE:

1. AT END OF PROJECT, CATCH BASIN CAN BE RAISED AS NEEDED PLUGGING OPEN COURSE OF BLOCK WITH MORTAR.
2. RISER CAN BE BUILT AS A STANDARD CATCH BASIN/JUNCTION BOX (WITH WEEP HOLES) IN RECEIVING WALL AND BE UTILIZED AS SUCH WHEN PROJECT IS STABLE.
3. IF DRAINAGE AREA IS OVER 5 ACRES THEN THIS STRUCTURE NEEDS TO BE TREATED AS A RISER STRUCTURE AND ALL RELATED INFORMATION NEEDS TO BE SUPPLIED. (TRASH RACK, ELEVATIONS, AND ANTI-FLOATABLE)

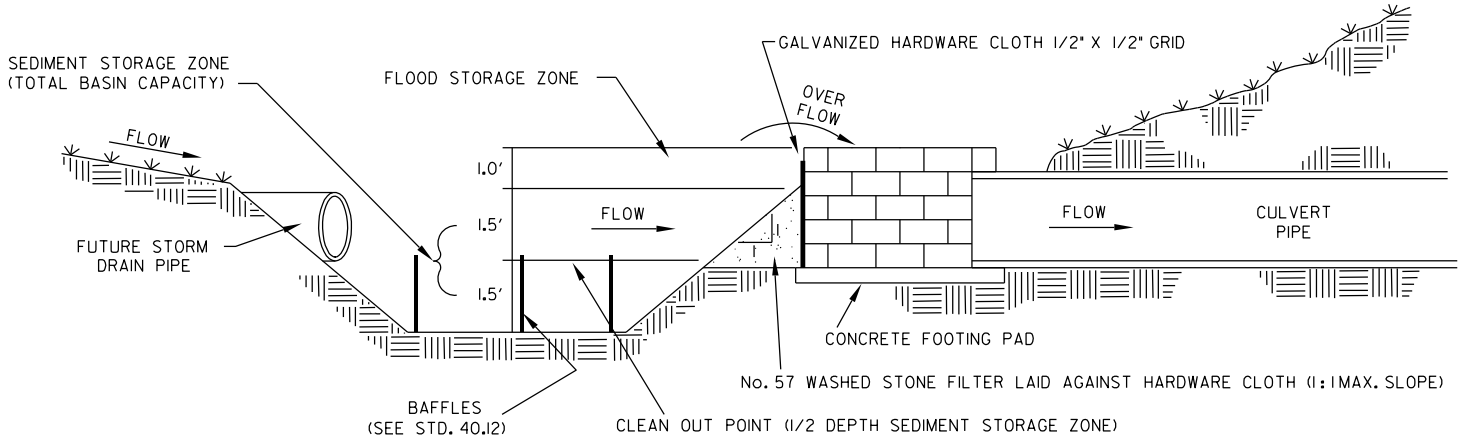

SECTION VIEW

CITY OF RALEIGH
PUBLIC WORKS DEPARTMENT

REVISIONS
WDP 8/12/04
WDP 3/06/07
WDP 10/9/2012

DATE: 7/3/00
DRAWN BY: JTB

EXCAVATED DROP INLET PROTECTION

STD. # 40.14