NOTES:

DIMENSIONS D & W AND LINER TO BE DETERMINED BY DESIGN.

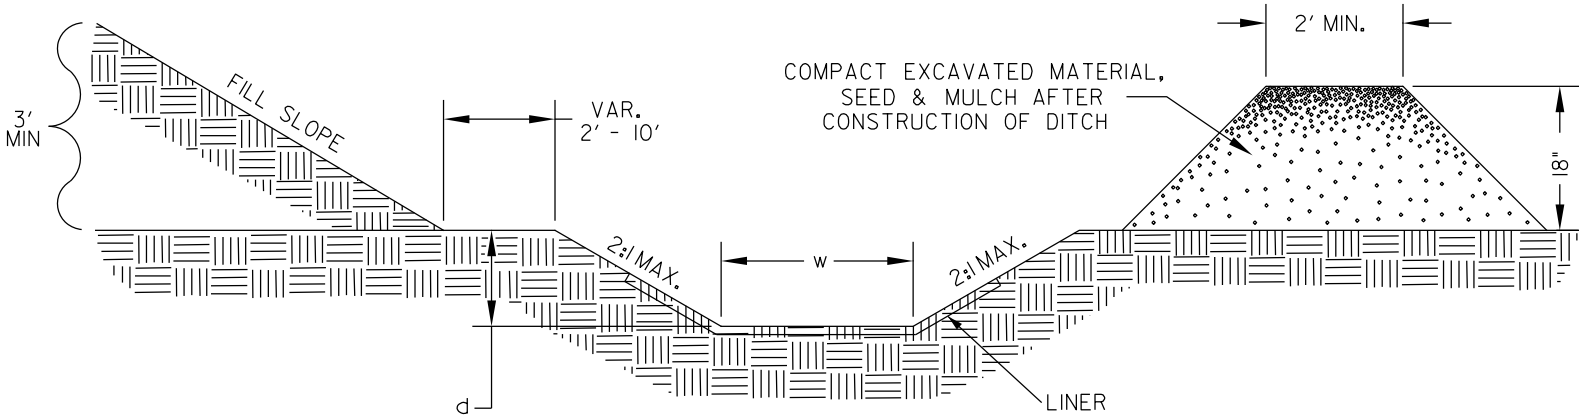

MAINTENANCE:
REMOVE SILT WHEN DITCH IS 1/2 FULL

CROSS SECTIONAL VIEW

CITY OF RALEIGH
PUBLIC WORKS DEPARTMENT

REVISIONS	DATE: 7/3/00	DRAWN BY: JTB
WDP 9/28/04		
WDP 1-9-2012		
WDP 10-9-2012		

TEMPORARY
SILT DITCH

STD. # 40.34