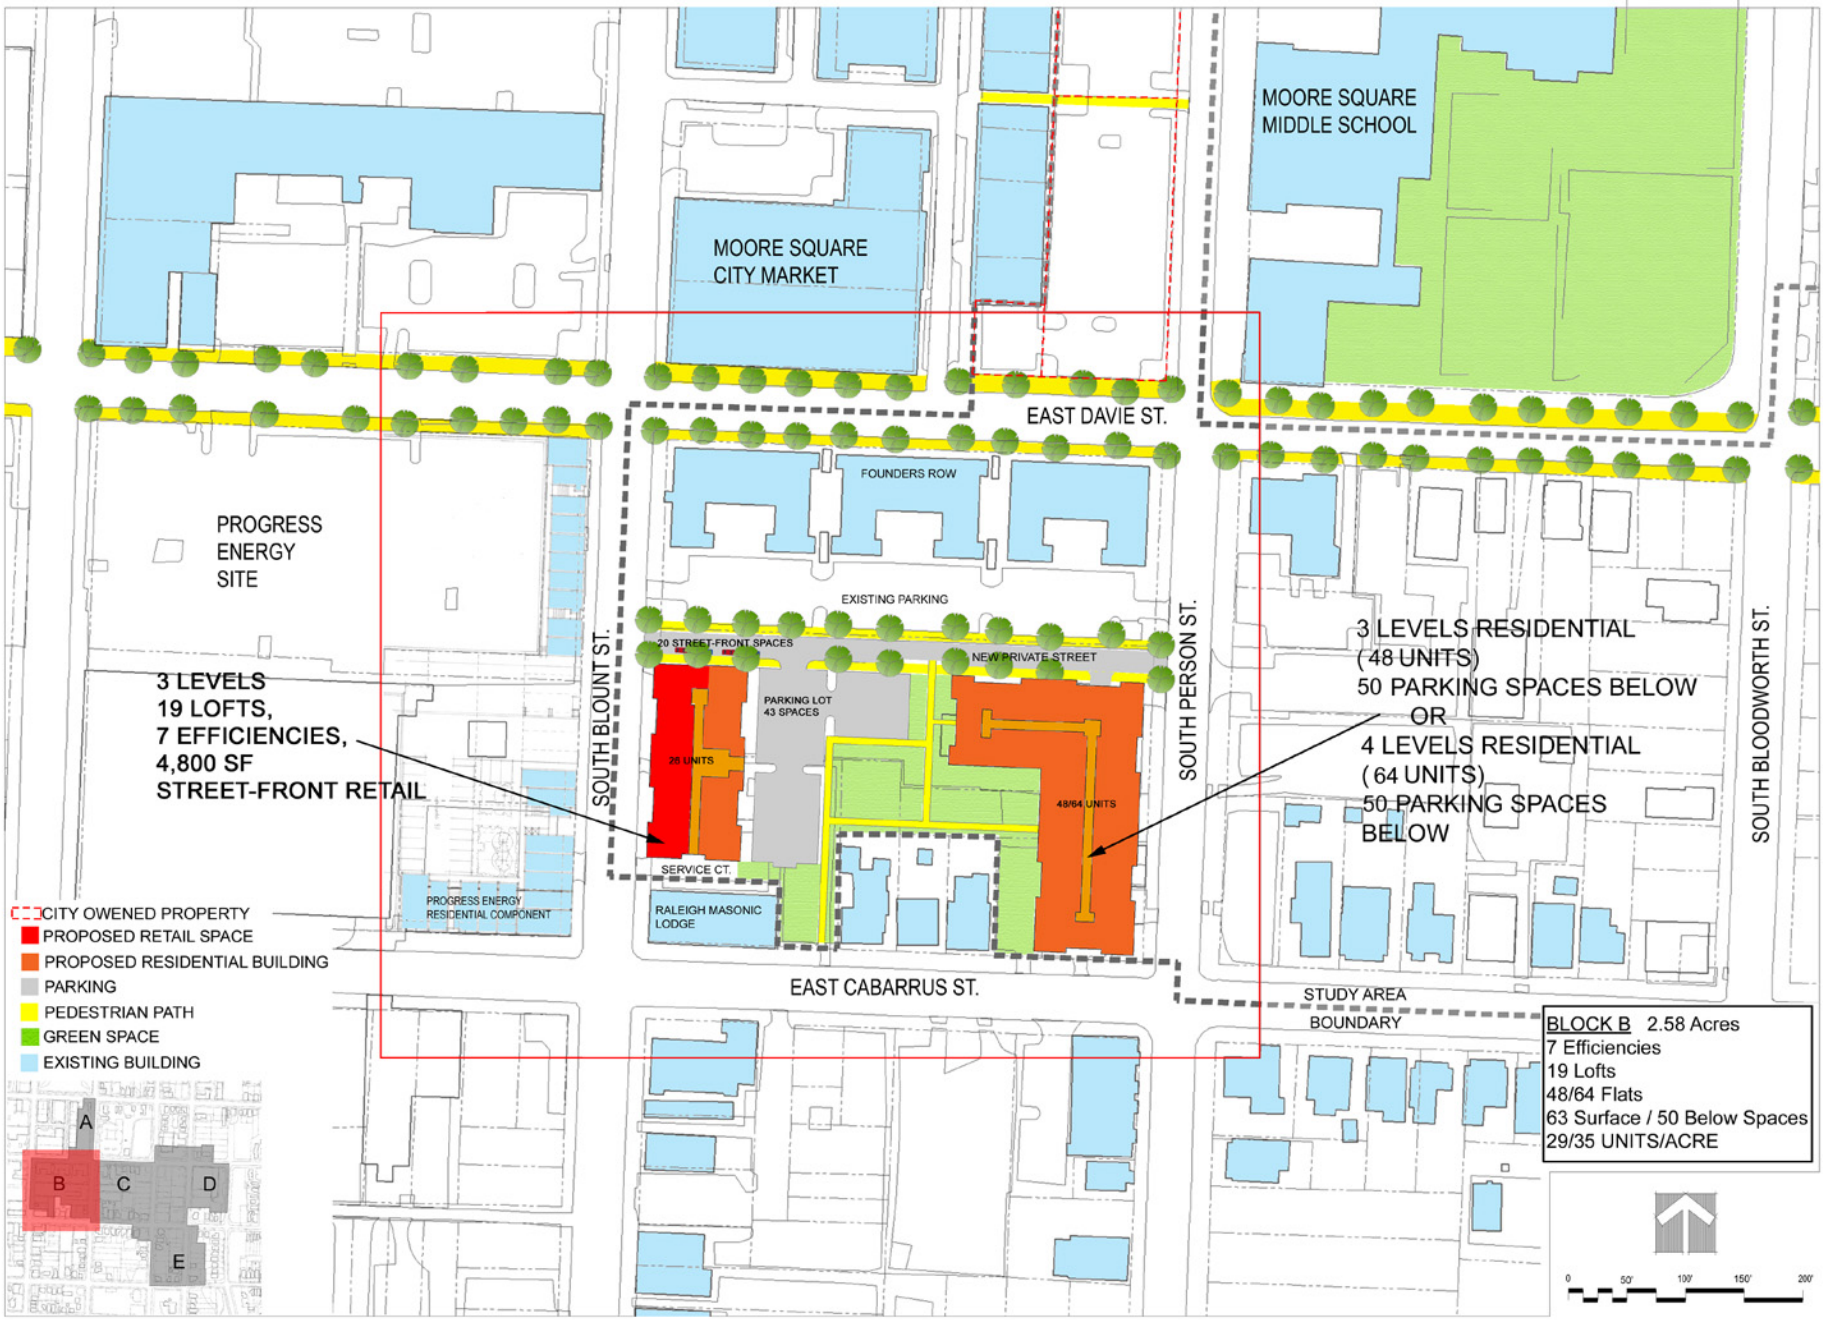

JDAVISARCHITECTS

510 Glenwood Ave. | Raleigh, North Carolina 27603 | tel 919.835.1500 | fax 919.835.1510

BLOCK B

MOORE SQUARE SOUTH DEVELOPMENT STRATEGY

PLANNING DEPARTMENT - COMMUNITY DEVELOPMENT
CITY OF RALEIGH, NORTH CAROLINA

Project COR-04012
Date 09.08.04
Revisions 05.09.04
06.16.04
08.13.04

MAP 8

2004 JDAVIS ARCHITECTS EXPRESSLY RESERVES ITS COMMON LAW COPYRIGHT AND OTHER PROPERTY RIGHTS IN THESE PLANS. THESE PLANS ARE NOT TO BE REPRODUCED, CHANGED OR COPIED IN ANY FORM OR MANNER WHATSOEVER, NOR ARE THEY TO BE ASSIGNED TO ANY THIRD PARTY WITHOUT FIRST OBTAINING THE EXPRESSED WRITTEN PERMISSION AND CONSENT OF JDAVIS ARCHITECTS P.A.