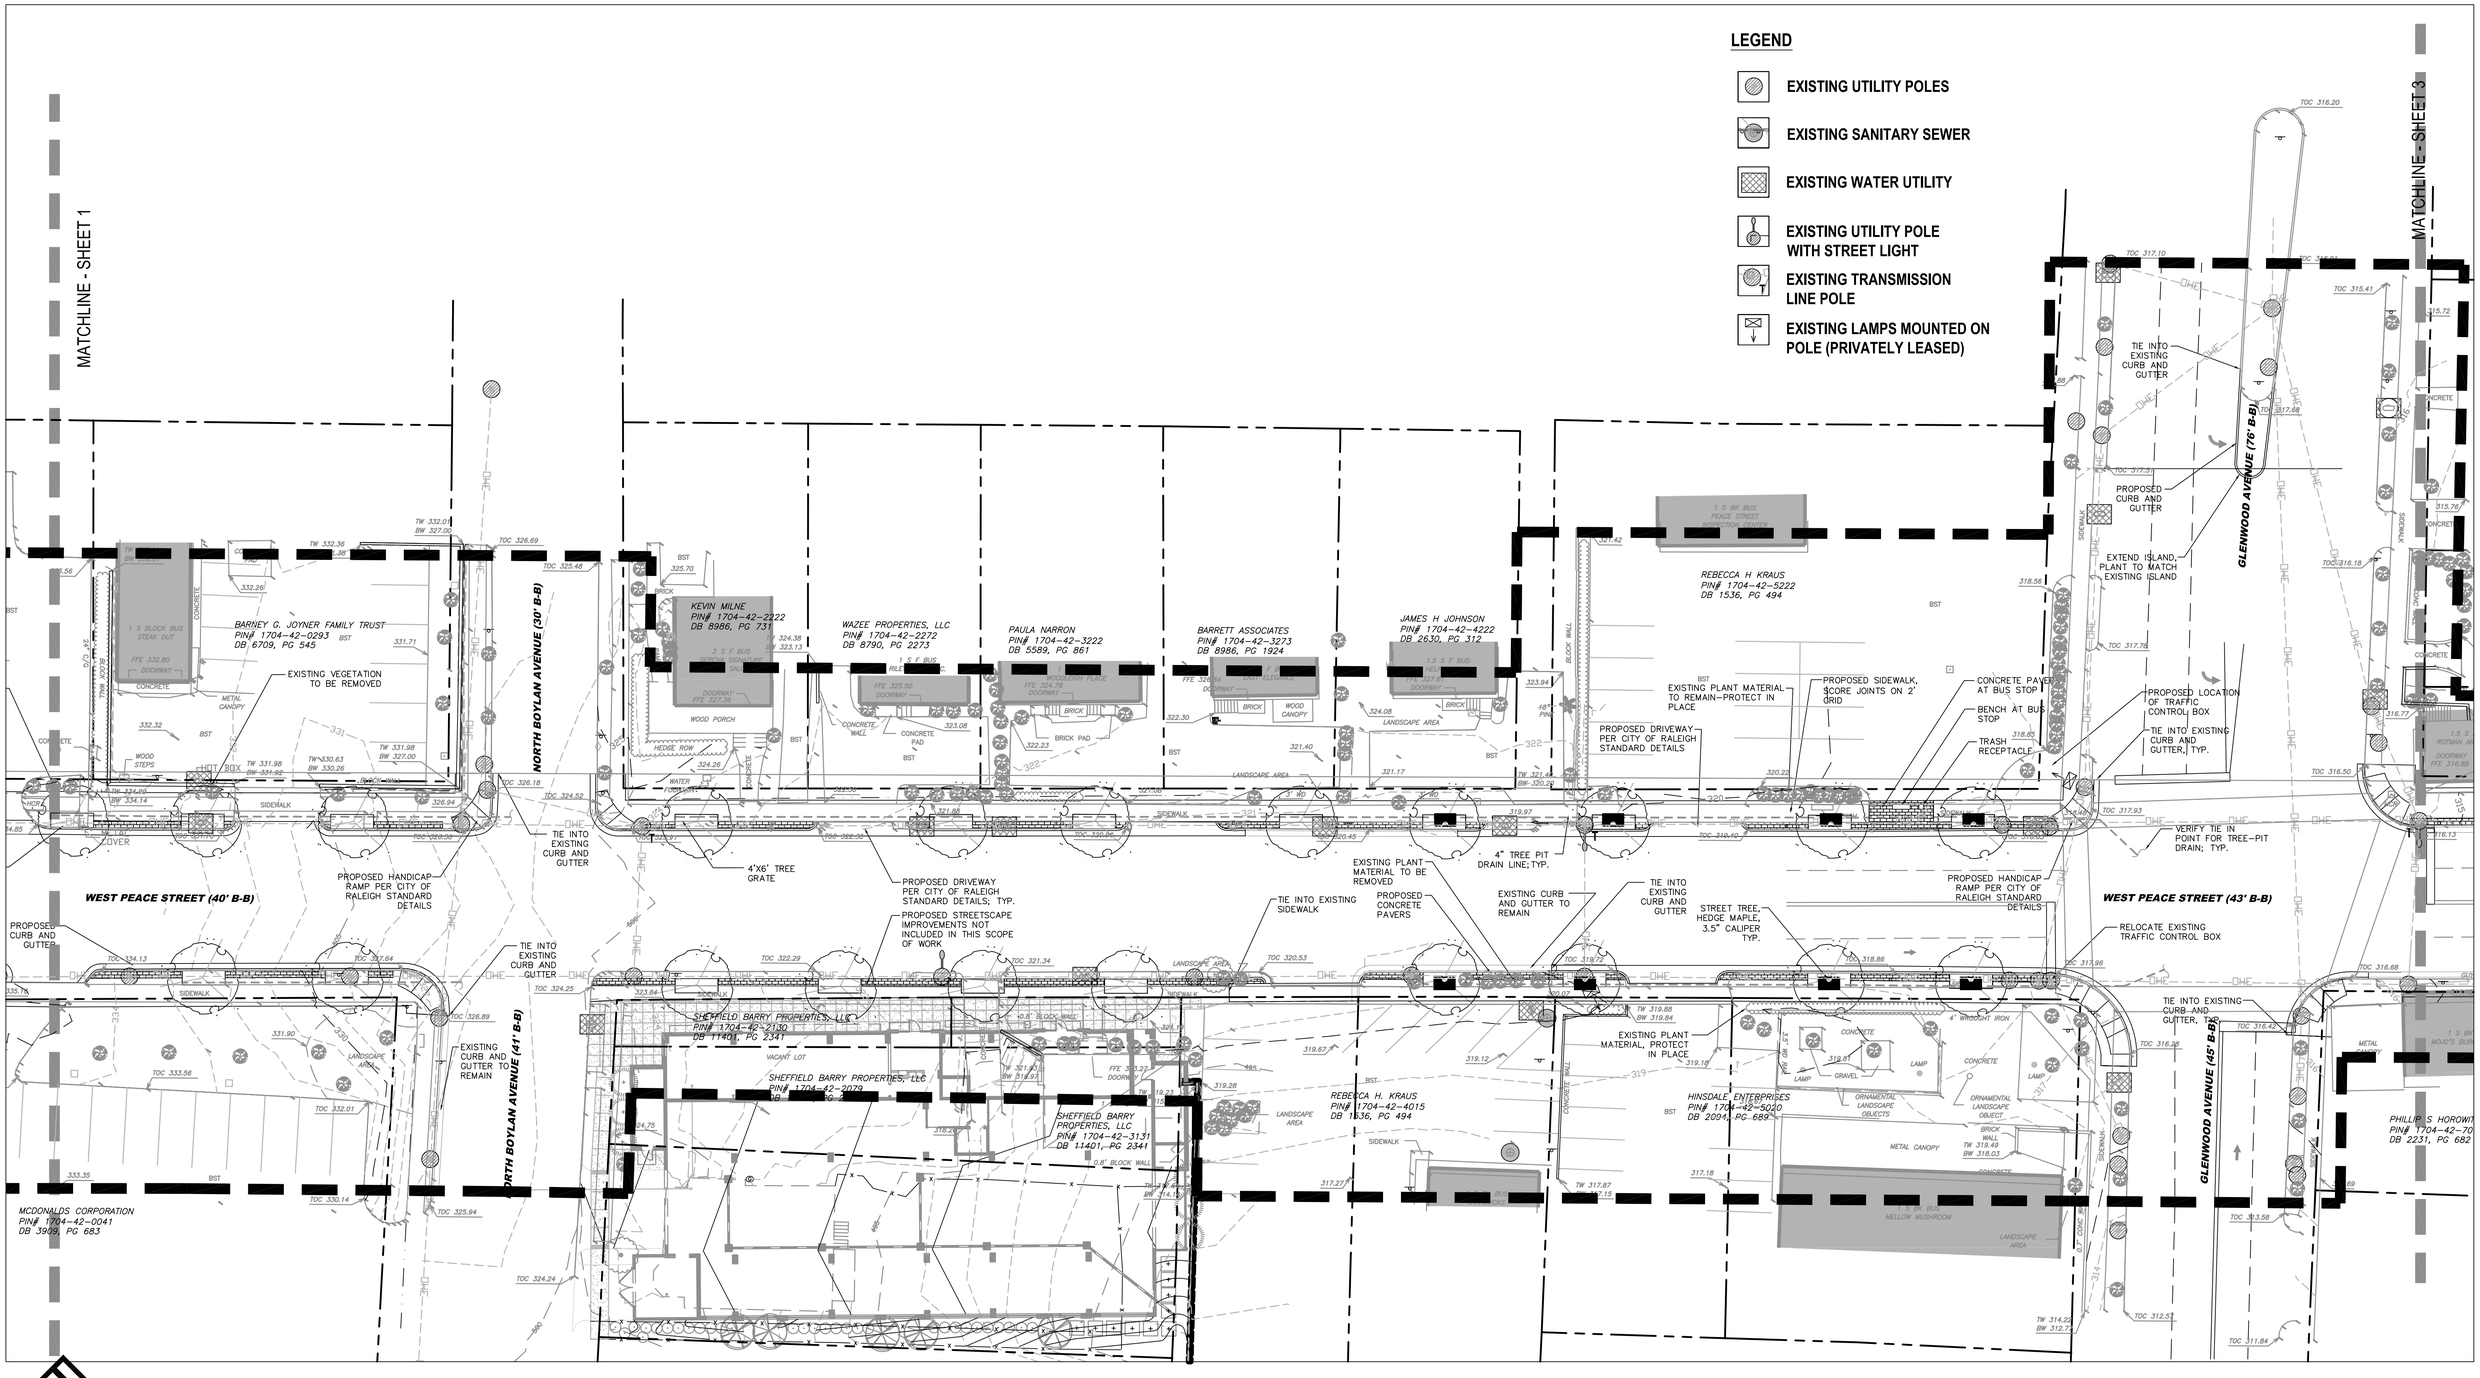

ColeJenest & Stone

Land Planning
+
Landscape Architecture
+
Civil Engineering
+
Urban Design

PEACE STREET STREETSCAPE PLAN

CITY OF RALEIGH

EXHIBIT 'B' - FINAL SCHEMATIC PLAN - SHEET 2

Project No. 50115 Issued 11.09.07

SCALE: 1"=20'

0 10 20 40