LEGEND

- EXISTING UTILITY POLES
- EXISTING SANITARY SEWER
- EXISTING WATER UTILITY
- EXISTING UTILITY POLE WITH STREET LIGHT
- EXISTING TRANSMISSION LINE POLE
- EXISTING LAMPS MOUNTED ON POLE (PRIVATELY LEASED)

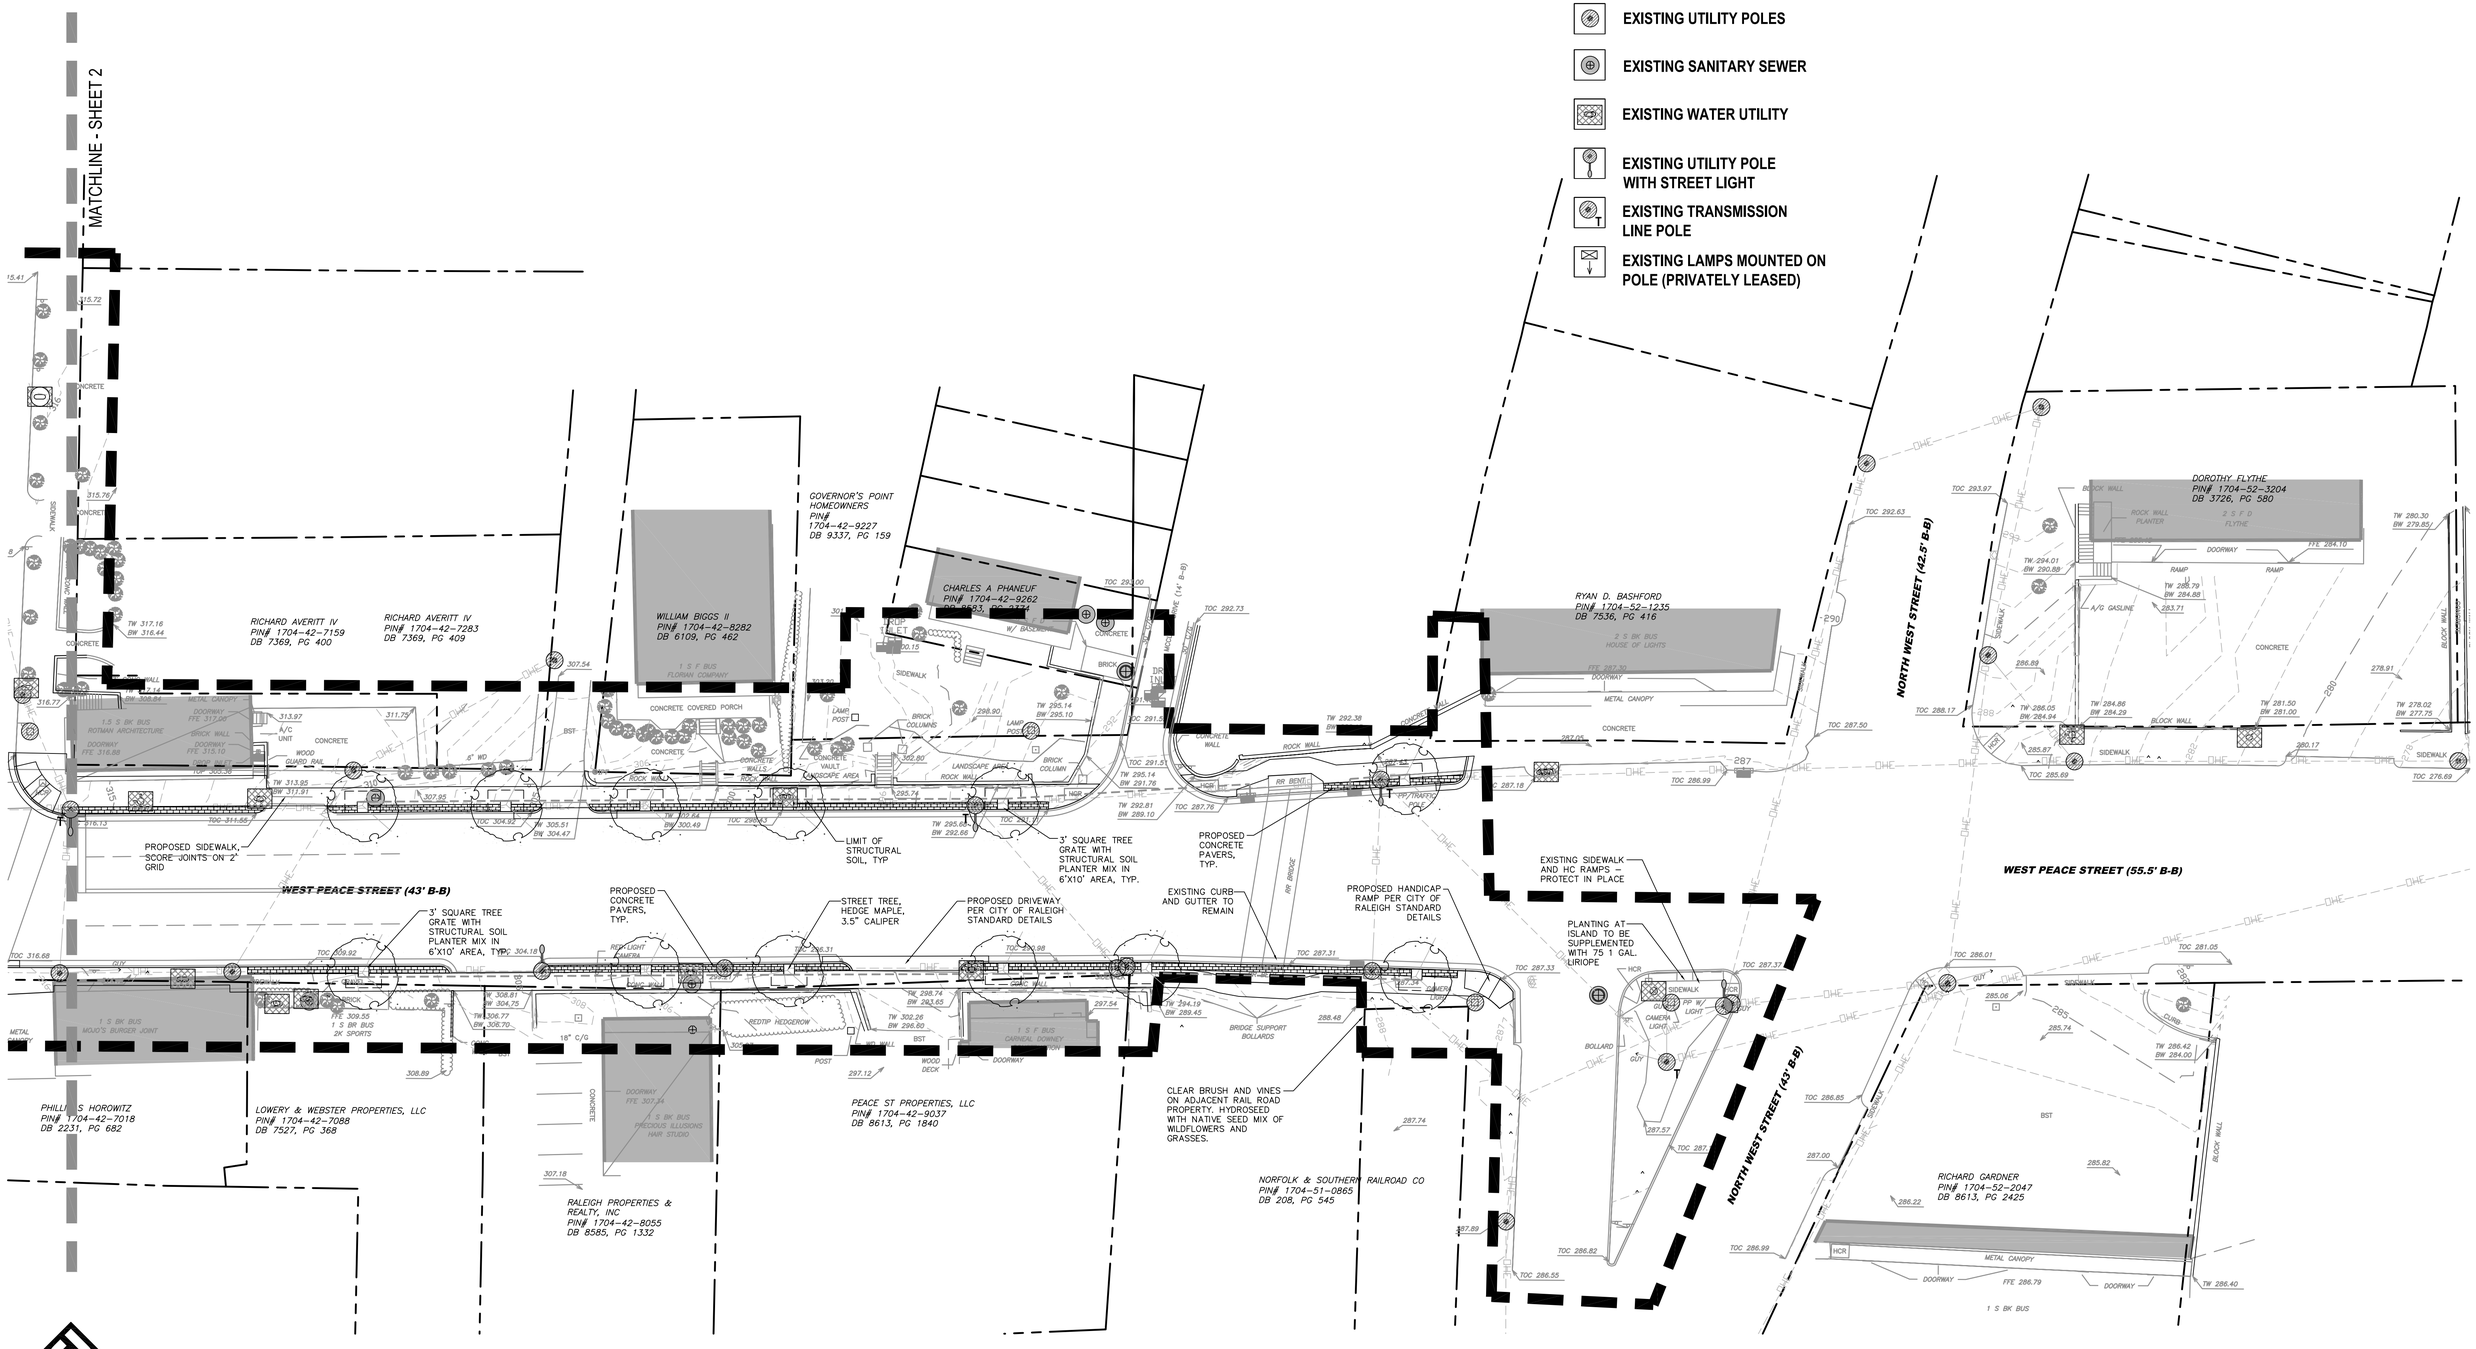

Cole Jenest & Stone

Land Planning
+
Landscape Architecture
+
Civil Engineering
+
Urban Design

PEACE STREET STREETSCAPE PLAN

CITY OF RALEIGH

FINAL SCHEMATIC PLAN - SHEET 3

Project No. 50115 Issued 07.10.06

N

SCALE: 1"=20'

0 10 20 40