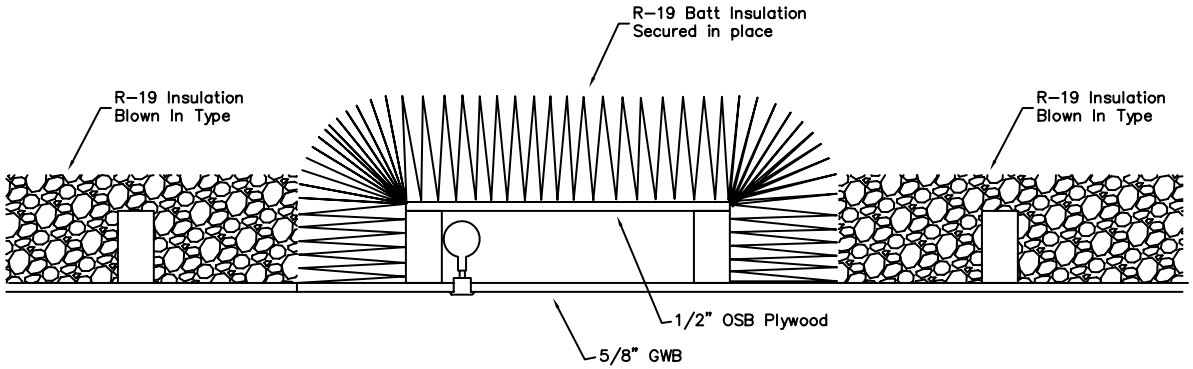

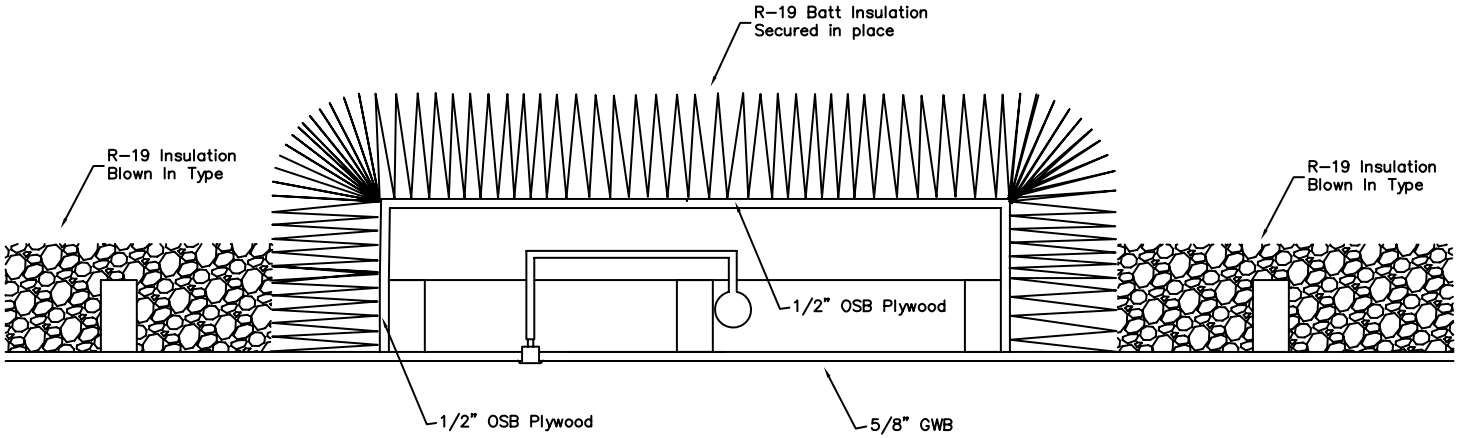

CITY OF RALEIGH FIRE DEPARTMENT
FIRE PROTECTION DIVISION
310 WEST MARTIN ST. RALEIGH, NC 27602

DESCRIPTION:	REVISIONS:	DATE:	DRAWING NO.
Insulation Detail	6–1–06 W. Warren L.L.		FP–23