KAPLAN DRIVE TRAFFIC CALMING SCHEMATIC DESIGN

LOCATION E

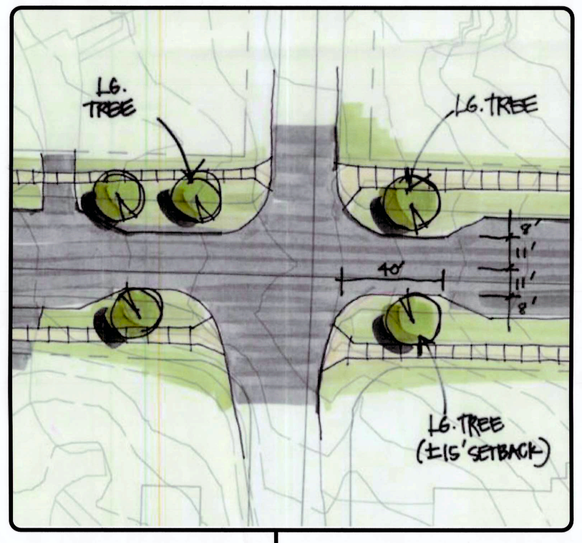

LOCATION F

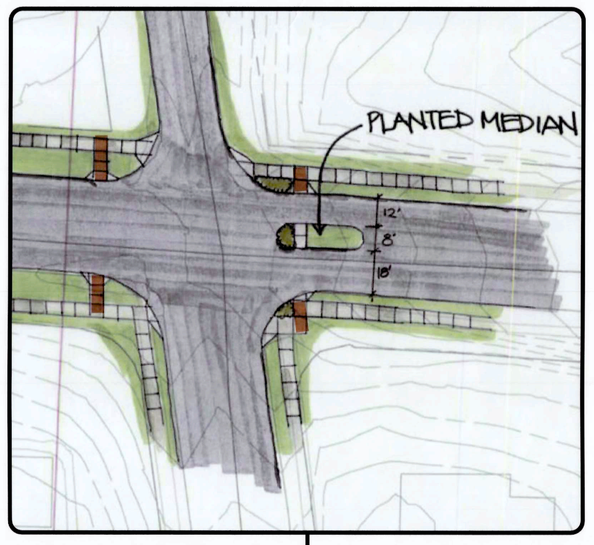

LOCATION G

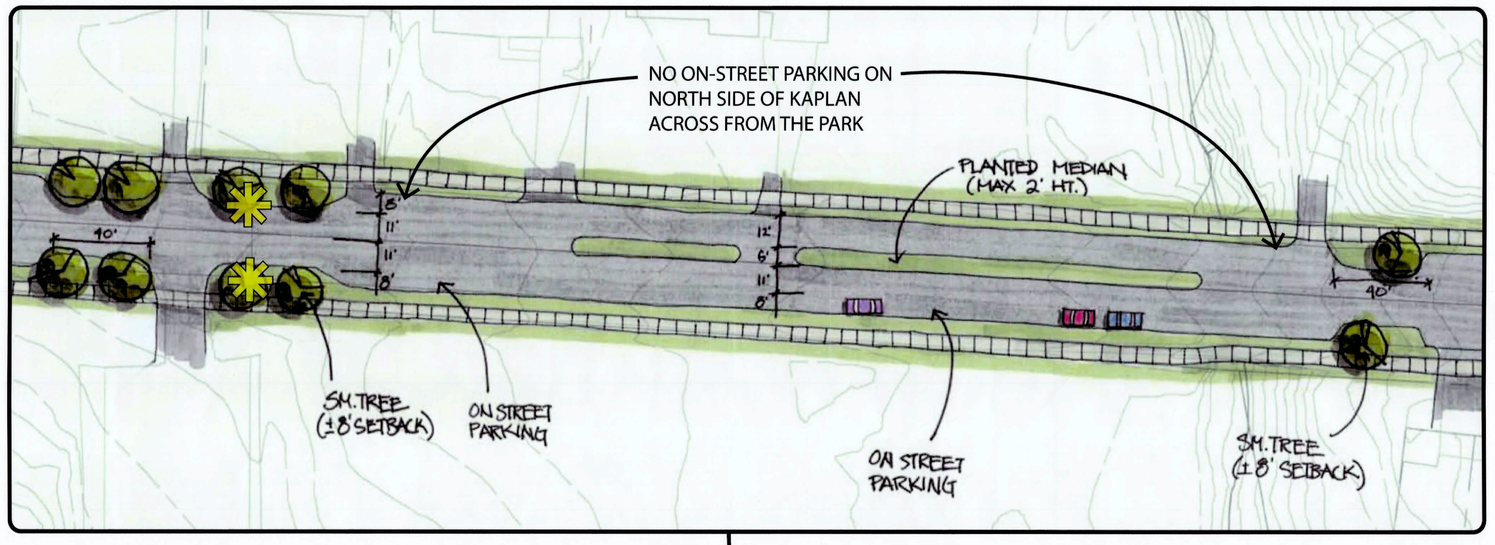

LOCATION H

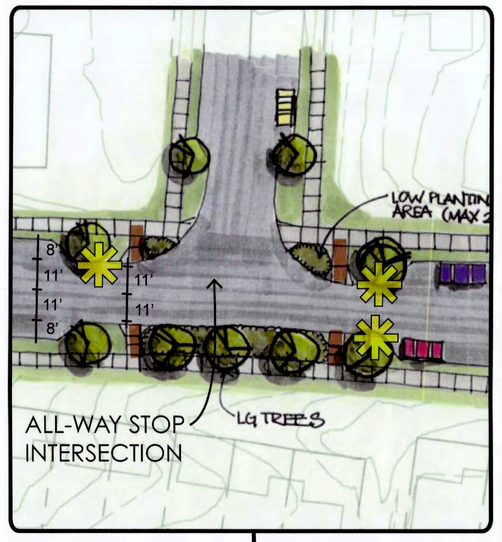

LOCATION A

LOCATION B

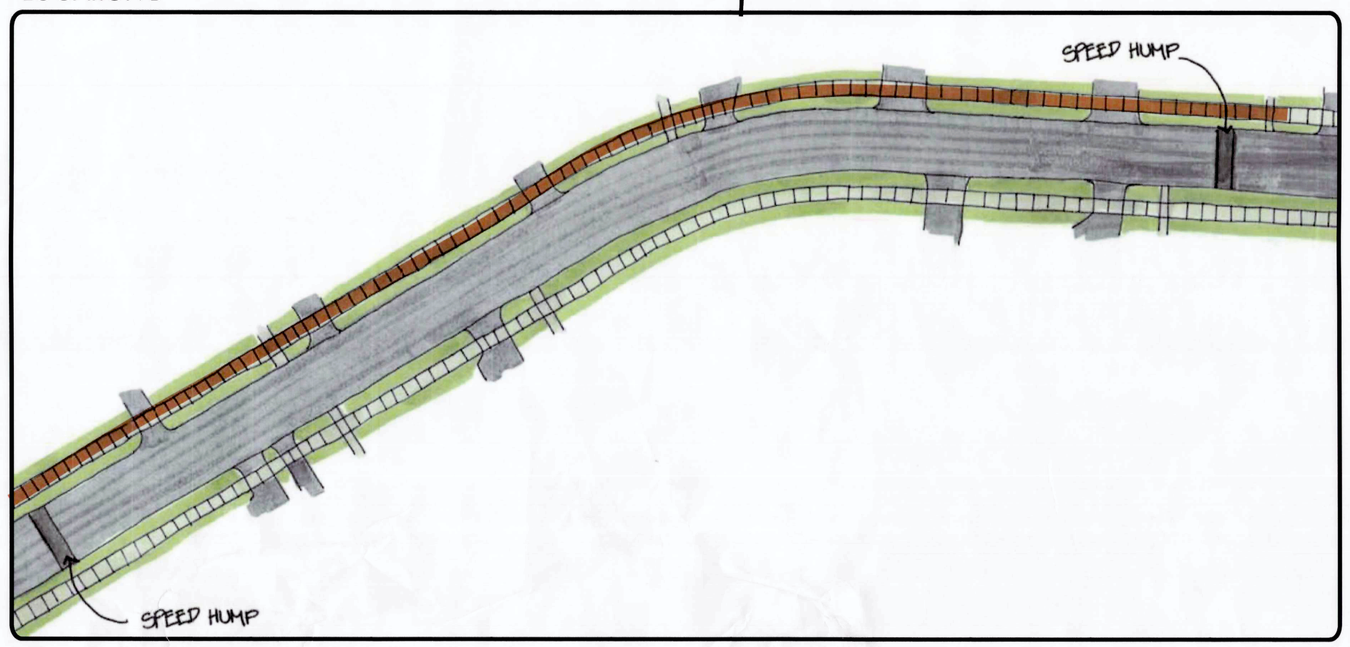

LOCATION C

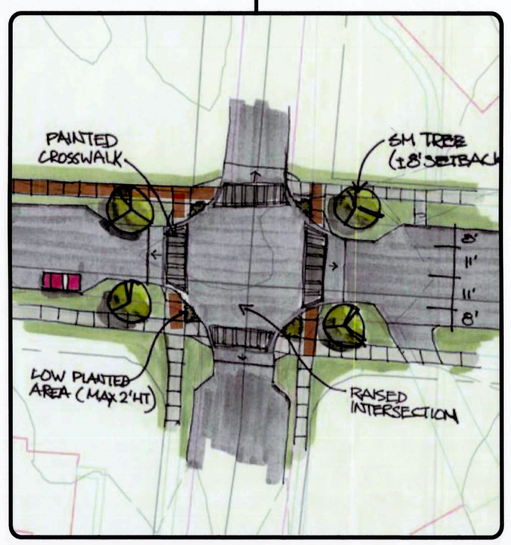

LOCATION D

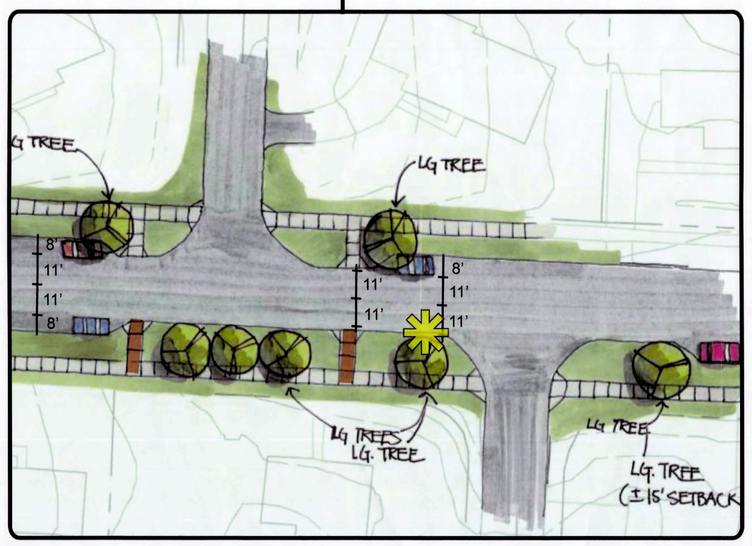

= Proposed sidewalks

= Catch basin locations, areas where design may need detailed modification to accomodate existing drain inlet

Scale - 1" = 100'

SKETCH PLAN SCALE 1"=30'

DATE: 1/31/12

0 100 200 400 800 Feet

RALEIGH URBAN DESIGN CENTER
A Division of the Department of City Planning