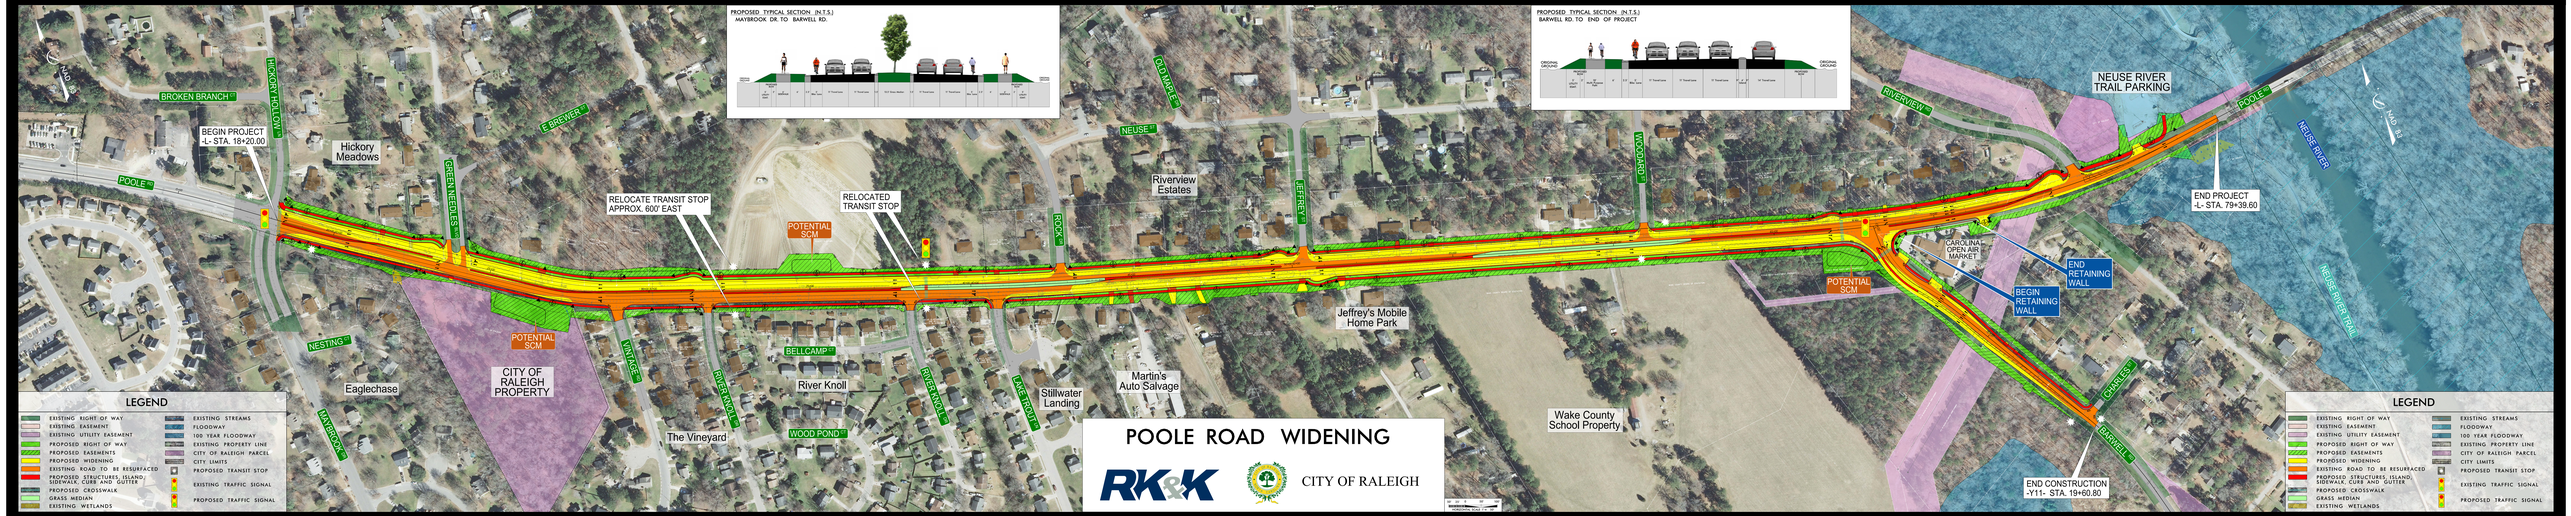
POOLE ROAD WIDENING
RK&K
CITY OF RALEIGH
PROPOSED TYPICAL SECTION (N.T.S.)
MAYBROOK DR. TO BARWELL RD.
PROPOSED TYPICAL SECTION (N.T.S.)
BARWELL RD. TO END OF PROJECT
BEGIN PROJECT
-L- STA. 18+20.00
END PROJECT
-L- STA. 79+39.60
END CONSTRUCTION
-Y11- STA. 19+60.80
RELOCATE TRANSIT STOP
APPROX. 600' EAST
RELOCATED
TRANSIT STOP
POTENTIAL
SCM
BEGIN
RETAINING
WALL
END
RETAINING
WALL
NEUSE RIVER
TRAIL PARKING
NEUSE RIVER
NEUSE RIVER TRAIL
CAROLINA
OPEN AIR
MARKET
Hickory
Meadows
Eaglechase
The Vineyard
River Knoll
Riverview
Estates
Jeffrey's Mobile
Home Park
Martin's
Auto Salvage
Stillwater
Landing
Wake County
School Property
CITY OF
RALEIGH
PROPERTY
BROKEN BRANCH
POOLE
HICKORY HOLLOW
GREEN NEEDLES
E BREVARD
NESTING
MAYBROOK
MILLAGE
RIVERMAN
BELLCAMP
WOOD POND
GREENWALK
LAKE FLOW
ROCKY
NEUSE
OLD MILL
JEFFREY
WOOD
RIVERVIEW
GRIFFLESS
BARWELL
LEGEND
EXISTING RIGHT OF WAY
EXISTING EASEMENT
EXISTING UTILITY EASEMENT
PROPOSED RIGHT OF WAY
PROPOSED EASEMENTS
PROPOSED WIDENING
EXISTING ROAD TO BE RESURFACED
PROPOSED STRUCTURES, ISLAND, SIDEWALK, CURB AND GUTTER
PROPOSED CROSSWALK
GRASS MEDIAN
EXISTING WETLANDS
EXISTING STREAMS
FLOODWAY
100 YEAR FLOODWAY
EXISTING PROPERTY LINE
CITY OF RALEIGH PARCEL
CITY LIMITS
PROPOSED TRANSIT STOP
EXISTING TRAFFIC SIGNAL
PROPOSED TRAFFIC SIGNAL