SIDEWALK IMPROVEMENT PROJECT - WADE AVENUE
PUBLIC MEETING MAP
MARCH 14, 2016

EXISTING PERMANENT RIGHT OF WAY
PROPOSED SIDEWALK
PROPOSED CURB & GUTTER
PROPOSED ASPHALT/CONCRETE
PROPOSED PERMANENT SLOPE EASEMENT
PROPOSED PERMANENT SIDEWALK EASEMENT
PROPOSED PERMANENT RIGHT OF WAY
PROPOSED TEMPORARY CONSTRUCTION EASEMENT
PROPOSED TEMPORARY DRIVEWAY EASEMENT

40' 0' 40' 80'
20'
(ENGLISH)

STEWART

EXISTING PERMANENT RIGHT OF WAY
PROPOSED SIDEWALK
PROPOSED CURB & GUTTER
PROPOSED ASPHALT/CONCRETE
PROPOSED PERMANENT SLOPE EASEMENT
PROPOSED PERMANENT SIDEWALK EASEMENT
PROPOSED PERMANENT RIGHT OF WAY
PROPOSED TEMPORARY CONSTRUCTION EASEMENT
PROPOSED TEMPORARY DRIVEWAY EASEMENT
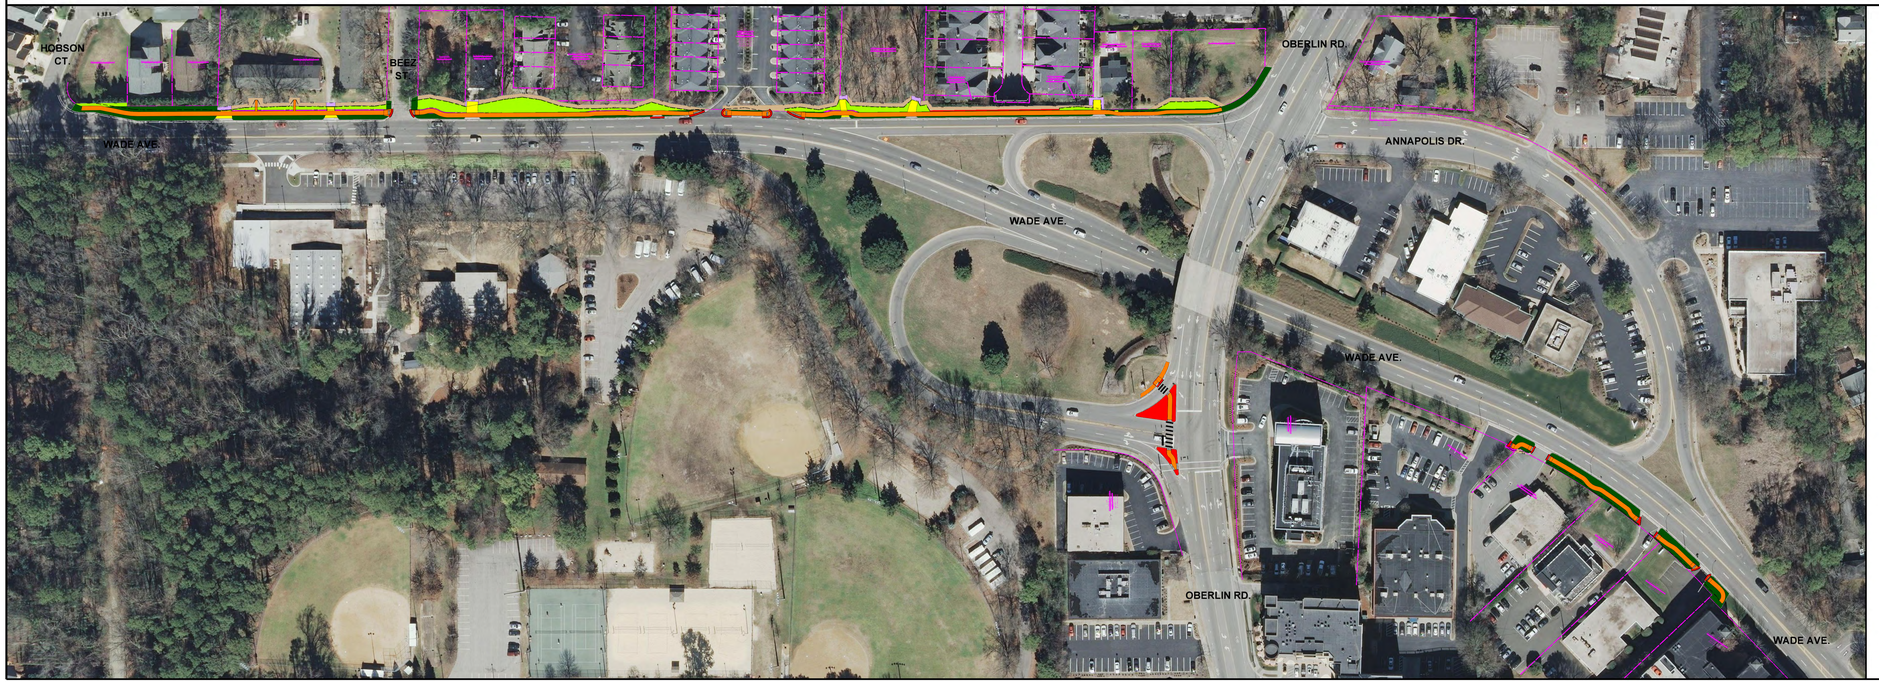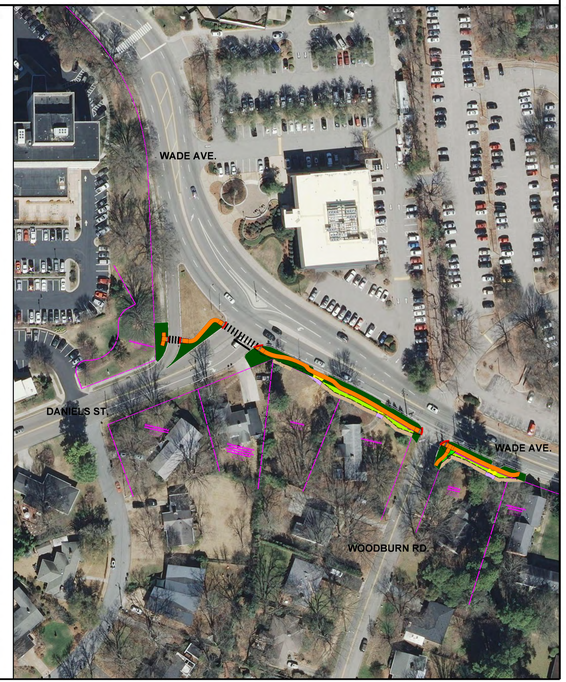
40' 0' 40' 80'
20'
(ENGLISH)