SIDEWALK IMPROVEMENT PROJECT - WAKE FOREST ROAD
PUBLIC MEETING MAP
MARCH 14, 2016

STEWART

EXISTING PERMANENT RIGHT OF WAY
PROPOSED SIDEWALK
PROPOSED CURB & GUTTER
PROPOSED ASPHALTICONCRETE
PROPOSED PERMANENT SLOPE EASEMENT
PROPOSED PERMANENT SIDEWALK EASEMENT
PROPOSED PERMANENT RIGHT OF WAY
PROPOSED TEMPORARY CONSTRUCTION EASEMENT
PROPOSED TEMPORARY DRIVEWAY EASEMENT

0' 20' 40' 80'
(ENGLISH)

EXISTING PERMANENT RIGHT OF WAY
PROPOSED SIDEWALK
PROPOSED CURB & GUTTER
PROPOSED ASPHALTICONCRETE
PROPOSED PERMANENT SLOPE EASEMENT
PROPOSED PERMANENT SIDEWALK EASEMENT
PROPOSED PERMANENT RIGHT OF WAY
PROPOSED TEMPORARY CONSTRUCTION EASEMENT
PROPOSED TEMPORARY DRIVEWAY EASEMENT
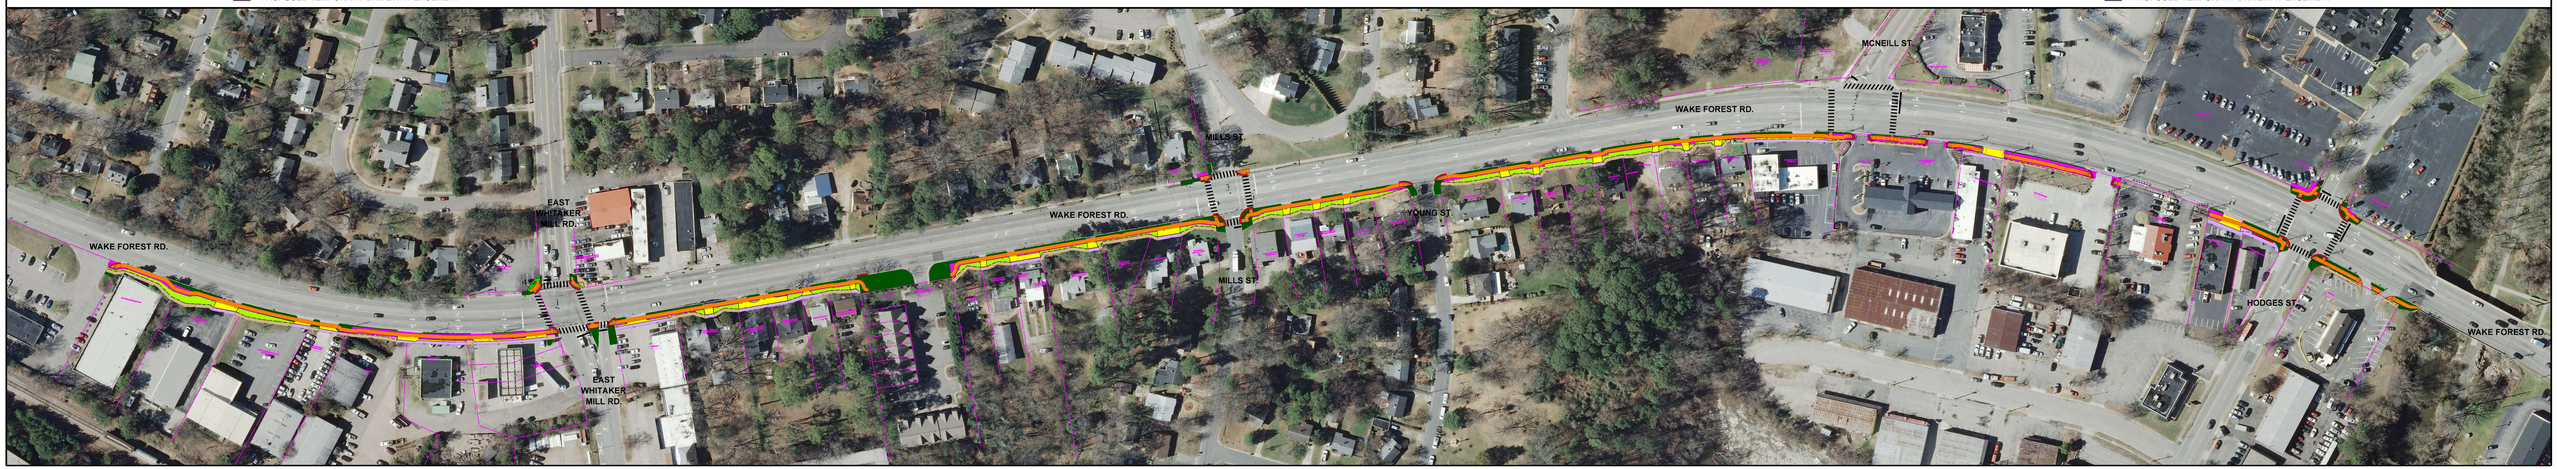
0' 20' 40' 80'
(ENGLISH)