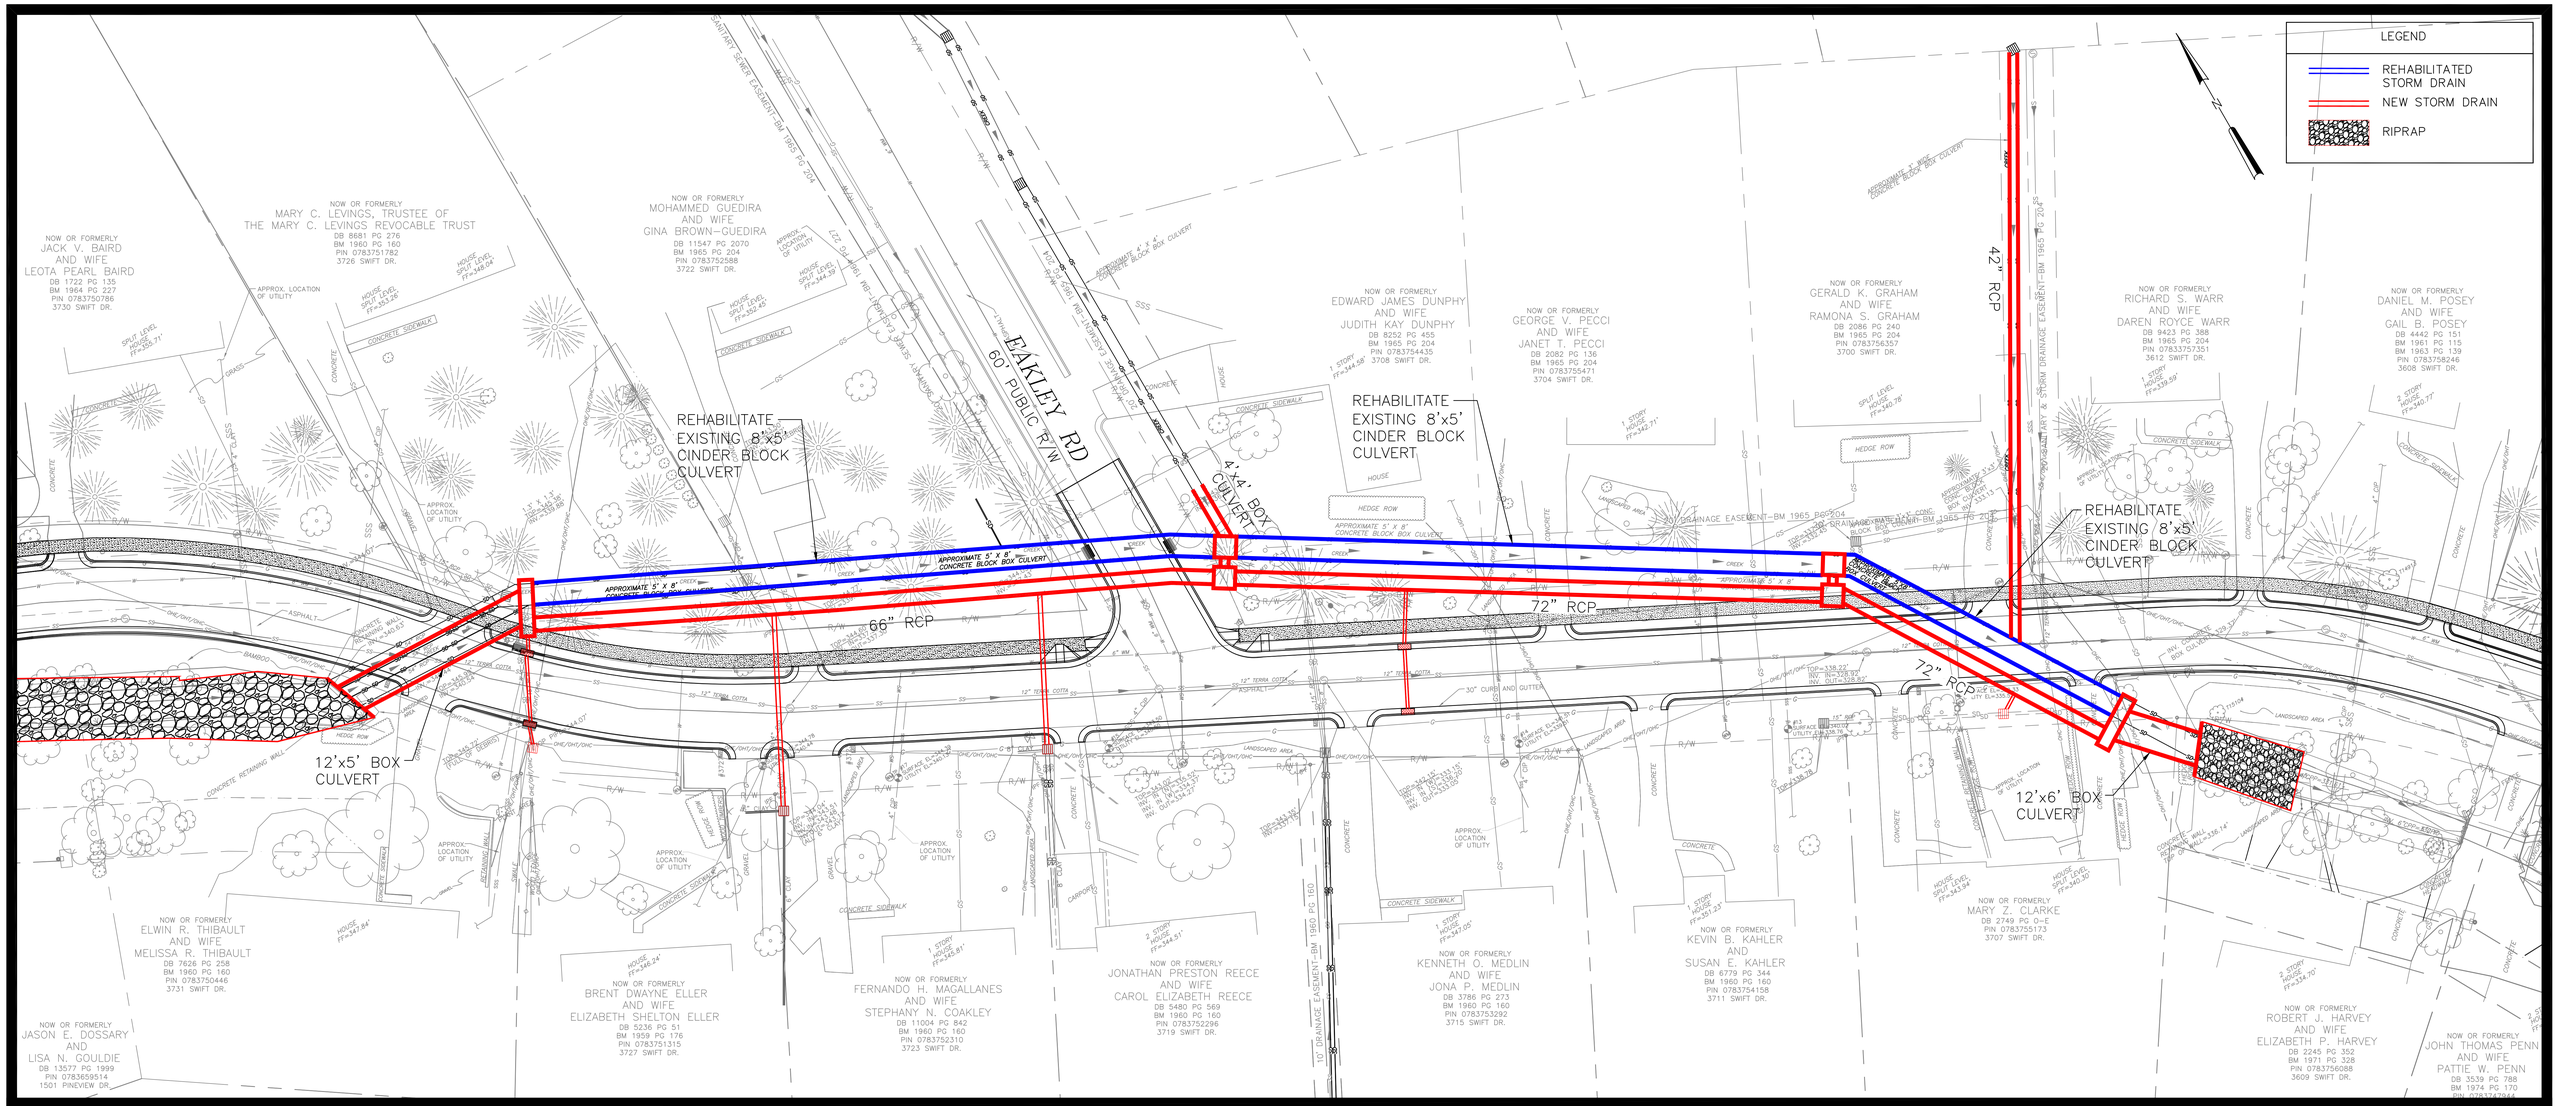

PINEVIEW & SWIFT DRIVE
CULVERT REPLACEMENT

RALEIGH, NORTH CAROLINA

PRELIMINARY
DO NOT USE FOR CONSTRUCTION

REVISED
NORTH ROUTE ALIGNMENT

20 0 10 20 40
1 INCH = 20 FEET

Dewberry
Dewberry & Davis, Inc.
2610 WYCLIFF ROAD
SUITE 410
RALEIGH, NC 27607
PHONE: 919.881.9929
FAX: 919.881.9923
NCBELS # F-0679