BROOKSIDE DRIVE TRAFFIC CALMING SCHEMATIC DESIGN

RALEIGH URBAN DESIGN CENTER
A Division of the Department of City Planning

Sketch Plan Scale - 1" = 30'
Map Scale - 1" = 80'

0 40 80 120 160 320 480 640

= Catch basin locations, areas where design may need detailed modification to accomodate existing drain inlet
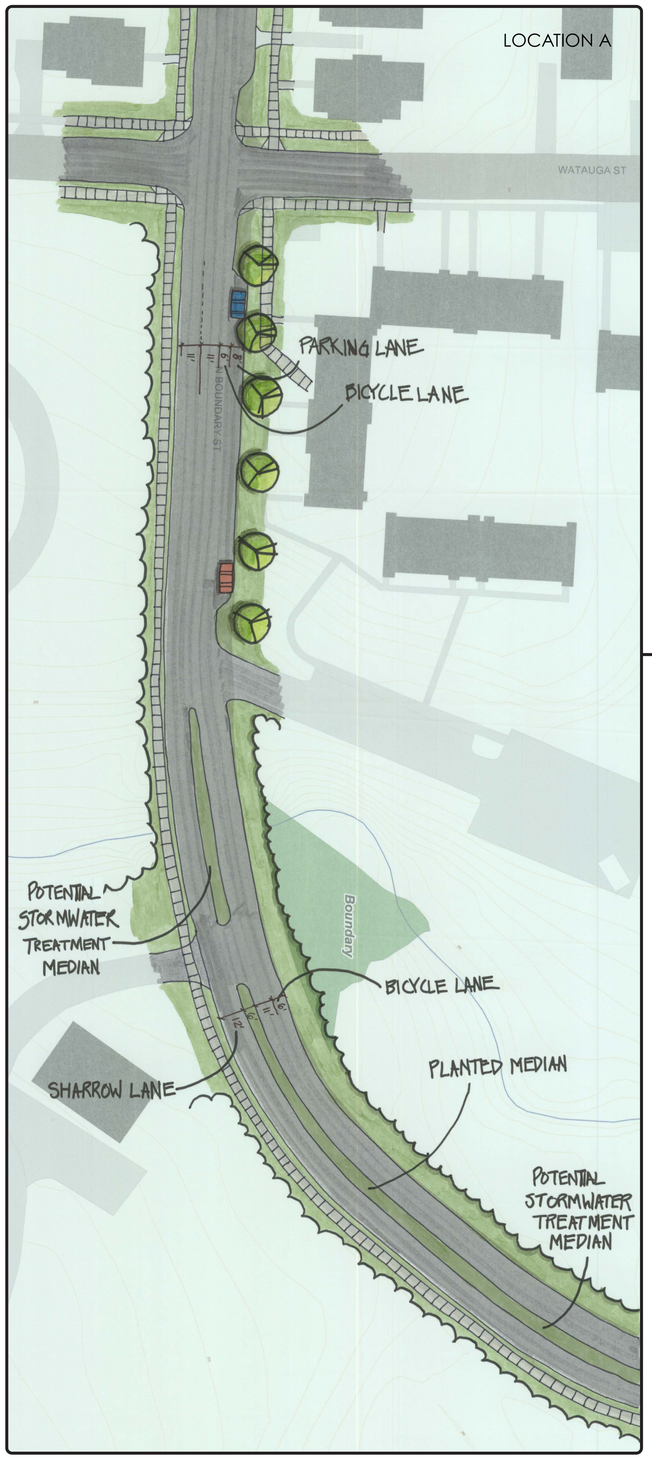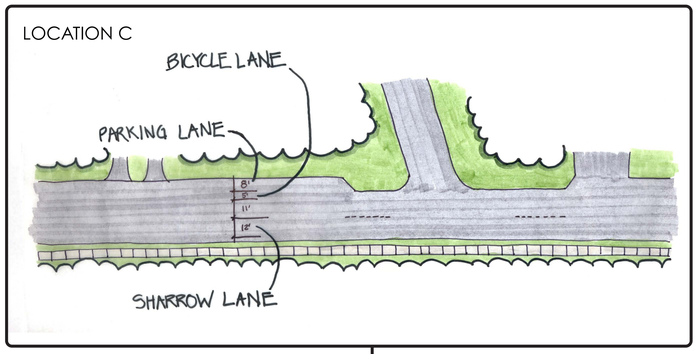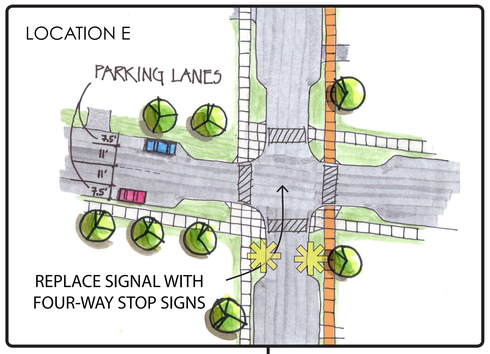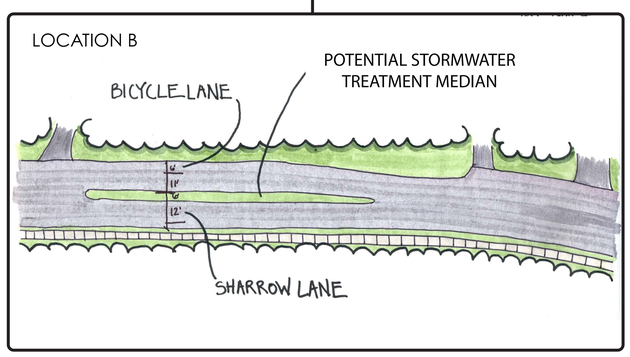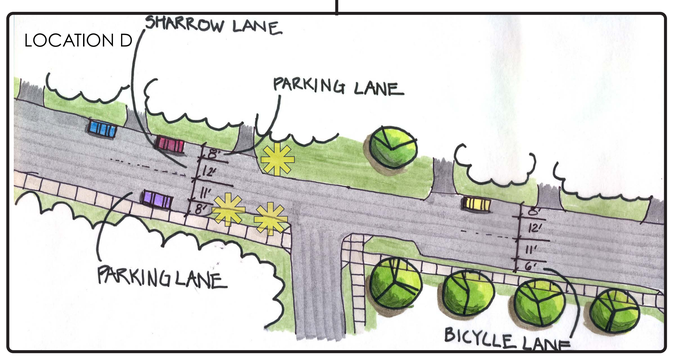
= Proposed sidewalks