CITY OF RALEIGH

PUBLIC WORKS DEPARTMENT

CRANBROOK ROAD

2013 TRAFFIC CALMING PROJECT

SIX FORKS RD to SHELLEY ROAD

DATE:

DRAWN BY: T FIORELLO

CHECKED BY:

REVISIONS

NO.	DATE

SCALES

HSCALE:

VSCALE: N/A

PROJECT

2013 MINOR PROJECTS

SHEET NO.

SHEET 24 of 36

DRAWING NO.

CRANBROOK CALMING 1

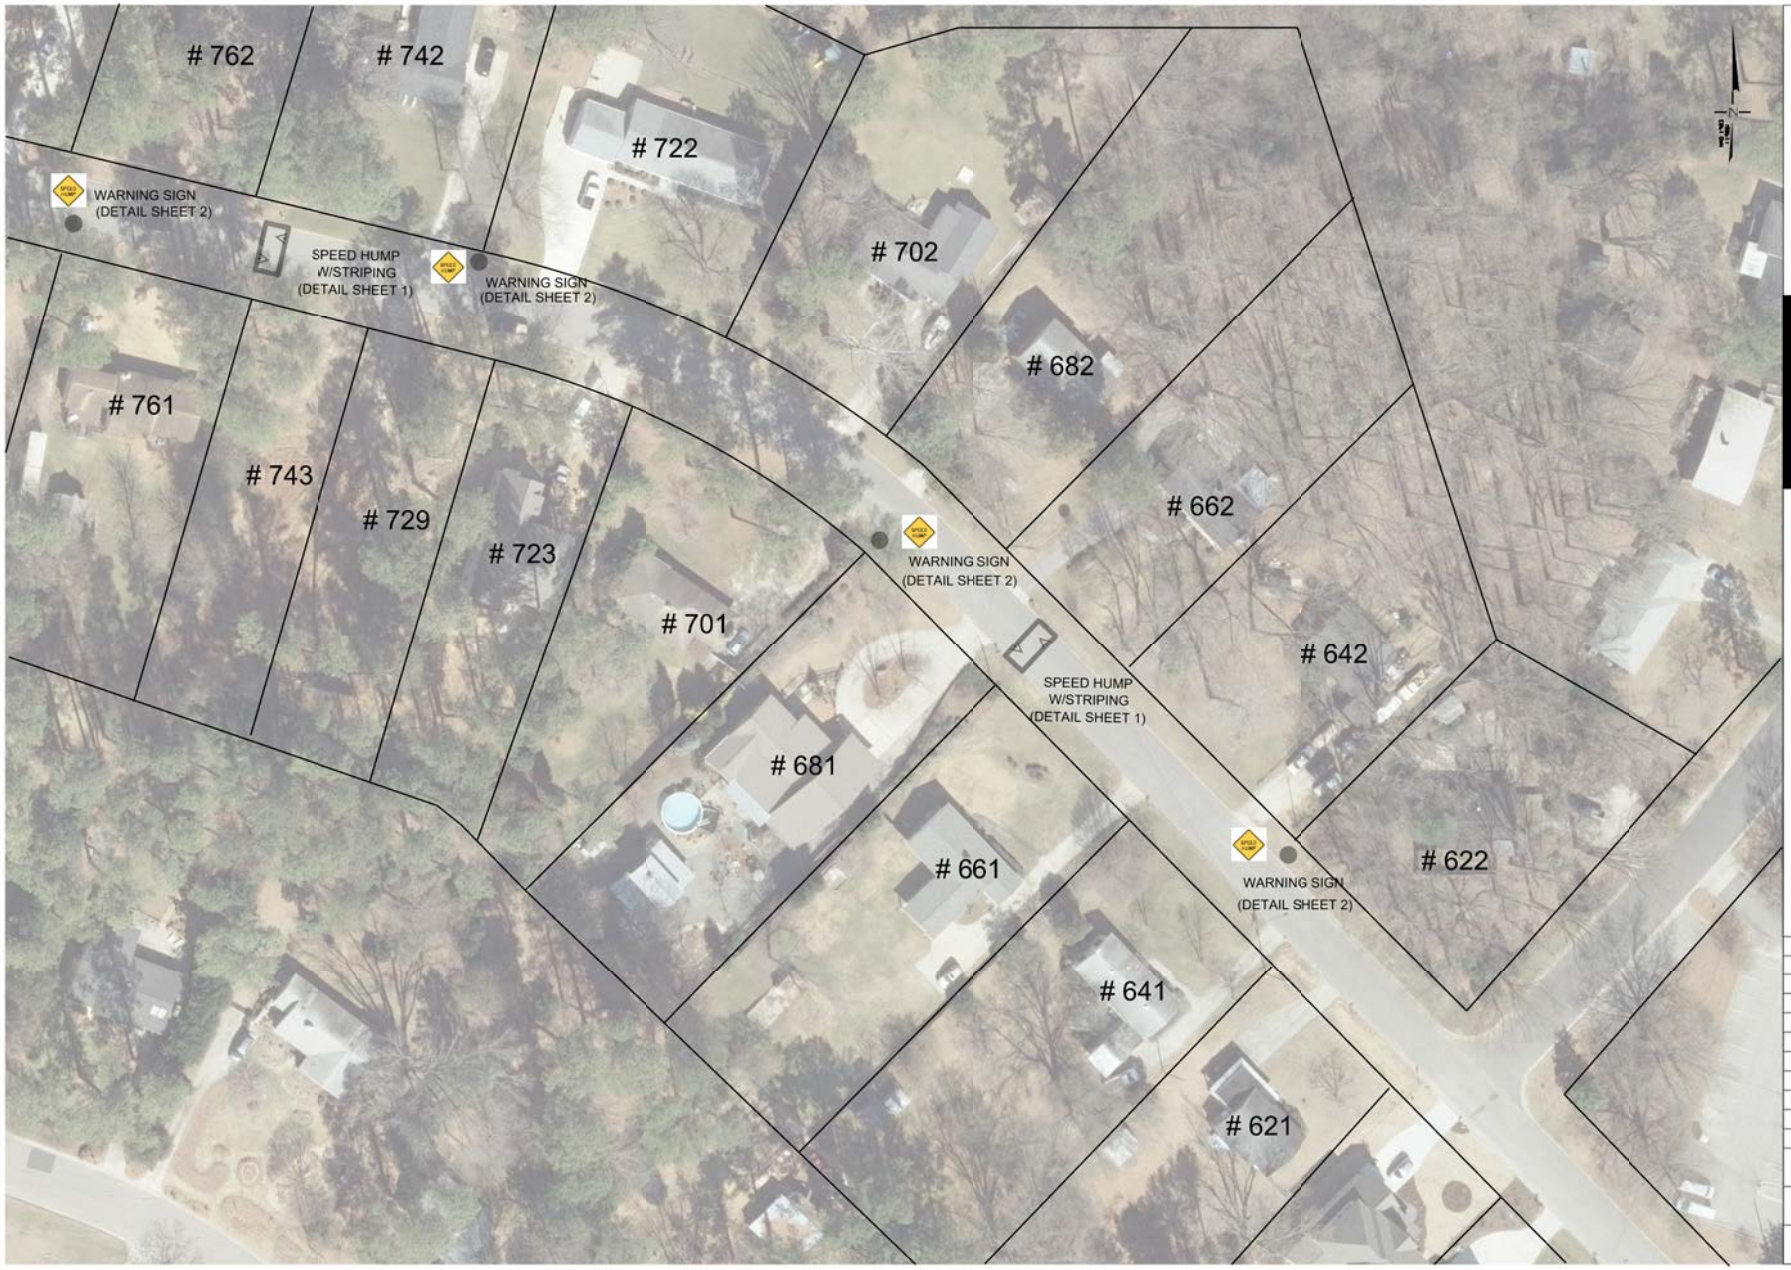

CITY OF RALEIGH

PUBLIC WORKS DEPARTMENT

CRANBROOK ROAD

2013 TRAFFIC CALMING PROJECT

SIX FORKS RD to SHELLEY ROAD

DATE:	
DRAWN BY:	T FIORELLO
CHECKED BY:	
REVISIONS	
NO.	DATE
SCALES	
HSCALE:	
VSCALE: N/A	
PROJECT	
2013 MINOR PROJECTS	
SHEET NO.	
SHEET 25 of 36	
DRAWING NO.	
CRANBROOK CALMING 2	

CITY OF RALEIGH

PUBLIC WORKS DEPARTMENT

CRANBROOK ROAD

2013 TRAFFIC CALMING PROJECT

SIX FORKS RD to SHELLEY ROAD

DATE:	
DRAWN BY:	T.FIORELLO
CHECKED BY:	

REVISIONS

NO.	DATE

SCALES

HSCALE:

VSCALE: N/A

PROJECT

2013 MINOR PROJECTS

SHEET NO.

SHEET 26 of 36

DRAWING NO.

CRANBROOK CALMING 3

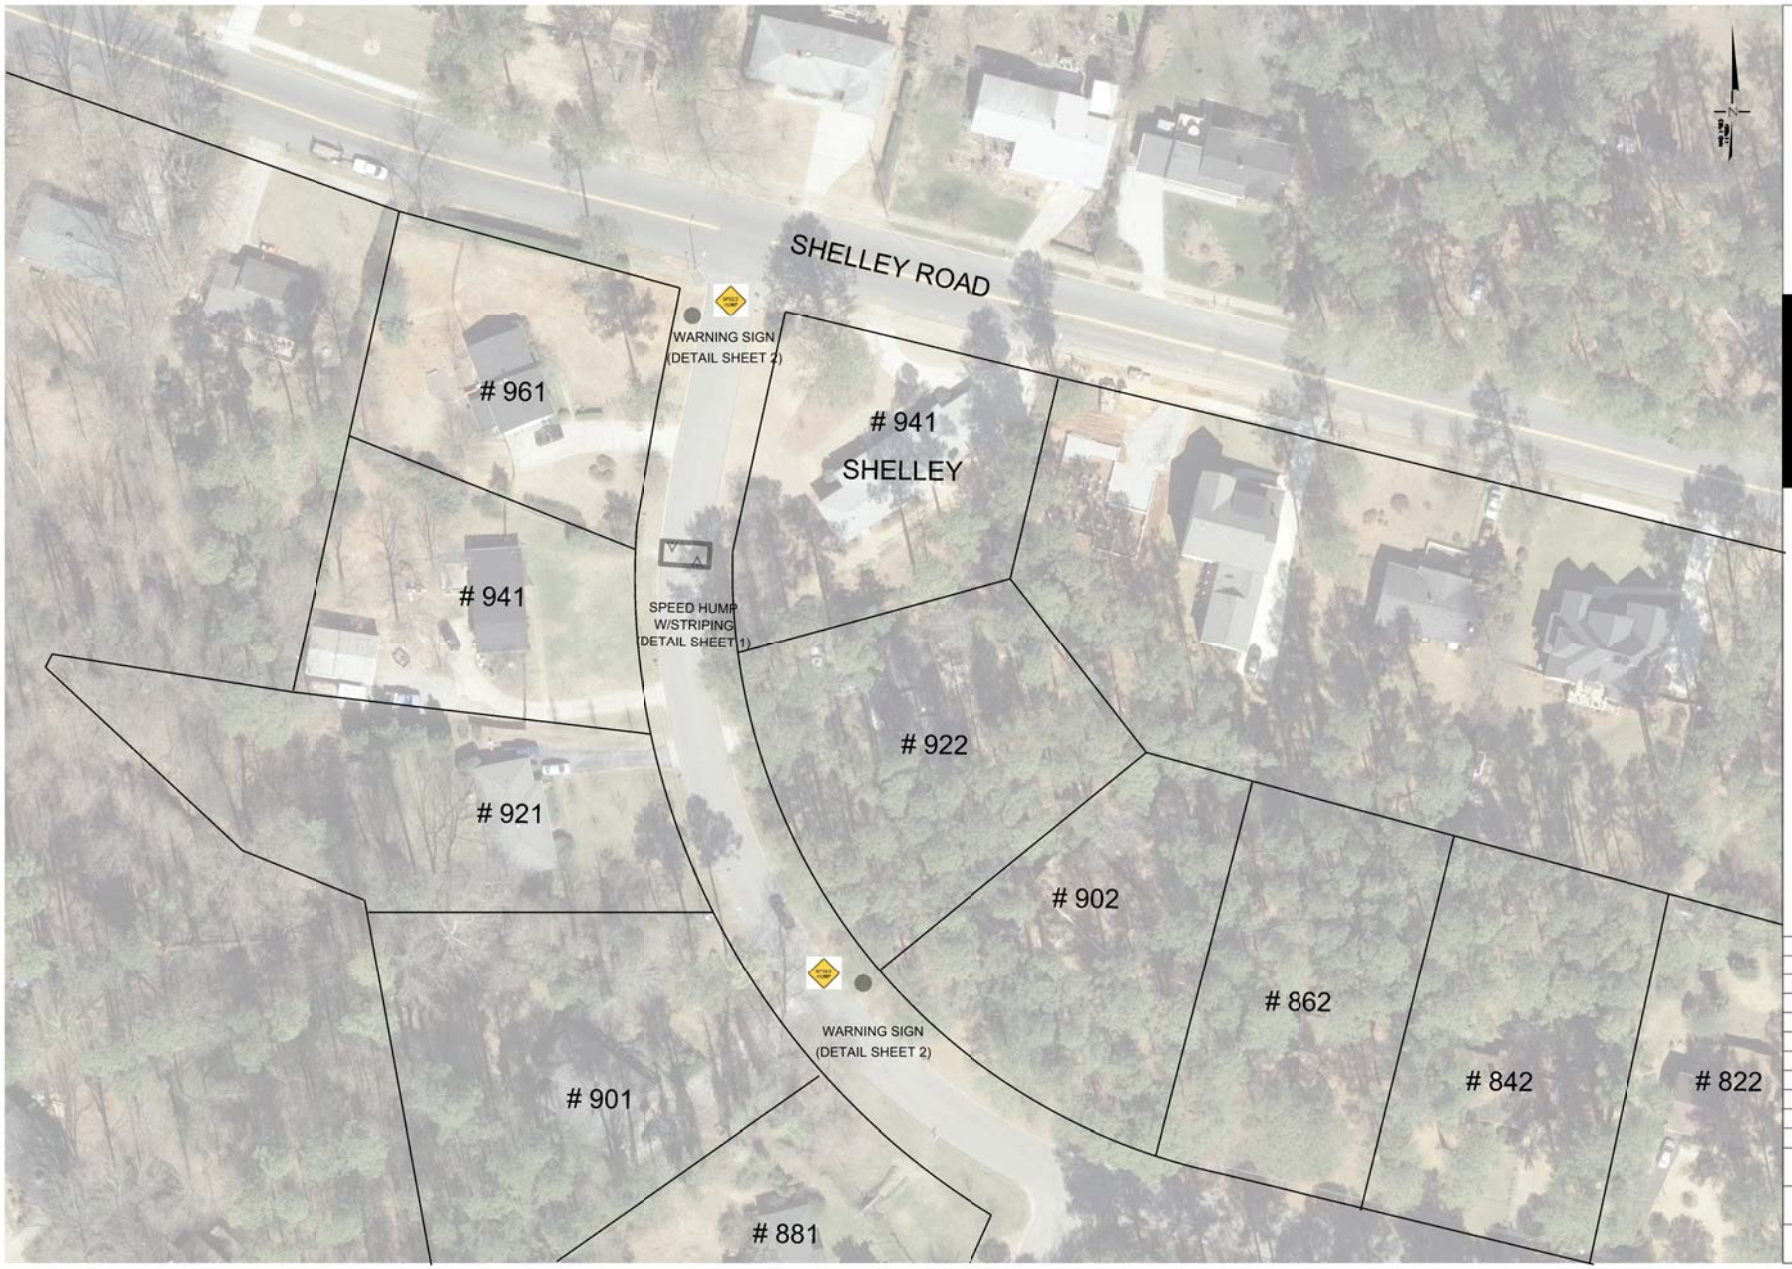

CITY OF RALEIGH

PUBLIC WORKS DEPARTMENT

CRANBROOK ROAD

2013 TRAFFIC CALMING PROJECT

SIX FORKS RD to SHELLEY ROAD

DATE:	
DRAWN BY:	T FIORELLO
CHECKED BY:	
REVISIONS	
NO.	DATE
1	2-7-2012
SCALES	
HSCALE:	
VSCALE: N/A	
PROJECT	
2013 MINOR PROJECTS	
SHEET NO.	
SHEET 27 of 36	
DRAWING NO.	
CRANBROOK CALMING 4	