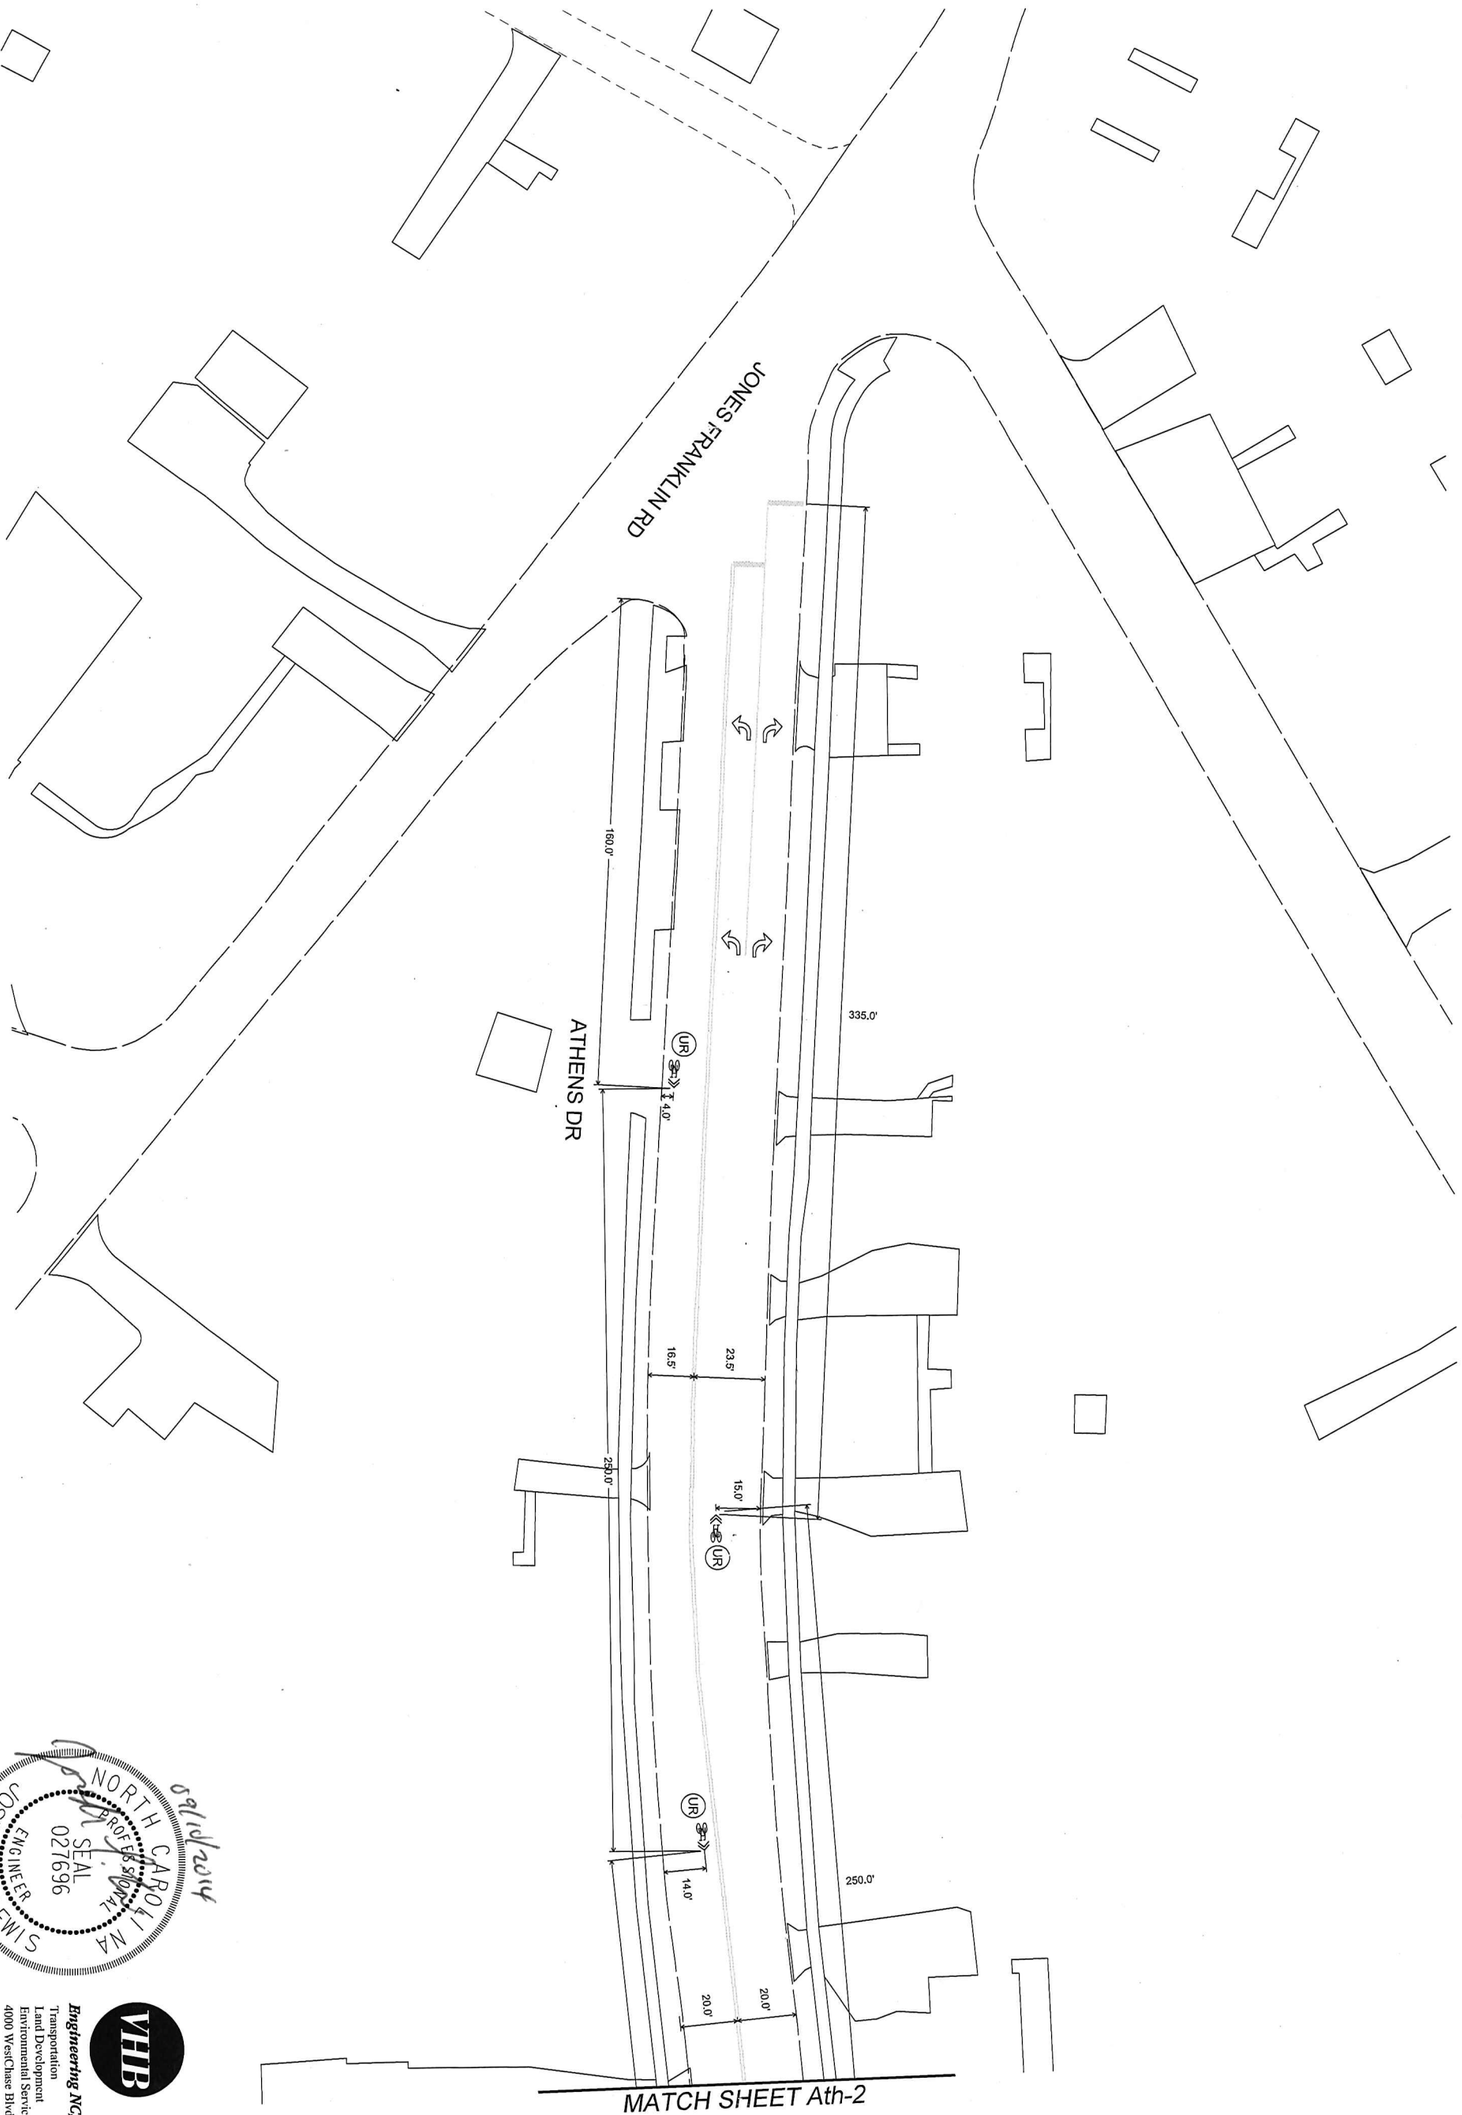

NORTH CAROLINA
PROFESSIONAL
SEAL
027696
ENGINEER
JOSEPH L. LEWIS
09/10/2014

VHB

Engineering NC, P.C.
Transportation
Land Development
Environmental Services
4000 WestChase Blvd. Suite 530
Raleigh, North Carolina 27607
919.829.0328 • FAX 919.829.0329
NC License No.: C-3705

DATE:	SEPTEMBER 2014
CADD TECH:	BRF
CHECKED BY:	JLL

REVISIONS	
NO.	DATE

SCALES	
H/SCALE	1"=50'
V/SCALE	
PROJECT	
VHB 38139.00	
SHEET NO	
Ath-1	
DRAWING NO	

Proposed Bicycle Facilities

Pavement Marking Plan

ATHENS DRIVE

Avent Ferry Rd to Jones Franklin Rd

CITY OF RALEIGH
PUBLIC WORKS DEPARTMENT

09/10/2014

NORTH CAROLINA PROFESSIONAL SEAL 027696 ENGINEER JOSEPH L. LEWIS

VHB

Engineering NC, P.C.

Transportation
Land Development
Environmental Services
4000 WestChase Blvd, Suite 530
Raleigh, North Carolina 27607
919.829.0328 • FAX 919.829.0329
NC License No.: C-3705

CITY OF RALEIGH

PUBLIC WORKS DEPARTMENT

ATHENS DRIVE

Avent Ferry Rd to Jones Franklin Rd

Proposed Bicycle Facilities

Pavement Marking Plan

DATE:	SEPTEMBER 2014
CADD TECH:	BRP
CHECKED BY:	JLL

REVISIONS

NO.	DATE

SCALES
HSCALE 1"=50'
VSCALE

PROJECT
VHB 38139.00

SHEET NO.
Ath-2

DRAWING NO.

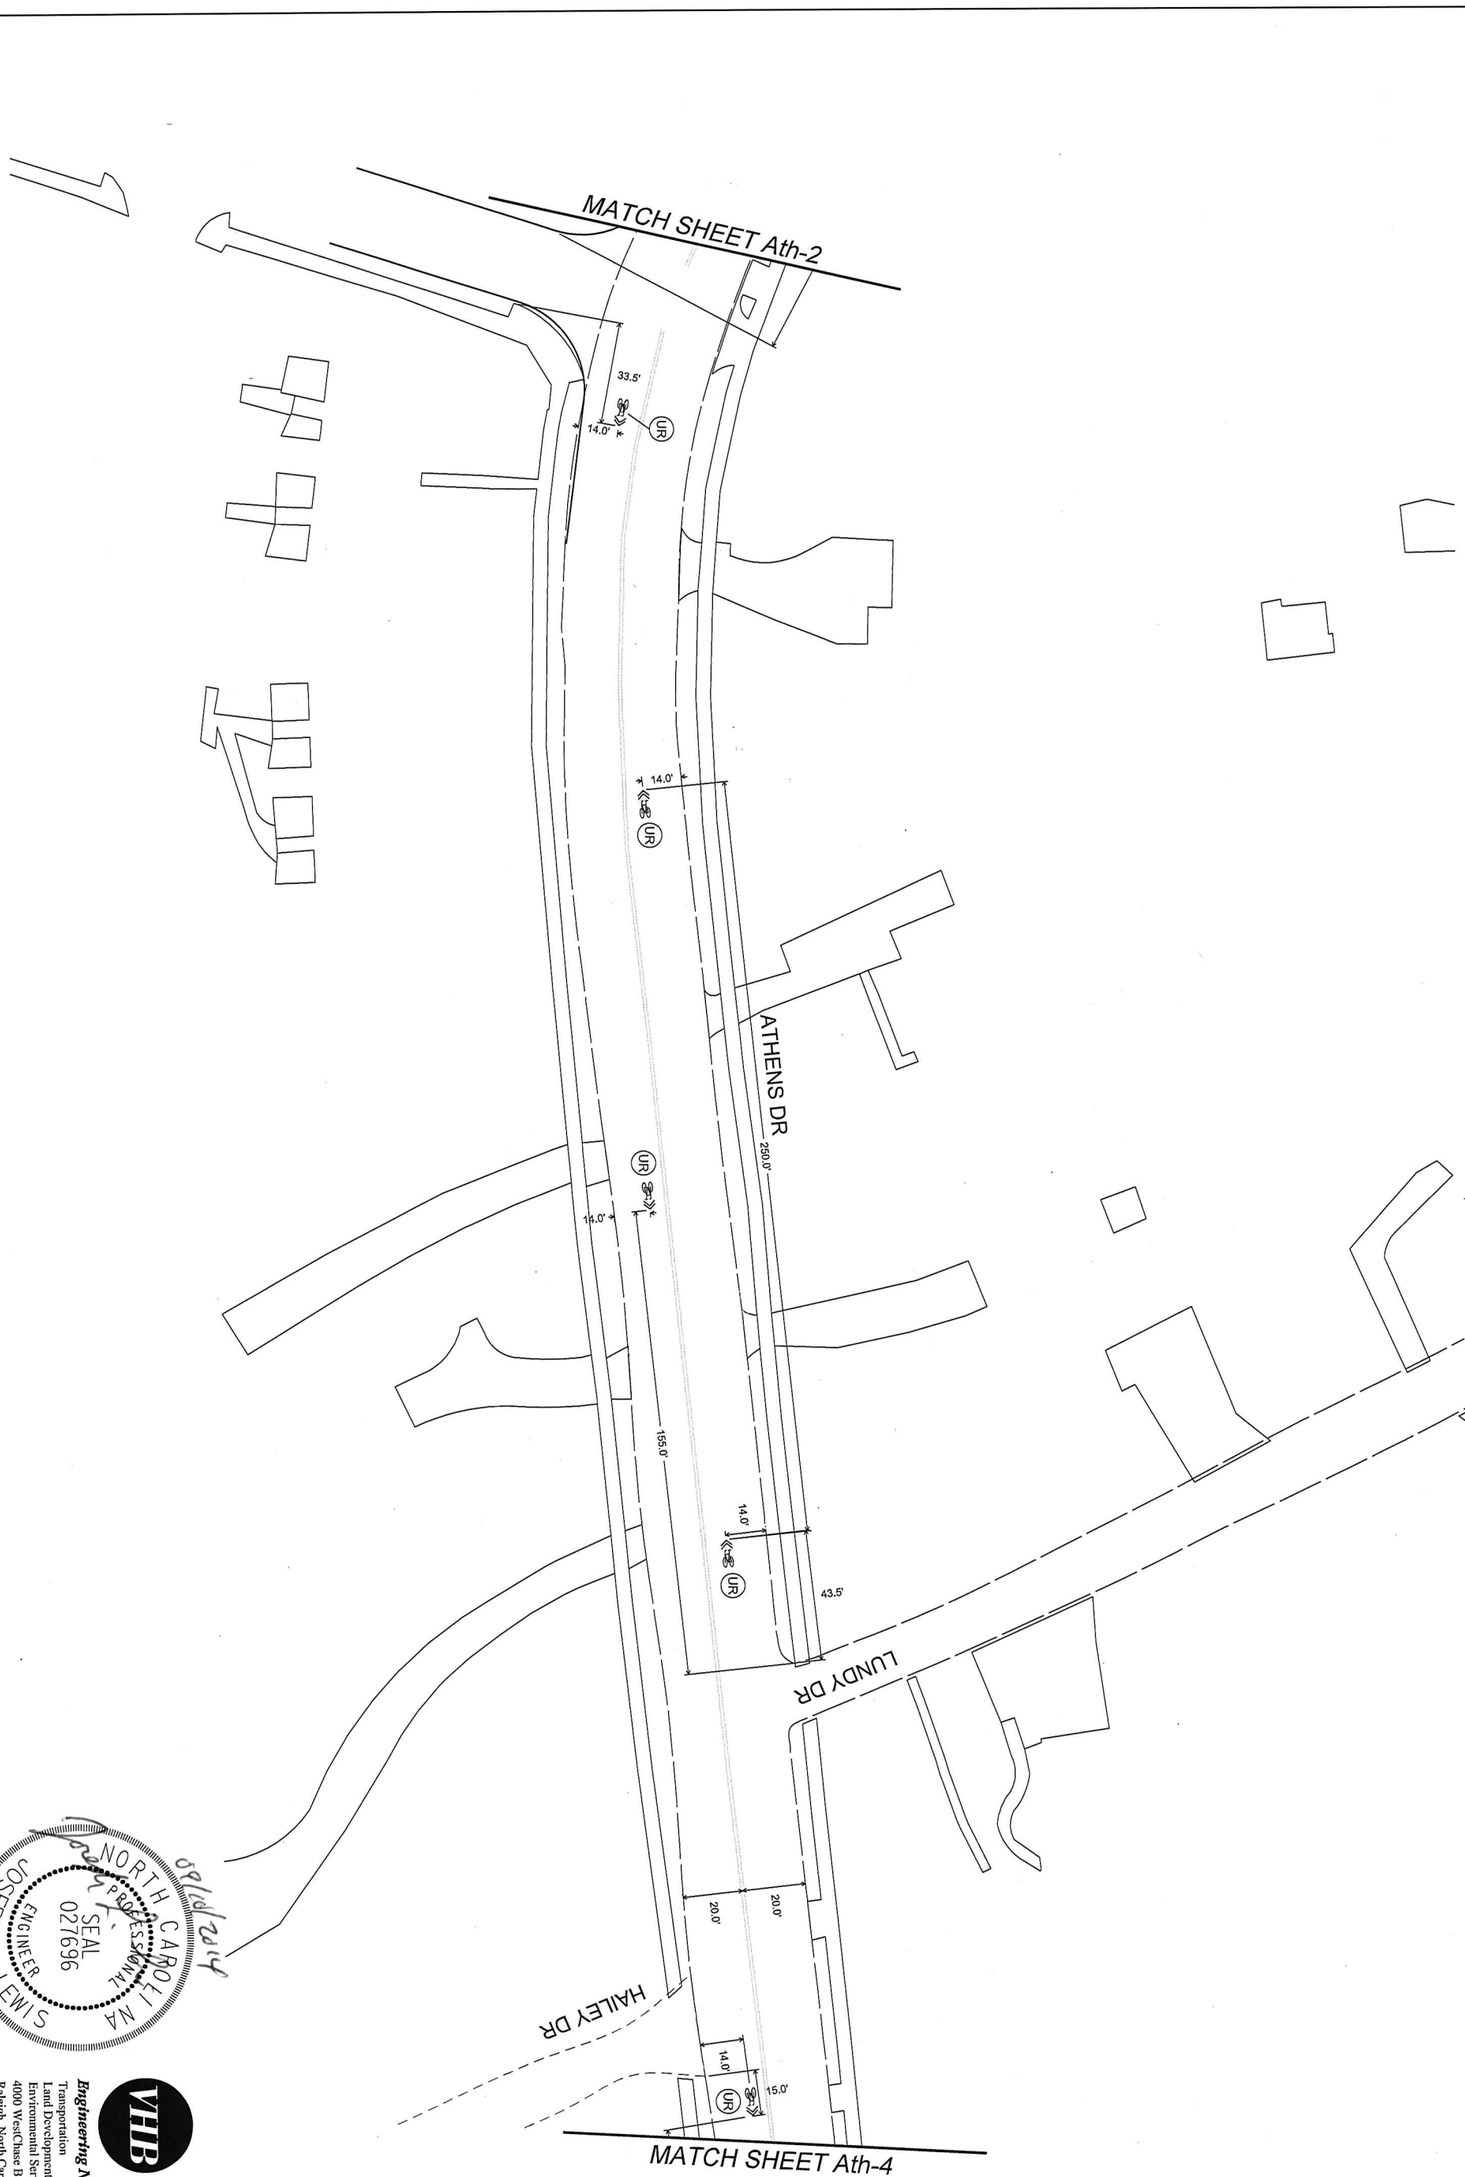

NORTH CAROLINA PROFESSIONAL ENGINEER SEAL 027696 JOSEPH L. LEWIS

8/19/2014

Engineering NC, P.C.

Transportation
Land Development
Environmental Services

4000 WestChase Blvd. Suite 530
Raleigh, North Carolina 27607
919.829.0328 • FAX 919.829.0339
NC License No.: C-3705

VHB

DATE	SEPTEMBER 2014
CADD TECH	
CHECKED BY	RPP
	JLL

REVISIONS

NO.	DATE

SCALES
HSCALE 1"=50'
VSCALE

PROJECT
VHB 38138.00

SHEET NO.
Ath-3

DRAWING NO.

Proposed Bicycle Facilities
Pavement Marking Plan

ATHENS DRIVE
Avent Ferry Rd to Jones Franklin Rd

CITY OF RALEIGH
PUBLIC WORKS DEPARTMENT

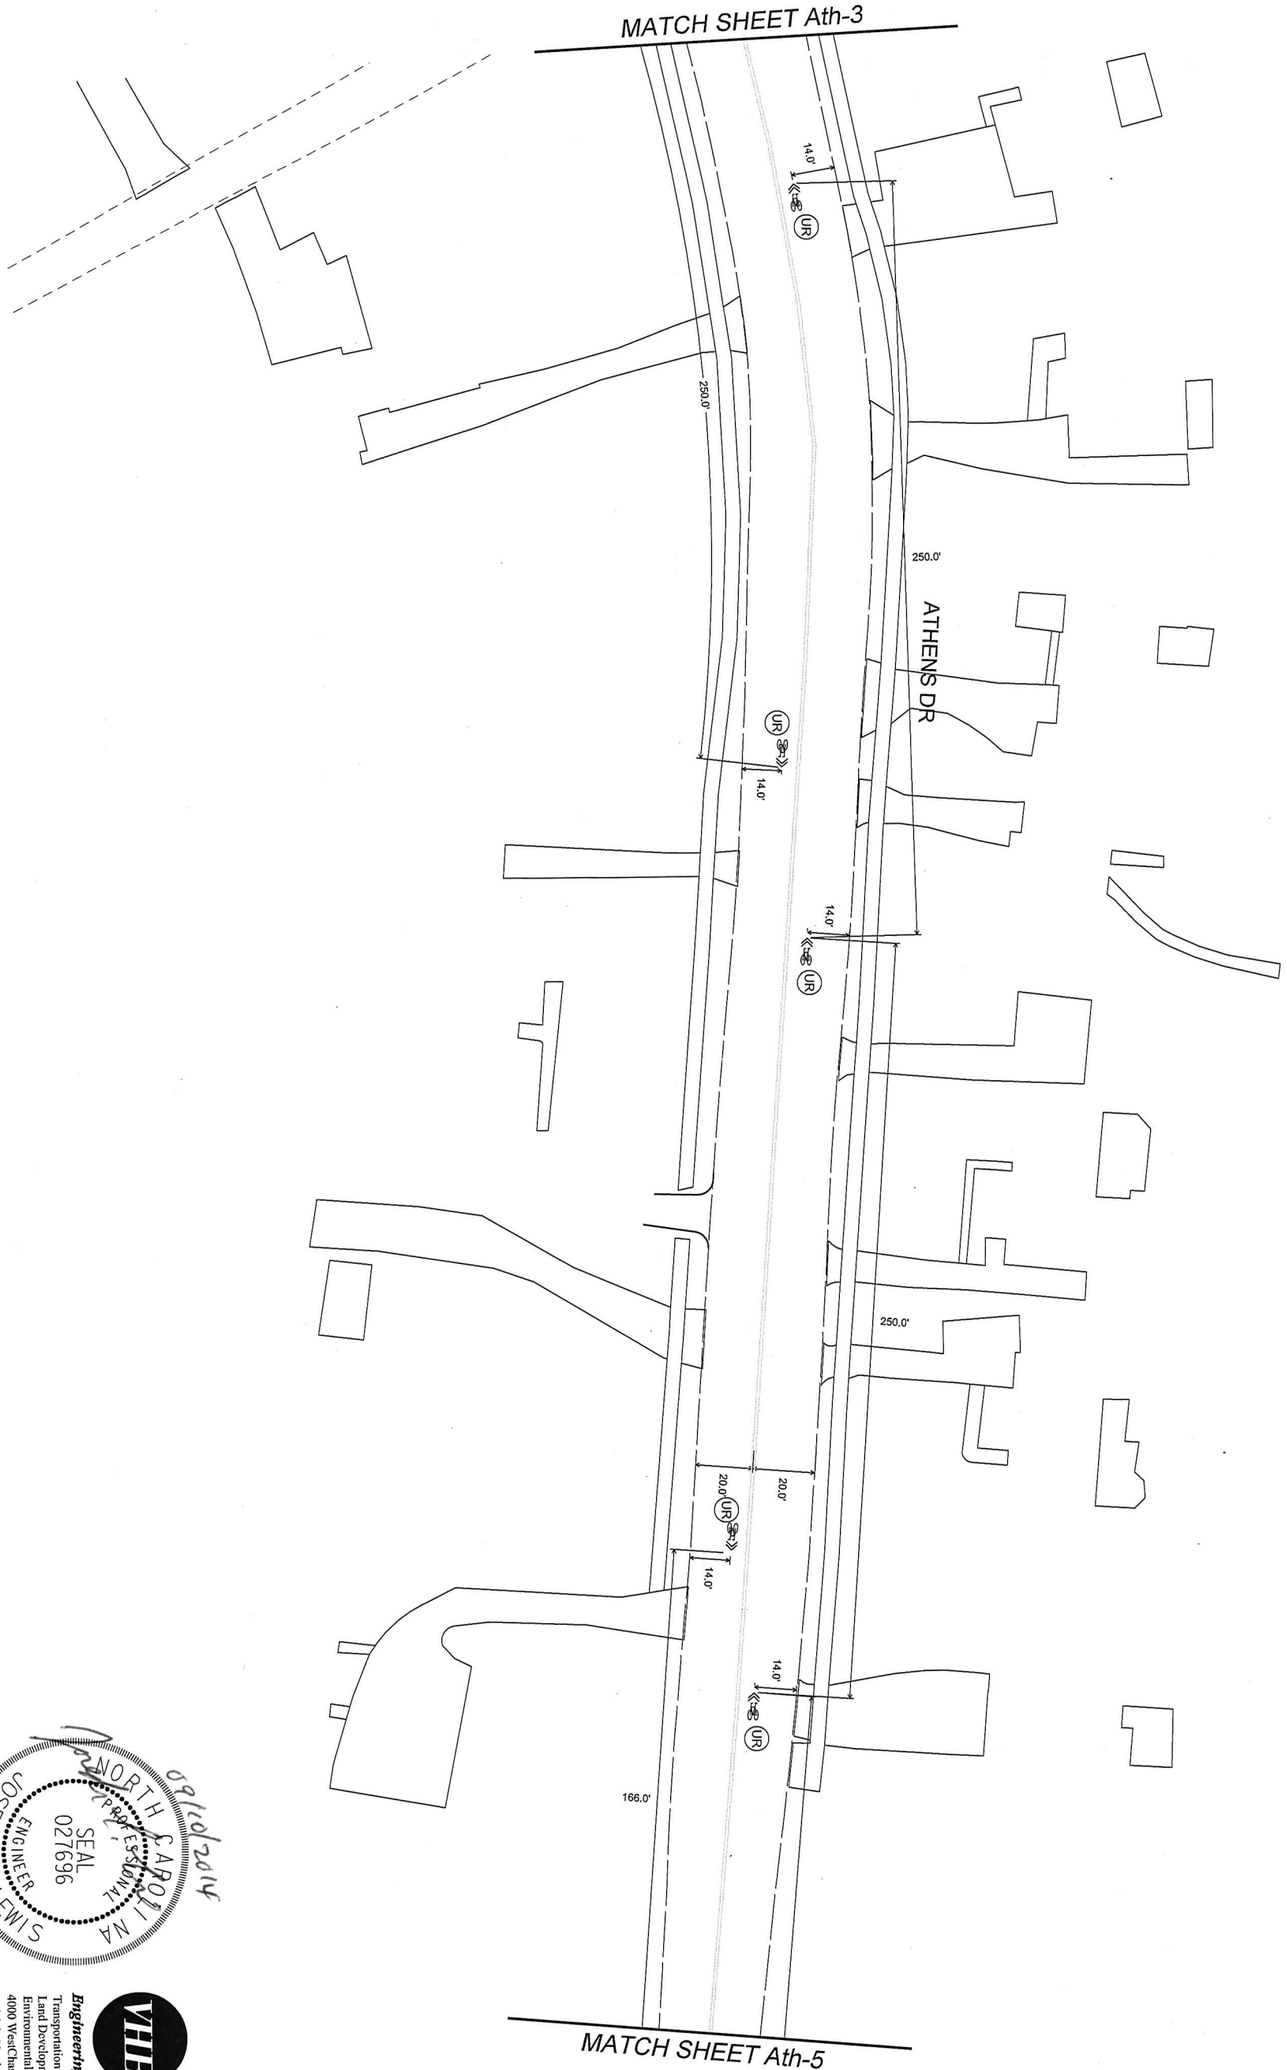

09/10/2014

NORTH CAROLINA PROFESSIONAL ENGINEER SEAL 027696 JOSEPH L. LEWIS

Engineering NC, P.C.

Transportation
Land Development
Environmental Services
4000 WestChase Blvd, Suite 530
Raleigh, North Carolina 27607
919.829.0328 • FAX 919.829.0339
NC License No.: C-3705

DATE	SEPTEMBER 2014
CADD TECH	
CHECKED BY:	ERP
REVISIONS	JLL
NO.	DATE
SCALES	
HSCALE 1"=50'	
VSCALE	
PROJECT	
VHB 38139.00	
SHEET NO.	
Ath-4	
DRAWING NO.	

Proposed Bicycle Facilities

Pavement Marking Plan

ATHENS DRIVE

Avent Ferry Rd to Jones Franklin Rd

CITY OF RALEIGH
PUBLIC WORKS DEPARTMENT

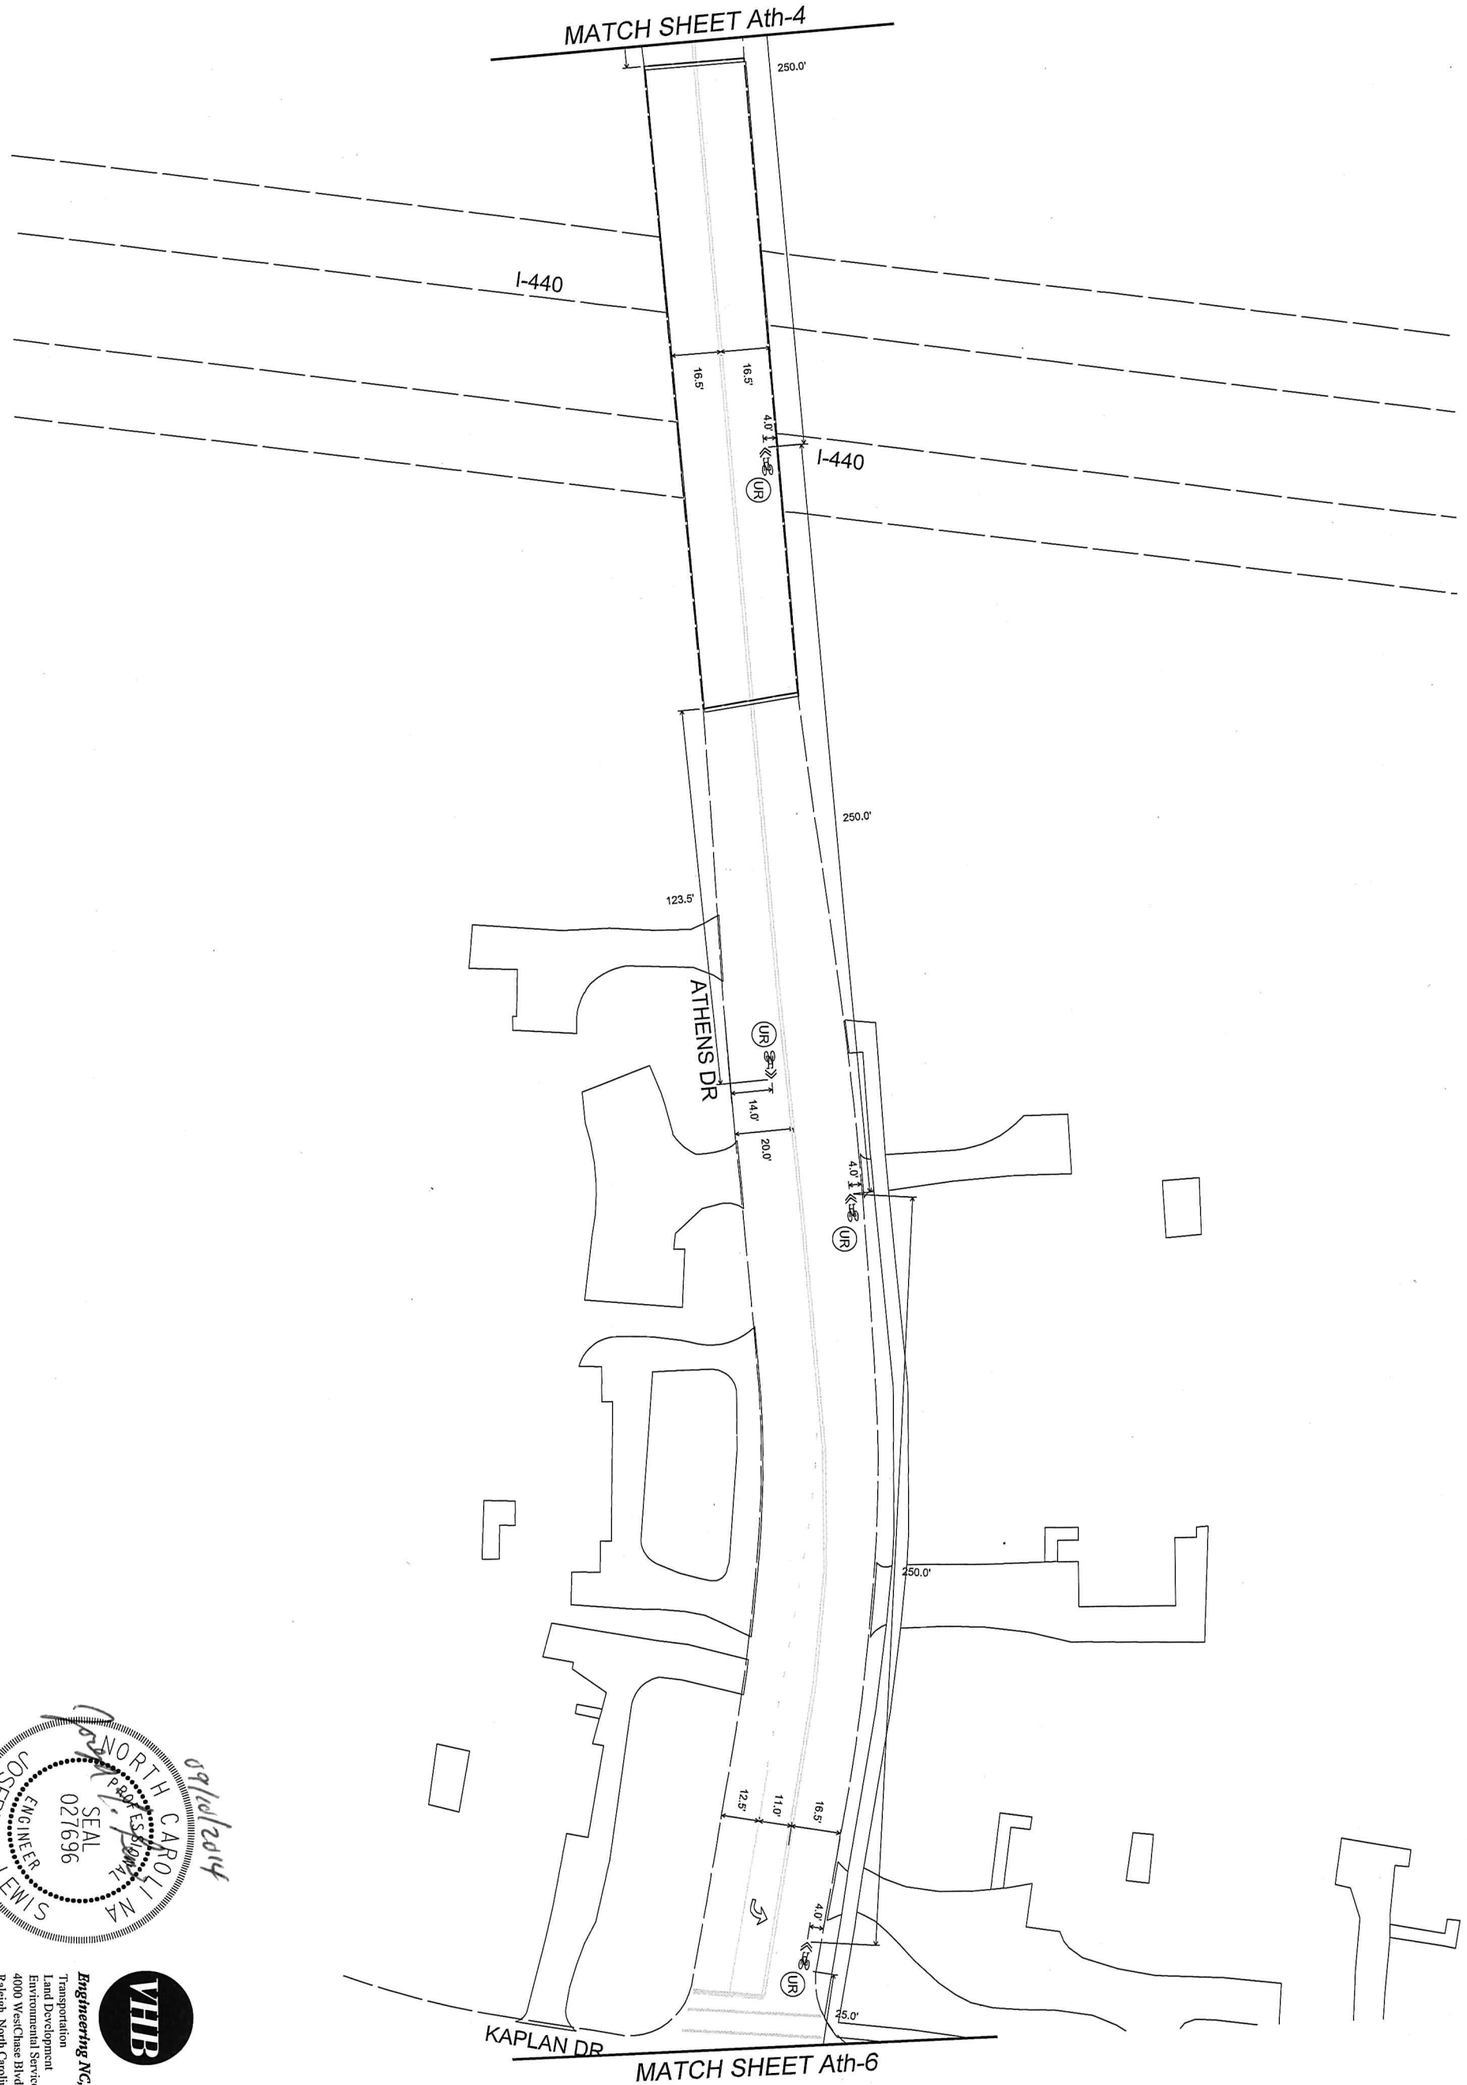

09/10/2014

NORTH CAROLINA PROFESSIONAL SEAL 027696 ENGINEER JOSEPH L. LEWIS

VHB

Engineering NC, P.C.

Transportation
Land Development
Environmental Services
4000 WestChase Blvd, Suite 530
Raleigh, North Carolina 27607
919.829.0328 • FAX 919.829.0329
NC License No.: C-3705

DATE	SEPTEMBER 2014
CADD TECH:	BKP
CHECKED BY:	JLL
REVISIONS	
NO.	DATE
SCALES	
HSCALE 1"=50'	
VSCALE	
PROJECT	
VHB 38139.00	
SHEET NO.	
Ath-5	
DRAWING NO.	

Proposed Bicycle Facilities

Pavement Marking Plan

ATHENS DRIVE

Avent Ferry Rd to Jones Franklin Rd

CITY OF RALEIGH
PUBLIC WORKS DEPARTMENT

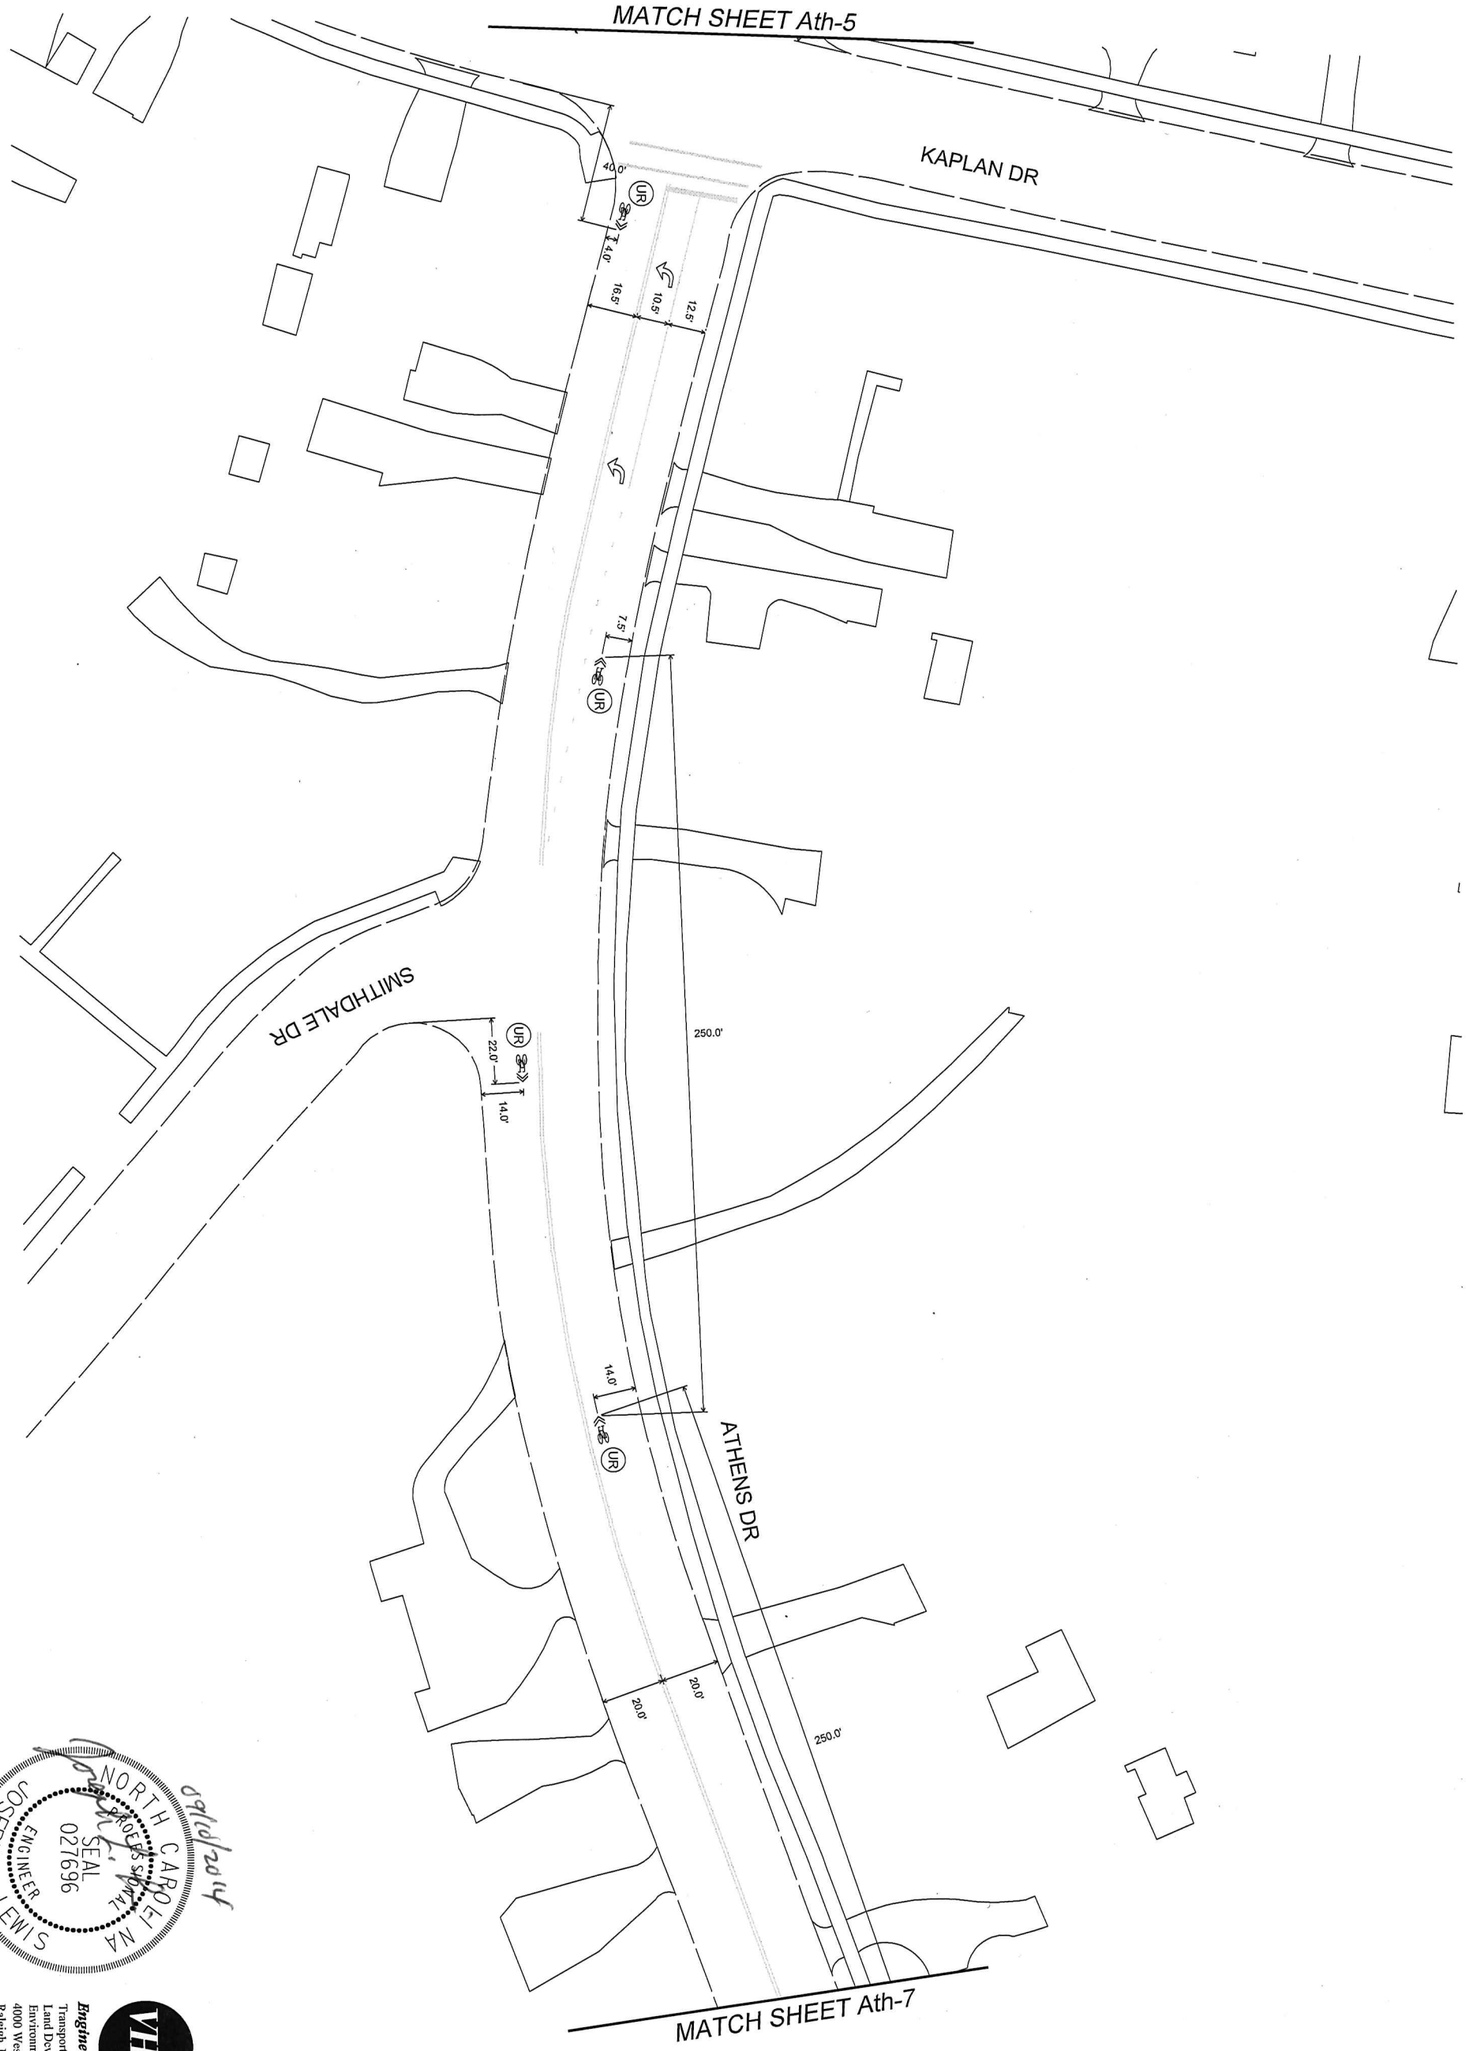

NORTH CAROLINA PROFESSIONAL ENGINEER SEAL 027696 JOSEPH L. LEWIS

09/10/2014

Engineering NC, P.C.
Transportation
Land Development
Environmental Services
4000 WestChase Blvd, Suite 530
Raleigh, North Carolina 27607
919.829.0328 • FAX 919.829.0329
NC License No.: C-3705

DATE:	SEPTEMBER 2014
CADD TECH:	BNP
CHECKED BY:	JLL
REVISIONS	
NO.	DATE
SCALES	
HSCALE: 1"=50'	
VSCALE:	
PROJECT	
VHB 38152.00	
SHEET NO.	
Ath-6	
DRAWING NO.	

Proposed Bicycle Facilities
Pavement Marking Plan

ATHENS DRIVE
Avent Ferry Rd to Jones Franklin Rd

CITY OF RALEIGH
PUBLIC WORKS DEPARTMENT

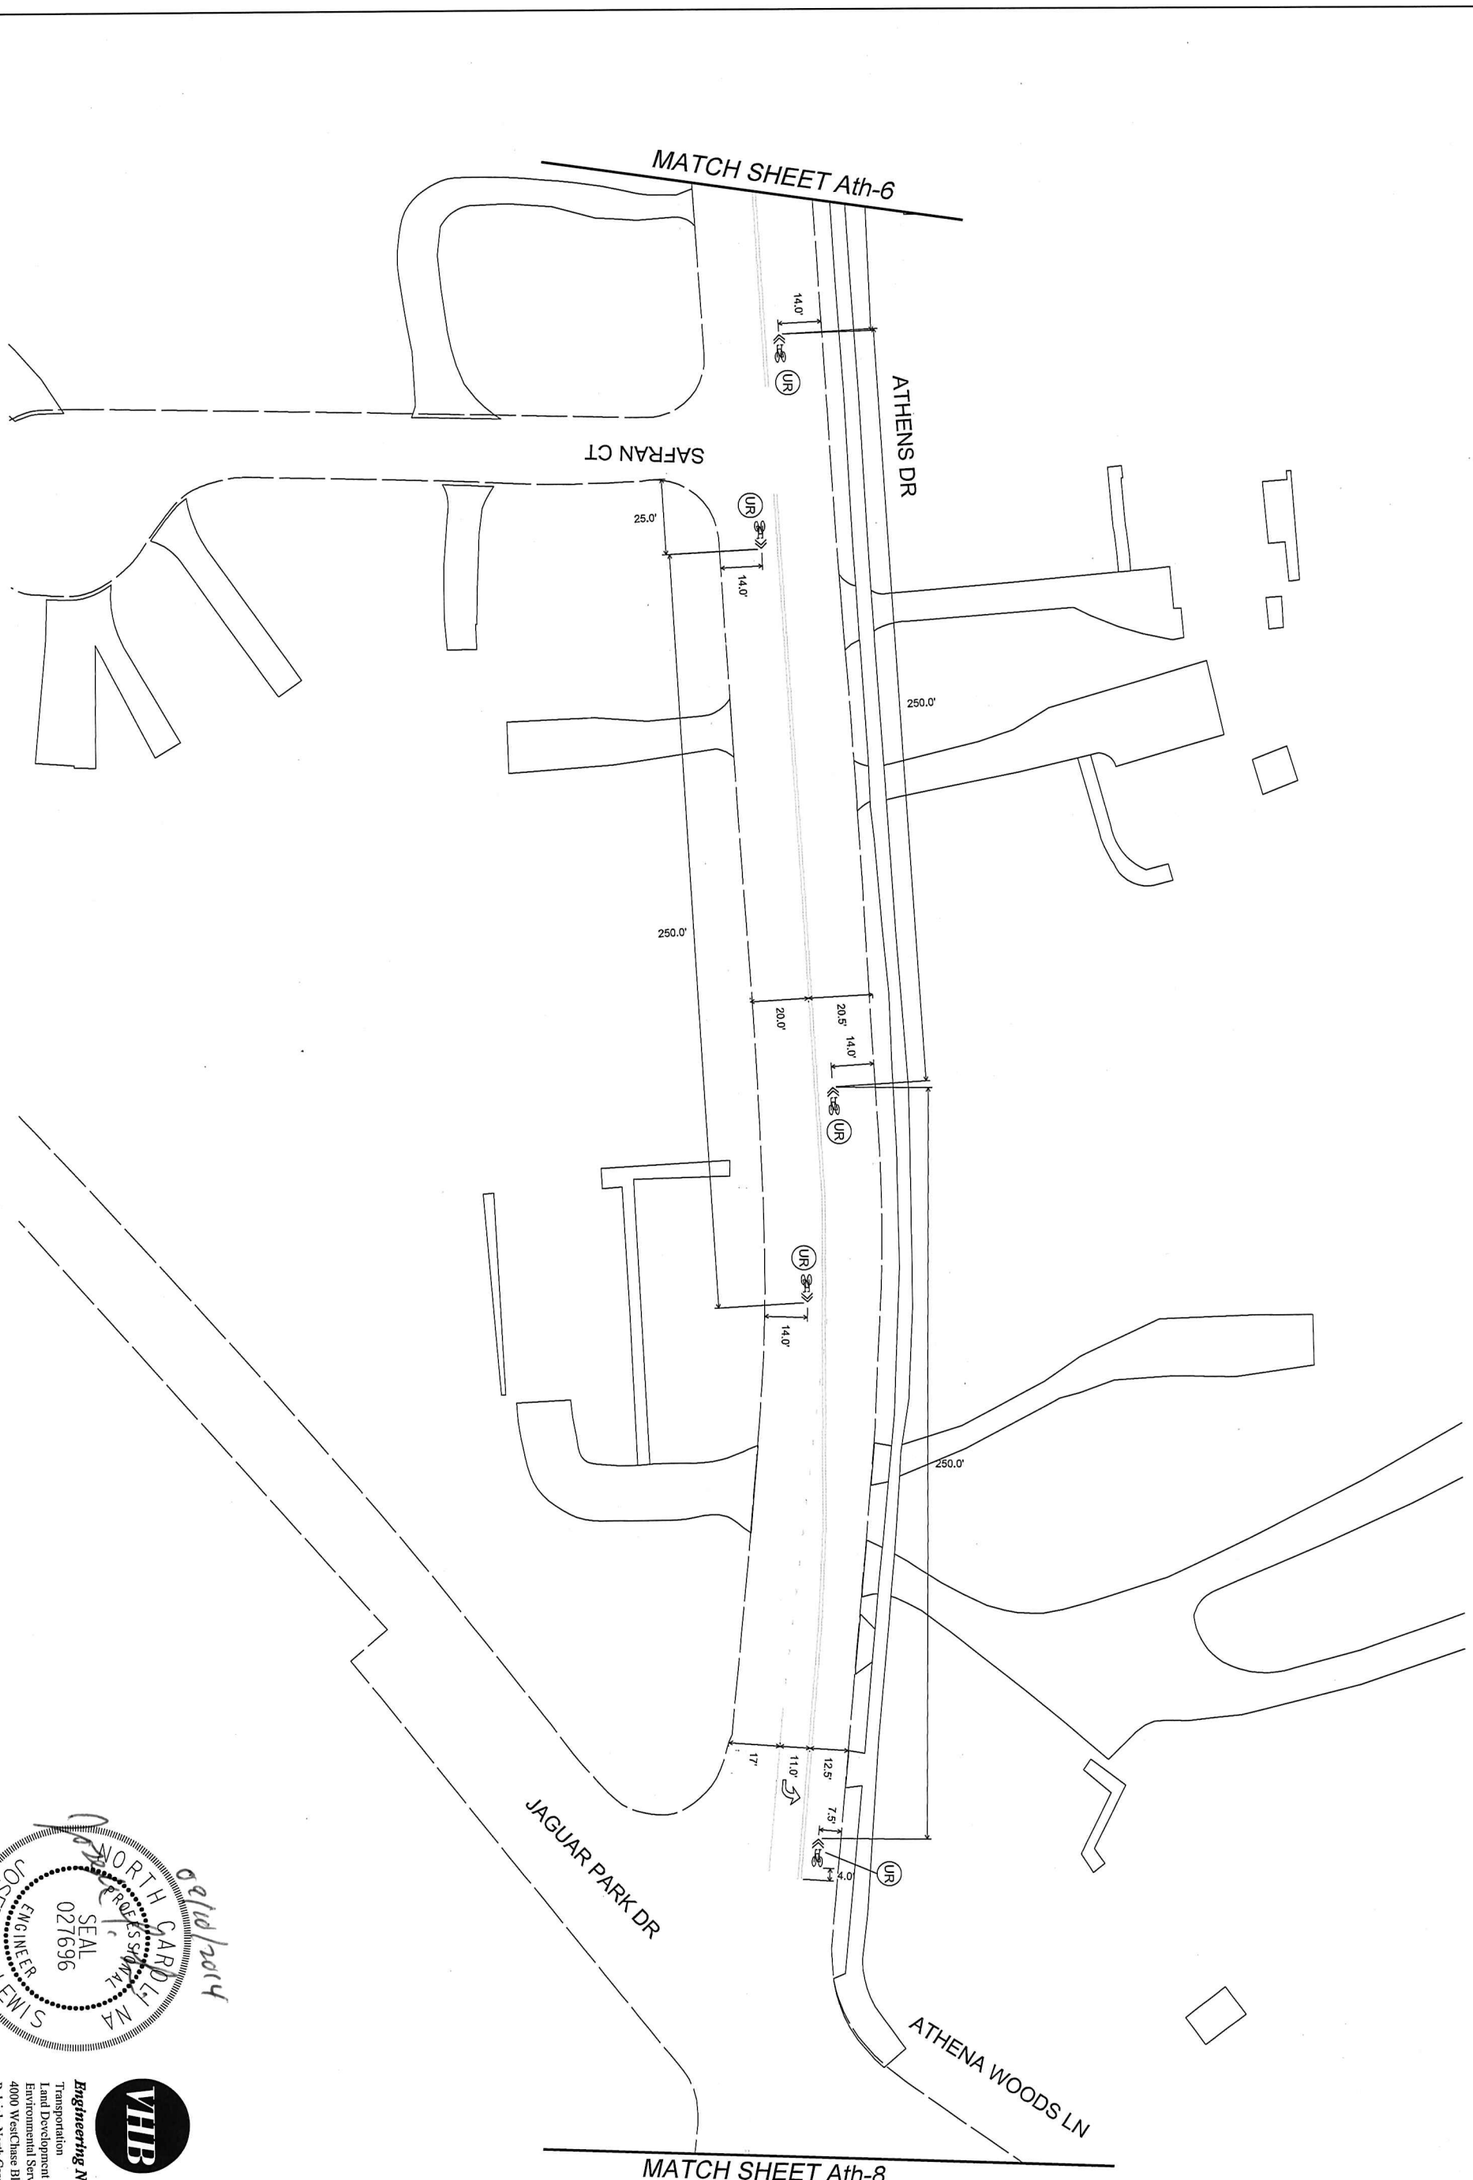

NORTH CAROLINA PROFESSIONAL ENGINEER SEAL 027696 JOSEPH L. LEWIS

9/19/2014

VHB

Engineering NC, P.C.
Transportation
Land Development
Environmental Services
4000 WestChase Blvd. Suite 530
Raleigh, North Carolina 27607
919.829.0328 • FAX 919.829.0329
NC License No.: C-3705

DATE	SEPTEMBER 2014
CADD TECH:	BP
CHECKED BY:	JL
REVISIONS	
NO.	DATE
SCALES	
HSCALE 1"=50'	
VSCALE	
PROJECT	
VHB 38139.00	
SHEET NO	
Ath-7	
DRAWING NO	

Proposed Bicycle Facilities

Pavement Marking Plan

ATHENS DRIVE

Avent Ferry Rd to Jones Franklin Rd

CITY OF RALEIGH
PUBLIC WORKS DEPARTMENT

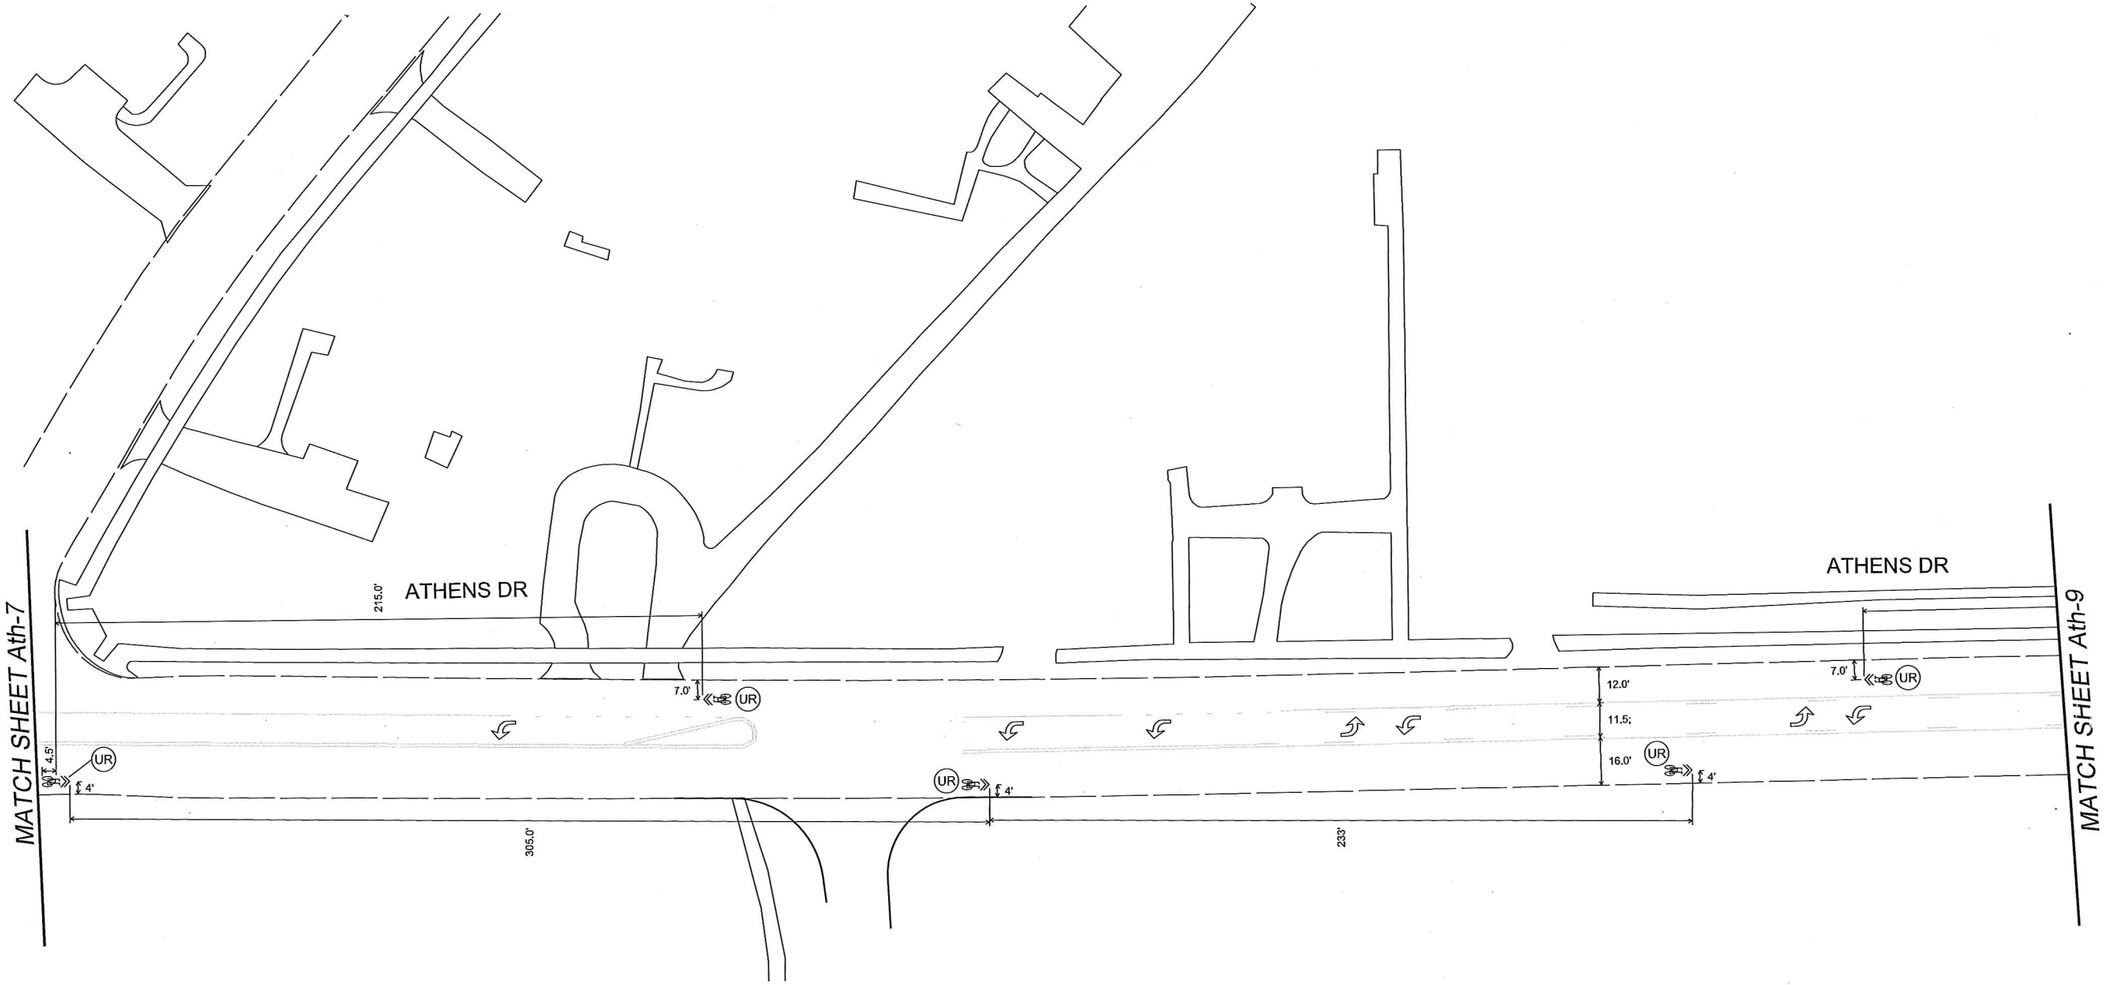

CITY OF RALEIGH
PUBLIC WORKS DEPARTMENT

ATHENS DRIVE
Avent Ferry Rd to Jones Franklin Rd

Proposed Bicycle Facilities
Pavement Marking Plan

DATE:	SEPTEMBER 2014
CADD TECH:	BRP
CHECKED BY:	JLL

REVISIONS

NO.	DATE

SCALES
HSCALE 1"=50'
VSCALE

PROJECT
VHB 38139.00

SHEET NO.
Ath-8

DRAWING NO.

08/08/2014
NORTH CAROLINA PROFESSIONAL SEAL 027696 ENGINEER JOSEPH L. LEWIS

VHB
Engineering NC, P.C.
Transportation
Land Development
Environmental Services
4000 WestChase Blvd, Suite 530
Raleigh, North Carolina 27607
919.829.0328 • FAX 919.829.0329
NC License No.: C-3705

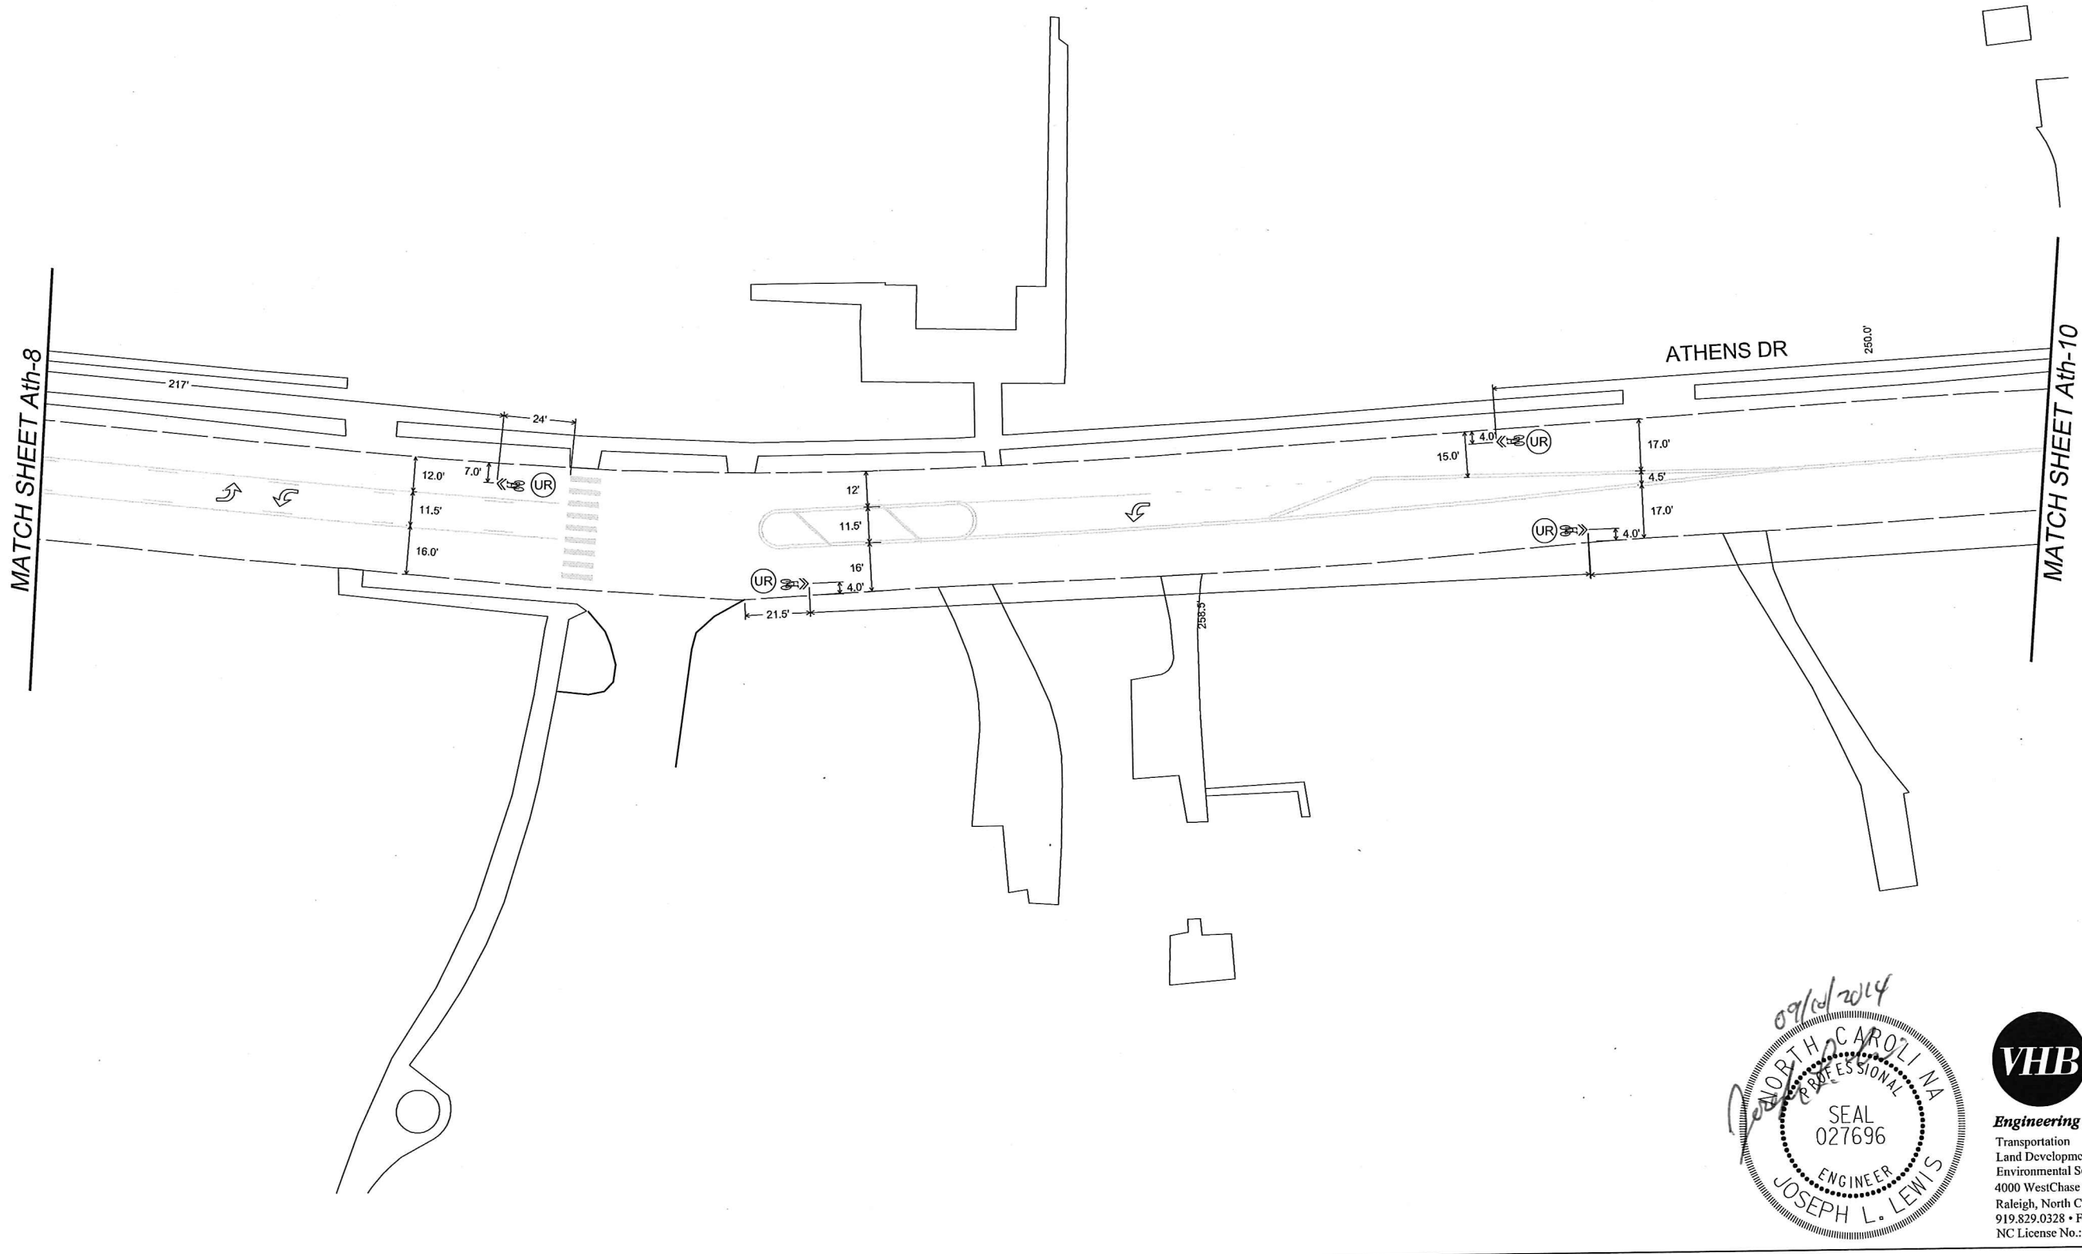

CITY OF RALEIGH
PUBLIC WORKS DEPARTMENT

ATHENS DRIVE
Avent Ferry Rd to Jones Franklin Rd

Proposed Bicycle Facilities
Pavement Marking Plan

DATE:	SEPTEMBER 2014
CADD TECH:	BRP
CHECKED BY:	JLL

REVISIONS

NO.	DATE

SCALES
HSCALE 1"=50'
VSCALE

PROJECT
VHB 38139.00

SHEET NO.
Ath-9

DRAWING NO.

09/04/2014
NORTH CAROLINA PROFESSIONAL SEAL 027696 ENGINEER JOSEPH L. LEWIS

VHB
Engineering NC, P.C.
Transportation
Land Development
Environmental Services
4000 WestChase Blvd, Suite 530
Raleigh, North Carolina 27607
919.829.0328 • FAX 919.829.0329
NC License No.: C-3705

CITY OF RALEIGH
PUBLIC WORKS DEPARTMENT

ATHENS DRIVE
Avent Ferry Rd to Jones Franklin Rd

Proposed Bicycle Facilities
Pavement Marking Plan

09/10/2014

NORTH CAROLINA PROFESSIONAL SEAL 027696 ENGINEER JOSEPH L. LEWIS

VHB
Engineering NC, P.C.
Transportation
Land Development
Environmental Services
4000 WestChase Blvd, Suite 530
Raleigh, North Carolina 27607
919.829.0328 • FAX 919.829.0329
NC License No.: C-3705

DATE:	SEPTEMBER 2014
CADD TECH:	BRP
CHECKED BY:	JLL

REVISIONS

NO.	DATE

SCALES	
HSCALE	1"=50'
VSCALE	
PROJECT	VHB 38139.00
SHEET NO.	Ath-10
DRAWING NO.	