CITY OF RALEIGH
PUBLIC WORKS DEPARTMENT

BOYLAN AVENUE
Western Blvd. to Peace St.

Proposed Bicycle Facilities
Pavement Marking Plan

DATE:	SEPTEMBER 2014
CADD TECH:	BRP
CHECKED BY:	JLL

REVISIONS

NO.	DATE

SCALES
HSCALE 1"=50'
VSCALE

PROJECT	VHB 38139.00
SHEET NO.	Boyl-1
DRAWING NO.	

09/10/2014
NORTH CAROLINA PROFESSIONAL SEAL 027696 ENGINEER JOSEPH L. LEWIS

VHB
Engineering NC, P.C.
Transportation
Land Development
Environmental Services
4000 WestChase Blvd, Suite 530
Raleigh, North Carolina 27607
919.829.0328 • FAX 919.829.0329
NC License No.: C-3705

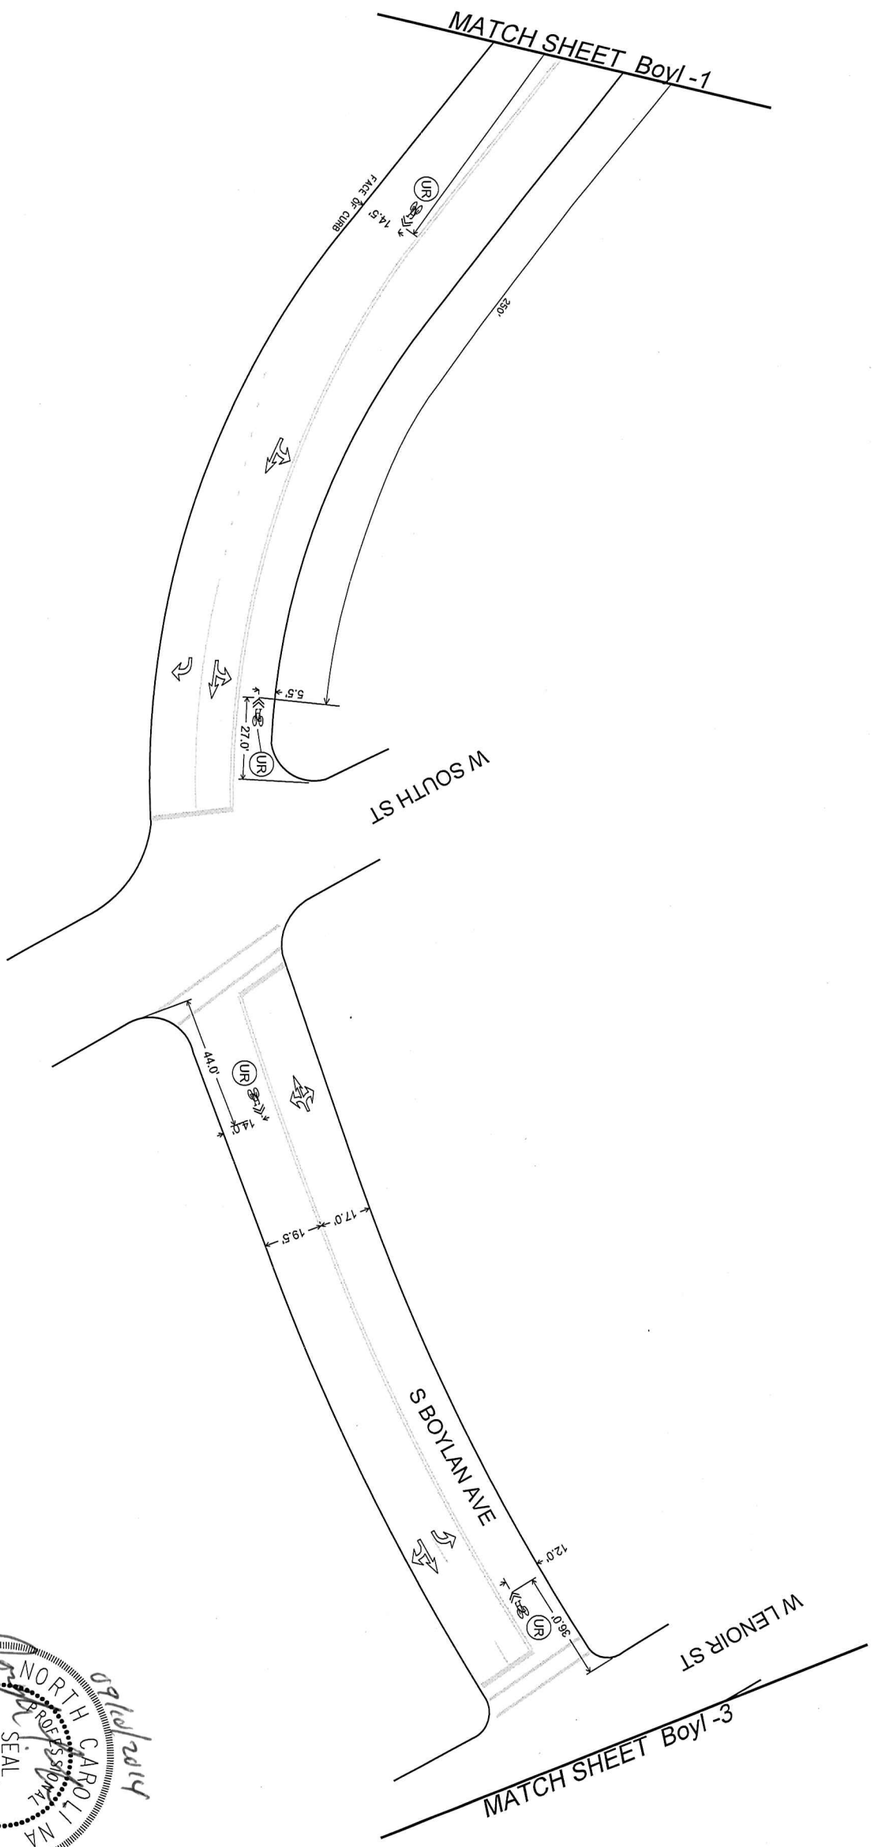

NORTH CAROLINA PROFESSIONAL ENGINEER SEAL 027696 JOSEPH L. LEWIS

07/09/2014

Engineering NC, P.C.
Transportation
Land Development
Environmental Services
4000 WestChase Blvd. Suite 530
Raleigh, North Carolina 27607
919.829.0328 • FAX 919.829.0329
NC License No.: C-3705

DATE:	SEPTEMBER 2014
CADD FILE:	
DESIGNED BY:	BRF
CHECKED BY:	
DRAWN BY:	JL

REVISIONS

NO.	DATE

SCALES
H/SCALE 1"=50'
V/SCALE

PROJECT
VHB 38139.00

SHEET NO
Boyl-2

DRAWING NO

Proposed Bicycle Facilities

Pavement Marking Plan

BOYLAN AVENUE

Western Blvd. to Peace St.

CITY OF RALEIGH
PUBLIC WORKS DEPARTMENT

CITY OF RALEIGH
PUBLIC WORKS DEPARTMENT

BOYLAN AVENUE
Western Blvd. to Peace St.

Proposed Bicycle Facilities
Pavement Marking Plan

09/10/2014

NORTH CAROLINA
PROFESSIONAL
SEAL
027696
ENGINEER
JOSEPH L. LEWIS

VHB
Engineering NC, P.C.
Transportation
Land Development
Environmental Services
4000 WestChase Blvd, Suite 530
Raleigh, North Carolina 27607
919.829.0328 • FAX 919.829.0329
NC License No.: C-3705

DATE:	SEPTEMBER 2014
CADD TECH:	BRP
CHECKED BY:	JLL

REVISIONS

NO.	DATE

SCALES
HSCALE 1"=50'
VSCALE

PROJECT
VHB 38139.00

SHEET NO.
Boyl-3

DRAWING NO.

CITY OF RALEIGH
PUBLIC WORKS DEPARTMENT

BOYLAN AVENUE
Western Blvd. to Peace St.

Proposed Bicycle Facilities
Pavement Marking Plan

DATE:	SEPTEMBER 2014
CADD TECH:	BRP
CHECKED BY:	JLL

REVISIONS

NO.	DATE

SCALES
HSCALE 1"=50'
VSCALE

PROJECT
VHB 38139.00

SHEET NO.
Boyl-4

DRAWING NO.

09/10/2014

NORTH CAROLINA PROFESSIONAL SEAL 027696 ENGINEER JOSEPH L. LEWIS

VHB
Engineering NC, P.C.
Transportation
Land Development
Environmental Services
4000 WestChase Blvd, Suite 530
Raleigh, North Carolina 27607
919.829.0328 • FAX 919.829.0329
NC License No.: C-3705

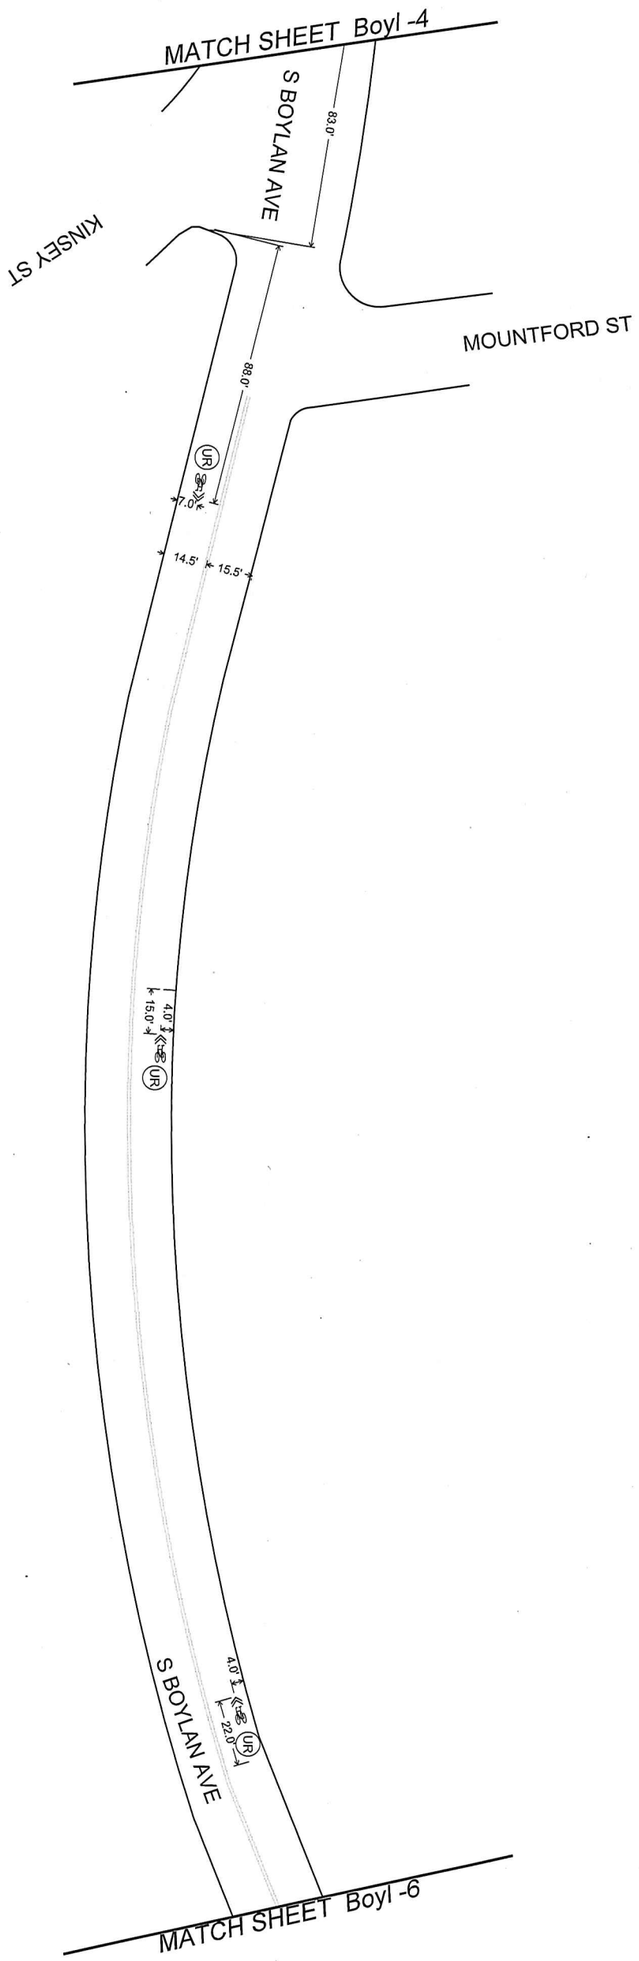

Engineering NC, P.C.
Transportation
Land Development
Environmental Services
4000 WestChase Blvd. Suite 530
Raleigh, North Carolina 27607
919.829.0328 • FAX 919.829.0329
NC License No.: C-3705

NORTH CAROLINA PROFESSIONAL ENGINEER SEAL 027696 JOSEPH L. LEWIS

09/05/2014

DATE:	SEPTEMBER 2014
CAD/ TECH:	BRF
CHECKED BY:	JL

REVISIONS

NO.	DATE

SCALES
HSCALE: 1"=50'
VSCALE:
PROJECT
VHB 38139.00
SHEET NO
Boyl-5
DRAWING NO

Proposed Bicycle Facilities

Pavement Marking Plan

BOYLAN AVENUE

Western Blvd. to Peace St.

CITY OF RALEIGH
PUBLIC WORKS DEPARTMENT

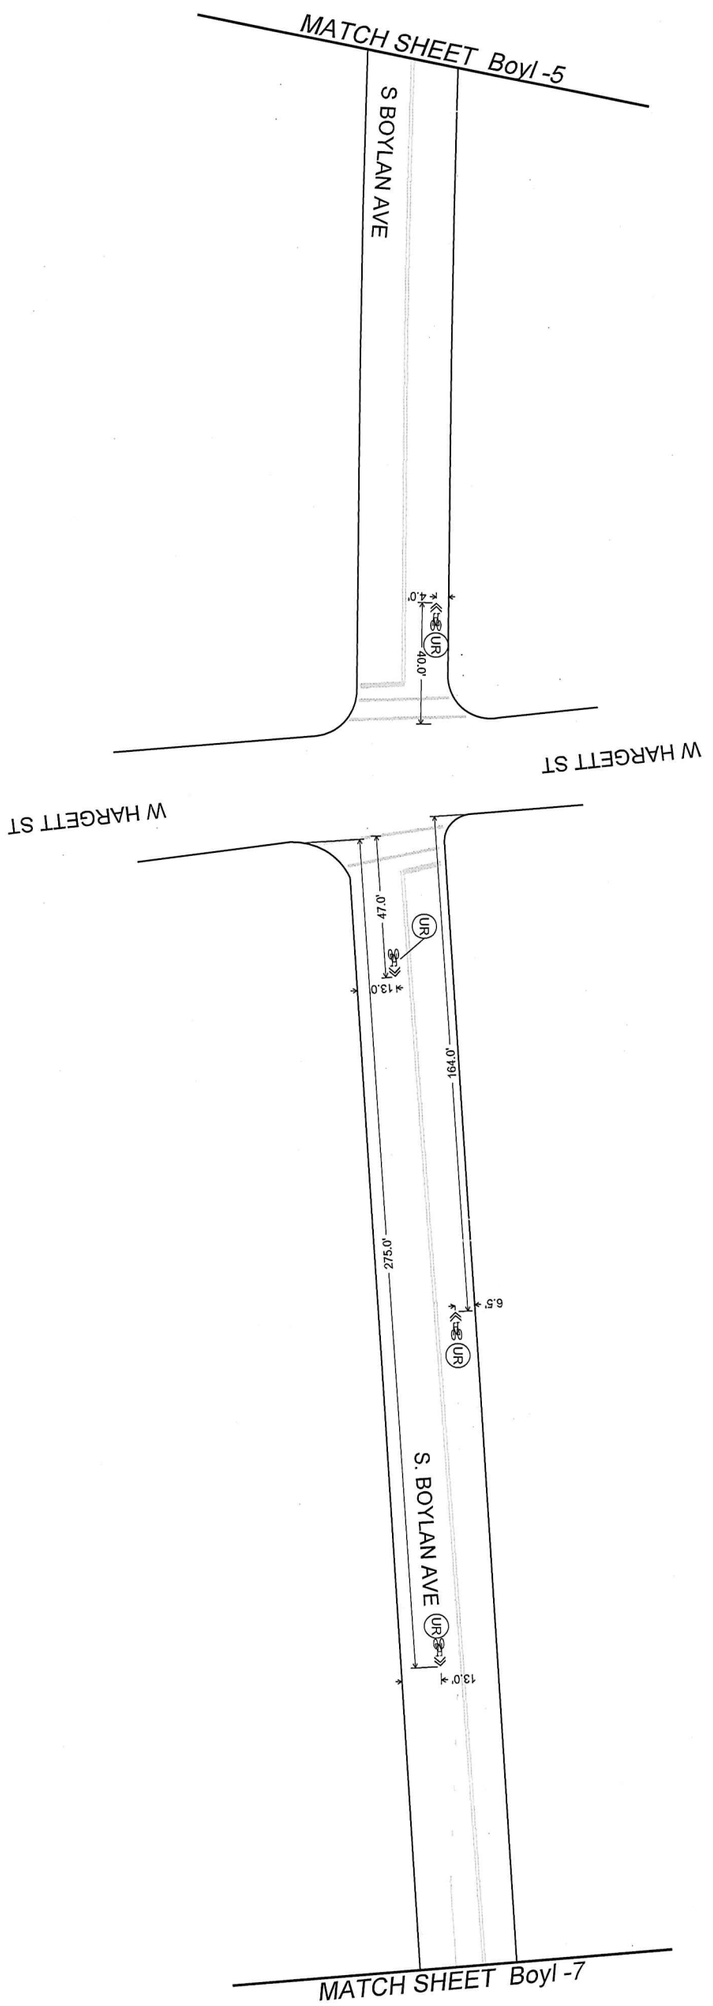

09/10/2014

NORTH CAROLINA
PROFESSIONAL
SEAL
027696
ENGINEER
JOSEPH L. LEWIS

VHB
Engineering NC, P.C.
Transportation
Land Development
Environmental Services
4000 WestChase Blvd, Suite 530
Raleigh, North Carolina 27607
919.829.0328 • FAX 919.829.0329
NC License No.: C-3705

DATE: SEPTEMBER 2014	Proposed Bicycle Facilities Pavement Marking Plan	BOYLAN AVENUE Western Blvd. to Peace St.	CITY OF RALEIGH PUBLIC WORKS DEPARTMENT
CADD TECH: BRP			
CHECKED BY: JLL			
REVISIONS			
NO. DATE			
SCALES HSCALE 1"=50' VSCALE			
PROJECT VHB 38139.00			
SHEET NO. Boyl-6			
DRAWING NO.			

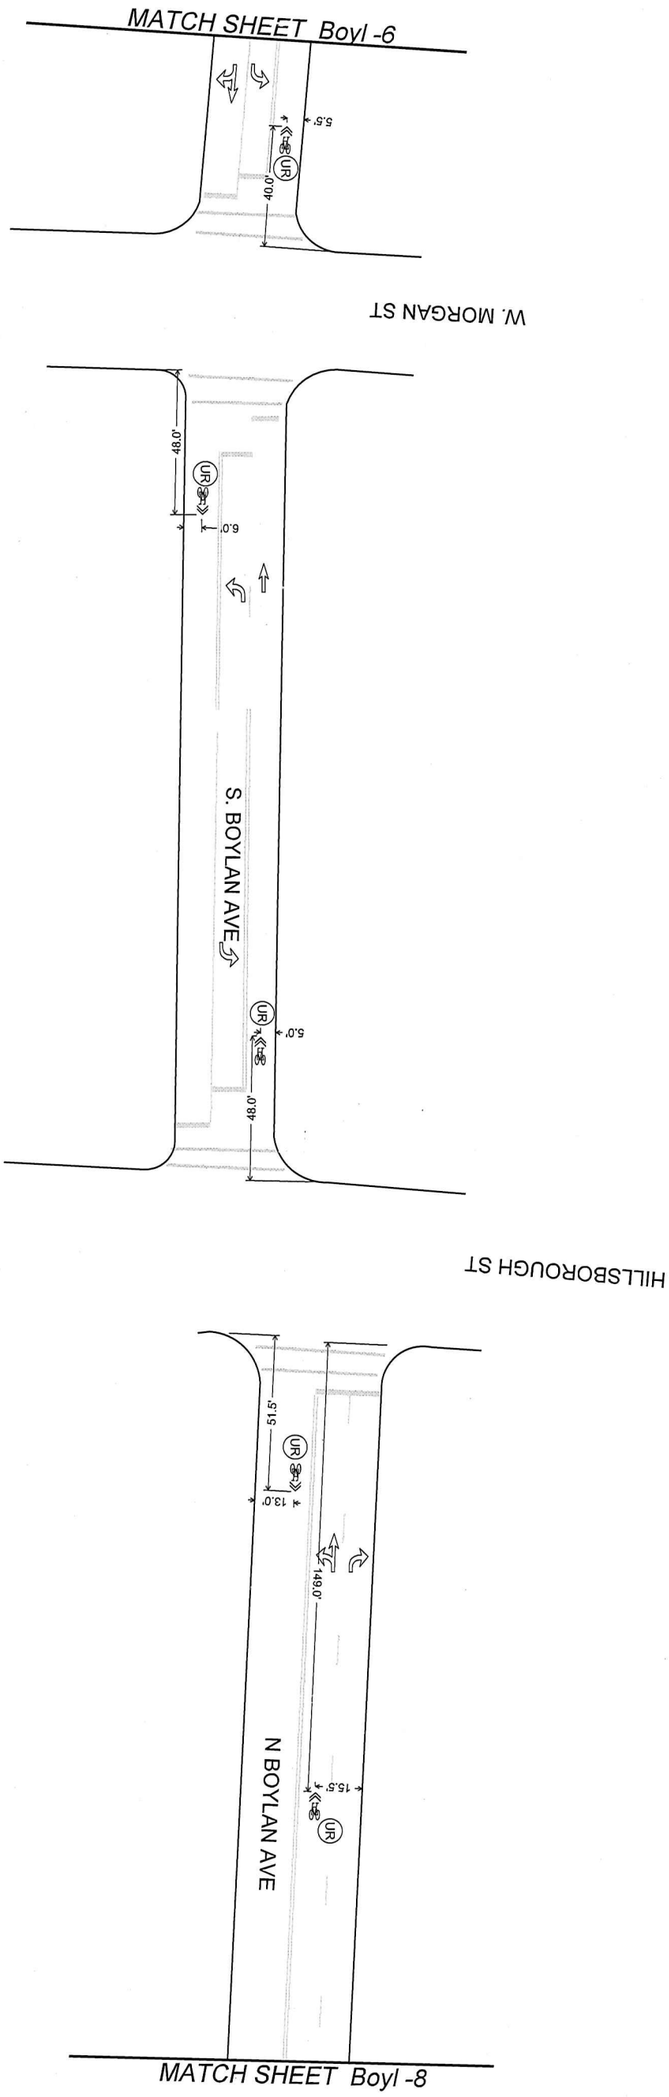

Engineering NC, P.C.
Transportation
Land Development
Environmental Services
4000 WestChase Blvd. Suite 530
Raleigh, North Carolina 27607
919.829.0328 • FAX 919.829.0329
NC License No.: C-3705

NORTH CAROLINA PROFESSIONAL ENGINEER SEAL 027696 JOSEPH L. LEWIS

08/19/2014

Proposed Bicycle Facilities

Pavement Marking Plan

BOYLAN AVENUE

Western Blvd. to Peace St.

CITY OF RALEIGH
PUBLIC WORKS DEPARTMENT

DATE:	SEPTEMBER 2014
CADD TECH:	BRF
CHECKED BY:	JLL
REVISIONS	
NO.	DATE
SCALES	
H/SCALE 1"=50'	
V/SCALE	
PROJECT	
VHB 98139.00	
SHEET NO	
Boyl-7	
DRAWING NO	

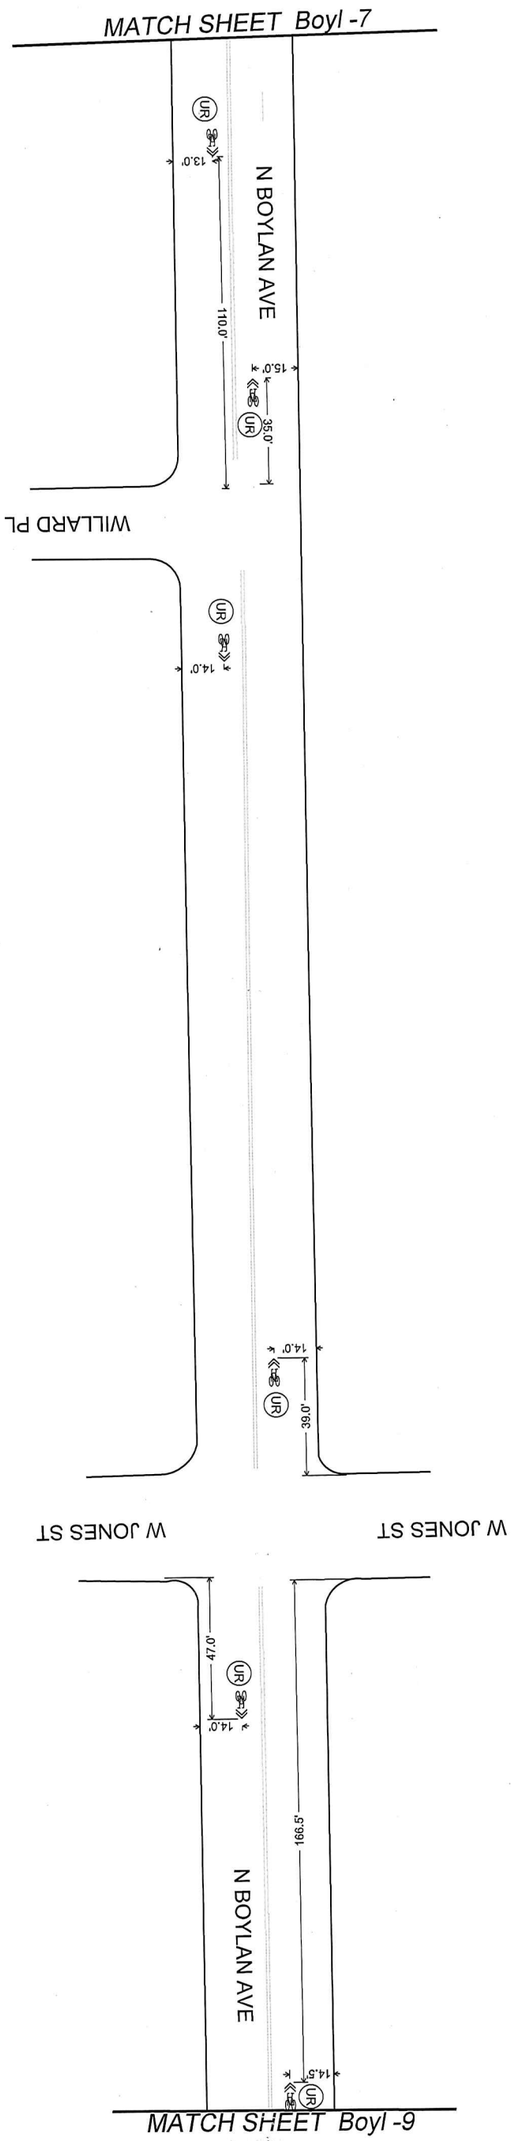

Engineering NC, P.C.
Transportation
Land Development
Environmental Services
4000 WestChase Blvd, Suite 530
Raleigh, North Carolina 27607
919.829.0328 • FAX 919.829.0329
NC License No.: C-3705

NORTH CAROLINA PROFESSIONAL ENGINEER SEAL 027696 JOSEPH L. LEWIS

9/16/2014

DATE:	SEPTEMBER 2014
CAD/TECH:	BP
CHECKED BY:	JL

REVISIONS

NO.	DATE

SCALES
H:SCALE 1"=50'
V:SCALE

PROJECT
VHB 38139.00

SHEET NO.
Boyl-8

DRAWING NO.

Proposed Bicycle Facilities
Pavement Marking Plan

BOYLAN AVENUE
Western Blvd. to Peace St.

CITY OF RALEIGH
PUBLIC WORKS DEPARTMENT

MATCH SHEET Boyl -8

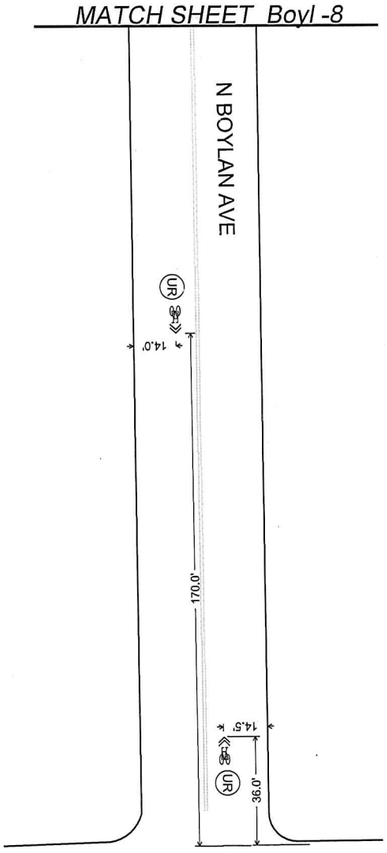

W LANE ST

W LANE ST

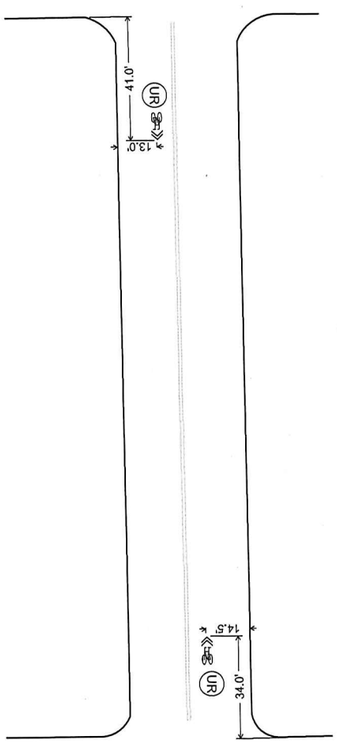

W NORTH ST

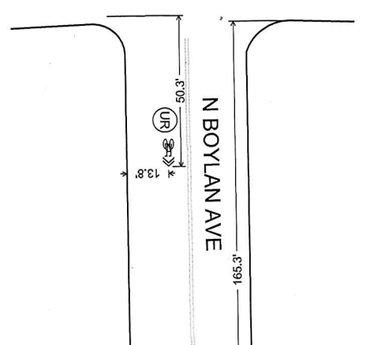

MATCH SHEET Boyl -10

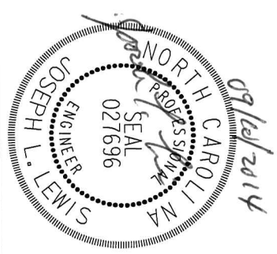

09/26/2014

Engineering NC, P.C.
Transportation
Land Development
Environmental Services
4000 WestChase Blvd, Suite 530
Raleigh, North Carolina 27607
919.829.0328 • FAX 919.829.0329
NC License No.: C-3705

DATE: SEPTEMBER 2014
CADD TECH: BBP
CHECKED BY: JL

REVISIONS

NO.	DATE

SCALES
H/SCALE 1"=50'
V/SCALE

PROJECT
VHB 39139.00

SHEET NO.
Boyl-9

DRAWING NO.

Proposed Bicycle Facilities

Pavement Marking Plan

BOYLAN AVENUE

Western Blvd. to Peace St.

CITY OF RALEIGH
PUBLIC WORKS DEPARTMENT

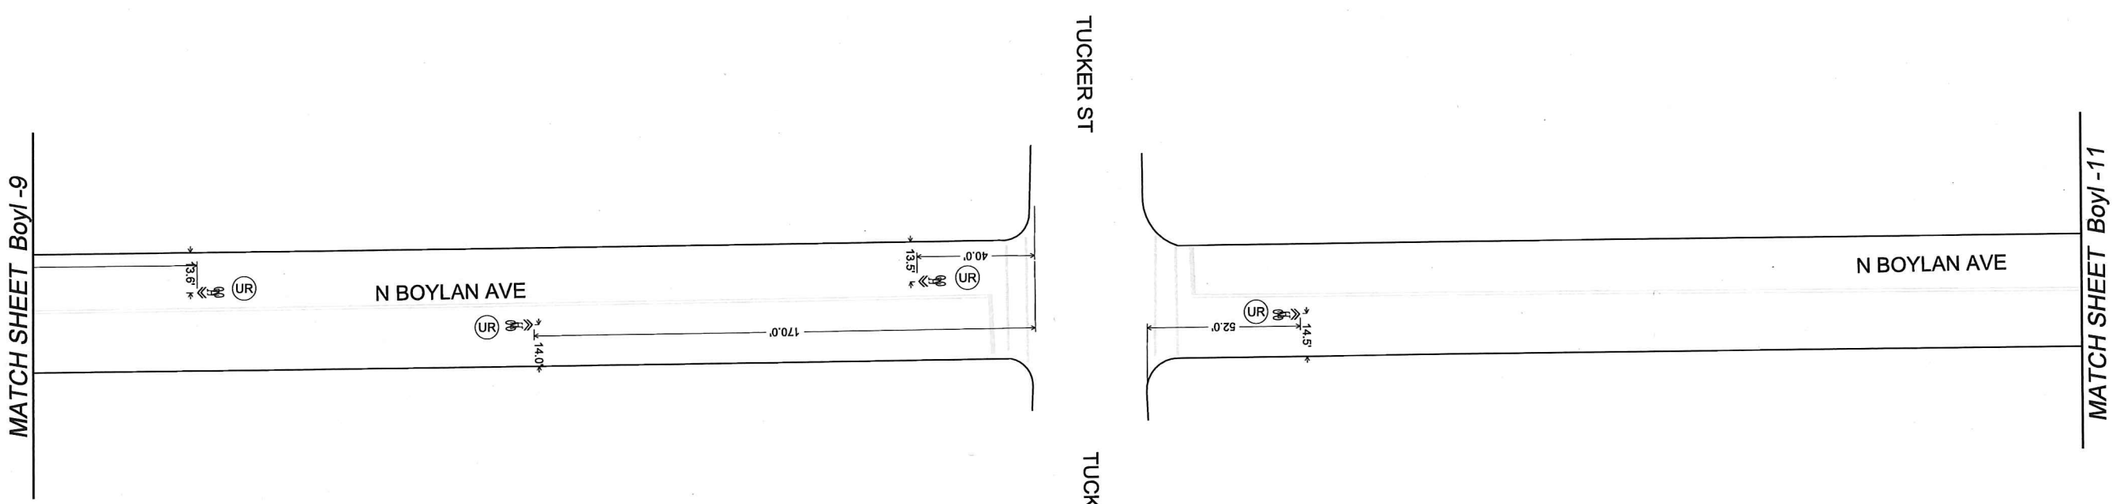

09/10/2014

NORTH CAROLINA PROFESSIONAL SEAL 027696 ENGINEER JOSEPH L. LEWIS

VHB

Engineering NC, P.C.
Transportation
Land Development
Environmental Services
4000 WestChase Blvd, Suite 530
Raleigh, North Carolina 27607
919.829.0328 • FAX 919.829.0329
NC License No.: C-3705

CITY OF RALEIGH
PUBLIC WORKS DEPARTMENT

BOYLAN AVENUE
Western Blvd. to Peace St.

Proposed Bicycle Facilities
Pavement Marking Plan

DATE:	SEPTEMBER 2014
CADD TECH:	BRP
CHECKED BY:	JLL

REVISIONS

NO.	DATE

SCALES
HSCALE 1"=50'
VSCALE

PROJECT
VHB 38139.00

SHEET NO.
Boyl-10

DRAWING NO.

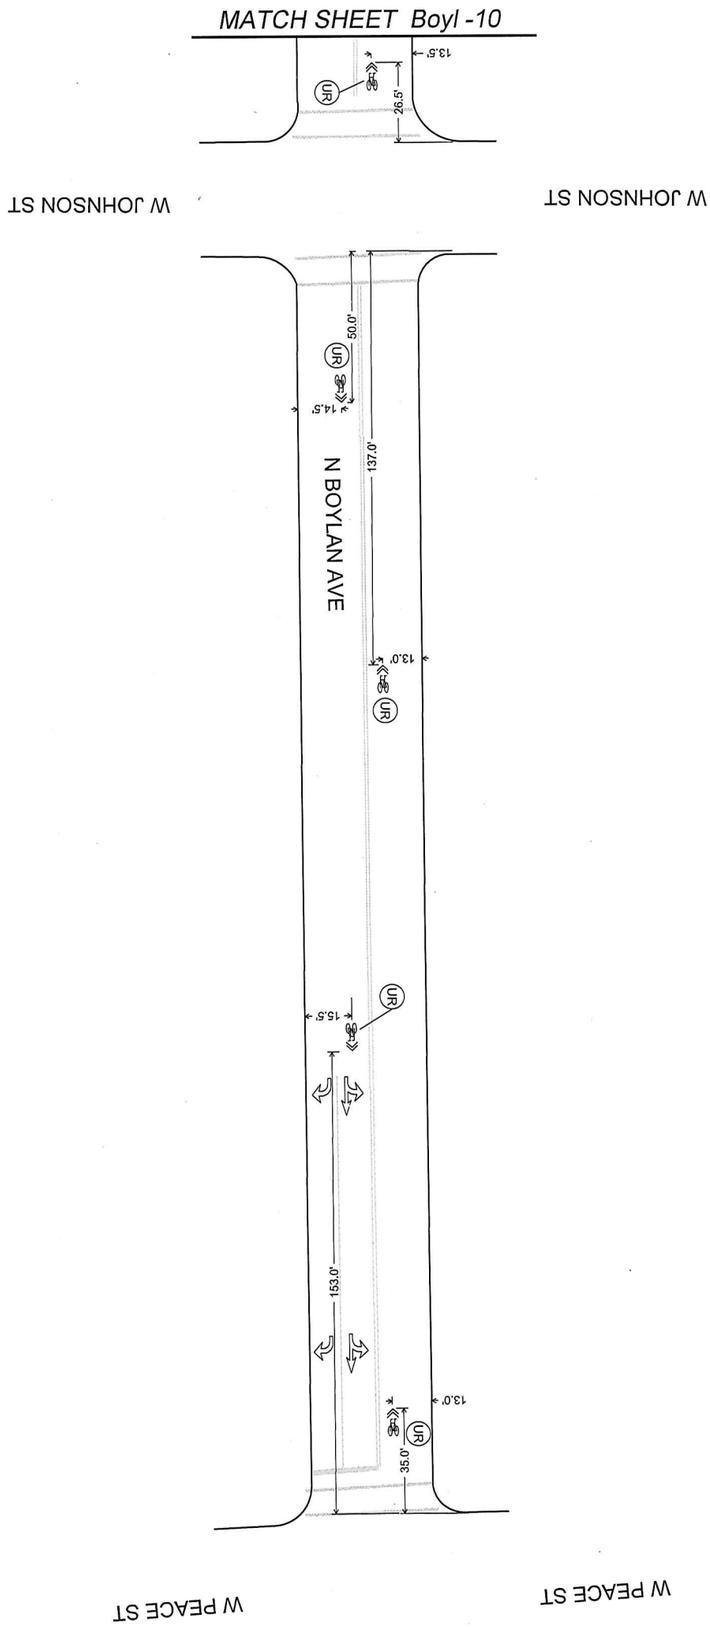

09/10/2014

NORTH CAROLINA
PROFESSIONAL
SEAL
027696
ENGINEER
JOSEPH L. LEWIS

VHB
Engineering NC, P.C.
Transportation
Land Development
Environmental Services
4000 WestChase Blvd, Suite 530
Raleigh, North Carolina 27607
919.829.0328 • FAX 919.829.0329
NC License No.: C-3705

DATE: SEPTEMBER 2014	Proposed Bicycle Facilities Pavement Marking Plan	BOYLAN AVENUE Western Blvd. to Peace St.	CITY OF RALEIGH PUBLIC WORKS DEPARTMENT
CADD TECH: BRP			
CHECKED BY: JLL			
REVISIONS			
NO. DATE			
SCALES HSCALE 1"=50' VSCALE			
PROJECT VHB 38139.00			
SHEET NO Boyl-11			
DRAWING NO.			