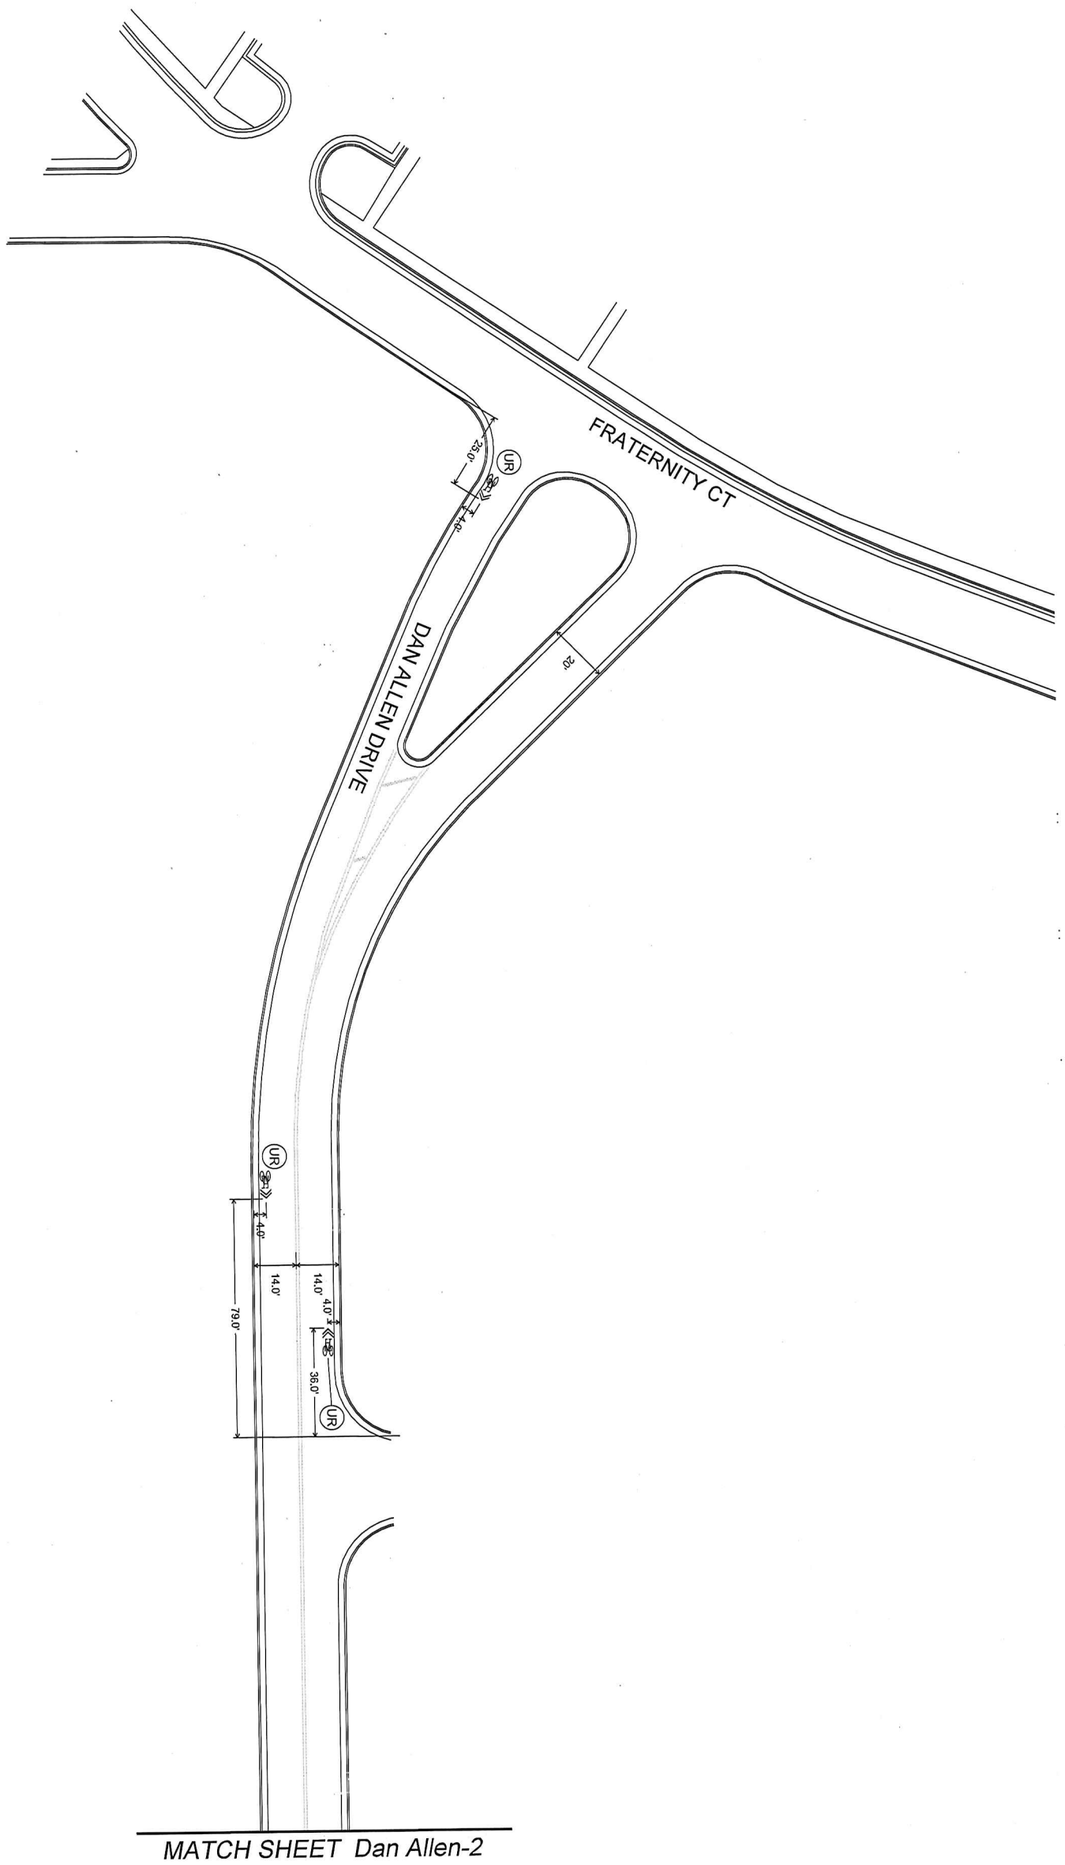

MATCH SHEET Dan Allen-2

09/ed/2014

NORTH CAROLINA PROFESSIONAL SEAL 027696 ENGINEER JOSEPH L. LEWIS

Engineering NC, P.C.

Transportation
Land Development
Environmental Services
4000 WestChase Blvd. Suite 530
Raleigh, North Carolina 27607
919.829.0328 • FAX 919.829.0329
NC License No.: C-3705

DATE	SEPTEMBER 2014
CADD TECH.	BRF
CHECKED BY:	JL

REVISIONS

NO.	DATE

SCALES
HSCALE 1"=50'
VSCALE

PROJECT
VHB 38139.00

SHEET NO
Dan Allen-1

DRAWING NO.

Proposed Bicycle Facilities
Pavement Marking Plan

DAN ALLEN DRIVE
Western Blvd. to Fraternity Ct.

CITY OF RALEIGH
PUBLIC WORKS DEPARTMENT

MATCH SHEET Dan Allen-1

25.0'

4.0'

UR

UR

4.0'

DAN ALLEN DRIVE

117.0'

WESTERN BLVD

FAUCETTE BLVD

DAN ALLEN DRIVE

09/10/2014

NORTH CAROLINA PROFESSIONAL SEAL 027696 ENGINEER JOSEPH L. LEWIS

VHB

Engineering NC, P.C.

Transportation
Land Development
Environmental Services
4000 WestChase Blvd, Suite 530
Raleigh, North Carolina 27607
919.829.0328 • FAX 919.829.0329
NC License No.: C-3705

CITY OF RALEIGH
PUBLIC WORKS DEPARTMENT

DAN ALLEN DRIVE
Western Blvd. to Fraternity Ct.

Proposed Bicycle Facilities
Pavement Marking Plan

DATE:	SEPTEMBER 2014
CADD TECH:	BRP
CHECKED BY:	JLL

REVISIONS

NO.	DATE

SCALES
HSCALE 1"=50'
VSCALE

PROJECT
VHB 38139.00

SHEET NO.
Dan Allen-2

DRAWING NO.