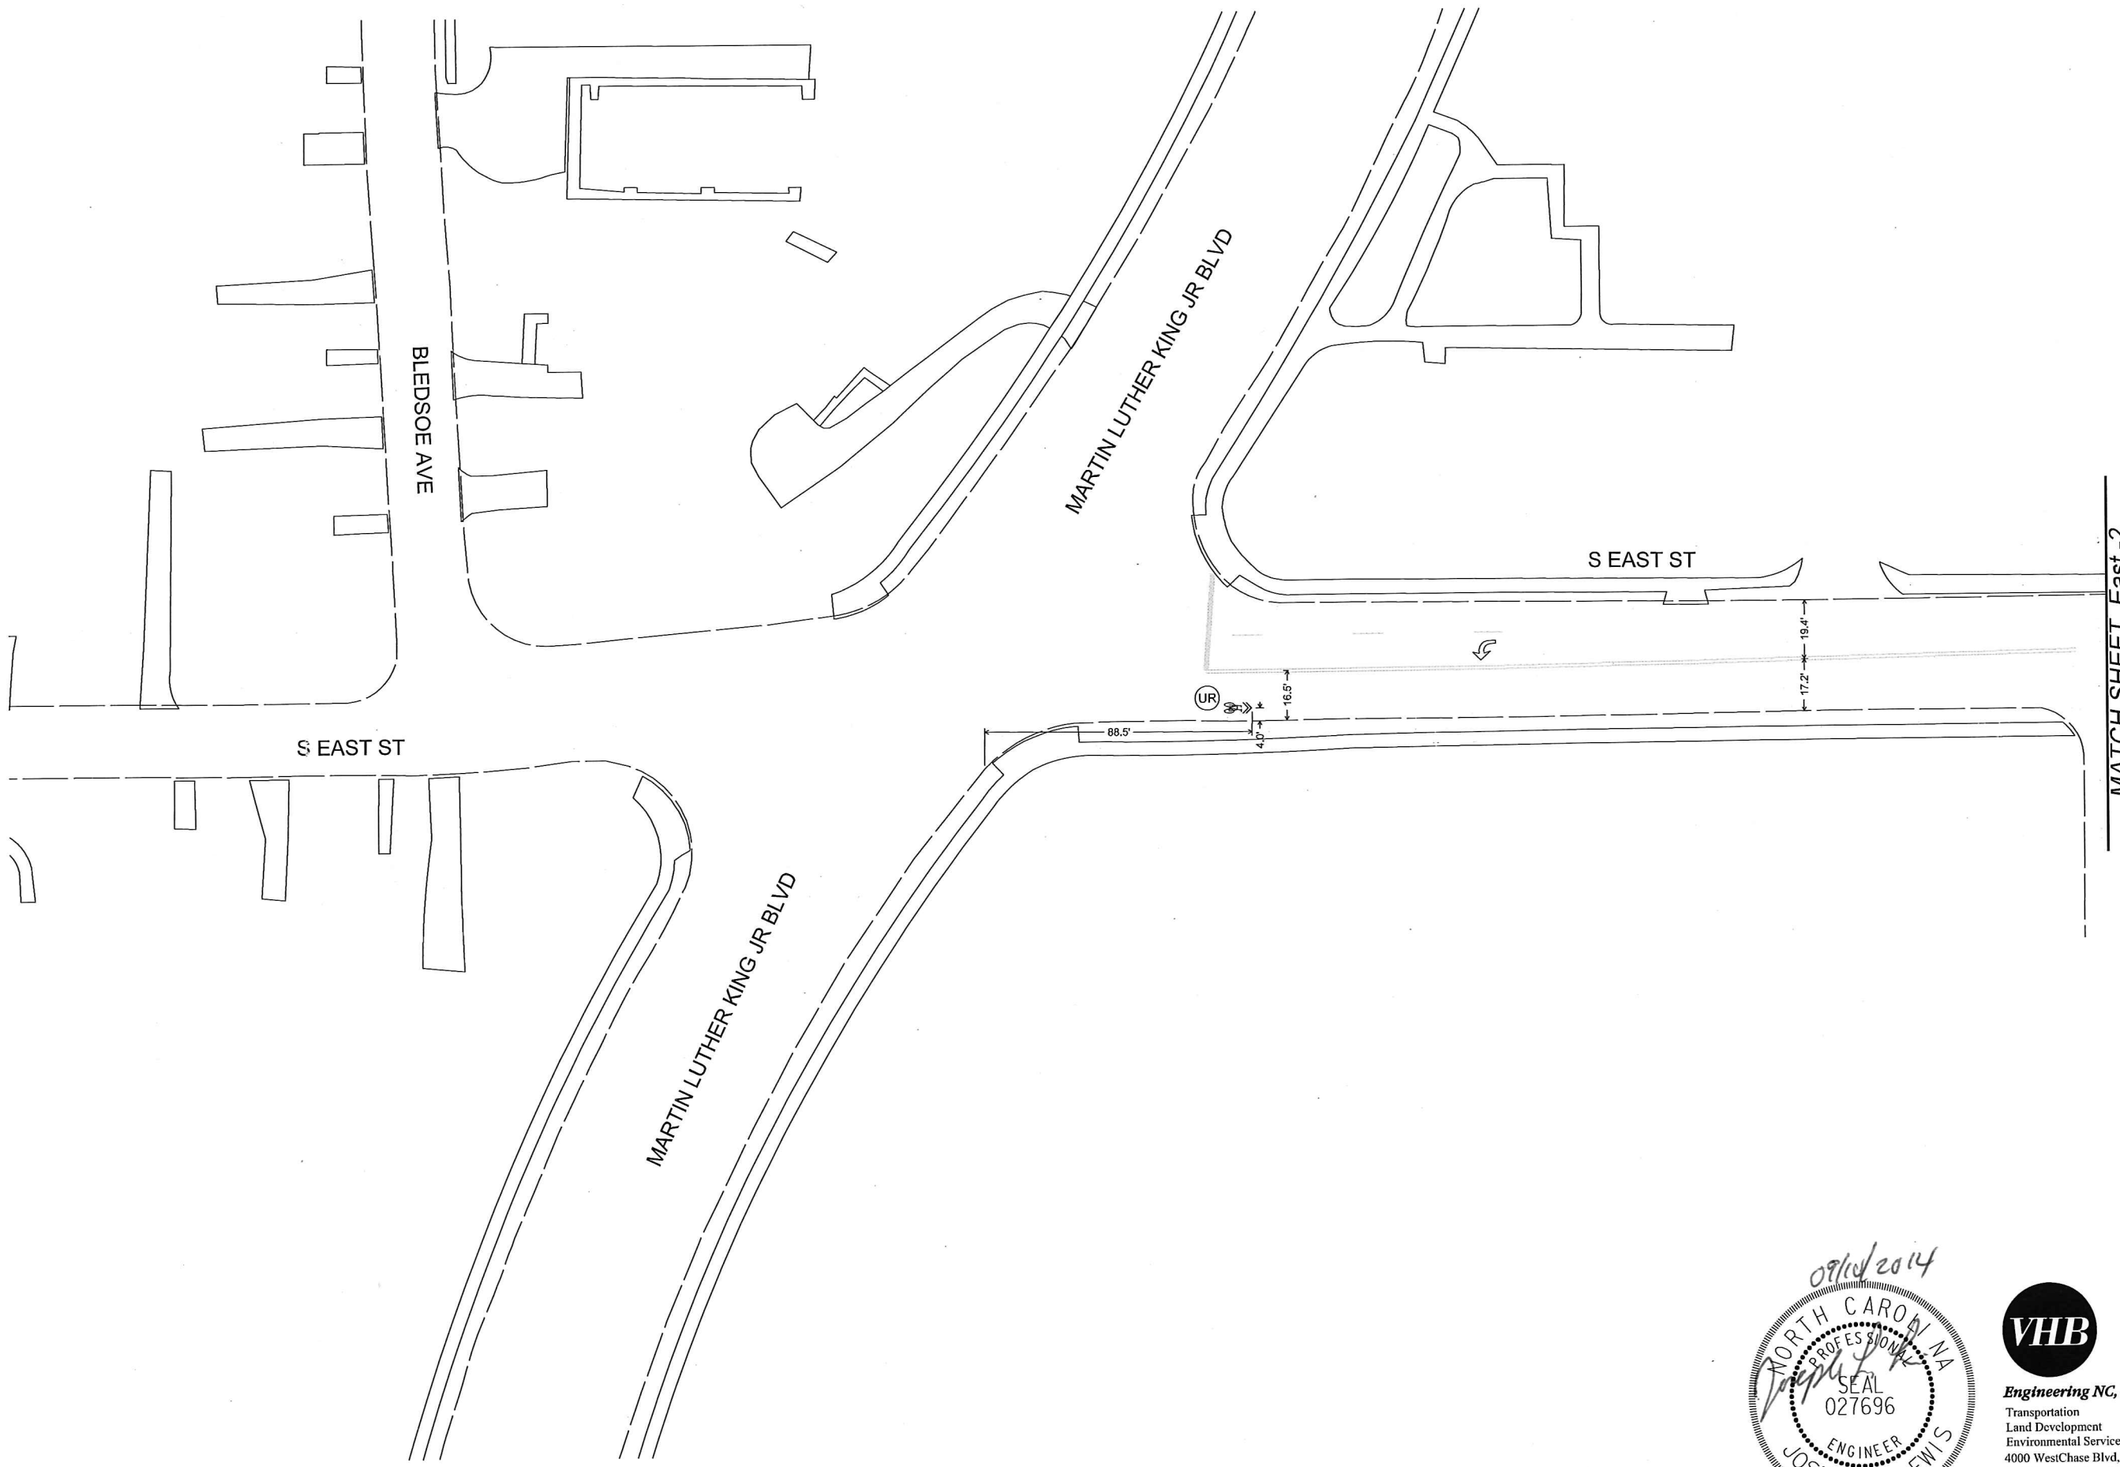

09/10/2014

NORTH CAROLINA PROFESSIONAL SEAL 027696 ENGINEER JOSEPH L. LEWIS

VHB

Engineering NC, P.C.
Transportation
Land Development
Environmental Services
4000 WestChase Blvd, Suite 530
Raleigh, North Carolina 27607
919.829.0328 • FAX 919.829.0329
NC License No.: C-3705

CITY OF RALEIGH
PUBLIC WORKS DEPARTMENT

EAST STREET
MLK Blvd. to N. Boundary St.

Proposed Bicycle Facilities
Pavement Marking Plan

DATE:	SEPTEMBER 2014
CADD TECH:	BRP
CHECKED BY:	JLL

REVISIONS

NO.	DATE

SCALES
HSCALE 1"=50'
VSCALE

PROJECT
VHB 38139.00

SHEET NO.
East-1

DRAWING NO.

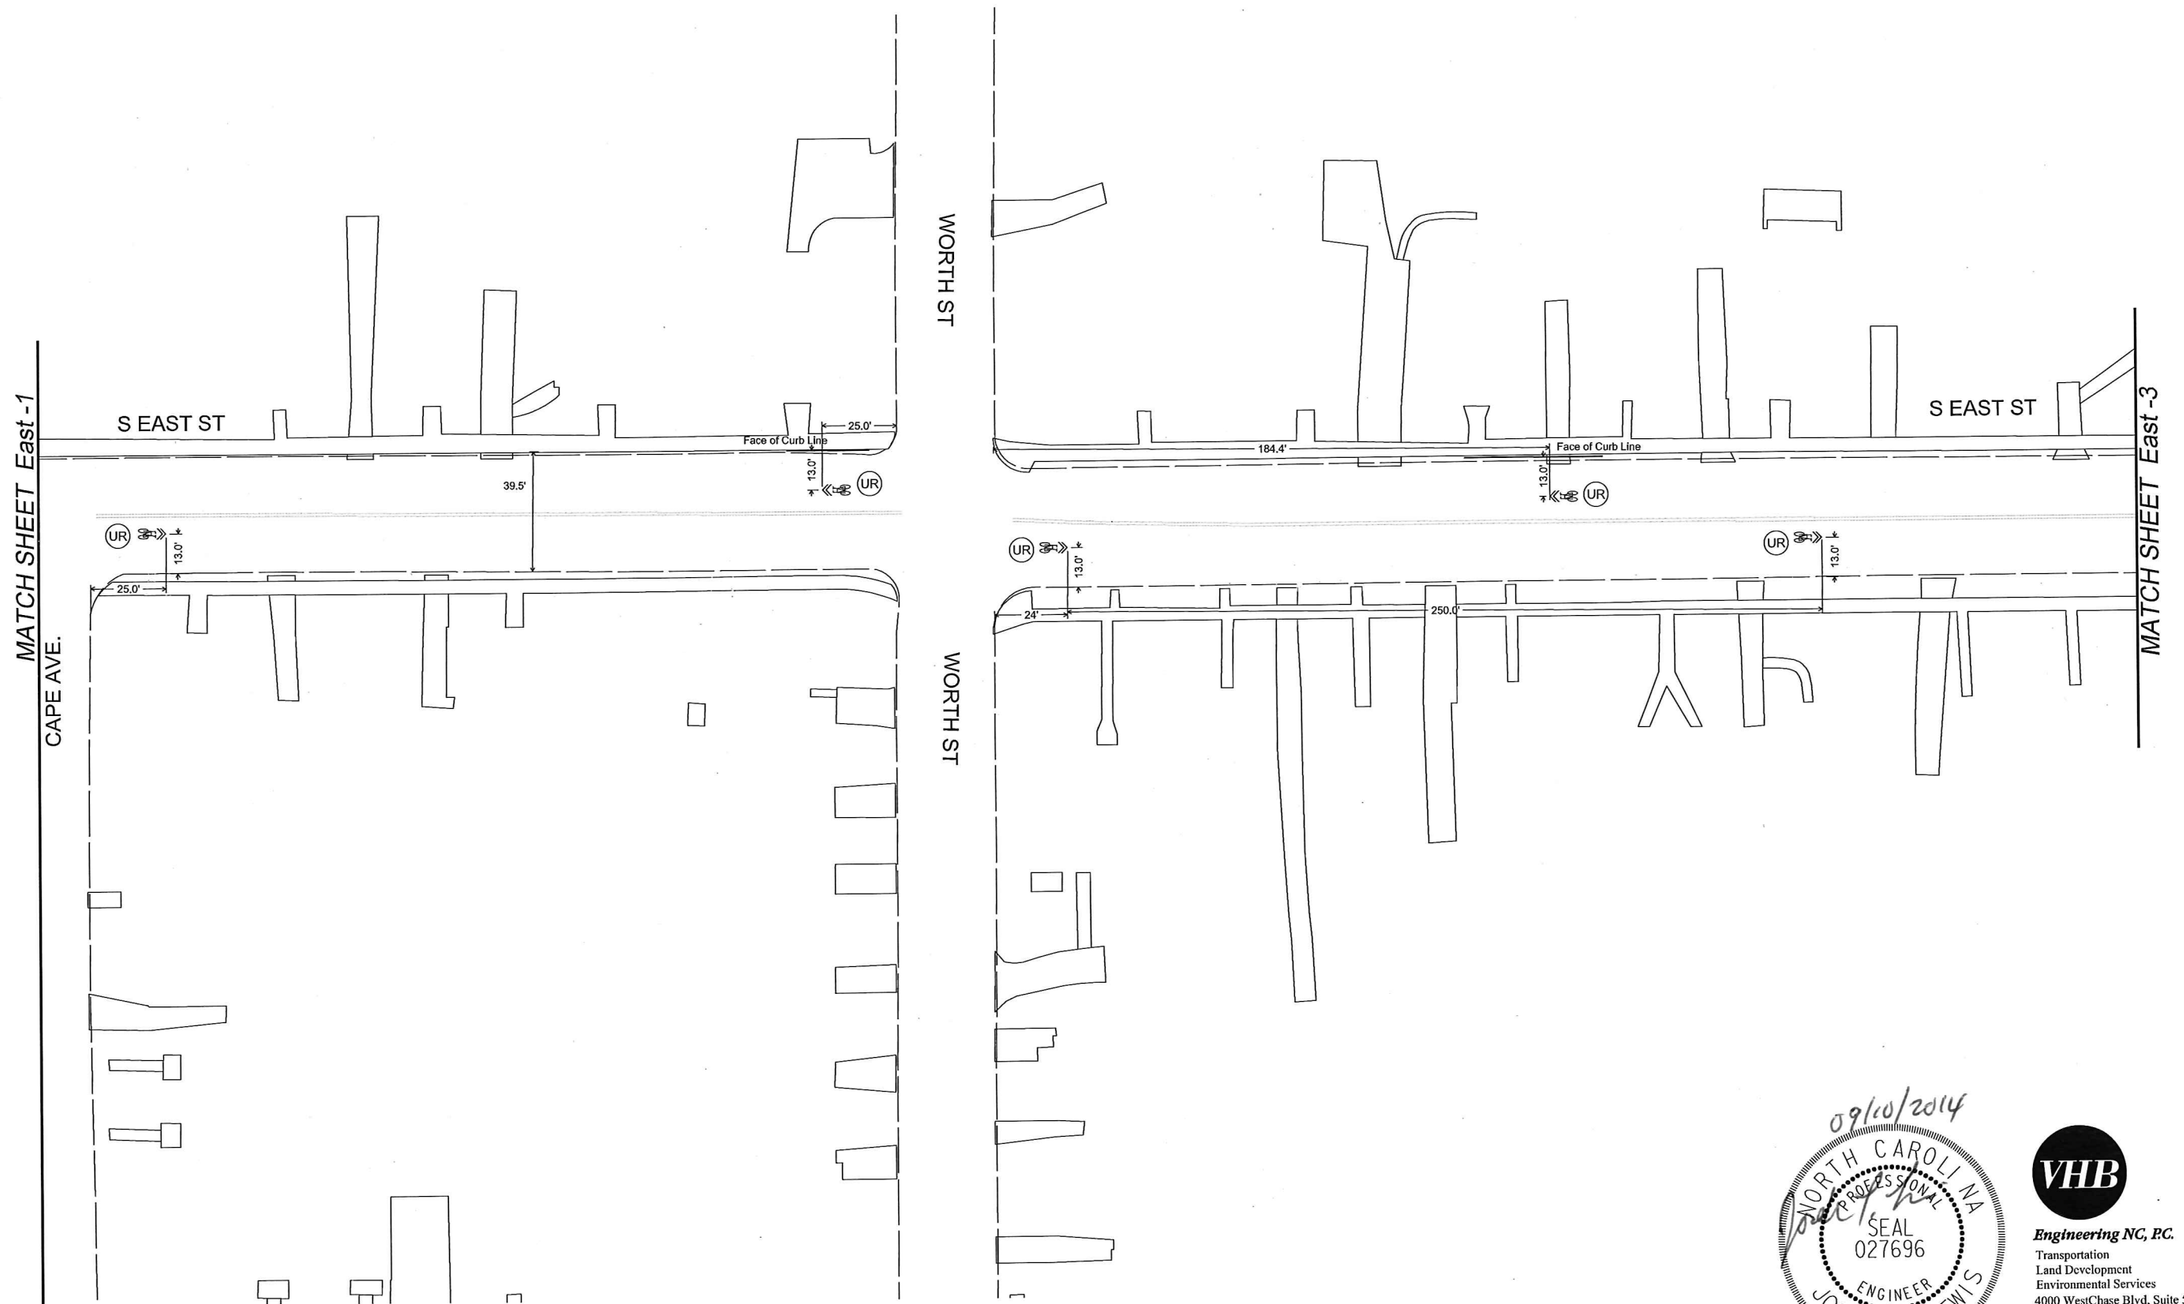

09/10/2014

NORTH CAROLINA PROFESSIONAL SEAL 027696 ENGINEER JOSEPH L. LEWIS

VHB

Engineering NC, P.C.
Transportation
Land Development
Environmental Services
4000 WestChase Blvd, Suite 530
Raleigh, North Carolina 27607
919.829.0328 • FAX 919.829.0329
NC License No.: C-3705

CITY OF RALEIGH
PUBLIC WORKS DEPARTMENT

EAST STREET
MLK Blvd. to N. Boundary St.

Proposed Bicycle Facilities
Pavement Marking Plan

DATE:	SEPTEMBER 2014
CADD TECH:	BRP
CHECKED BY:	JLL

REVISIONS

NO.	DATE

SCALES
HSCALE 1"=50'
VSCALE

PROJECT
VHB 38139.00

SHEET NO.
East-2

DRAWING NO.

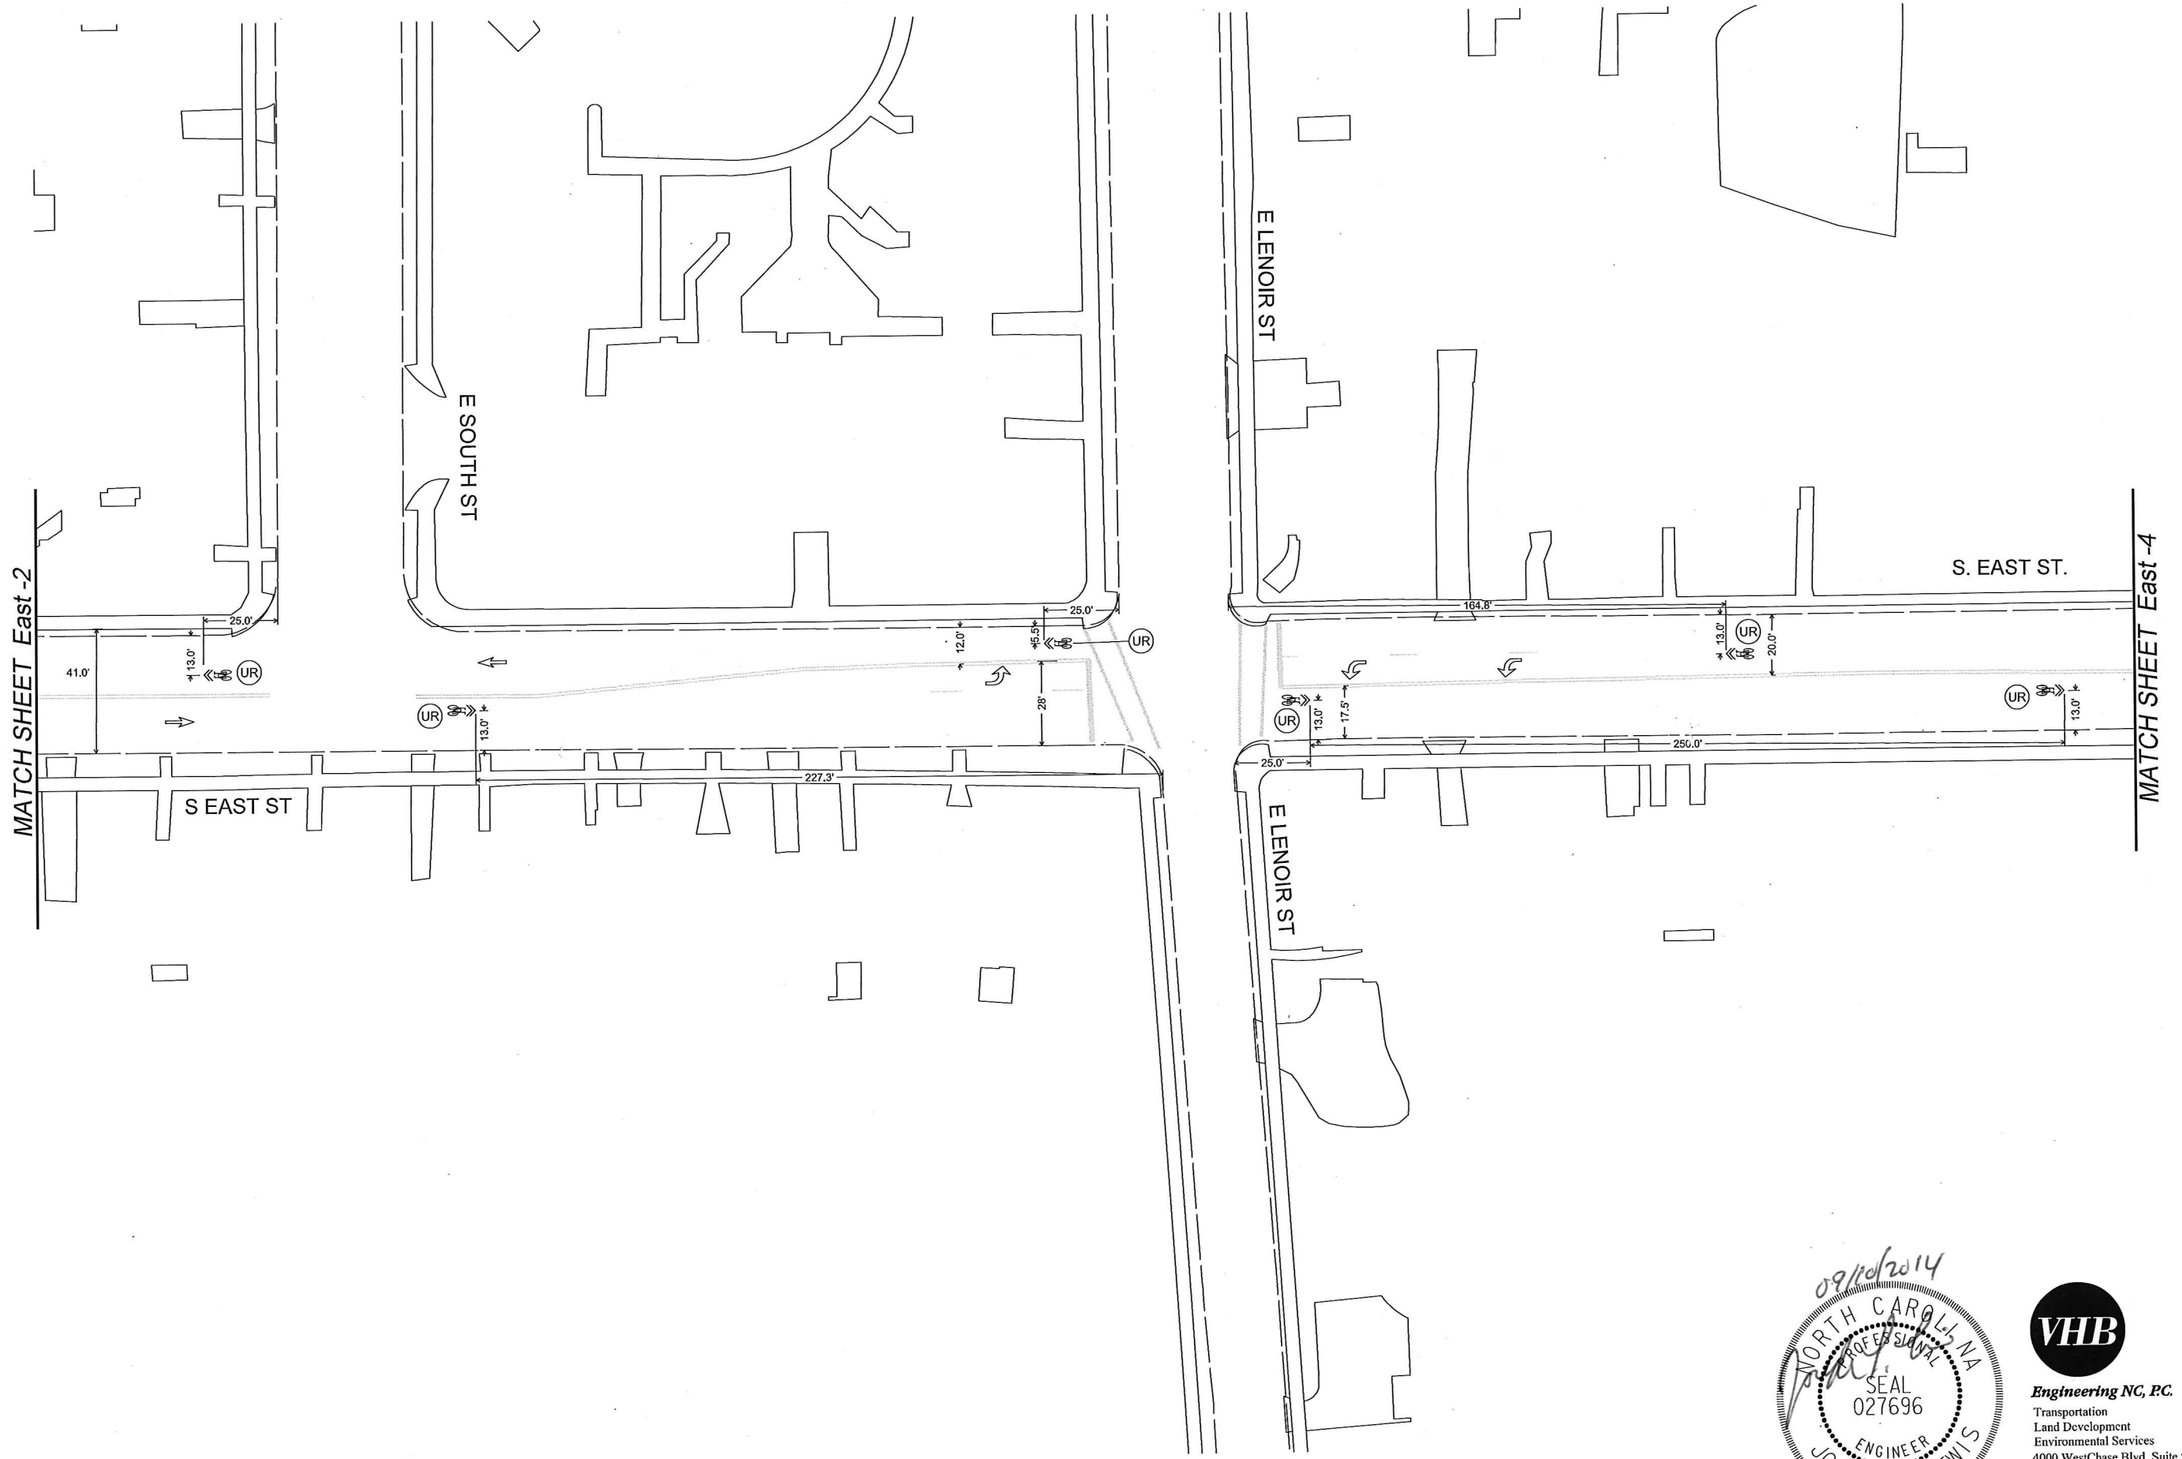

CITY OF RALEIGH
PUBLIC WORKS DEPARTMENT

EAST STREET
MLK Blvd. to N. Boundary St.

Proposed Bicycle Facilities
Pavement Marking Plan

DATE:	SEPTEMBER 2014
CADD TECH:	BRP
CHECKED BY:	JLL

REVISIONS

NO.	DATE

SCALES
HSCALE 1"=50'
VSCALE

PROJECT
VHB 38139.00

SHEET NO.
East-3

DRAWING NO.

09/10/2014
NORTH CAROLINA PROFESSIONAL SEAL 027696 ENGINEER JOSEPH L. LEWIS

VHB
Engineering NC, P.C.
Transportation
Land Development
Environmental Services
4000 WestChase Blvd, Suite 530
Raleigh, North Carolina 27607
919.829.0328 • FAX 919.829.0329
NC License No.: C-3705

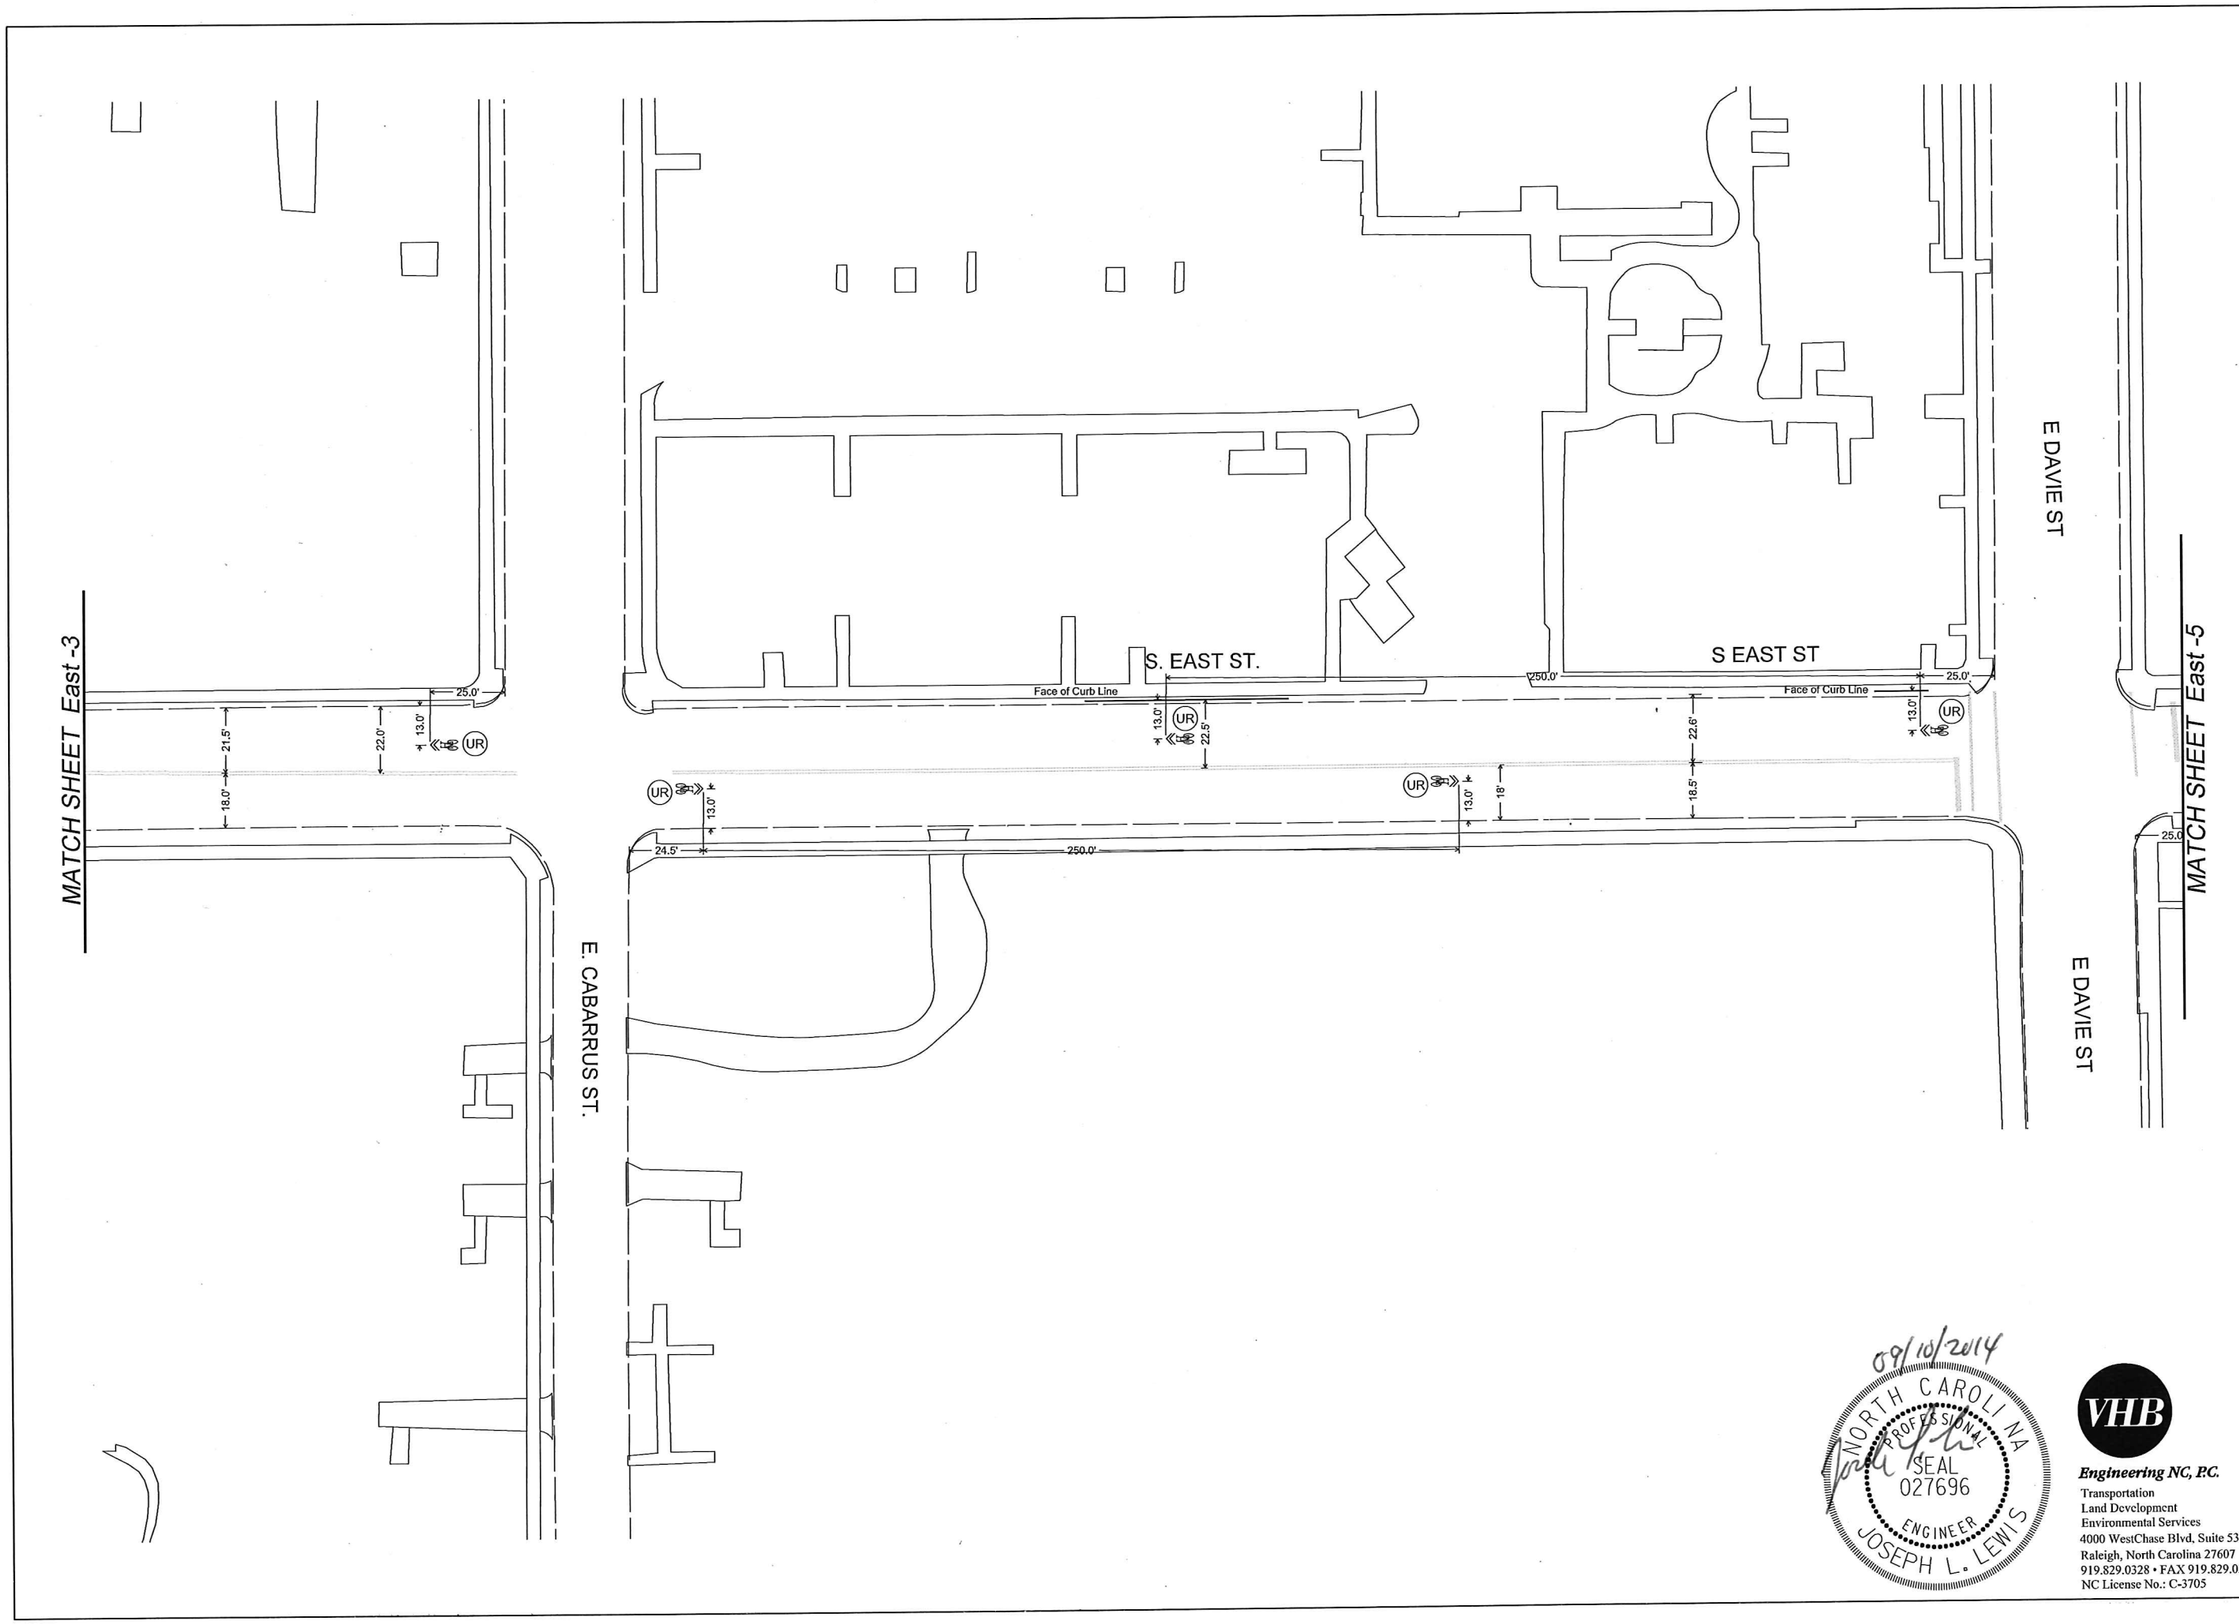

09/10/2014

NORTH CAROLINA PROFESSIONAL SEAL 027696 ENGINEER JOSEPH L. LEWIS

VHB

Engineering NC, P.C.
Transportation
Land Development
Environmental Services
4000 WestChase Blvd, Suite 530
Raleigh, North Carolina 27607
919.829.0328 • FAX 919.829.0329
NC License No.: C-3705

CITY OF RALEIGH
PUBLIC WORKS DEPARTMENT

EAST STREET
MLK Blvd. to N. Boundary St.

Proposed Bicycle Facilities
Pavement Marking Plan

DATE:	SEPTEMBER 2014
CADD TECH:	BRP
CHECKED BY:	JLL

REVISIONS

NO.	DATE

SCALES
HSCALE 1"=50'
VSCALE

PROJECT
VHB 38139.00

SHEET NO.
East-4

DRAWING NO.

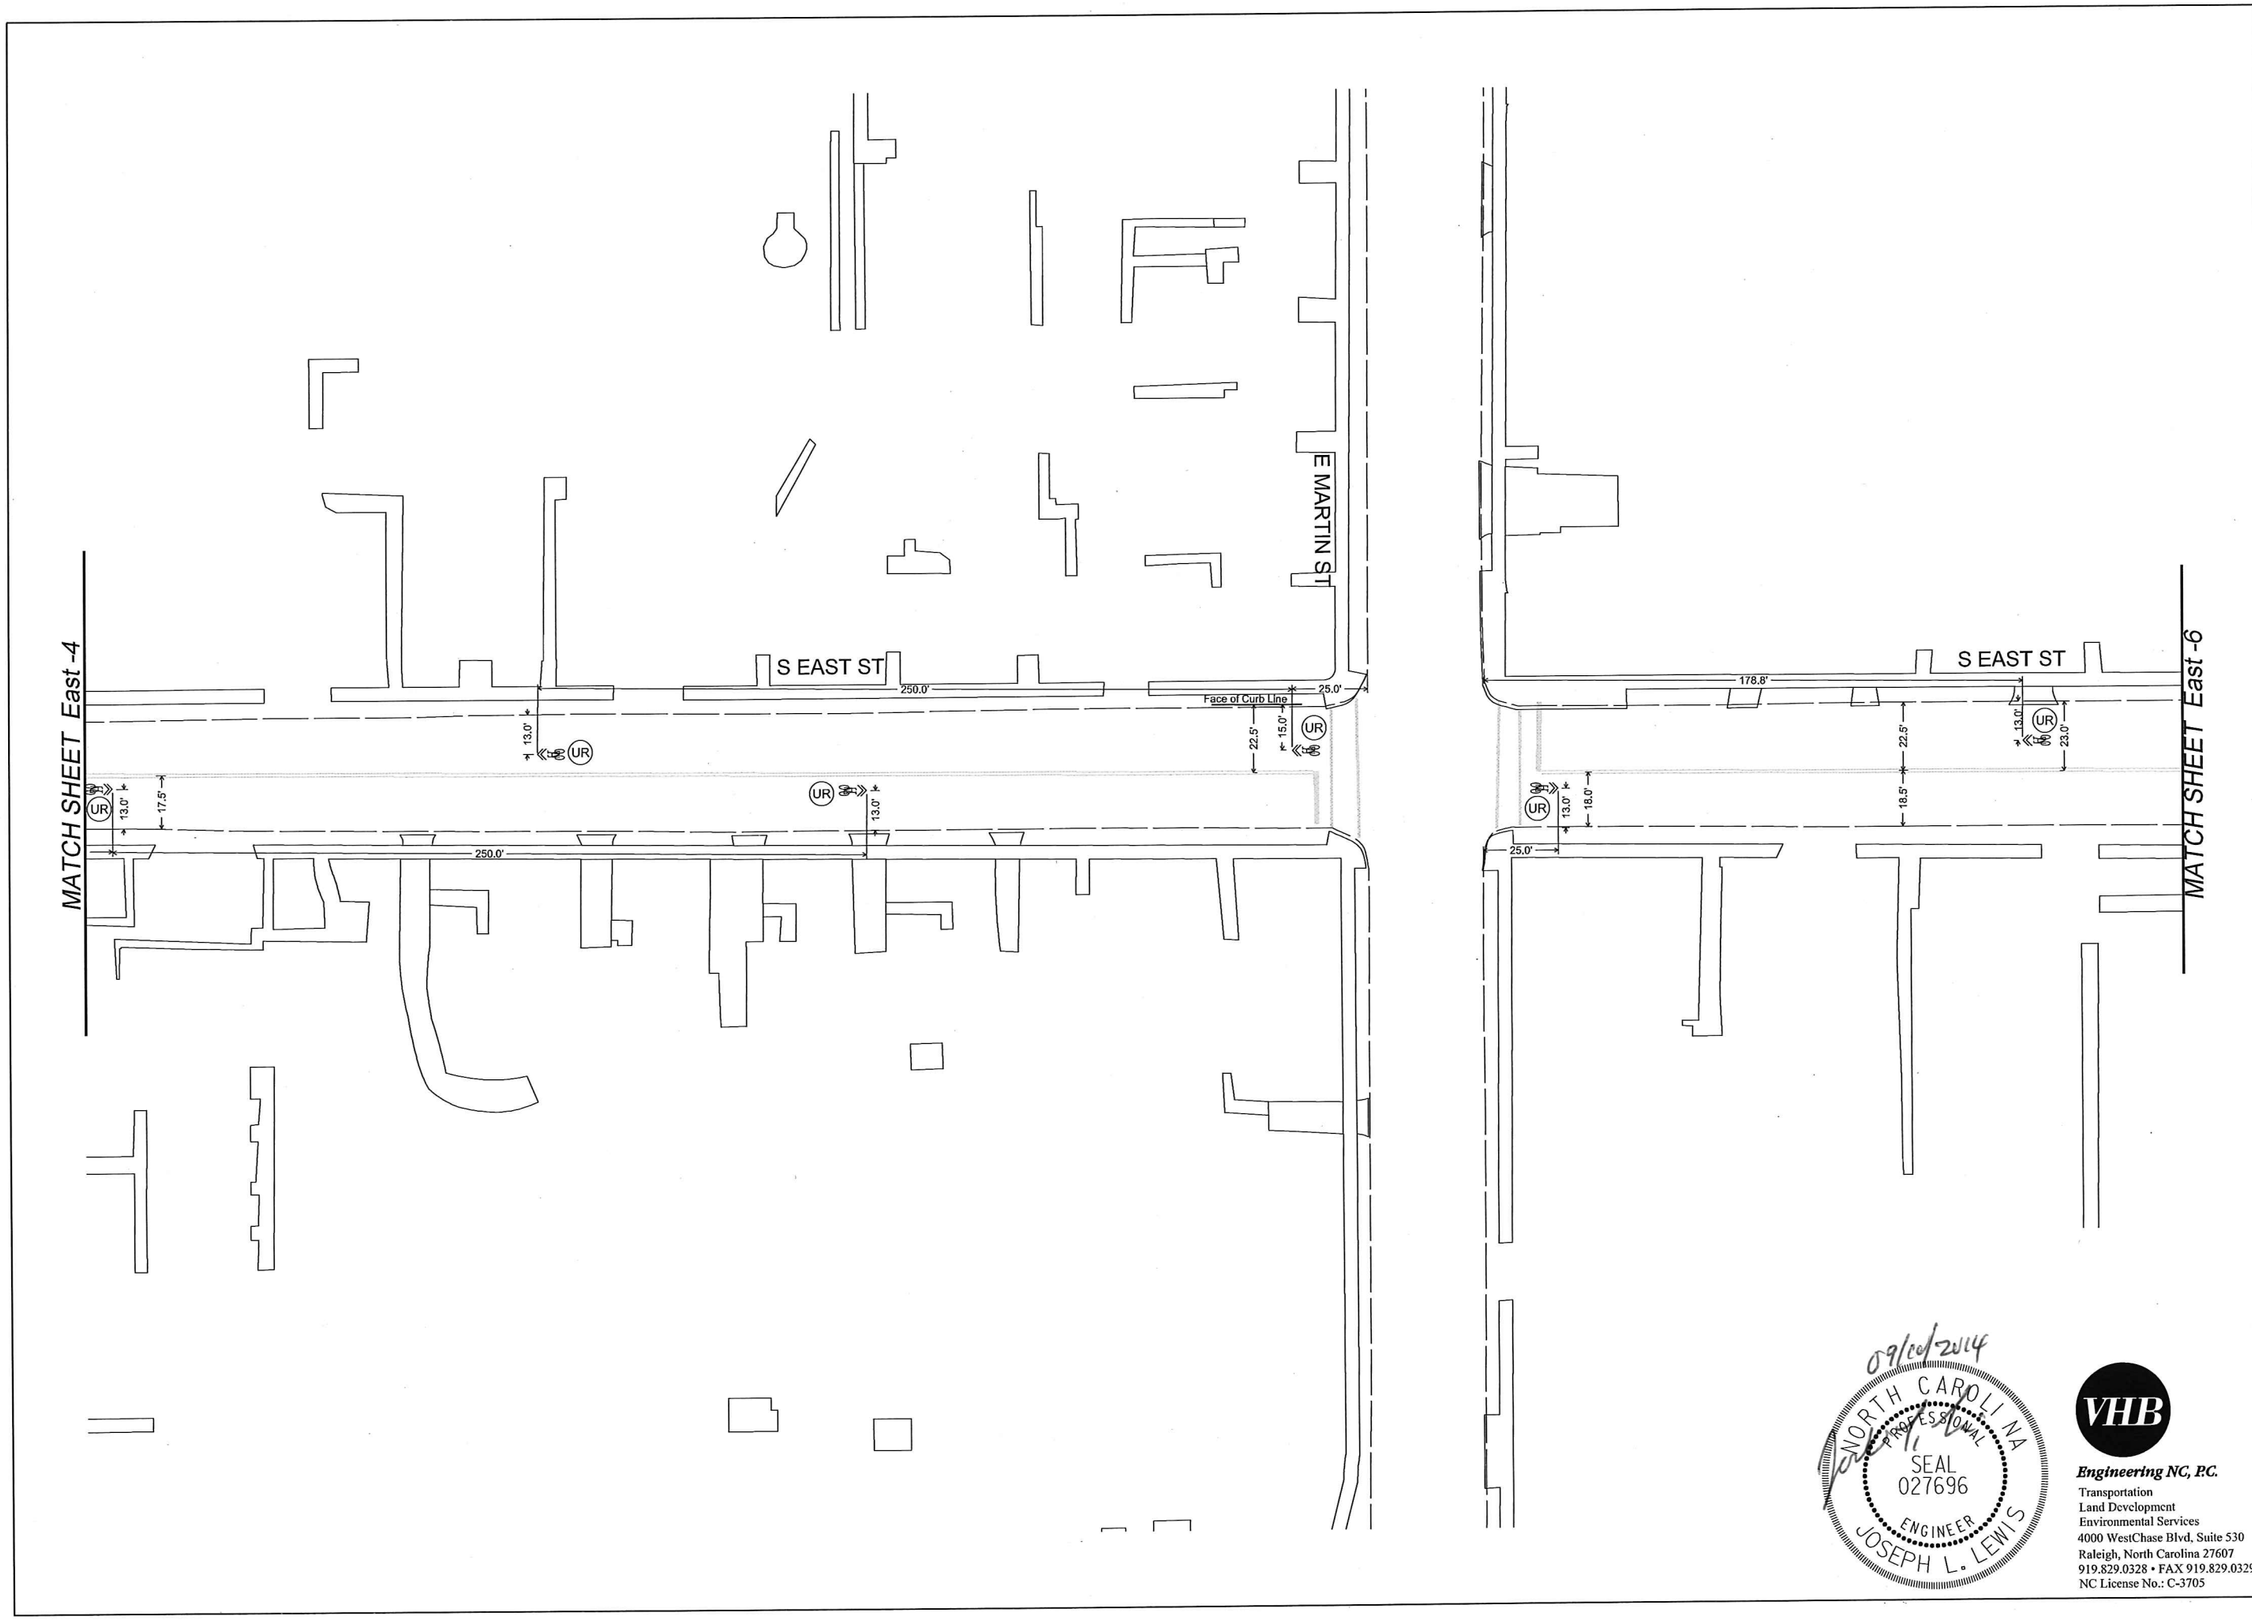

09/08/2014

NORTH CAROLINA PROFESSIONAL SEAL 027696 ENGINEER JOSEPH L. LEWIS

VHB

Engineering NC, P.C.
Transportation
Land Development
Environmental Services
4000 WestChase Blvd, Suite 530
Raleigh, North Carolina 27607
919.829.0328 • FAX 919.829.0329
NC License No.: C-3705

CITY OF RALEIGH
PUBLIC WORKS DEPARTMENT

EAST STREET
MLK Blvd. to N. Boundary St.

Proposed Bicycle Facilities
Pavement Marking Plan

DATE:	SEPTEMBER 2014
CADD TECH:	BRP
CHECKED BY:	JLL

REVISIONS

NO.	DATE

SCALES
HSCALE 1"=50'
VSCALE

PROJECT
VHB 38139.00

SHEET NO.
East-5

DRAWING NO.

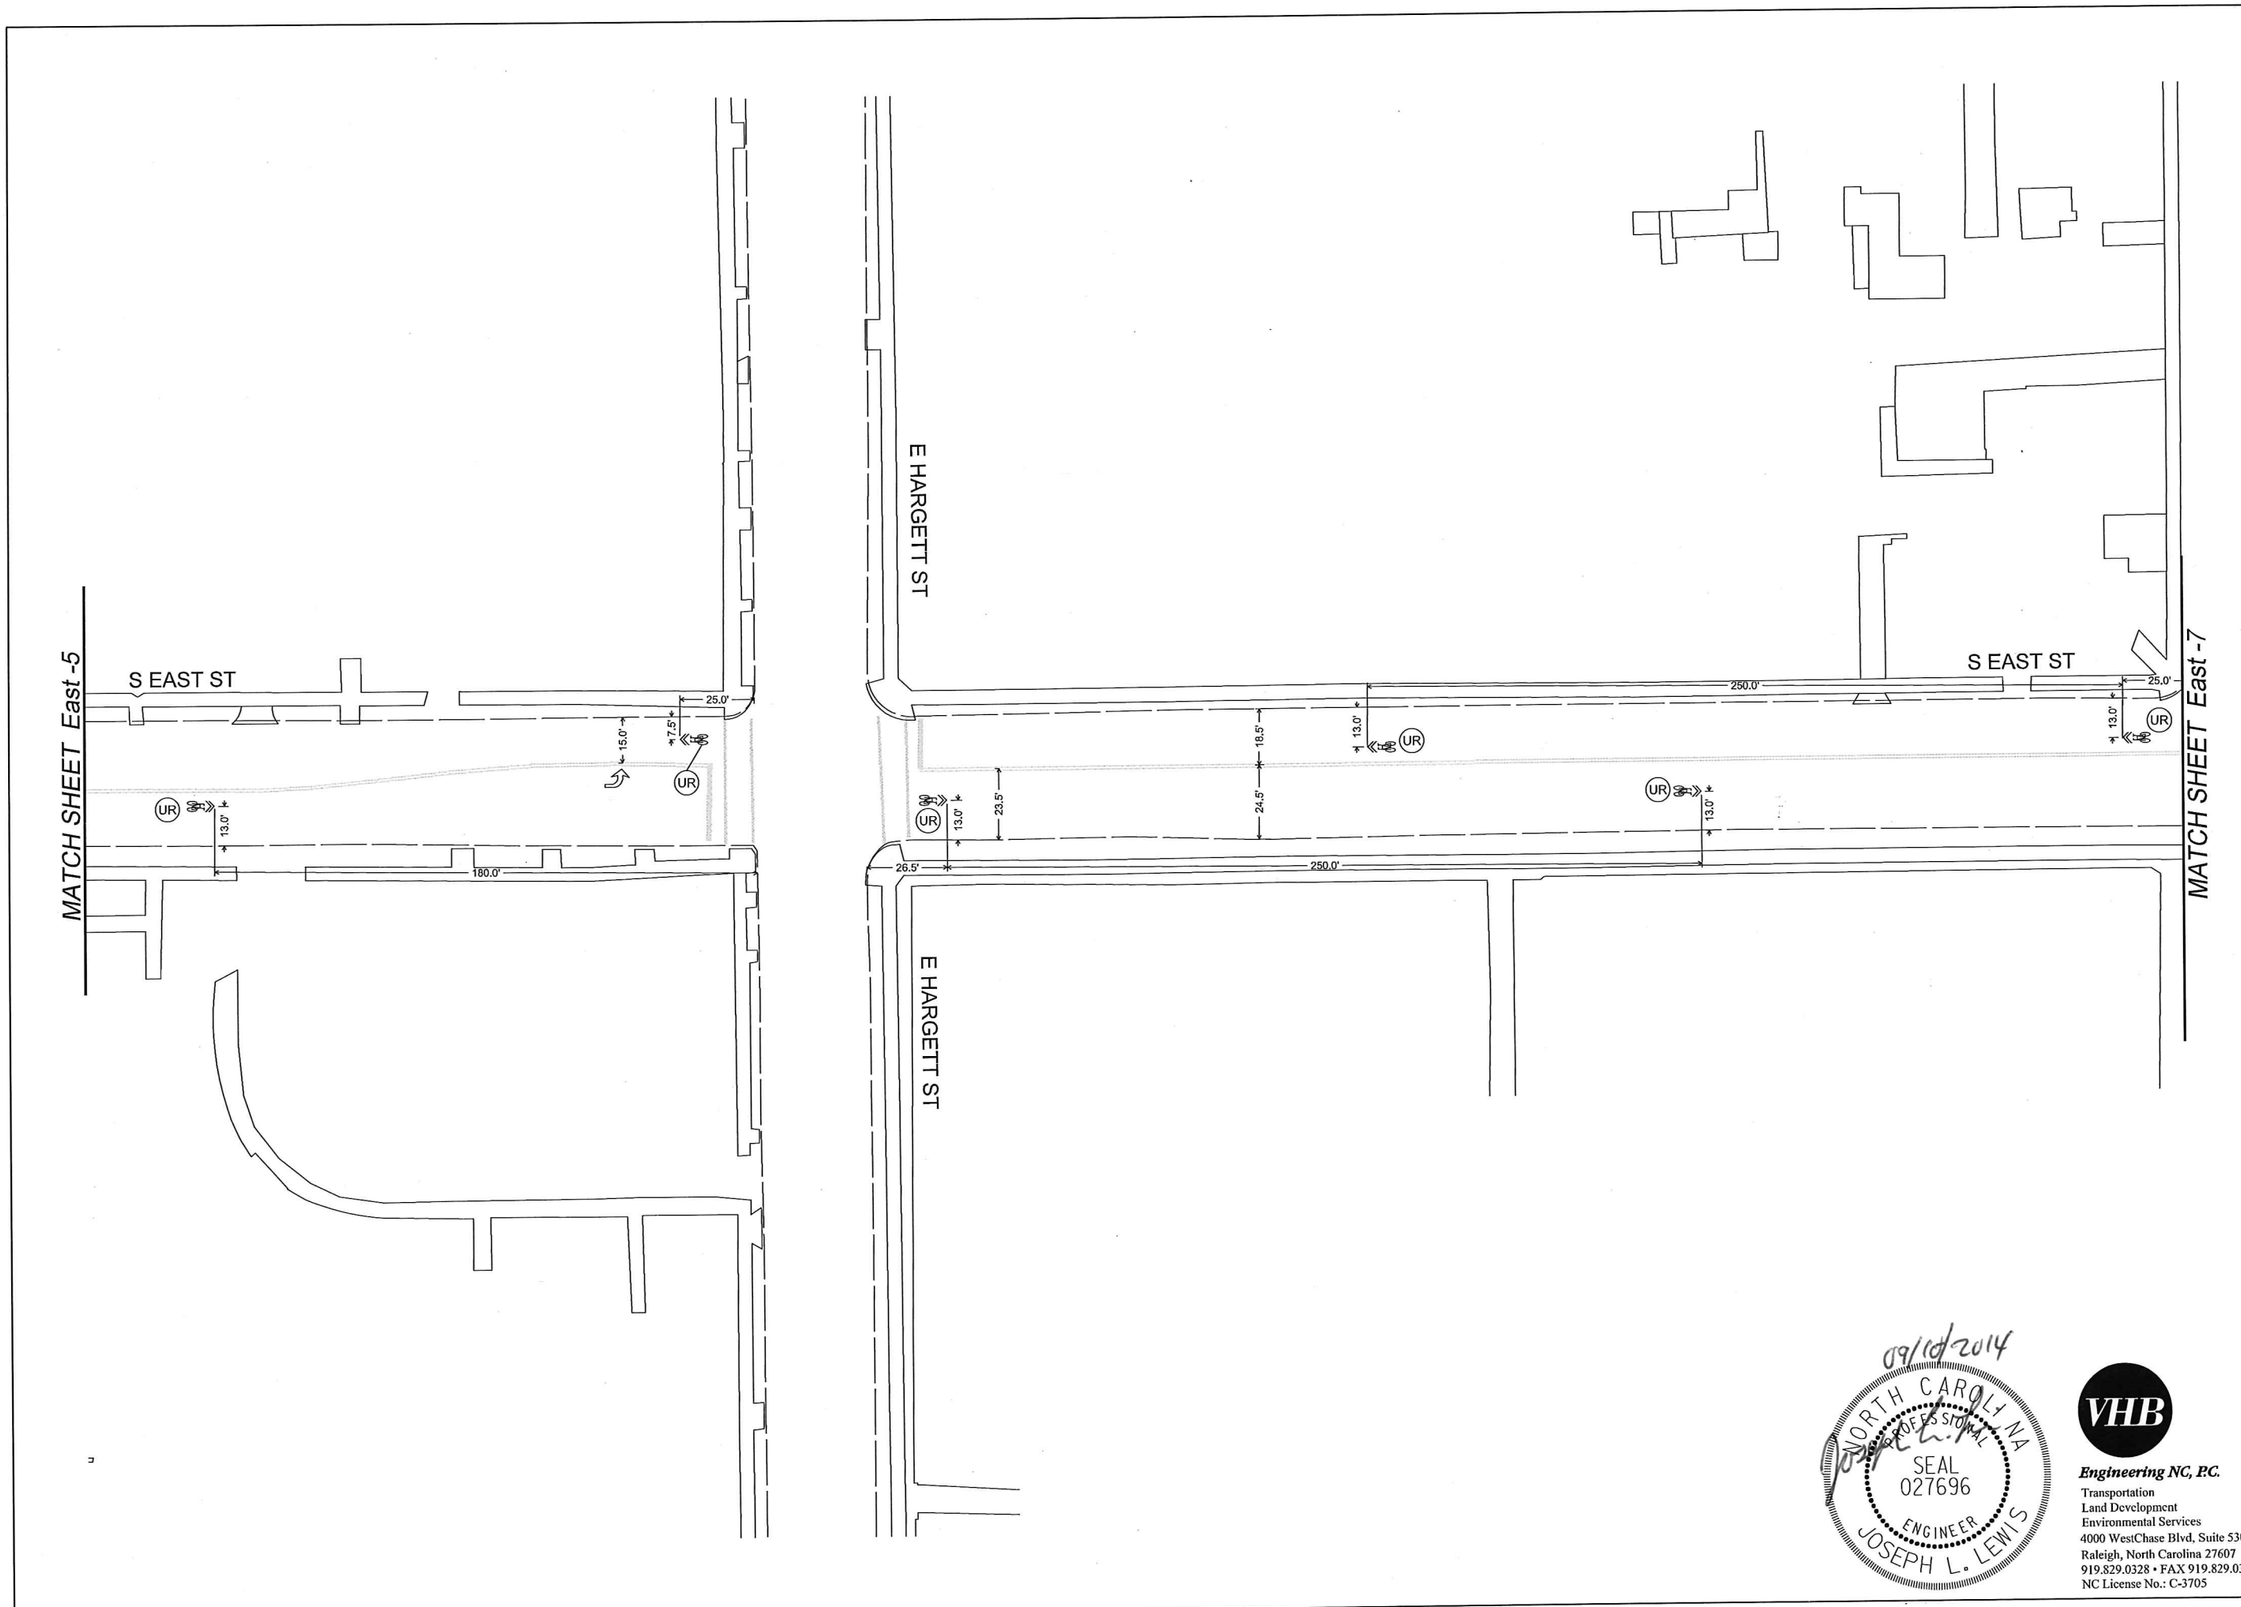

09/10/2014

NORTH CAROLINA PROFESSIONAL SEAL 027696 ENGINEER JOSEPH L. LEWIS

VHB

Engineering NC, P.C.
Transportation
Land Development
Environmental Services
4000 WestChase Blvd, Suite 530
Raleigh, North Carolina 27607
919.829.0328 • FAX 919.829.0329
NC License No.: C-3705

CITY OF RALEIGH
PUBLIC WORKS DEPARTMENT

CITY OF RALEIGH • NORTH CAROLINA

EAST STREET
MLK Blvd. to N. Boundary St.

Proposed Bicycle Facilities
Pavement Marking Plan

DATE:	SEPTEMBER 2014
CADD TECH:	BRP
CHECKED BY:	JLL

REVISIONS

NO.	DATE

SCALES
HSCALE 1"=50'
VSCALE

PROJECT
VHB 38139.00

SHEET NO.
East-6

DRAWING NO.

CITY OF RALEIGH
PUBLIC WORKS DEPARTMENT

EAST STREET
MLK Blvd. to N. Boundary St.

Proposed Bicycle Facilities
Pavement Marking Plan

DATE:	SEPTEMBER 2014
CADD TECH:	BRP
CHECKED BY:	JLL

REVISIONS

NO.	DATE

SCALES
HSCALE 1"=50'
VSCALE

PROJECT
VHB 38139.00

SHEET NO.
East-7

DRAWING NO.

09/00/2014
NORTH CAROLINA PROFESSIONAL SEAL 027696 ENGINEER JOSEPH L. LEWIS

VHB
Engineering NC, P.C.
Transportation
Land Development
Environmental Services
4000 WestChase Blvd, Suite 530
Raleigh, North Carolina 27607
919.829.0328 • FAX 919.829.0329
NC License No.: C-3705

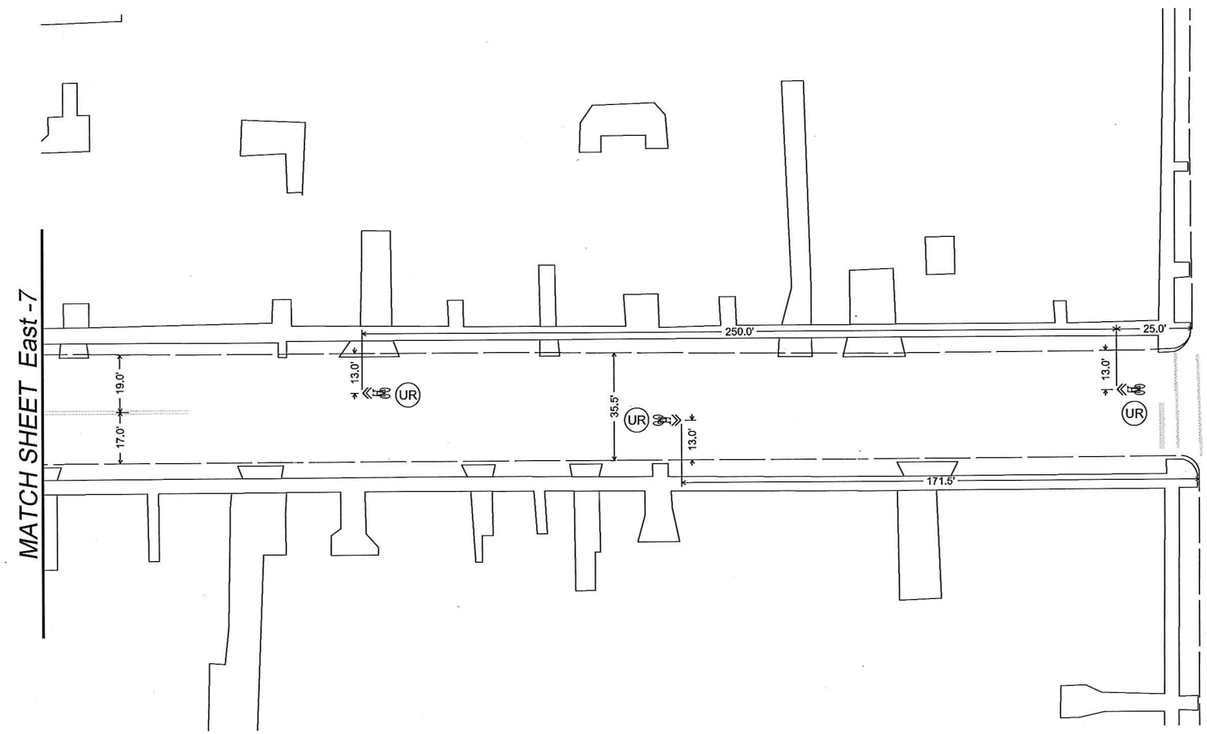

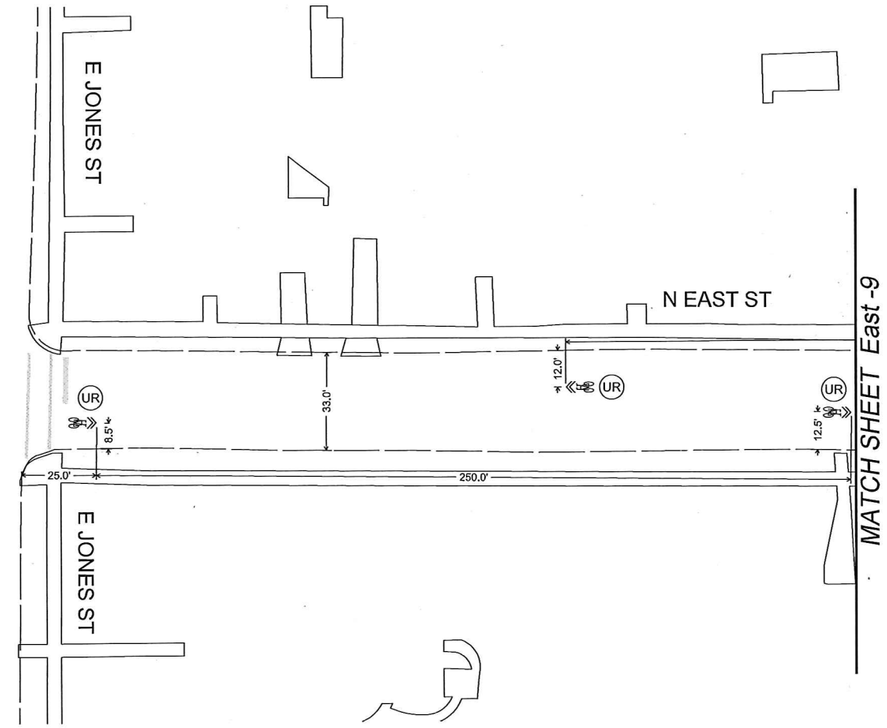

09/10/2014

NORTH CAROLINA PROFESSIONAL SEAL 027696 ENGINEER JOSEPH L. LEWIS

VHB

Engineering NC, P.C.
Transportation
Land Development
Environmental Services
4000 WestChase Blvd, Suite 530
Raleigh, North Carolina 27607
919.829.0328 • FAX 919.829.0329
NC License No.: C-3705

CITY OF RALEIGH
PUBLIC WORKS DEPARTMENT

EAST STREET
MLK Blvd. to N. Boundary St.

Proposed Bicycle Facilities
Pavement Marking Plan

DATE:	SEPTEMBER 2014
CADD TECH:	BRP
CHECKED BY:	JLL

REVISIONS

NO.	DATE

SCALES
HSCALE 1"=50'
VSCALE

PROJECT
VHB 38139.00

SHEET NO.
East-8

DRAWING NO.

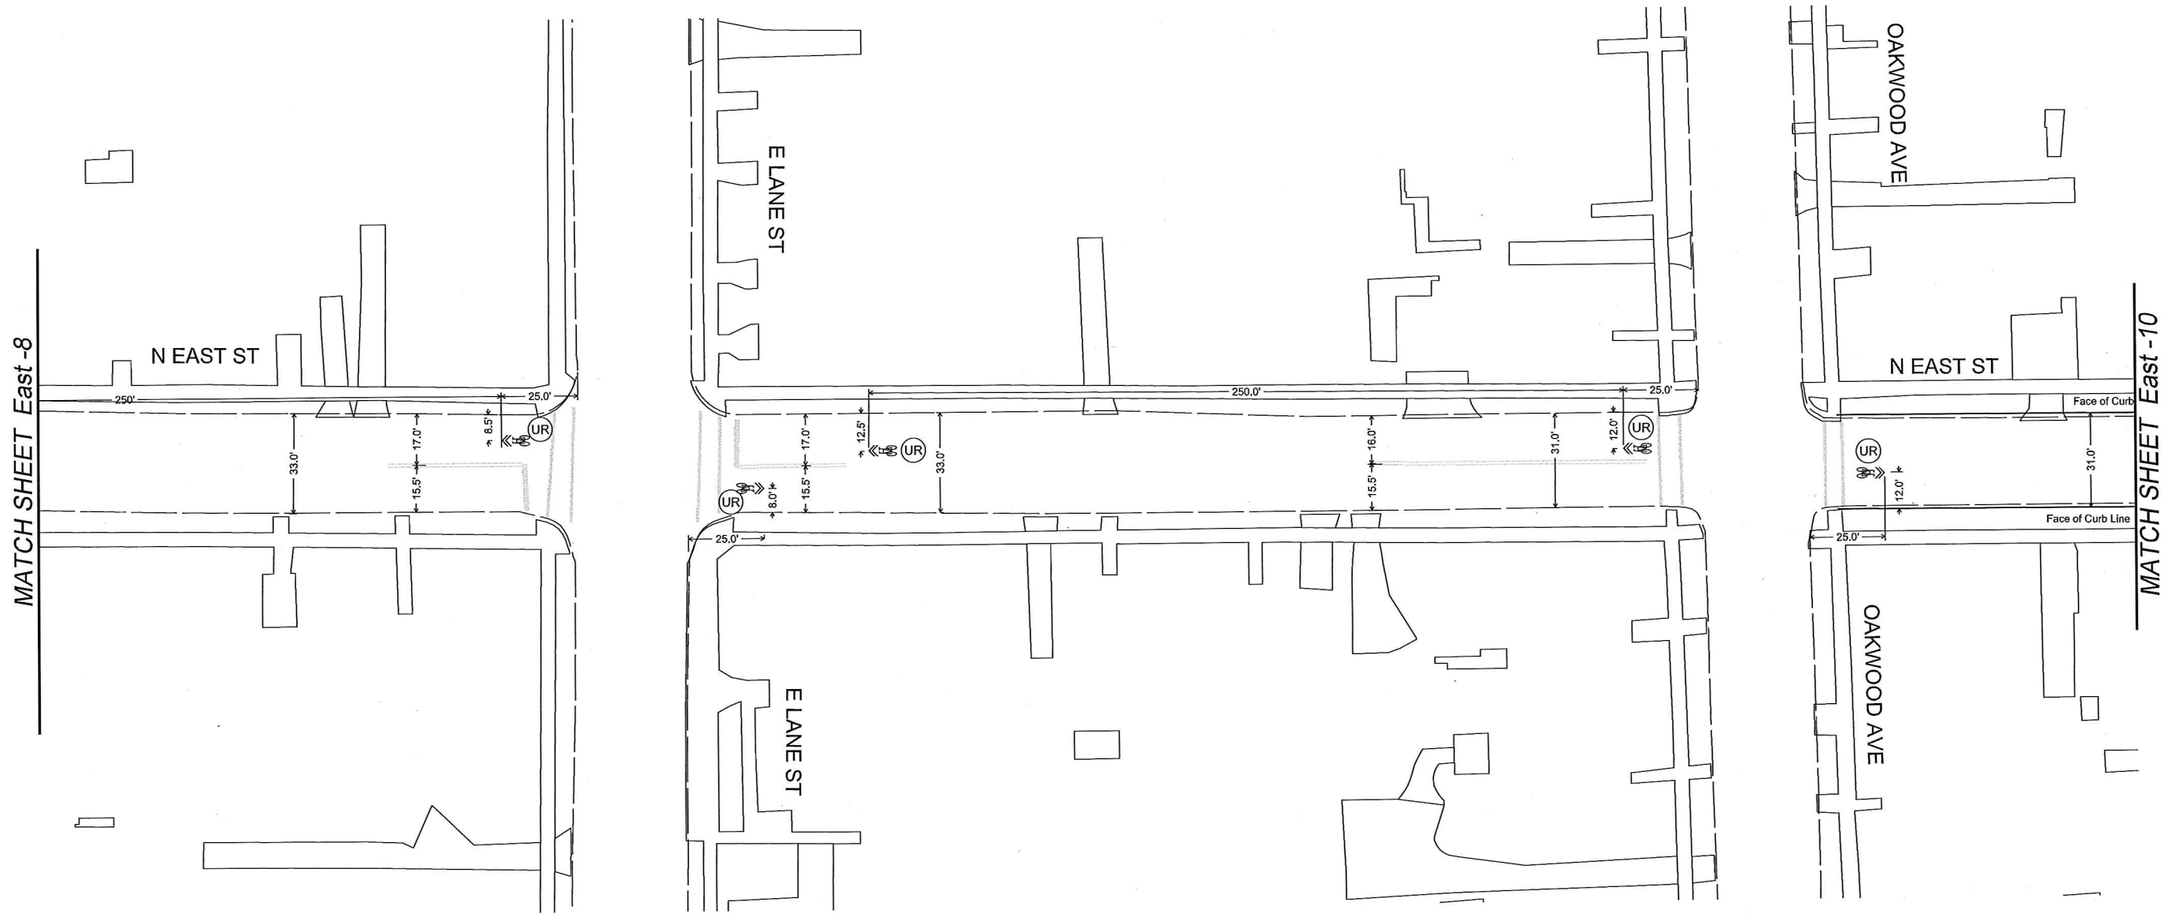

09/10/2014

NORTH CAROLINA PROFESSIONAL SEAL 027696 ENGINEER JOSEPH L. LEWIS

VHB

Engineering NC, P.C.
Transportation
Land Development
Environmental Services
4000 WestChase Blvd, Suite 530
Raleigh, North Carolina 27607
919.829.0328 • FAX 919.829.0329
NC License No.: C-3705

CITY OF RALEIGH
PUBLIC WORKS DEPARTMENT

EAST STREET
MLK Blvd. to N. Boundary St.

Proposed Bicycle Facilities
Pavement Marking Plan

DATE:	SEPTEMBER 2014
CADD TECH:	BRP
CHECKED BY:	JLL

REVISIONS

NO.	DATE

SCALES
HSCALE 1"=50'
VSCALE

PROJECT
VHB 38139.00

SHEET NO.
East-9

DRAWING NO.

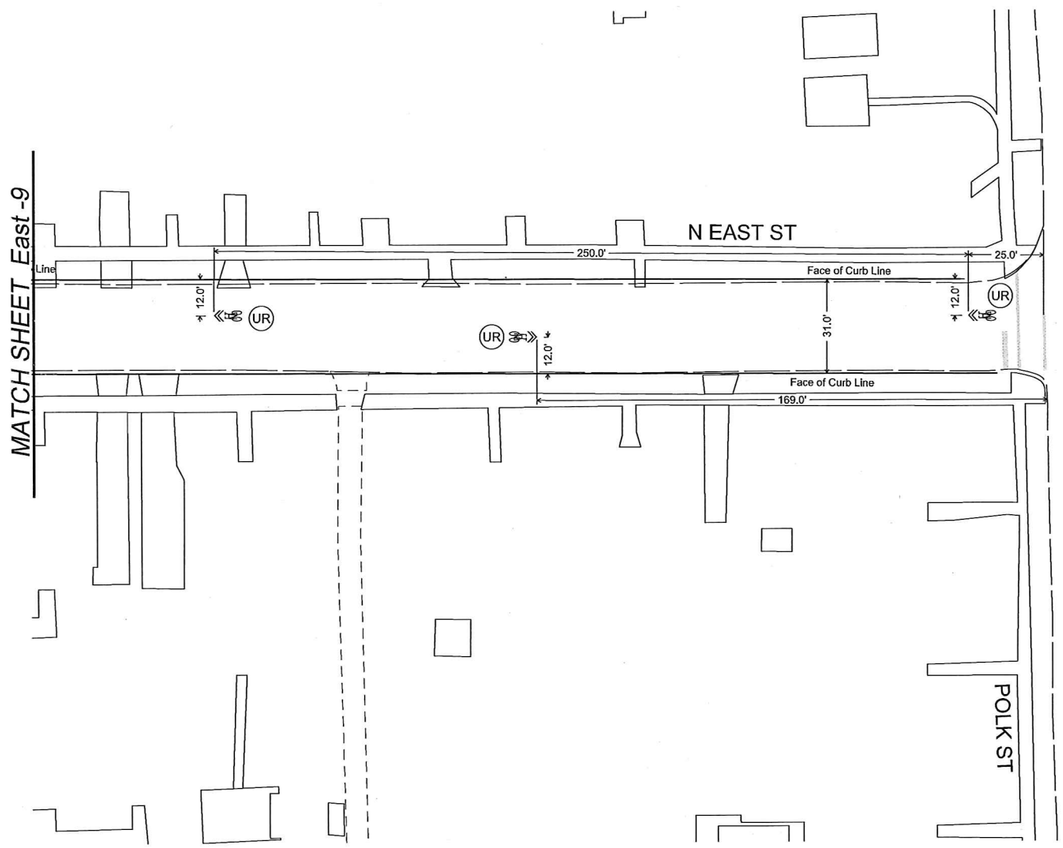

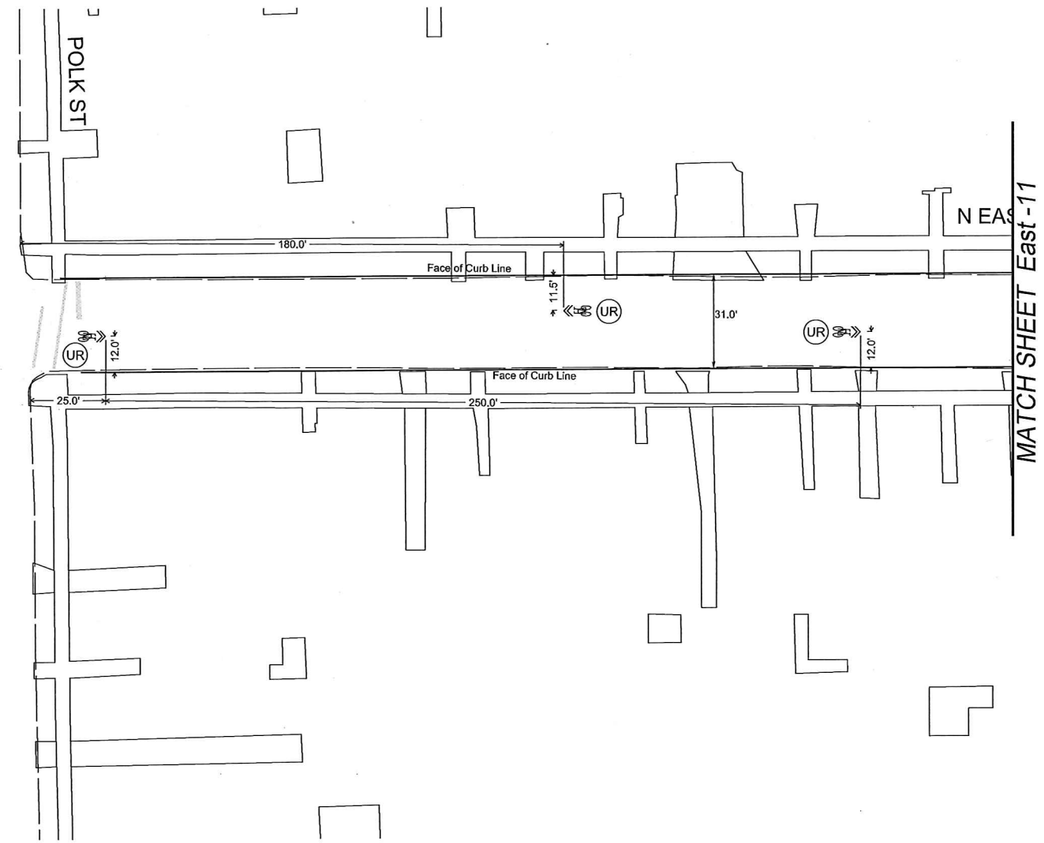

09/10/2014

NORTH CAROLINA PROFESSIONAL SEAL 027696 ENGINEER JOSEPH L. LEWIS

VHB

Engineering NC, P.C.
Transportation
Land Development
Environmental Services
4000 WestChase Blvd, Suite 530
Raleigh, North Carolina 27607
919.829.0328 • FAX 919.829.0329
NC License No.: C-3705

CITY OF RALEIGH
PUBLIC WORKS DEPARTMENT

EAST STREET
MLK Blvd. to N. Boundary St.

Proposed Bicycle Facilities
Pavement Marking Plan

DATE:	SEPTEMBER 2014
CADD TECH:	BRP
CHECKED BY:	JLL

REVISIONS

NO.	DATE

SCALES
HSCALE 1"=50'
VSCALE

PROJECT
VHB 38139.00

SHEET NO.
East-10

DRAWING NO.

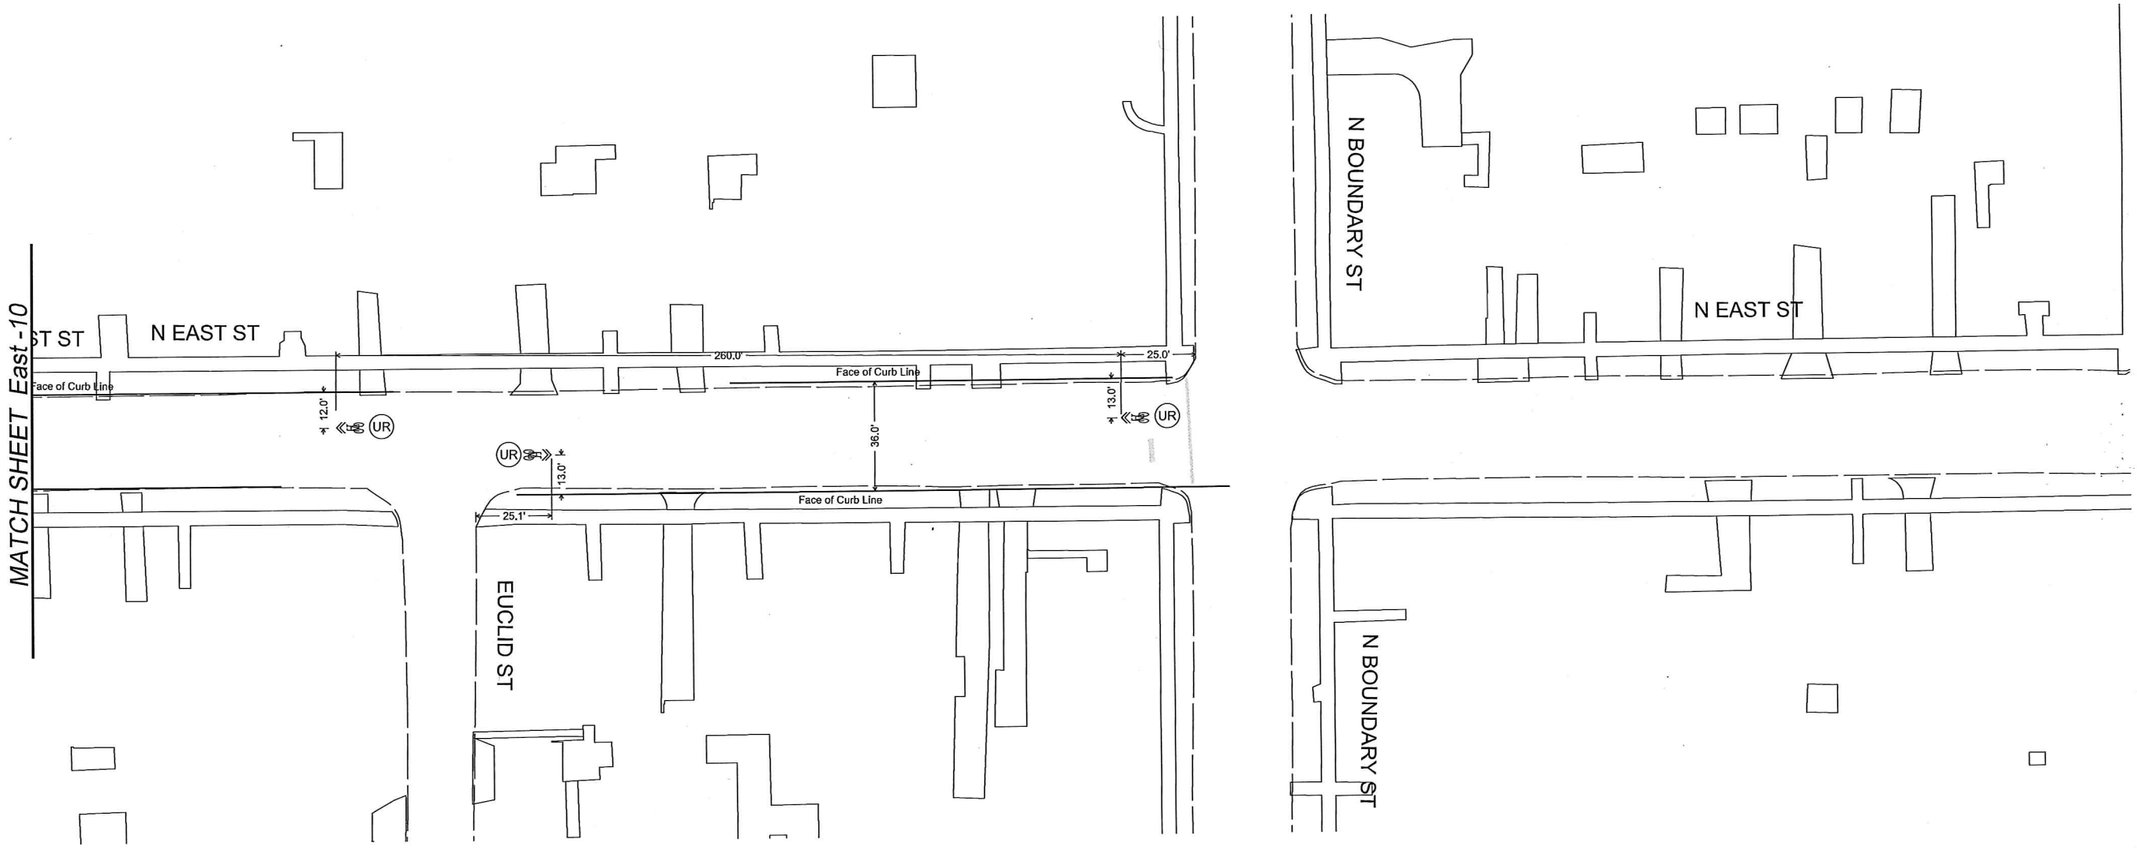

09/10/2014

NORTH CAROLINA PROFESSIONAL SEAL 027696 ENGINEER JOSEPH L. LEWIS

VHB

Engineering NC, P.C.
Transportation
Land Development
Environmental Services
4000 WestChase Blvd, Suite 530
Raleigh, North Carolina 27607
919.829.0328 • FAX 919.829.0329
NC License No.: C-3705

CITY OF RALEIGH
PUBLIC WORKS DEPARTMENT

EAST STREET
MLK Blvd. to N. Boundary St.

Proposed Bicycle Facilities
Pavement Marking Plan

DATE:	SEPTEMBER 2014
CADD TECH:	BRP
CHECKED BY:	JLL

REVISIONS

NO.	DATE

SCALES
HSCALE 1"=50'
VSCALE

PROJECT
VHB 38139.00

SHEET NO.
East-11

DRAWING NO.