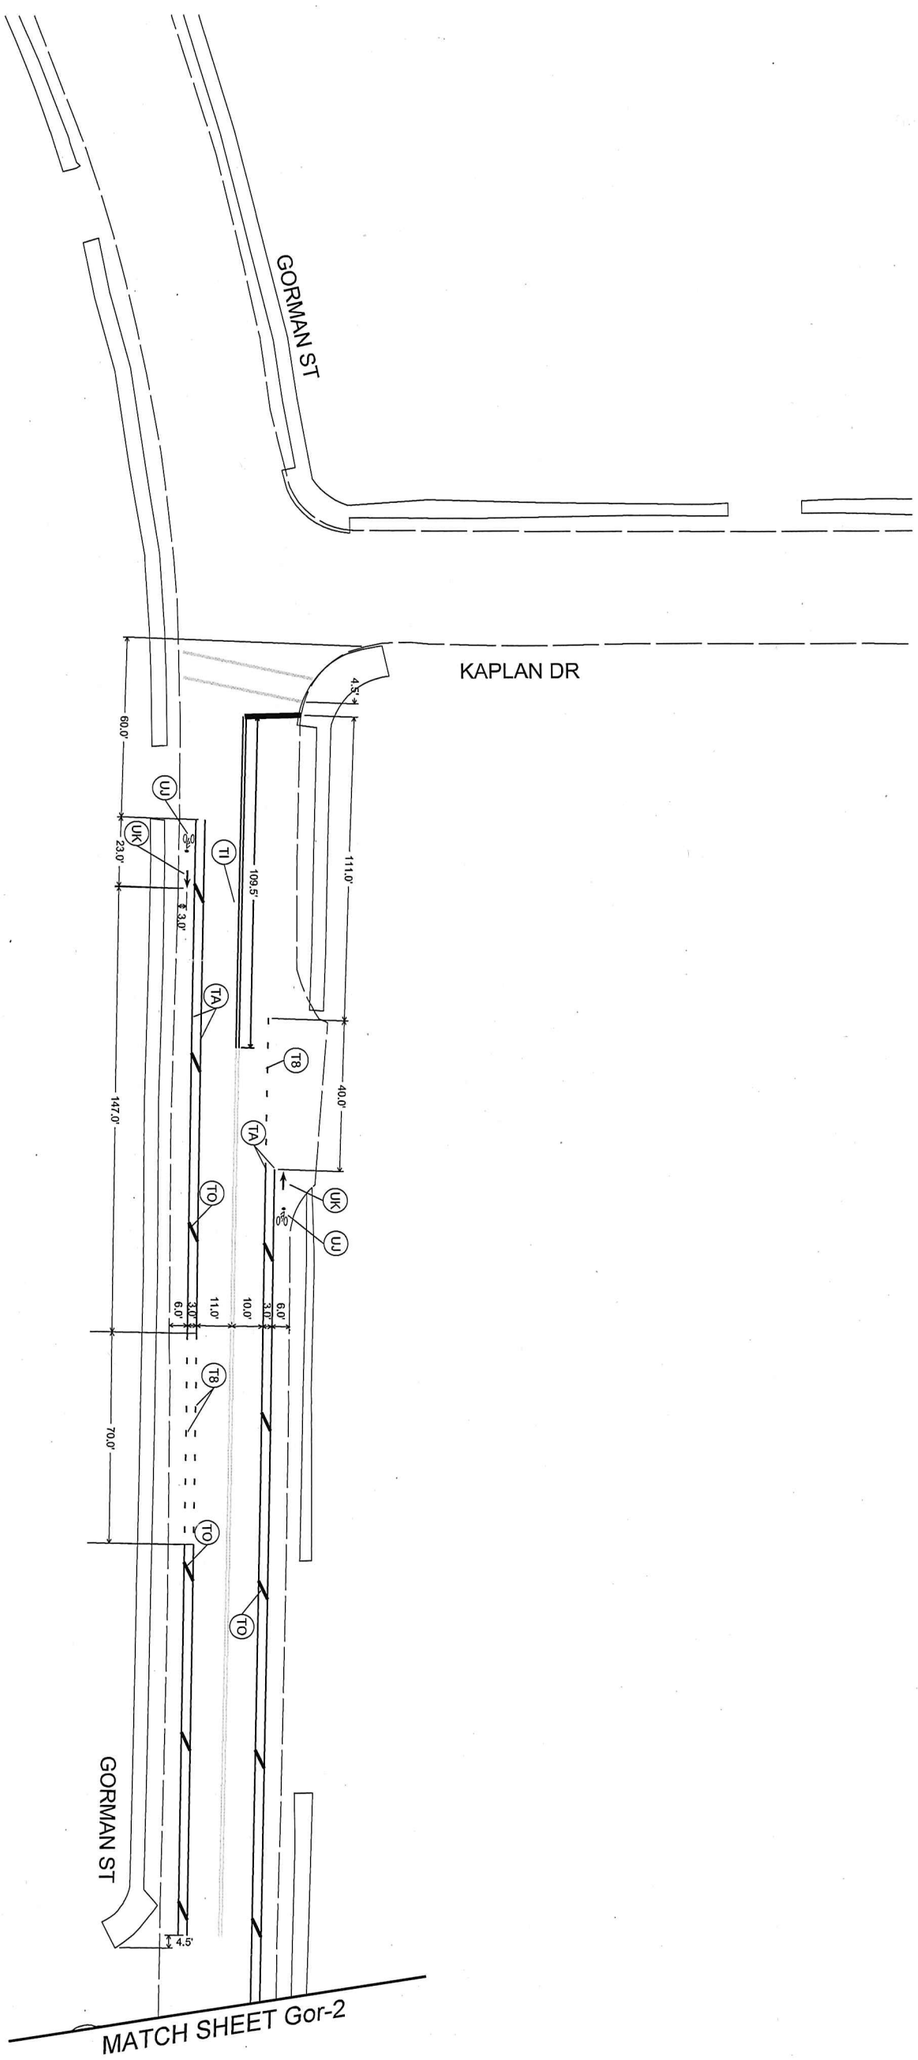

**Engineering NC, P.C.**
Transportation
Land Development
Environmental Services
4000 WestChase Blvd, Suite 530
Raleigh, North Carolina 27607
919.829.0328 • FAX 919.829.0329
NC License No.: C-3705


| | |
|---|---|
| DATE: | SEPTEMBER 2014 |
| CADD TECH: | BRP |
| CHECKED BY: | JLL |
| REVISIONS NO | DATE |
| SCALES HSCALE 1"=50' VSCALE | |
| PROJECT VHB 38139.00 | |
| SHEET NO GOR-1 | |
| DRAWING NO | |

*Proposed Bicycle Facilities*
*Pavement Marking Plan*

*GORMAN STREET*
*Kaplan Dr to Sullivan Dr*

CITY OF RALEIGH
PUBLIC WORKS DEPARTMENT

CITY OF RALEIGH
PUBLIC WORKS DEPARTMENT

GORMAN STREET
Kaplan Dr to Sullivan Dr

Proposed Bicycle Facilities
Pavement Marking Plan

09/10/2014

NORTH CAROLINA PROFESSIONAL SEAL 027696 ENGINEER JOSEPH L. LEWIS

VHB


Engineering NC, P.C.
Transportation
Land Development
Environmental Services
4000 WestChase Blvd, Suite 530
Raleigh, North Carolina 27607
919.829.0328 • FAX 919.829.0329
NC License No.: C-3705


| | |
|---|---|
| DATE: | SEPTEMBER 2014 |
| CADD TECH: | BRP |
| CHECKED BY: | JLL |

REVISIONS

| NO. | DATE |
|---|---|
| | |
| | |
| | |
| | |

SCALES
HSCALE 1"=50'
VSCALE:

PROJECT
VHB 38139.00

SHEET NO.
Gor-2

DRAWING NO.

09/10/2014

NORTH CAROLINA PROFESSIONAL SEAL 027696 ENGINEER JOSEPH L. LEWIS

VHB

*Engineering NC, P.C.*
Transportation
Land Development
Environmental Services
4000 WestChase Blvd, Suite 530
Raleigh, North Carolina 27607
919.829.0328 • FAX 919.829.0329
NC License No.: C-3705

CITY OF RALEIGH
PUBLIC WORKS DEPARTMENT

GORMAN STREET
*Kaplan Dr to Sullivan Dr*

*Proposed Bicycle Facilities*
*Pavement Marking Plan*

| | |
|---|---|
| DATE: | SEPTEMBER 2014 |
| CADD TECH: | BRP |
| CHECKED BY: | JLL |

REVISIONS

| NO. | DATE |
|---|---|
| | |
| | |
| | |
| | |

SCALES
HSCALE 1"=50'
VSCALE

PROJECT
VHB 38139.00

SHEET NO.
Gor-3

DRAWING NO.

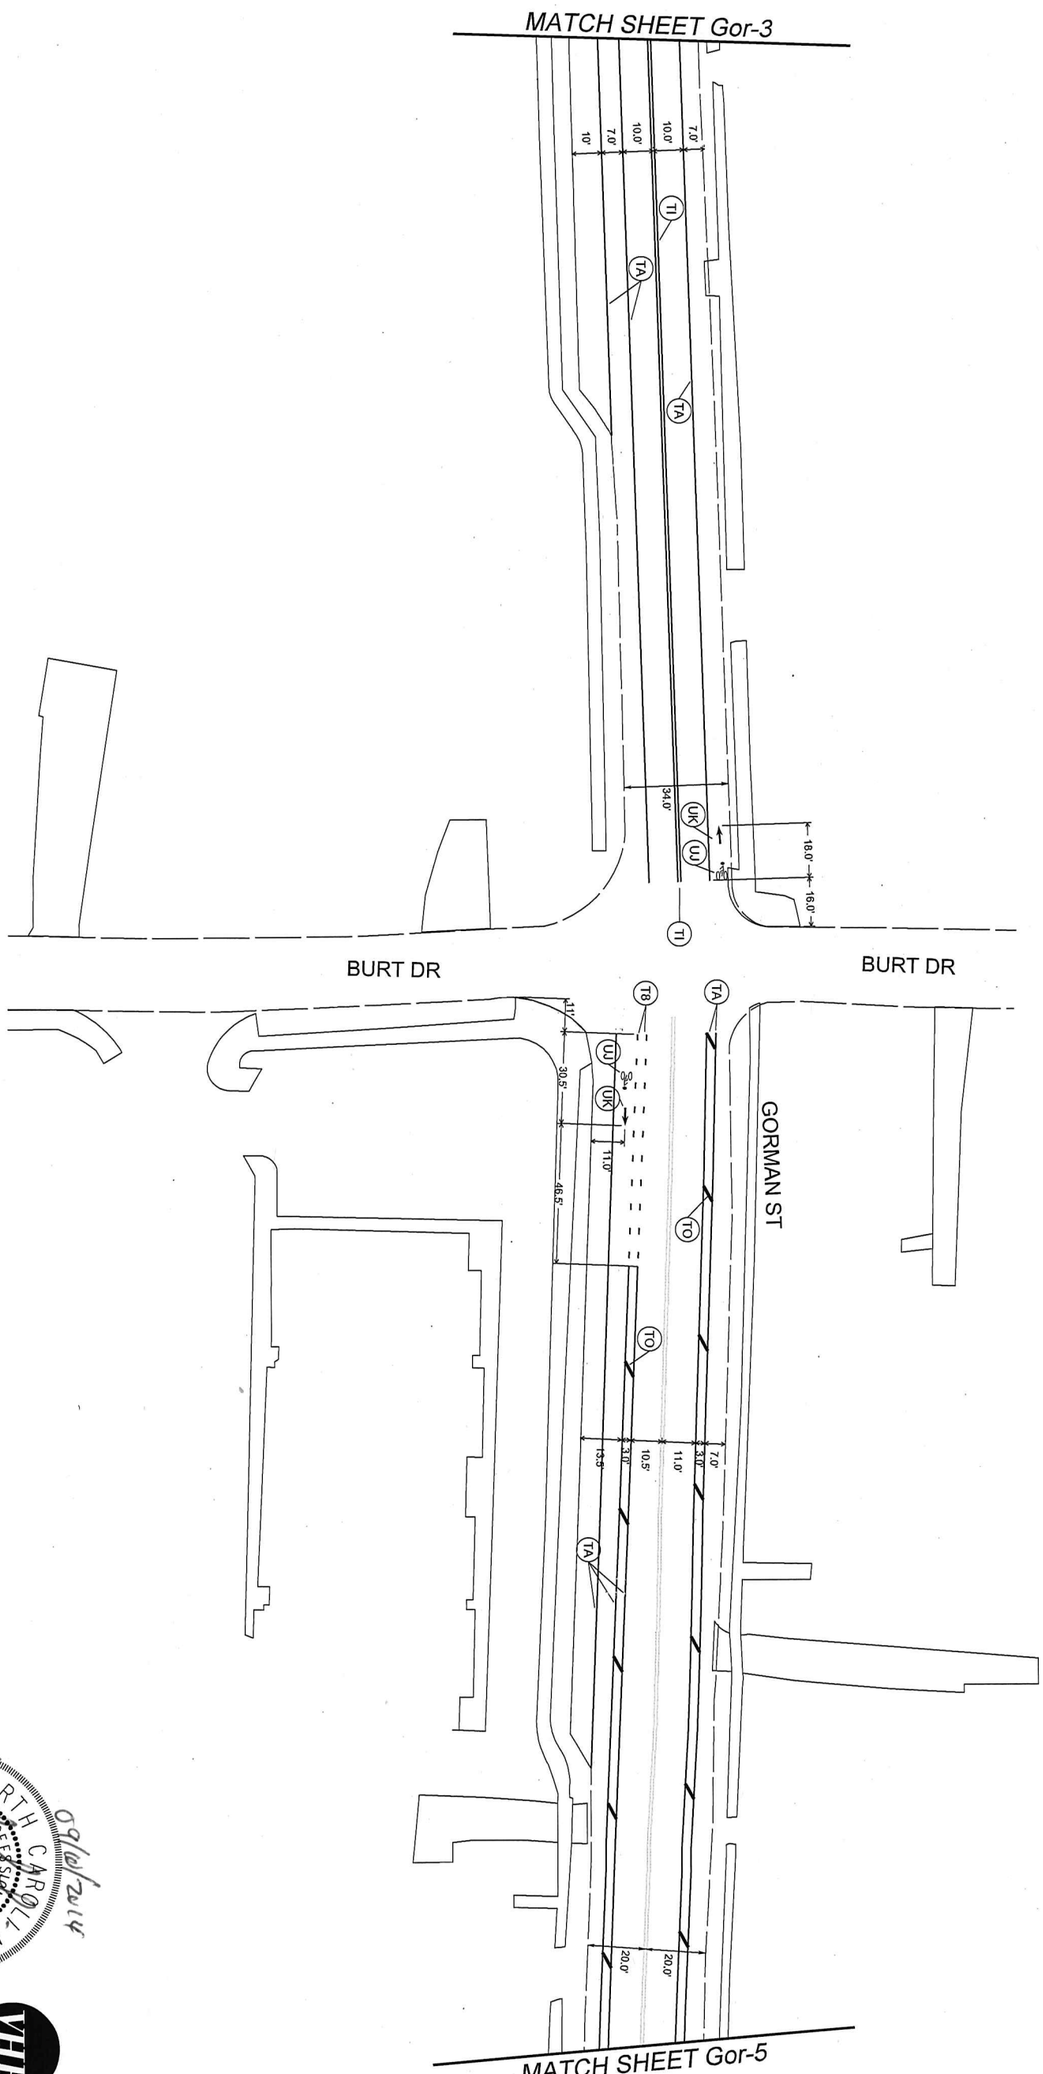


NORTH CAROLINA
PROFESSIONAL
SEAL
027696
ENGINEER
JOSEPH L. LEWIS

9/16/2014

**VHB**

***Engineering NC, PC.***
Transportation
Land Development
Environmental Services
4000 WestChase Blvd, Suite 530
Raleigh, North Carolina 27607
919.829.0328 • FAX 919.829.0329
NC License No.: C-3705

| | |
|---|---|
| DATE | SEPTEMBER 2014 |
| CADD TECH | BRP |
| CHECKED BY | JLL |

| NO. | REVISIONS | DATE |
|---|---|---|
| | | |

SCALES
H/SCALE 1"=50'
V/SCALE
PROJECT
VHB 38139.00
SHEET NO
Gor-4
DRAWING NO.

*Proposed Bicycle Facilities*
*Pavement Marking Plan*

*GORMAN STREET*
*Kaplan Dr to Sullivan Dr*

CITY OF RALEIGH
PUBLIC WORKS DEPARTMENT

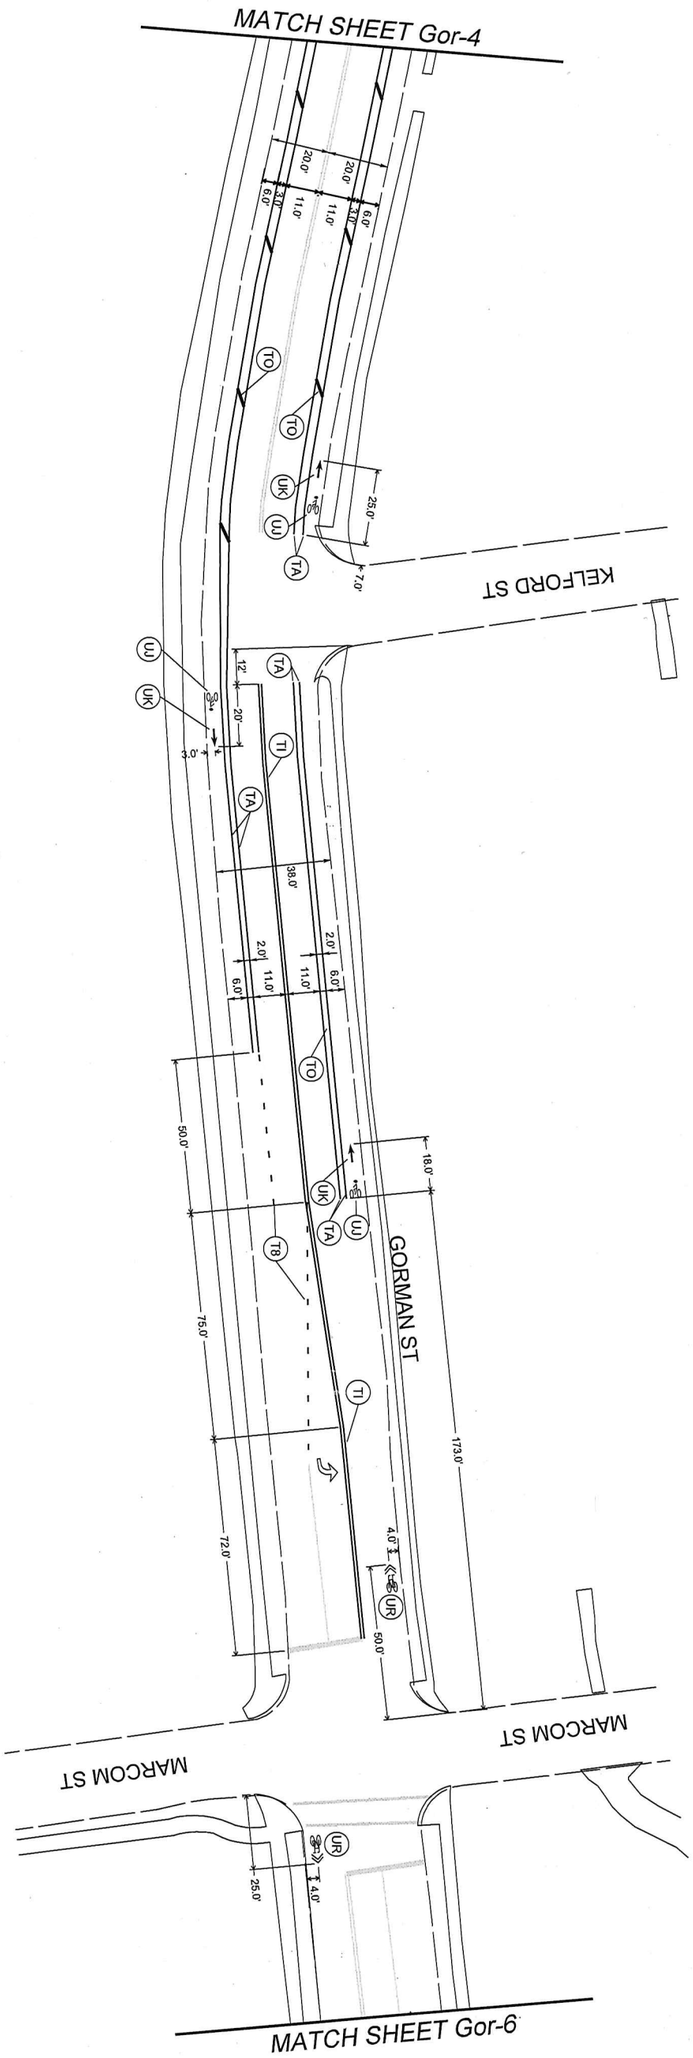


09/09/2014

NORTH CAROLINA
PROFESSIONAL ENGINEER
SEAL
027696
JOSEPH L. LEWIS


**Engineering NC, PC.**
Transportation
Land Development
Environmental Services
4000 WestChase Blvd. Suite 530
Raleigh, North Carolina 27607
919.829.0328 • FAX 919.829.0329
NC License No.: C-3705


| | |
|---|---|
| DATE: | SEPTEMBER 2014 |
| CADD TECH: | BRP |
| CHECKED BY: | JL |

| REVISIONS | |
|---|---|
| NO. | DATE |

| | |
|---|---|
| SCALES | |
| HSCALE 1"=50' | |
| VSCALE | |
| PROJECT | |
| VHB 36139.00 | |
| SHEET NO | |
| Gor-5 | |
| DRAWING NO | |

*Proposed Bicycle Facilities*

*Pavement Marking Plan*

*GORMAN STREET*

*Kaplan Dr to Sullivan Dr*

CITY OF RALEIGH
PUBLIC WORKS DEPARTMENT

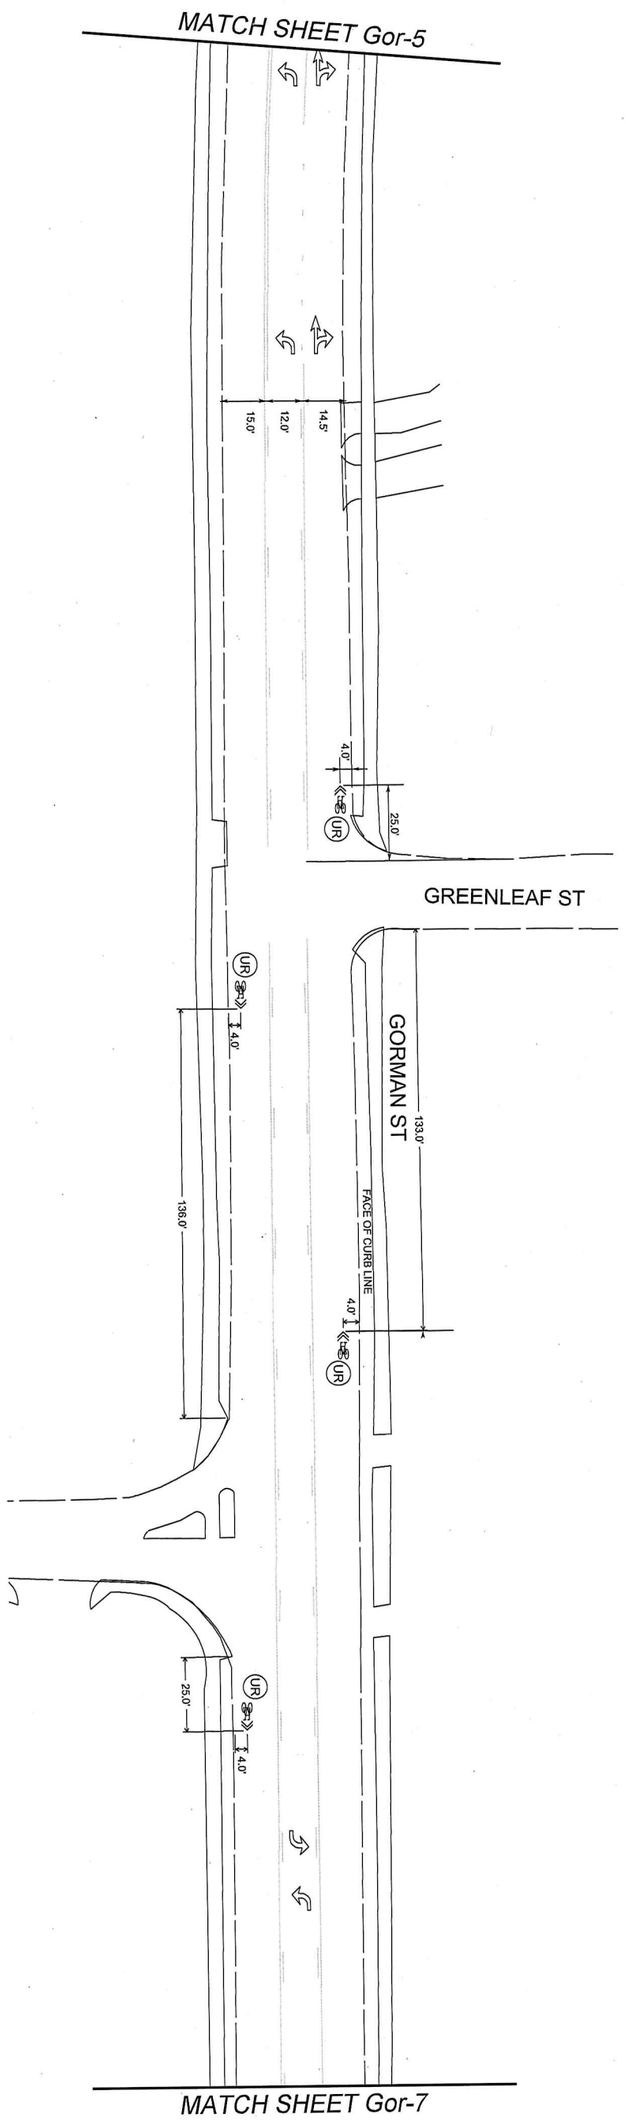


09/10/2014

NORTH CAROLINA PROFESSIONAL ENGINEER SEAL 027696 JOSEPH L. LEWIS


**Engineering NC, P.C.**
Transportation
Land Development
Environmental Services
4000 WestChase Blvd, Suite 530
Raleigh, North Carolina 27607
919.829.0328 • FAX 919.829.0329
NC License No.: C-3705


| | |
|---|---|
| DATE: | SEPTEMBER 2014 |
| CAD TECH: | BRP |
| CHECKED BY: | |
| REVISIONS | ALL |
| NO. | DATE |
| SCALES | |
| HSCALE 1"=50' | |
| VSCALE 1"=50' | |
| PROJECT | |
| VHB 36139.00 | |
| SHEET NO. | |
| Gor-6 | |
| DRAWING NO. | |

**Proposed Bicycle Facilities**
Pavement Marking Plan

**GORMAN STREET**
Kaplan Dr to Sullivan Dr

# CITY OF RALEIGH
## PUBLIC WORKS DEPARTMENT

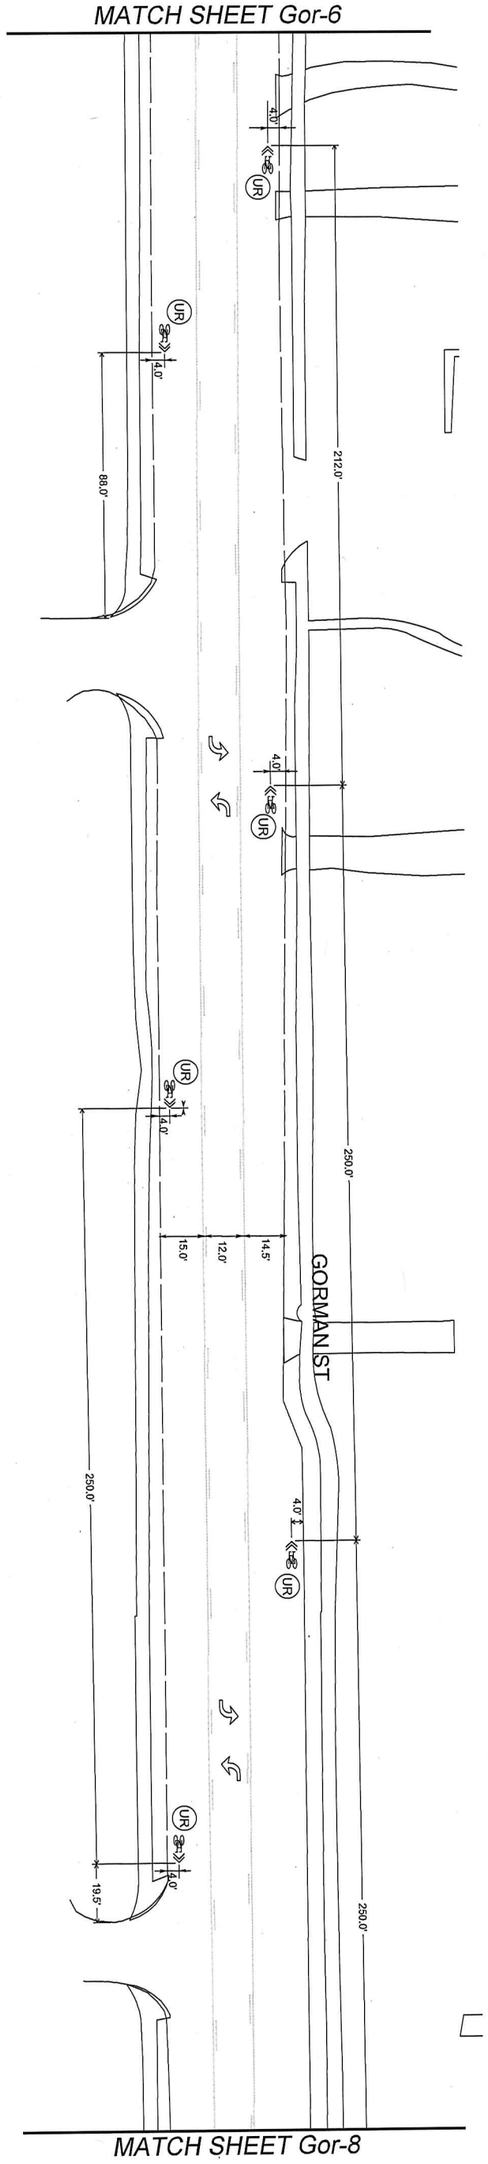


09/19/2014

NORTH CAROLINA PROFESSIONAL ENGINEER SEAL 027696 JOSEPH L. LEWIS


VHB

**Engineering NC, P.C.**

Transportation
Land Development
Environmental Services

4000 WestChase Blvd. Suite 530
Raleigh, North Carolina 27607
919.829.0328 • FAX 919.829.0329
NC License No.: C-3705


| | |
|---|---|
| DATE: | SEPTEMBER 2014 |
| CADD TECH: | BRP |
| CHECKED BY: | JL |

| REVISIONS | |
|---|---|
| NO. | DATE |
| | |

SCALES
HSCALE 1"=50'
VSCALE

PROJECT
VHB 38139.00

SHEET NO
Gor-7

DRAWING NO

**Proposed Bicycle Facilities**

Pavement Marking Plan

**GORMAN STREET**

Kaplan Dr to Sullivan Dr

CITY OF RALEIGH
PUBLIC WORKS DEPARTMENT

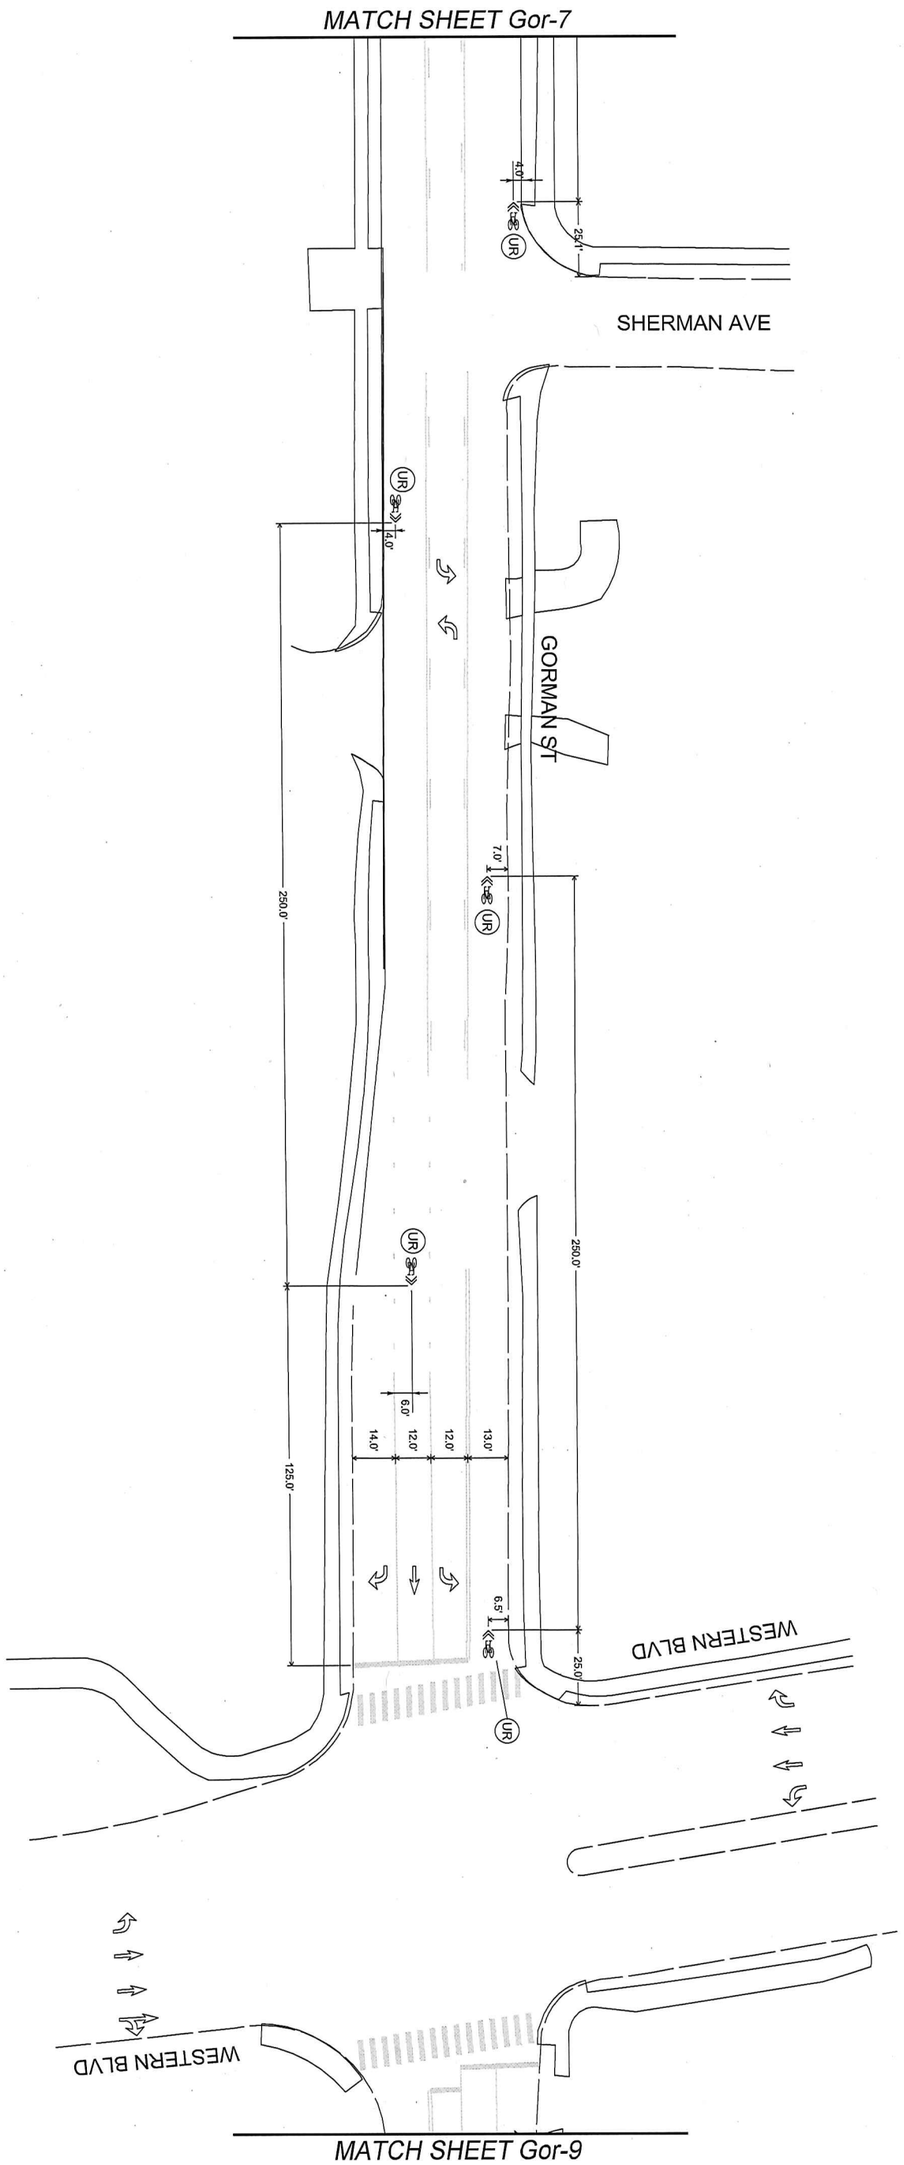


NORTH CAROLINA PROFESSIONAL SEAL 027696 ENGINEER JOSEPH L. LEWIS

09/16/2014

**Engineering NC, PC.**
Transportation
Land Development
Environmental Services
4000 WestChase Blvd. Suite 530
Raleigh, North Carolina 27607
919.829.0328 • FAX 919.829.0329
NC License No.: C-3705

| | |
|---|---|
| DATE: | SEPTEMBER 2014 |
| CADD TECH: | BRP |
| CHECKED BY: | AL |

| REVISIONS | |
|---|---|
| NO. | DATE |
| | |
| | |
| | |
| | |

| | |
|---|---|
| SCALES | |
| HSCALE | 1"=50' |
| VSCALE | |
| PROJECT | |
| VHB 36139.00 | |
| SHEET NO | |
| Gor-8 | |
| DRAWING NO. | |

*Proposed Bicycle Facilities*

*Pavement Marking Plan*

*GORMAN STREET*

*Kaplan Dr to Sullivan Dr*

CITY OF RALEIGH
PUBLIC WORKS DEPARTMENT

09/10/2014

NORTH CAROLINA PROFESSIONAL SEAL 027696 ENGINEER JOSEPH L. LEWIS


VHB

*Engineering NC, P.C.*

Transportation
Land Development
Environmental Services
4000 WestChase Blvd, Suite 530
Raleigh, North Carolina 27607
919.829.0328 • FAX 919.829.0329
NC License No.: C-3705


CITY OF RALEIGH
PUBLIC WORKS DEPARTMENT

GORMAN STREET
Kaplan Dr to Sullivan Dr

Proposed Bicycle Facilities
Pavement Marking Plan

| | |
|---|---|
| DATE: | SEPTEMBER 2014 |
| CADD TECH: | BRP |
| CHECKED BY: | JLL |

REVISIONS

| NO. | DATE |
|---|---|
| | |
| | |
| | |
| | |

SCALES
HSCALE 1"=50'
VSCALE

PROJECT
VHB 38139.00

SHEET NO.
Gor-9

DRAWING NO.

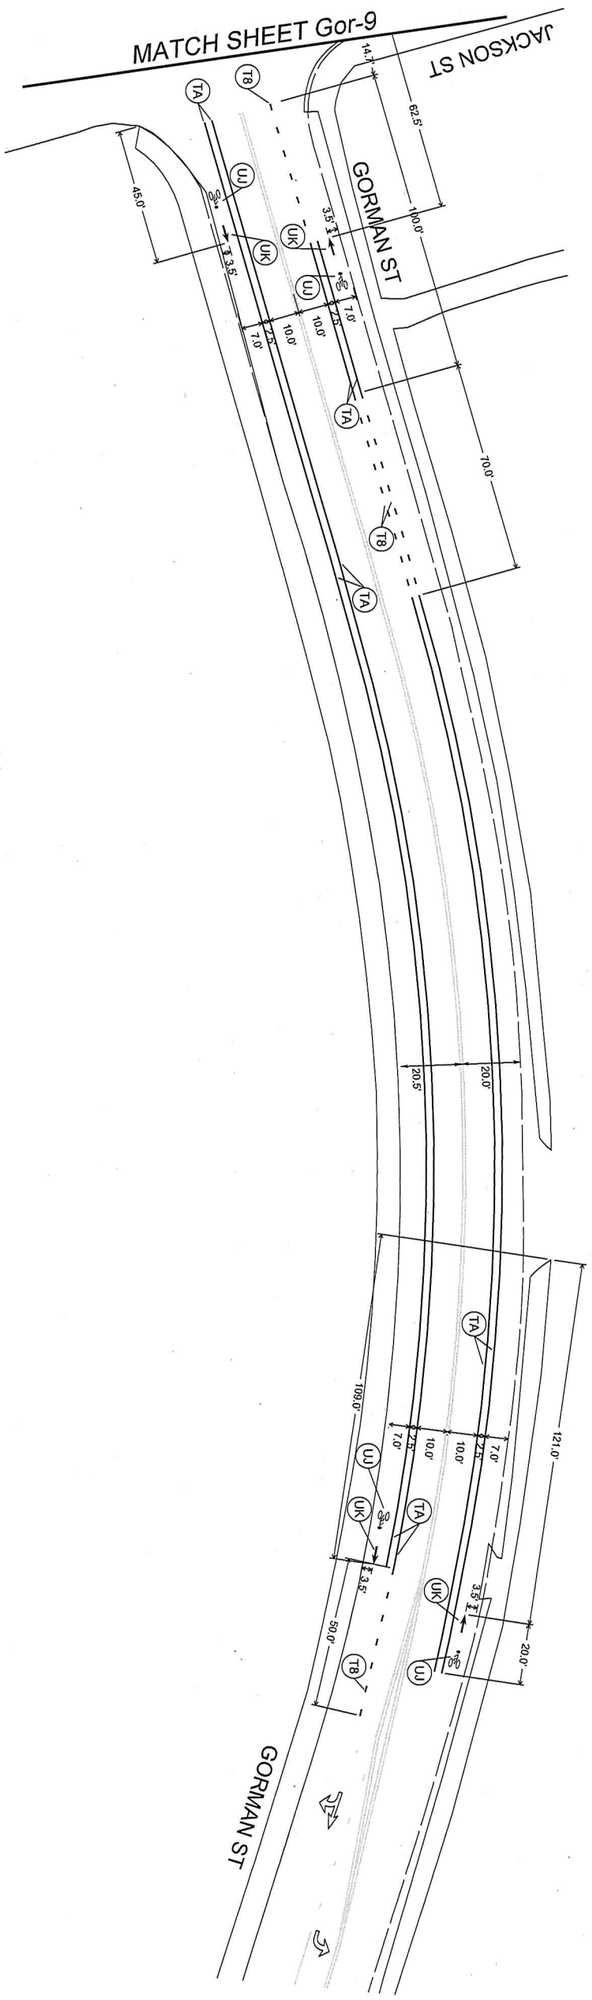


09/10/2014

NORTH CAROLINA
PROFESSIONAL
SEAL
027696
ENGINEER
JOSEPH L. LEWIS


**Engineering NC, P.C.**
Transportation
Land Development
Environmental Services
4000 WestChase Blvd. Suite 530
Raleigh, North Carolina 27607
919.829.0328 • FAX 919.829.0329
NC License No.: C-3705


| | |
|---|---|
| DATE: | SEPTEMBER 2014 |
| CADD TECH: | BRP |
| CHECKED BY: | JLL |

| REVISIONS | |
|---|---|
| NO. | DATE |

SCALES
HSCALE 1"=50'
VSCALE

PROJECT
VHB 36139.00

SHEET NO.
Gor-10

DRAWING NO.

# Proposed Bicycle Facilities

Pavement Marking Plan

## GORMAN STREET

Kaplan Dr to Sullivan Dr

CITY OF RALEIGH
PUBLIC WORKS DEPARTMENT